





SCALE BAR 1:100

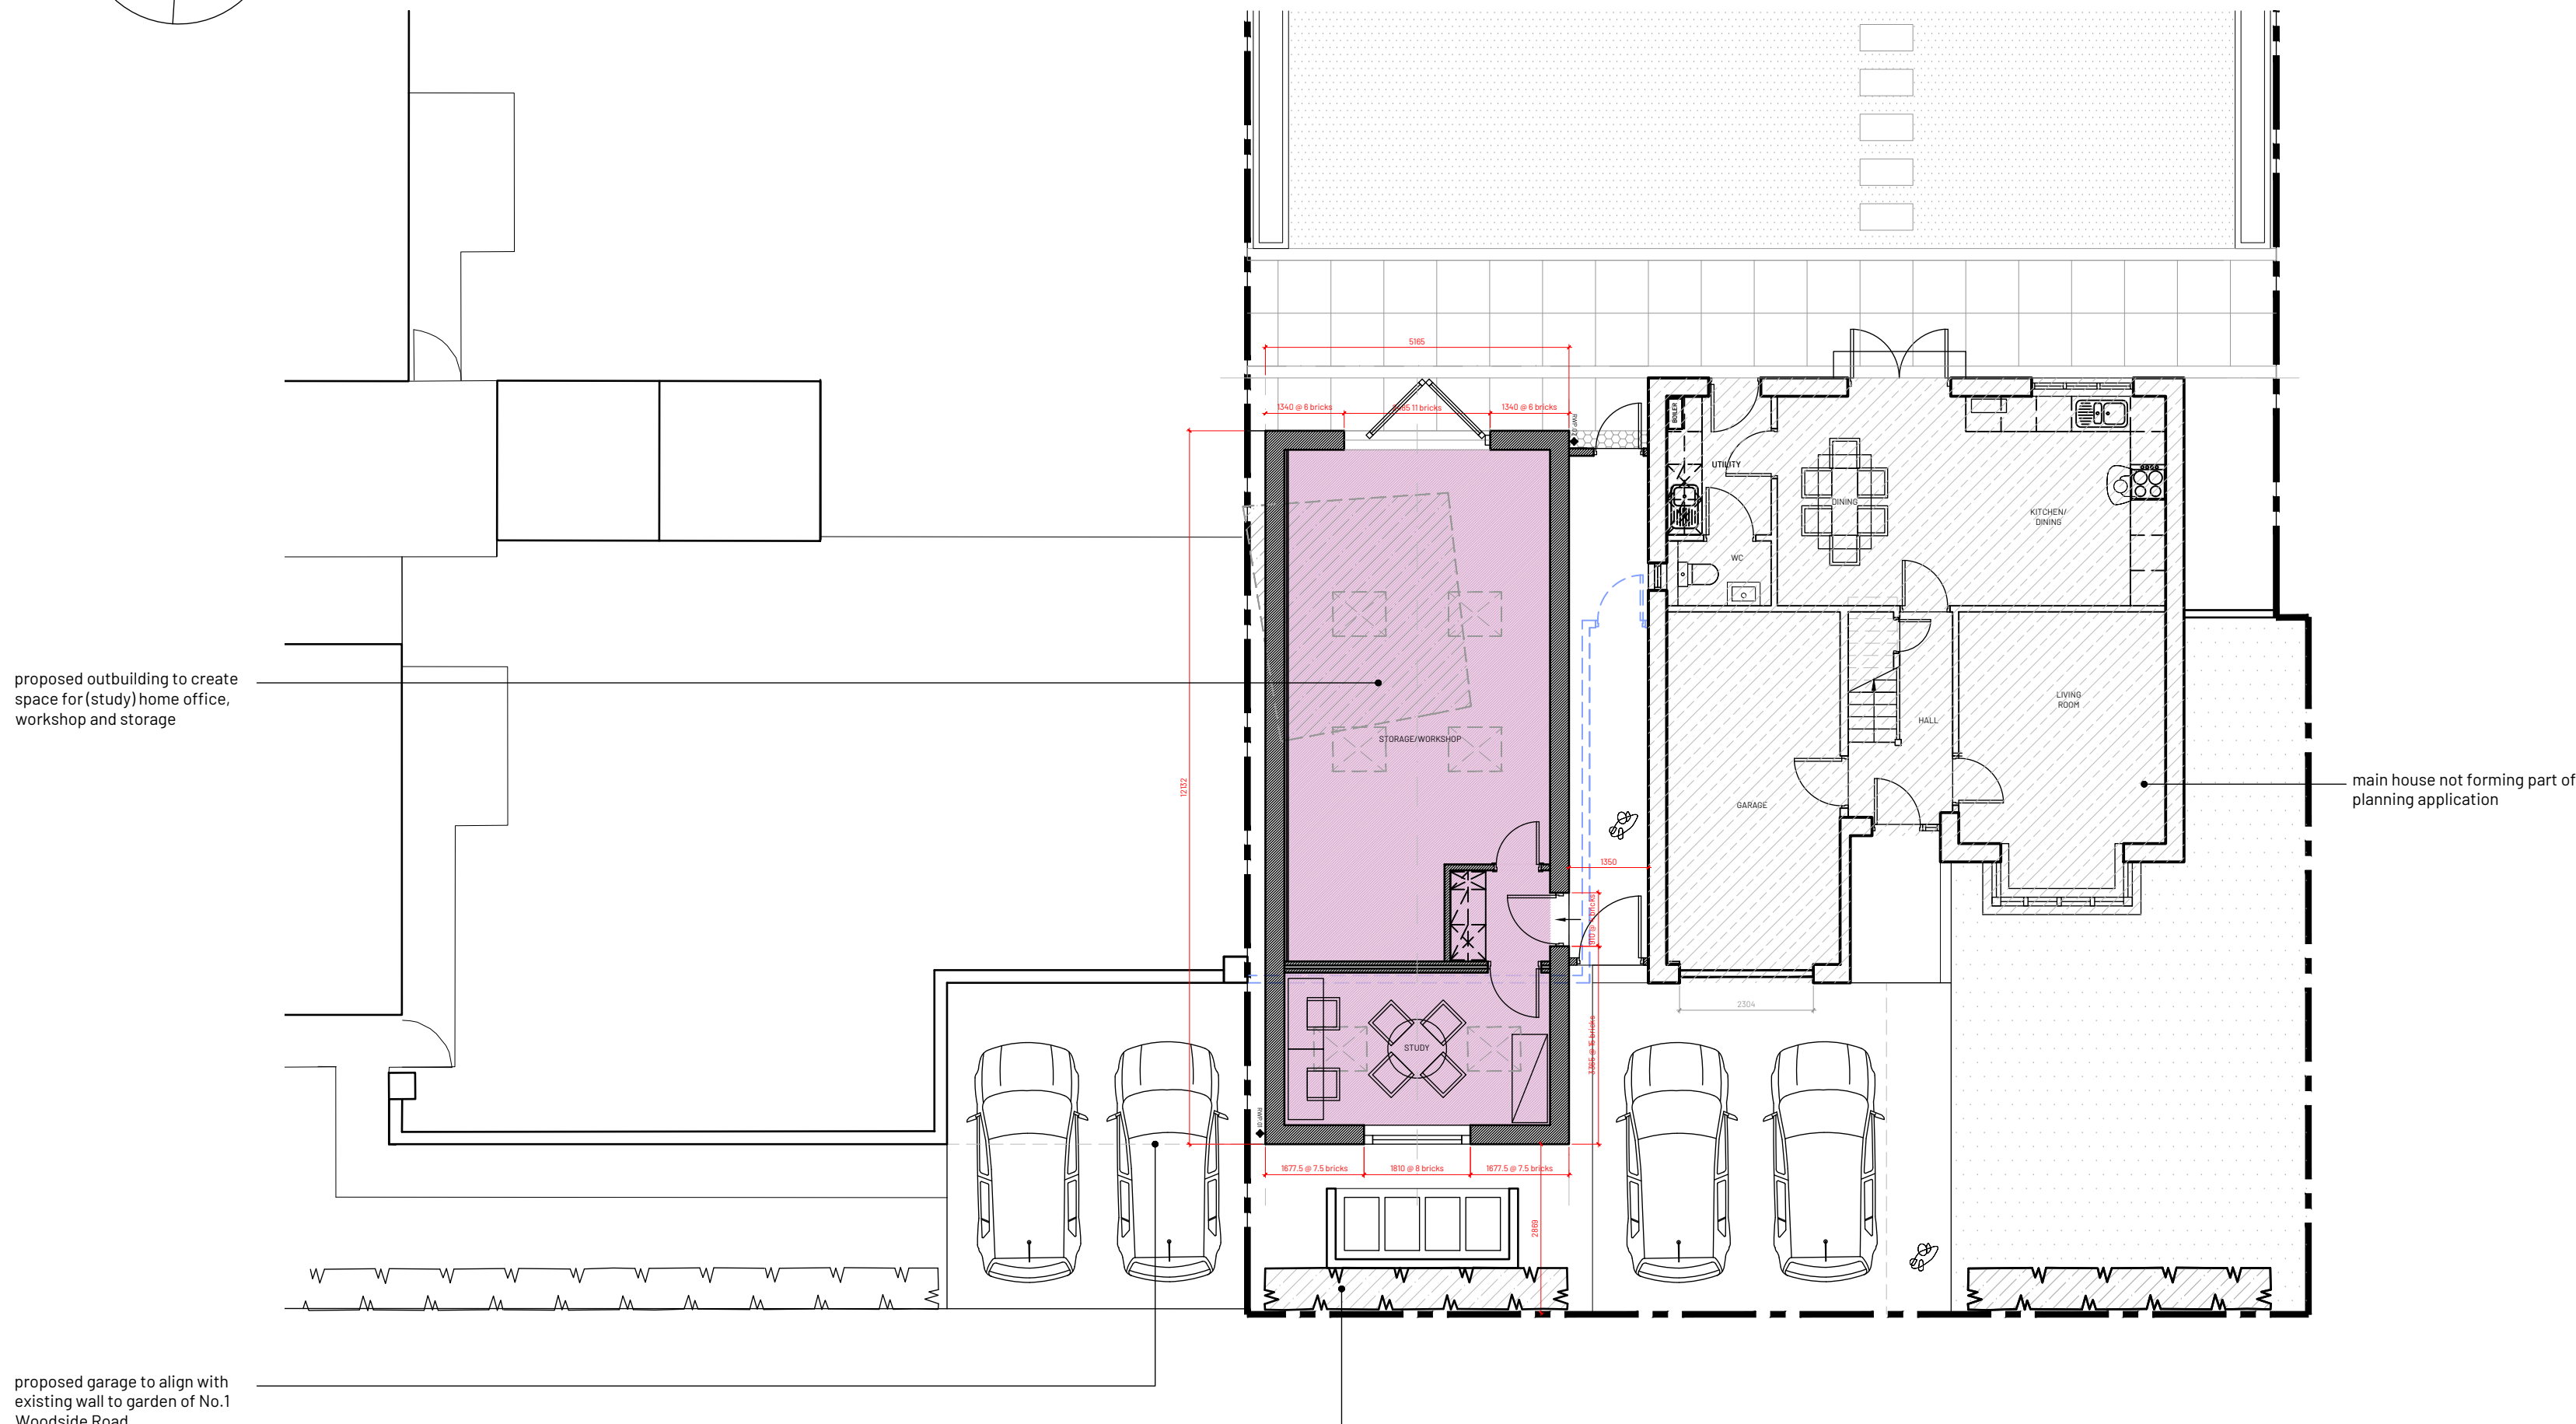


CONTEXTUAL FLOOR PLAN

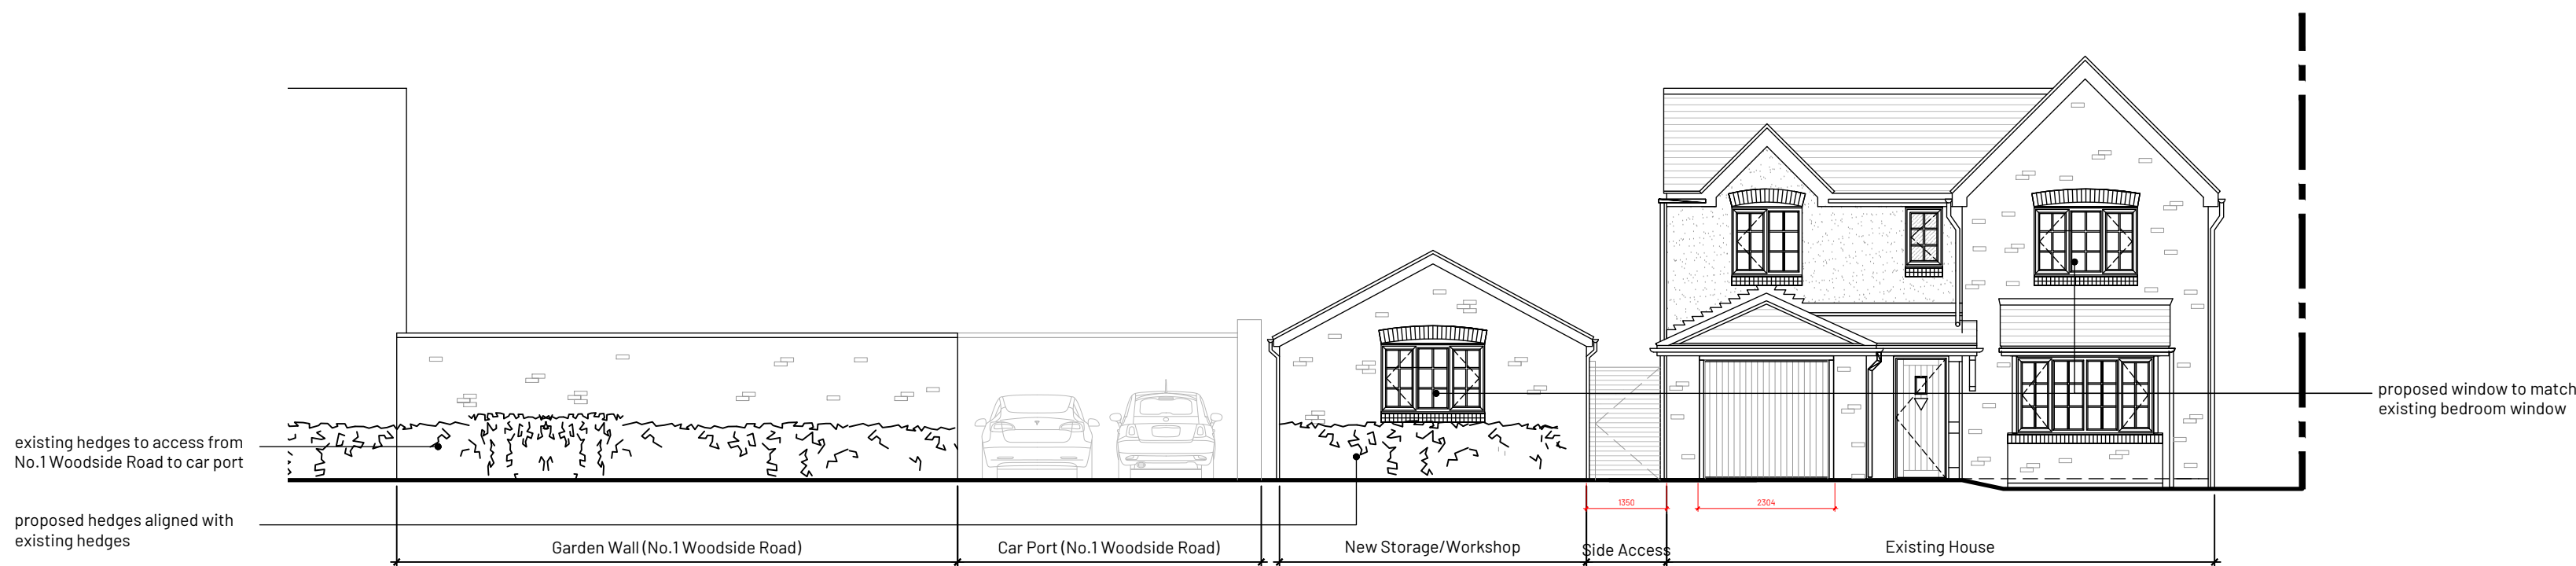

CONTEXTUAL ELEVATION (TO WOODSIDE ROAD)

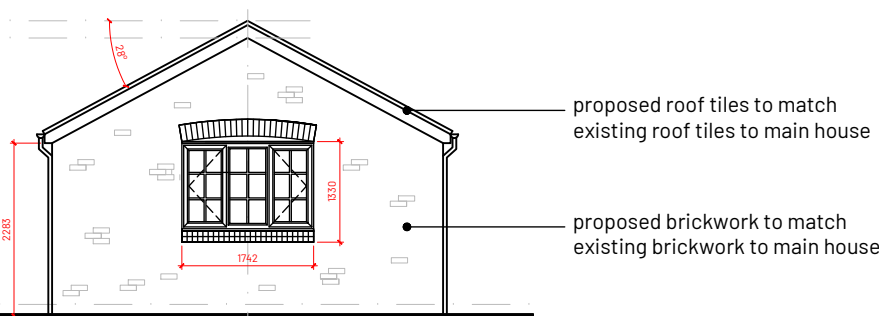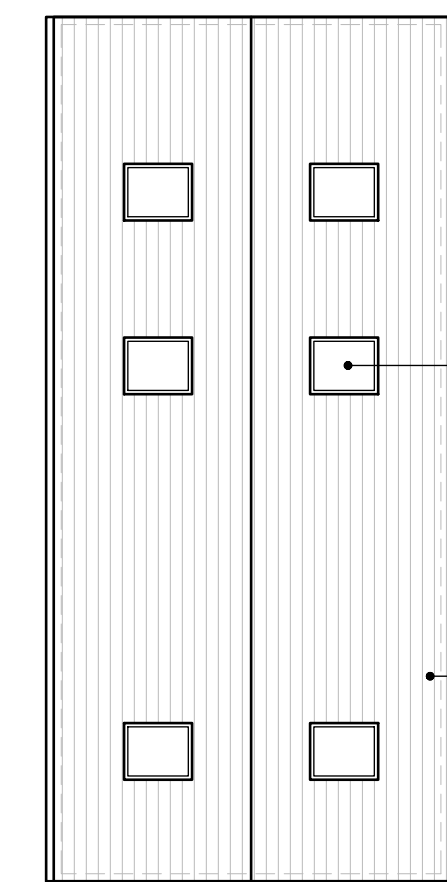


FRONT ELEVATION

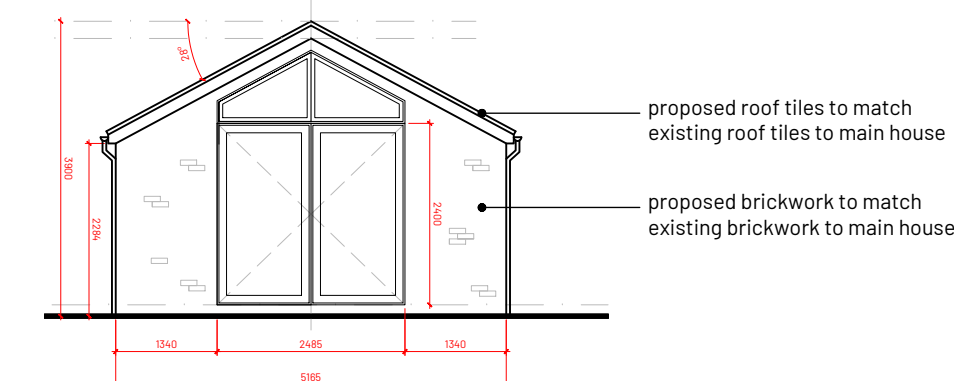


REAR ELEVATION

ROOF PLAN

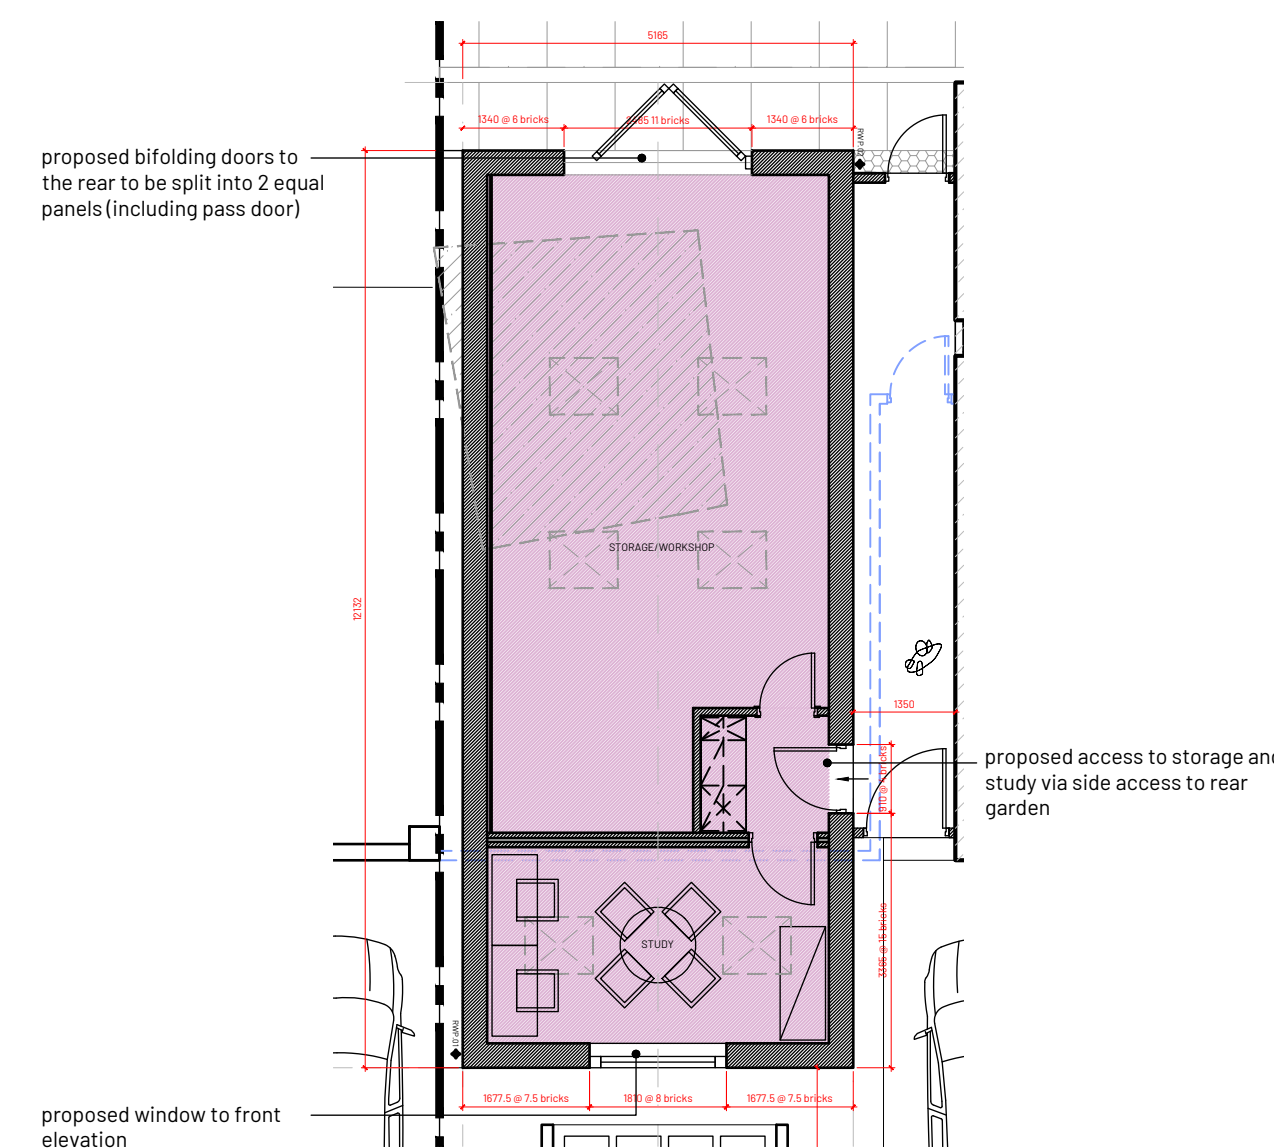

GROUND FLOOR

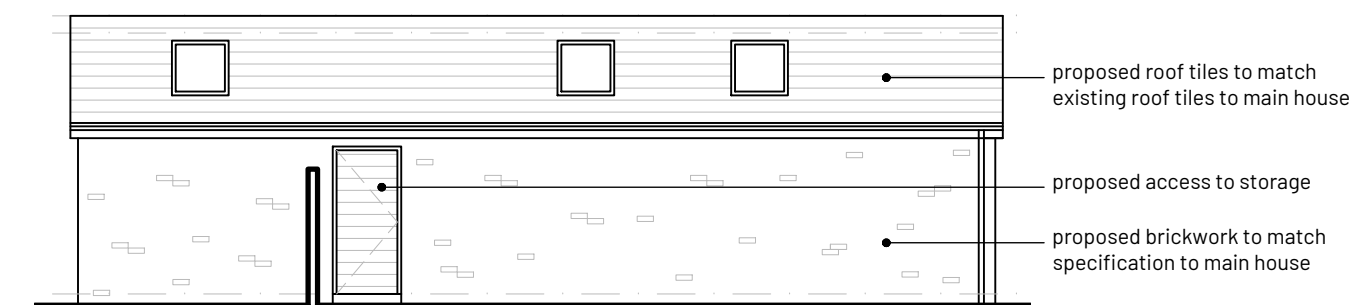

SIDE ELEVATION



SIDE ELEVATION (NO.1 WOODSIDE ROAD)


- notes:**
1. Drawing to be used for the status indicated only
  2. All dimensions and setting out shall be checked and confirmed and any discrepancies to be reported to the Designer prior to commencement of any work
  3. All work and materials to be in accordance with current statutory legislation, relevant codes of practice and British Standards
  4. Drawing to be read in accordance with relevant consultants and sub-contractors drawings and specifications
  5. This drawing is the property of the Designer and is not to be used in whole or in part without written consent

**Key**

--- Site Boundary

Existing Walls

| no. | revision                                                        | date     |
|-----|-----------------------------------------------------------------|----------|
| -   | First issue                                                     | 22/07/20 |
| A   | Revised design to accommodate landscaped discussions            | 22/07/31 |
| B   | Issued for planning                                             | 22/08/15 |
| C   | Re-issued for planning without 'do not scale this drawing' note | 22/09/27 |

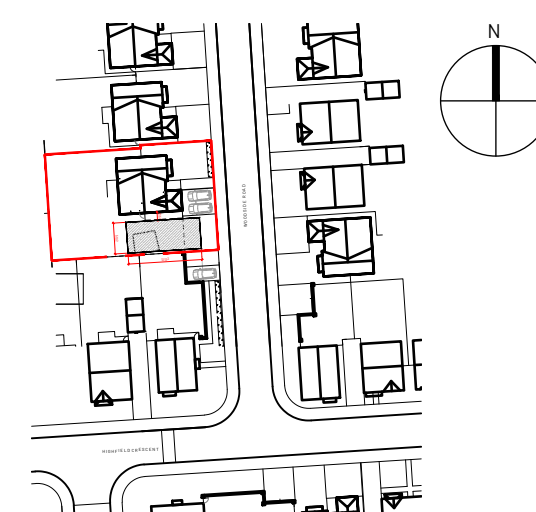

**project:**  
3 Woodside Road  
Huyton  
Liverpool  
L34 4BA

**scale:** 1:100  
**sheet:** A1  
**date:** July 2022

**title:**  
Proposed Plans & Elevations

**drawing status:**  
Planning

**drawing no:** 510 - PL - 100 - OUT

**rev:** C

