

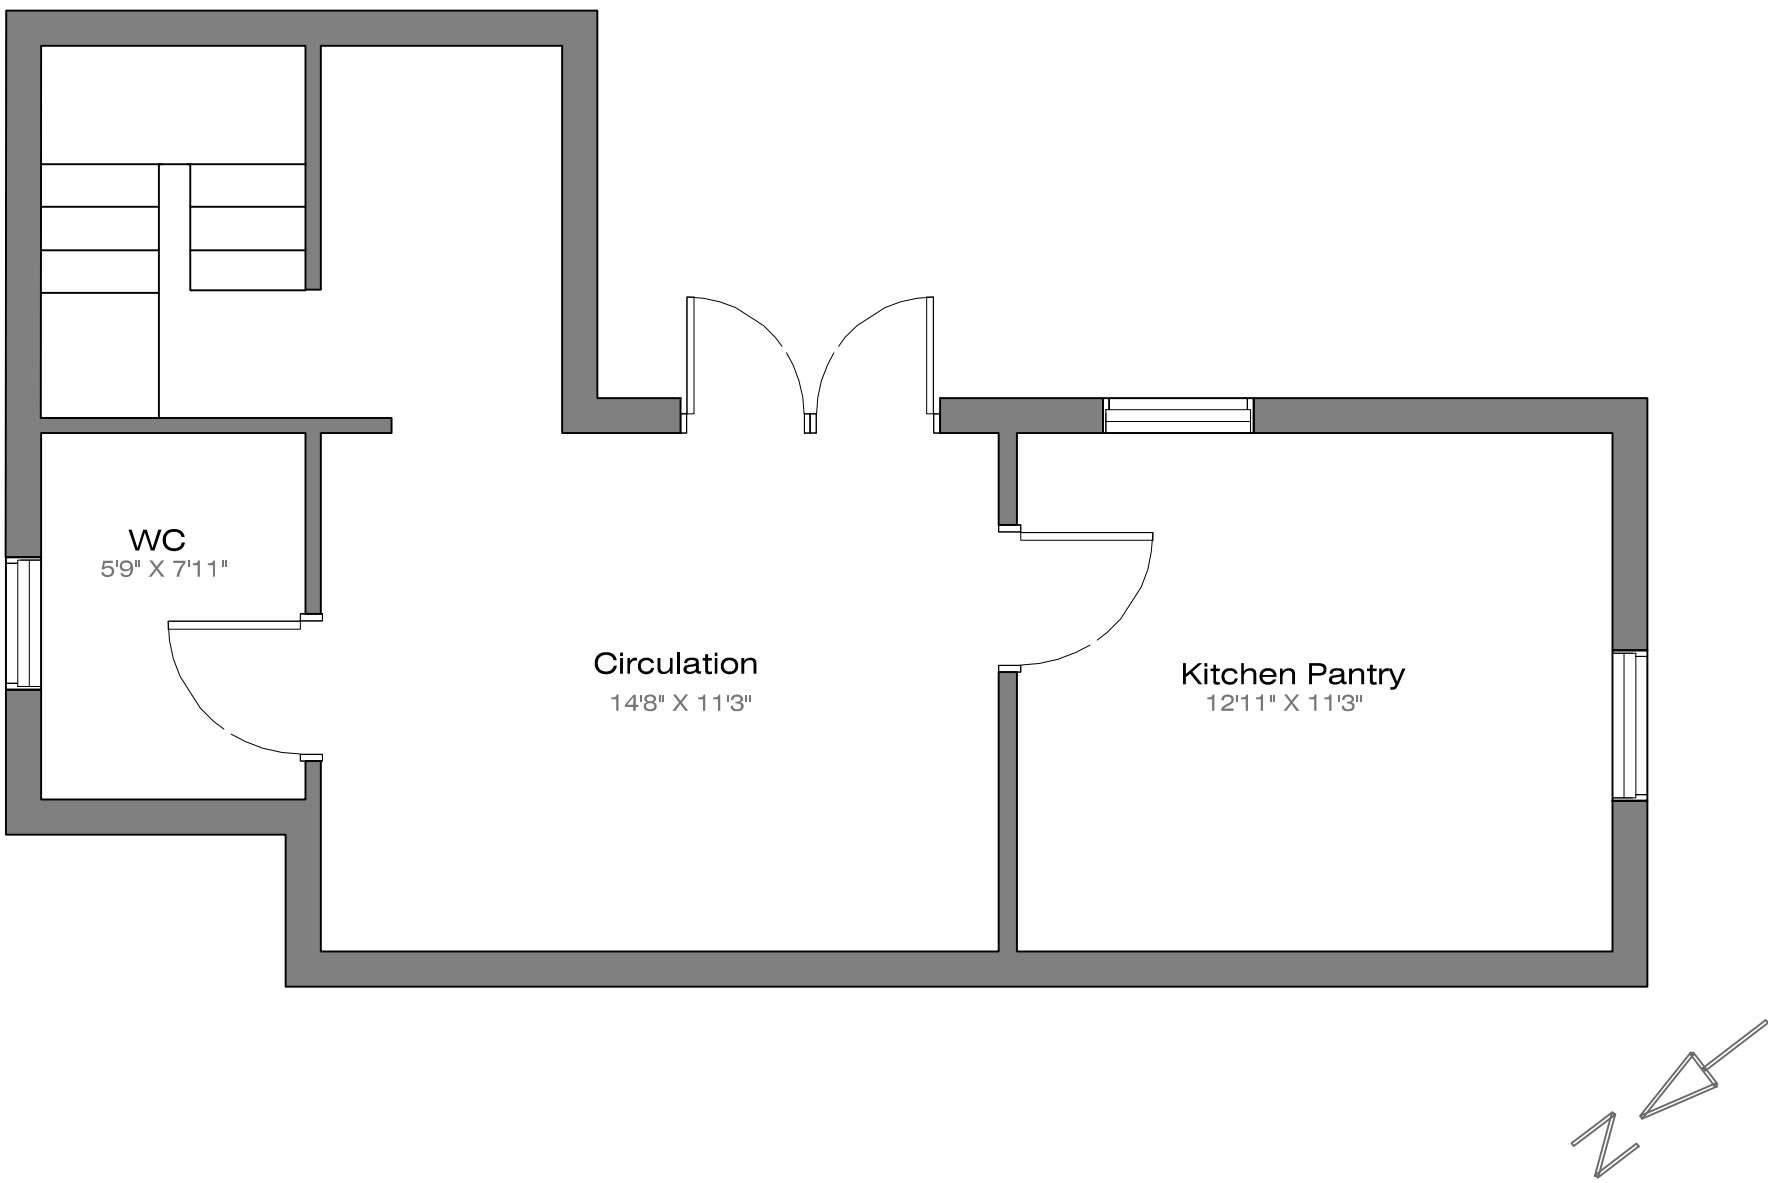


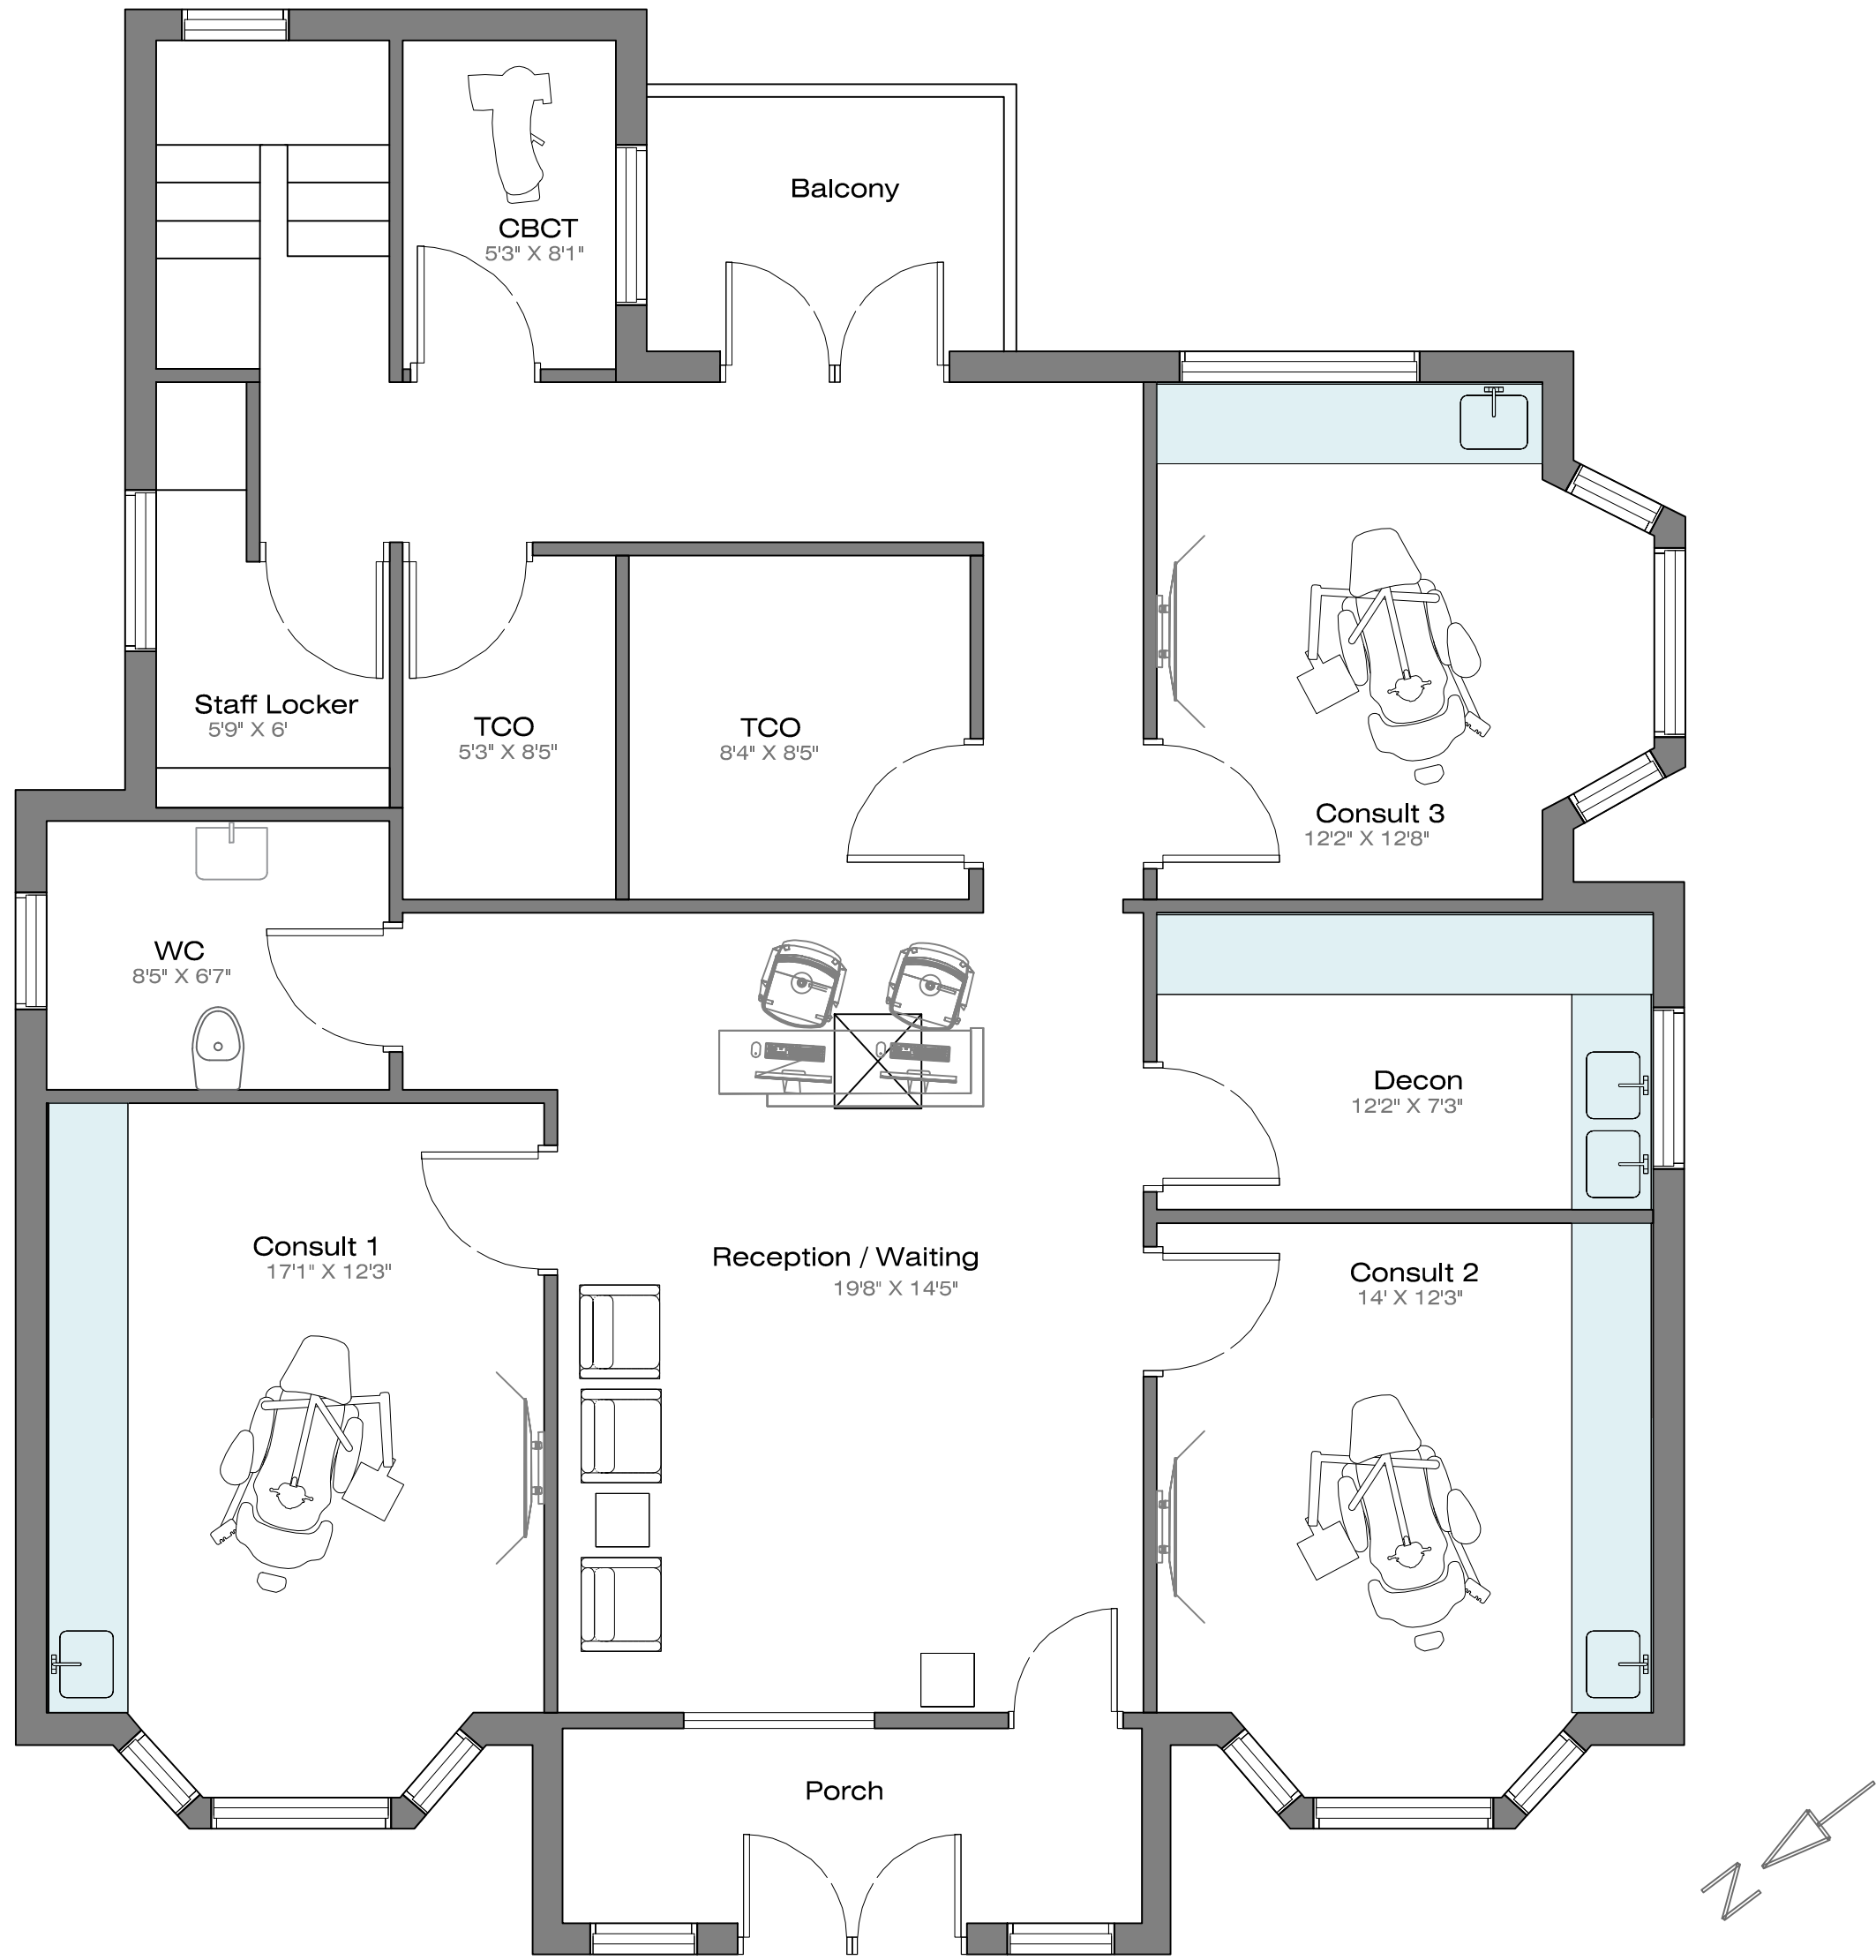

1 PROPOSED LOWER GROUND FLOOR PLAN

Scale: 1:50

Scale Bar:

 

2 PROPOSED GROUND FLOOR PLAN

Scale: 1:50

NOTE: ALL DIMENSIONS TO BE CHECKED ON SITE. NO DIMENSIONS TO BE SCALED FROM THIS DRAWING UNLESS OTHERWISE STATED.

The information contained within this media is and shall at all times remain the property of HS SPACE (HS). It is provided to you only for the those purposes which are specified by HS on or before the time of disclosure and for no other purposes whatsoever. Unless HS specifically agree otherwise in writing, you are EXPRESSLY PROHIBITED from (i) using the information for purposes other than those agreed in advance by HS, (ii) copying, photocopying or otherwise reproducing this information, (iii) amending, altering or changing the information, and (iv) distributing or transmitting it to any other person or entity, in each case whether in whole or in part and in whatever media. The information contained within this media is for guidance only. Whilst HS uses its reasonable endeavors to provide accurate information it give no warranty or guarantee of such and hereby expressly excludes all express and implied warranties and all liability in respect thereof. Furthermore, HS accepts no responsibility for the accuracy of any information provided by third parties.

ISSUE DESCRIPTION	Revision Description	Date	Issued By	Issued To
		DATE	DRWN	ISTO
DRAWING STAGE				
Planning				
CLIENT				
Hillside Dental Practice				
SITE ADDRESS				
St Johns Road, Huyton, Liverpool, Merseyside, L36				
PROJECT MANAGER	PROJECT SITE MANAGER			
GO	RH			
PROJECT DESIGNER	PROJECT TECH DESIGNER			
DO				
DRAWING TITLE		STATUS	REVISION	
Proposed Floor Plan			A	
SCALE As indicated		0886.25		
PROJECT NO.				