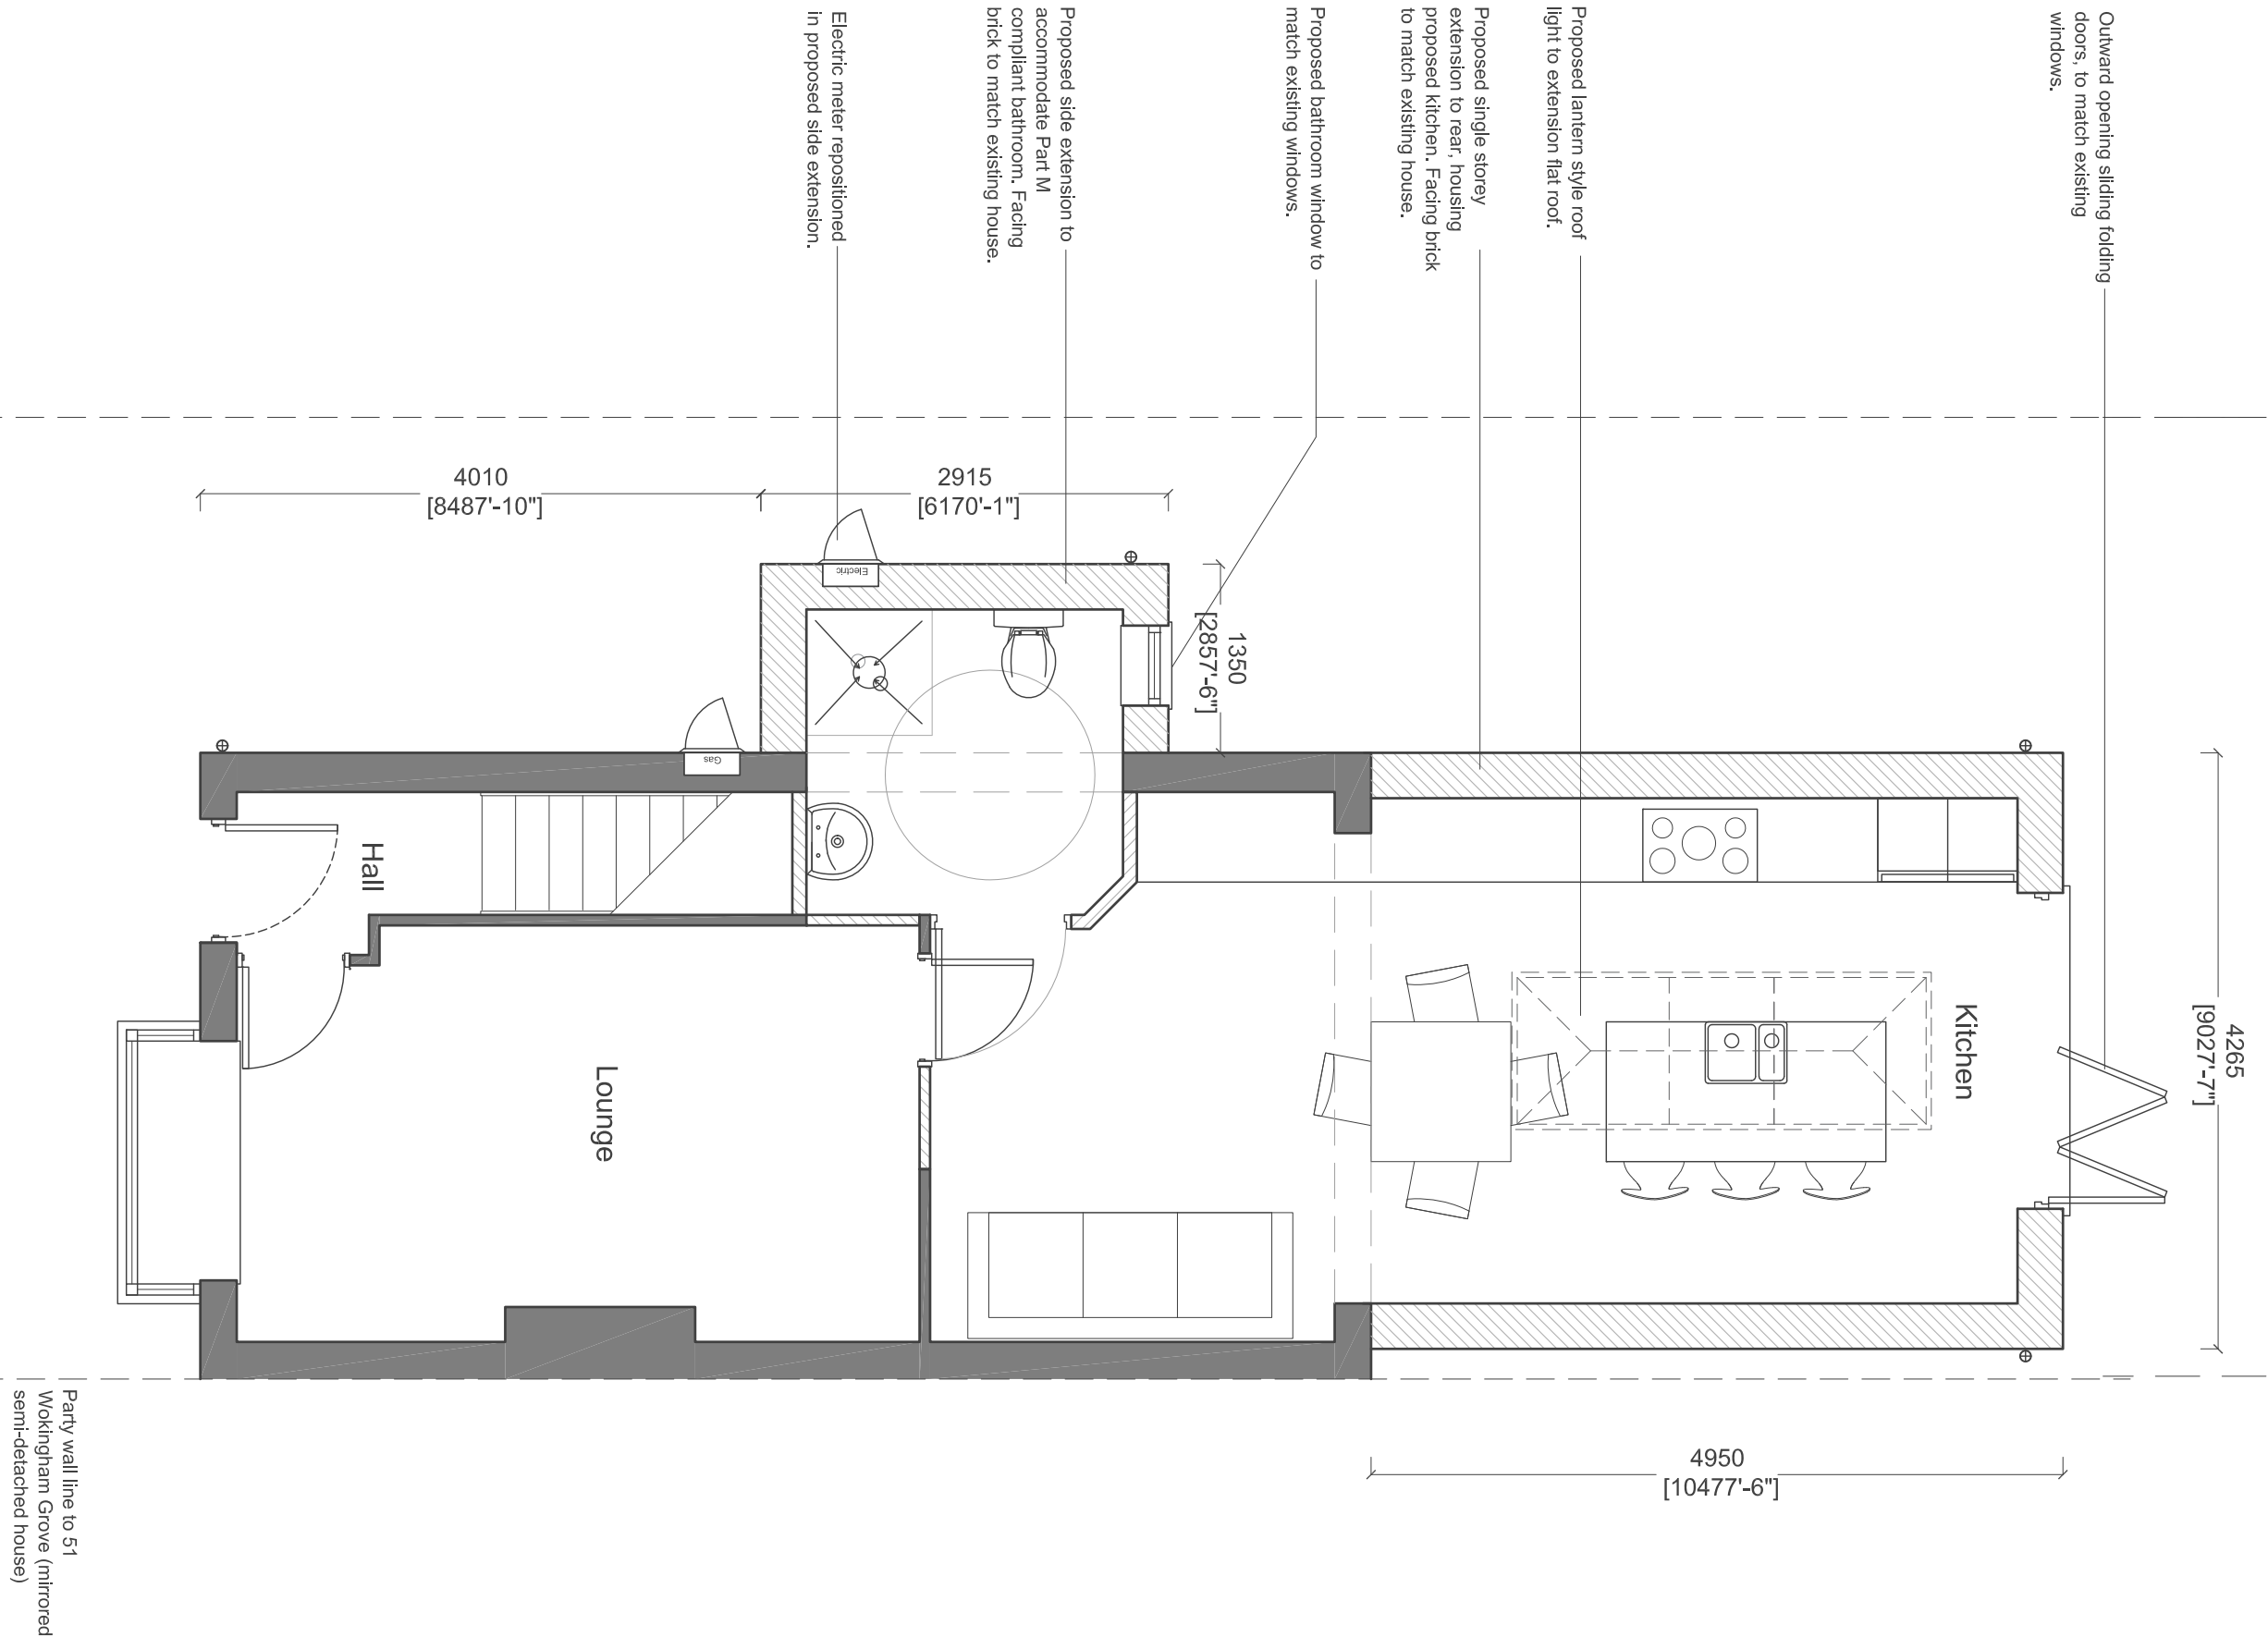
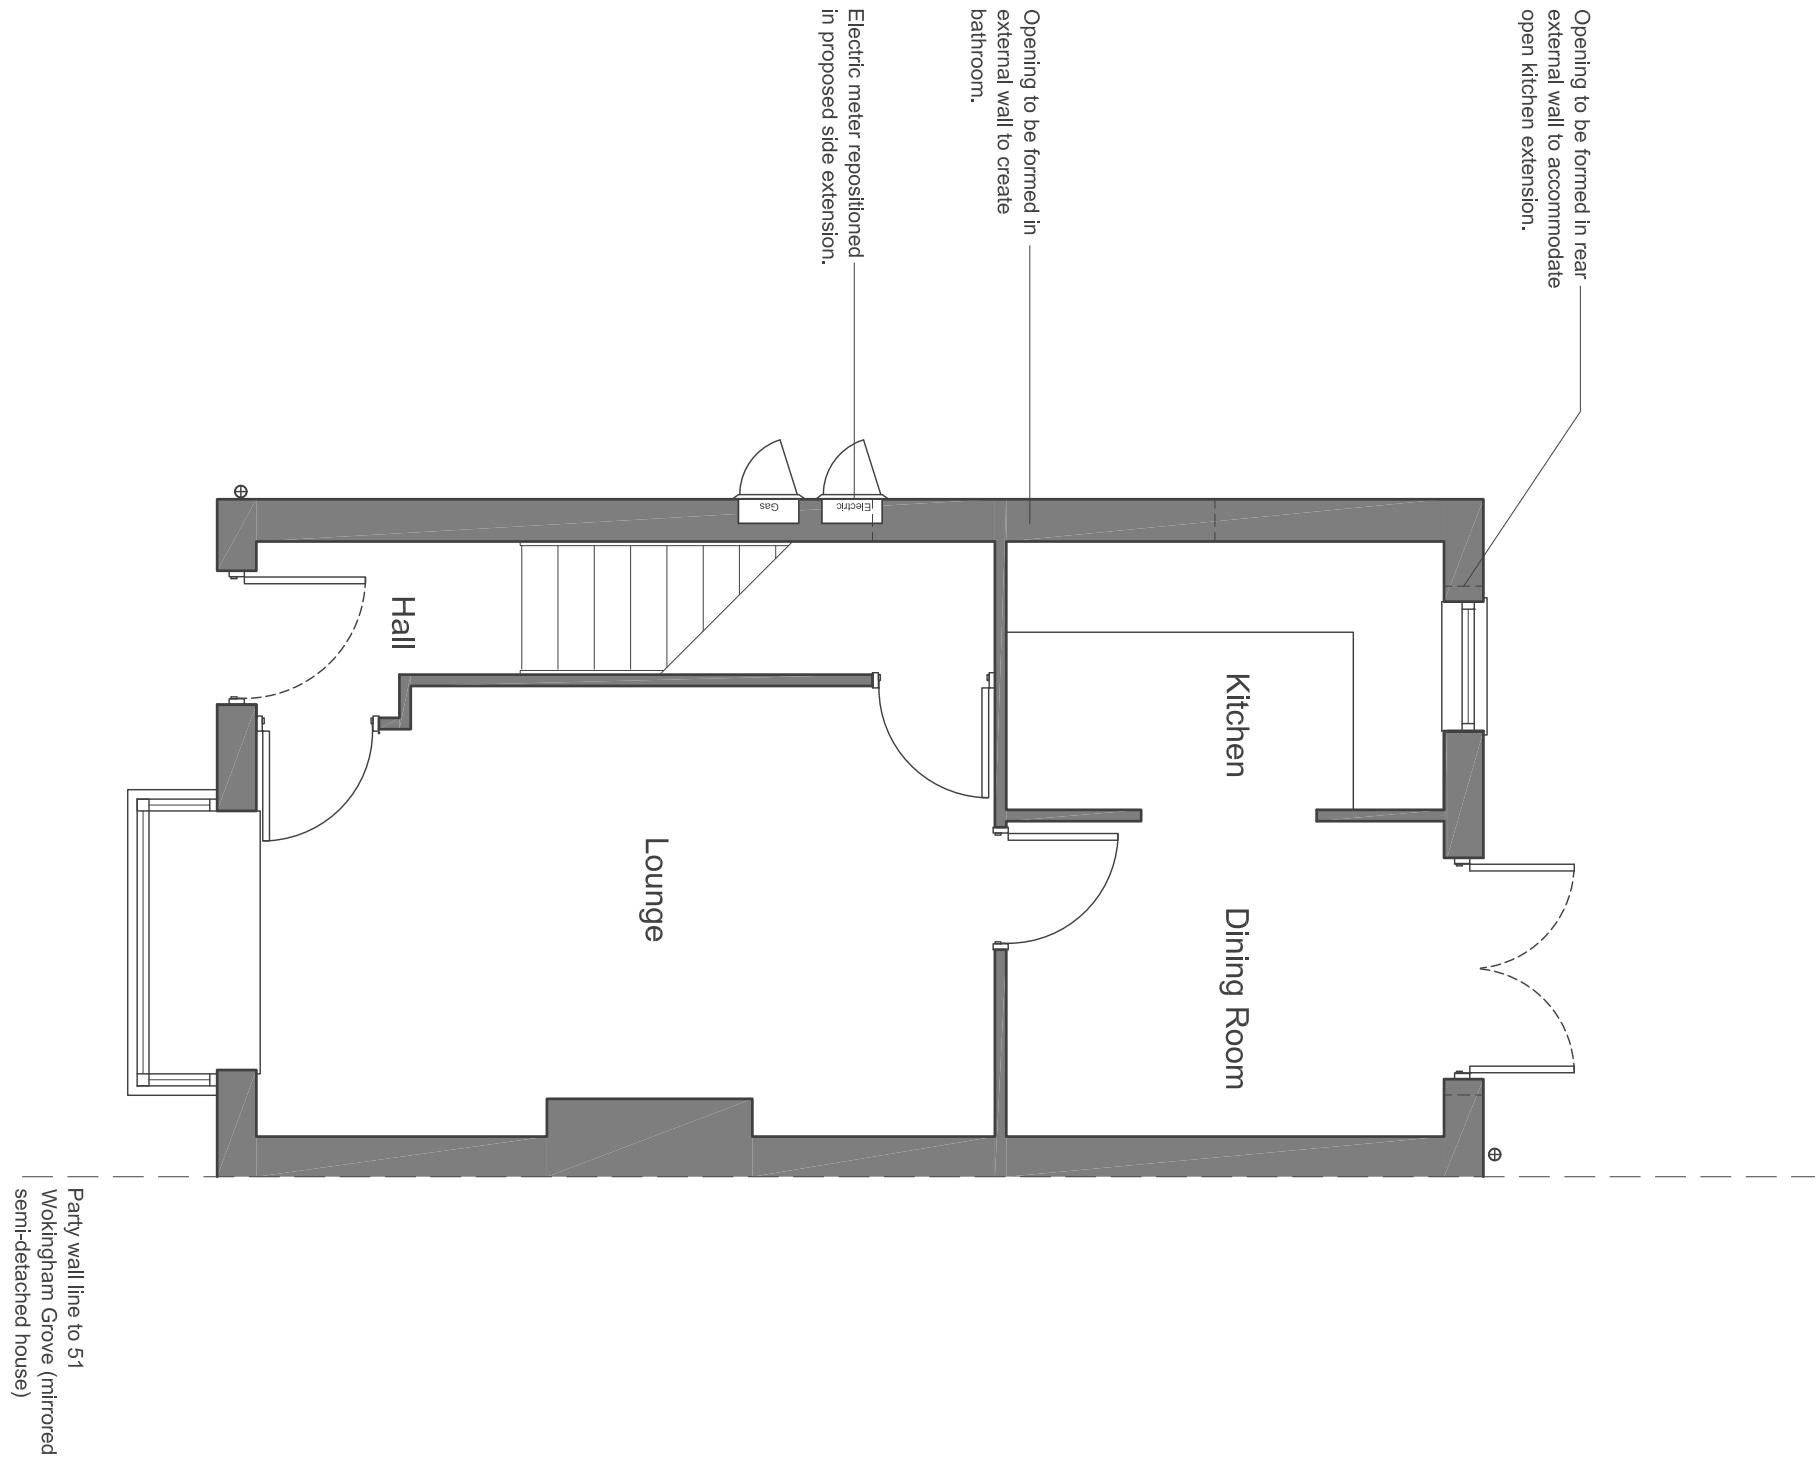


PLANNING
Project: Proposed side and rear extension to 49 Wokingham Grove, Huyton
DR.01 - Existing & Proposed Ground Floor Plans
Sheet Size: A2
Date: Apr 2022
Scale: 1:50