
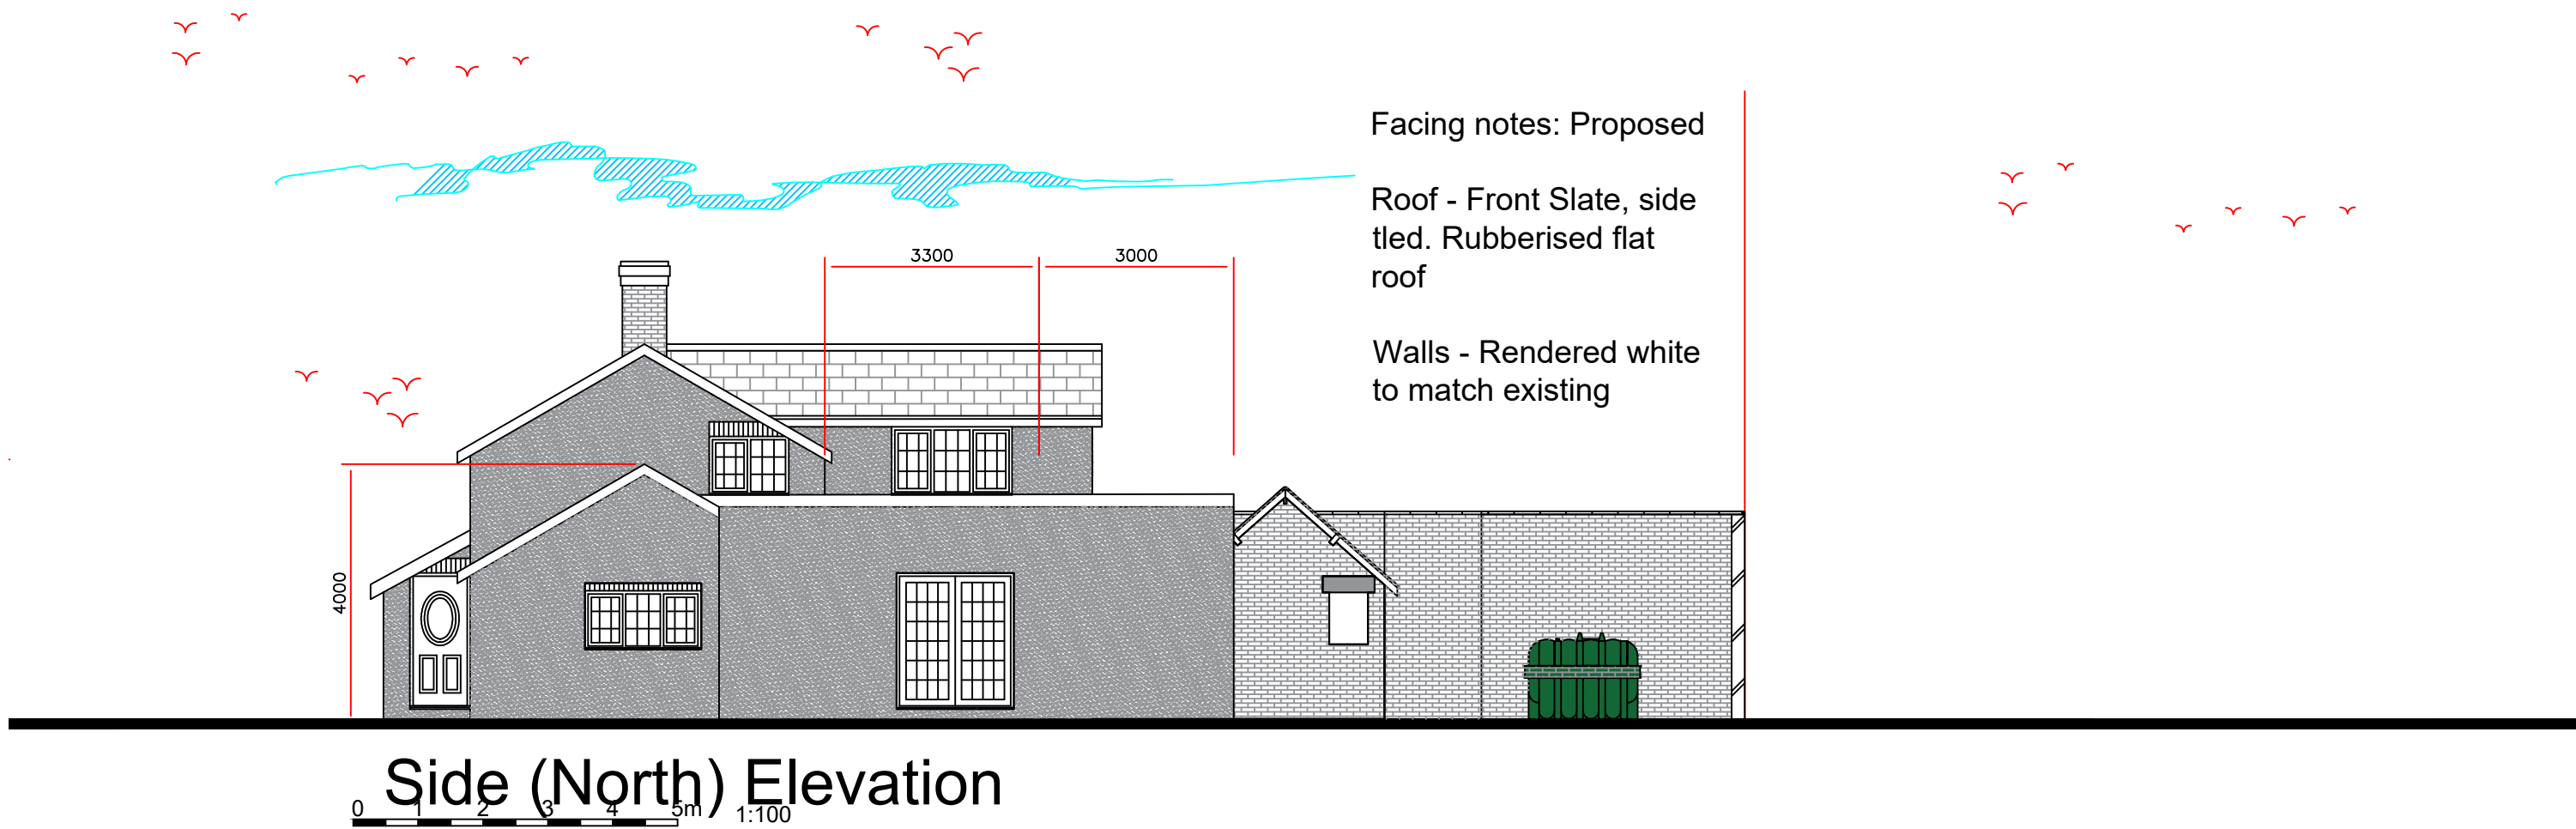
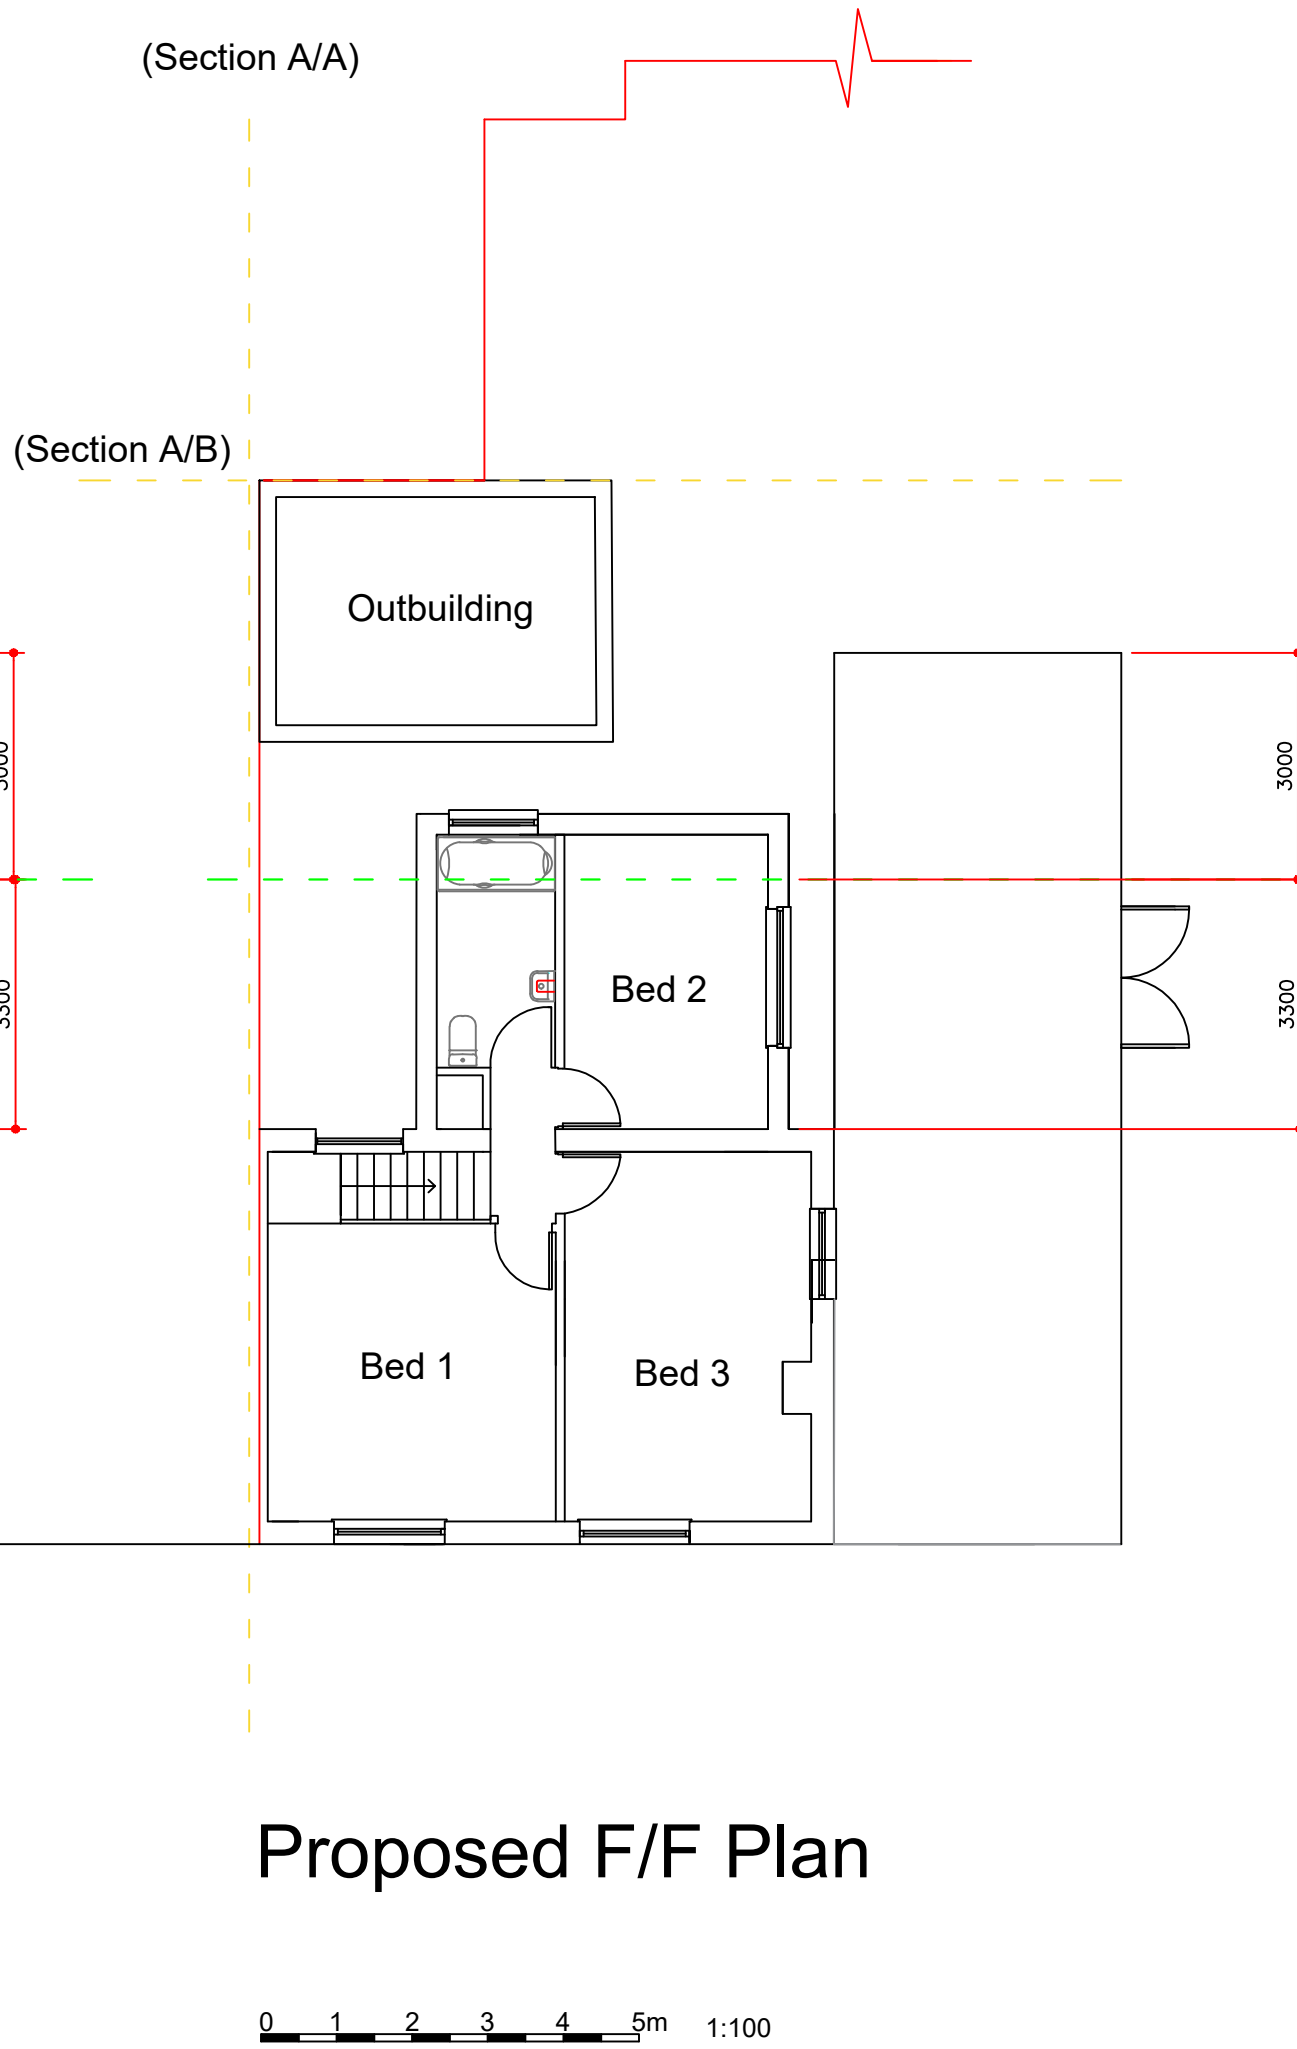
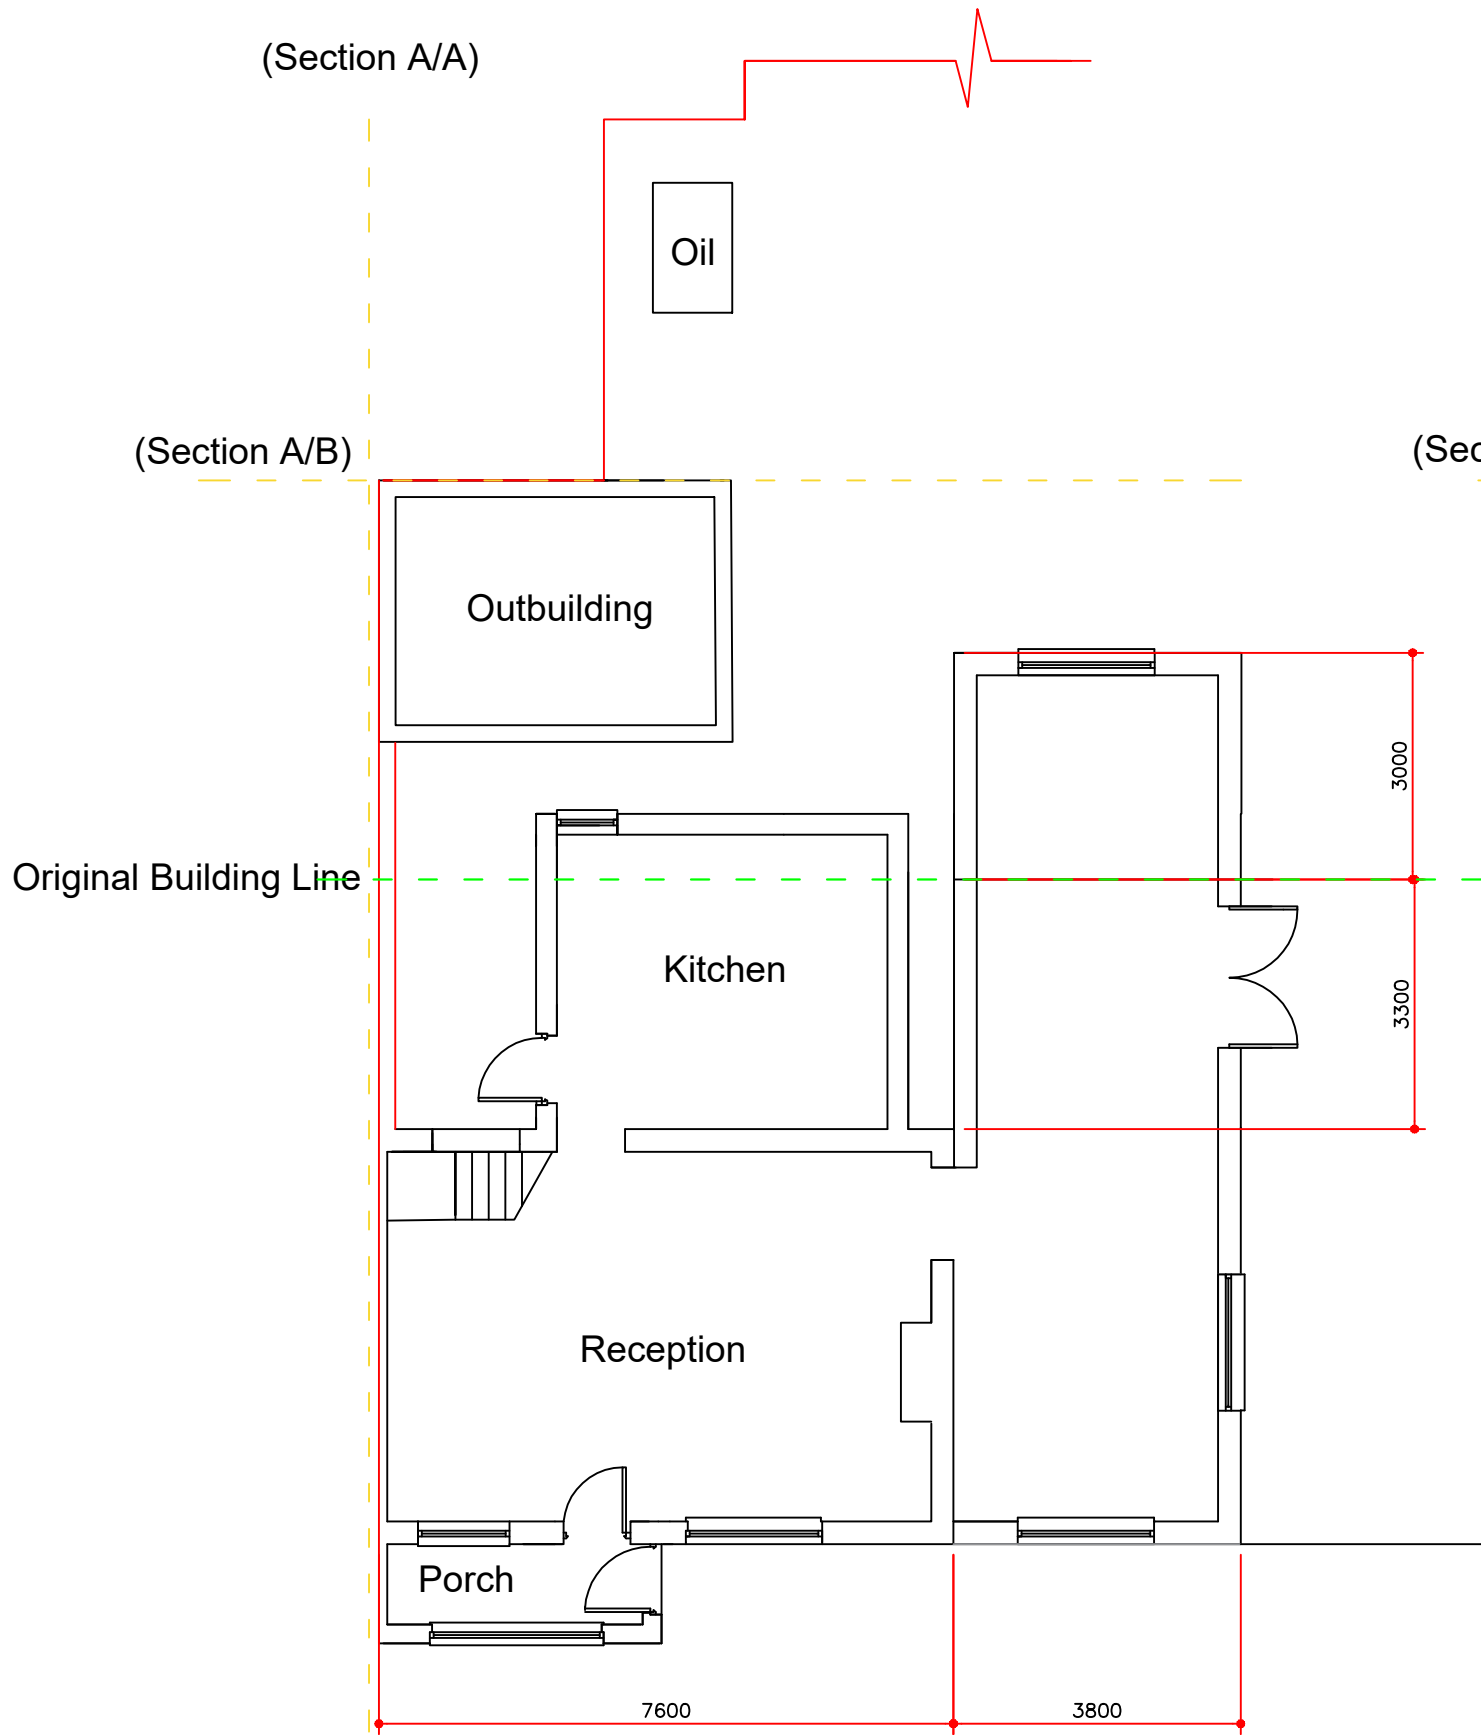
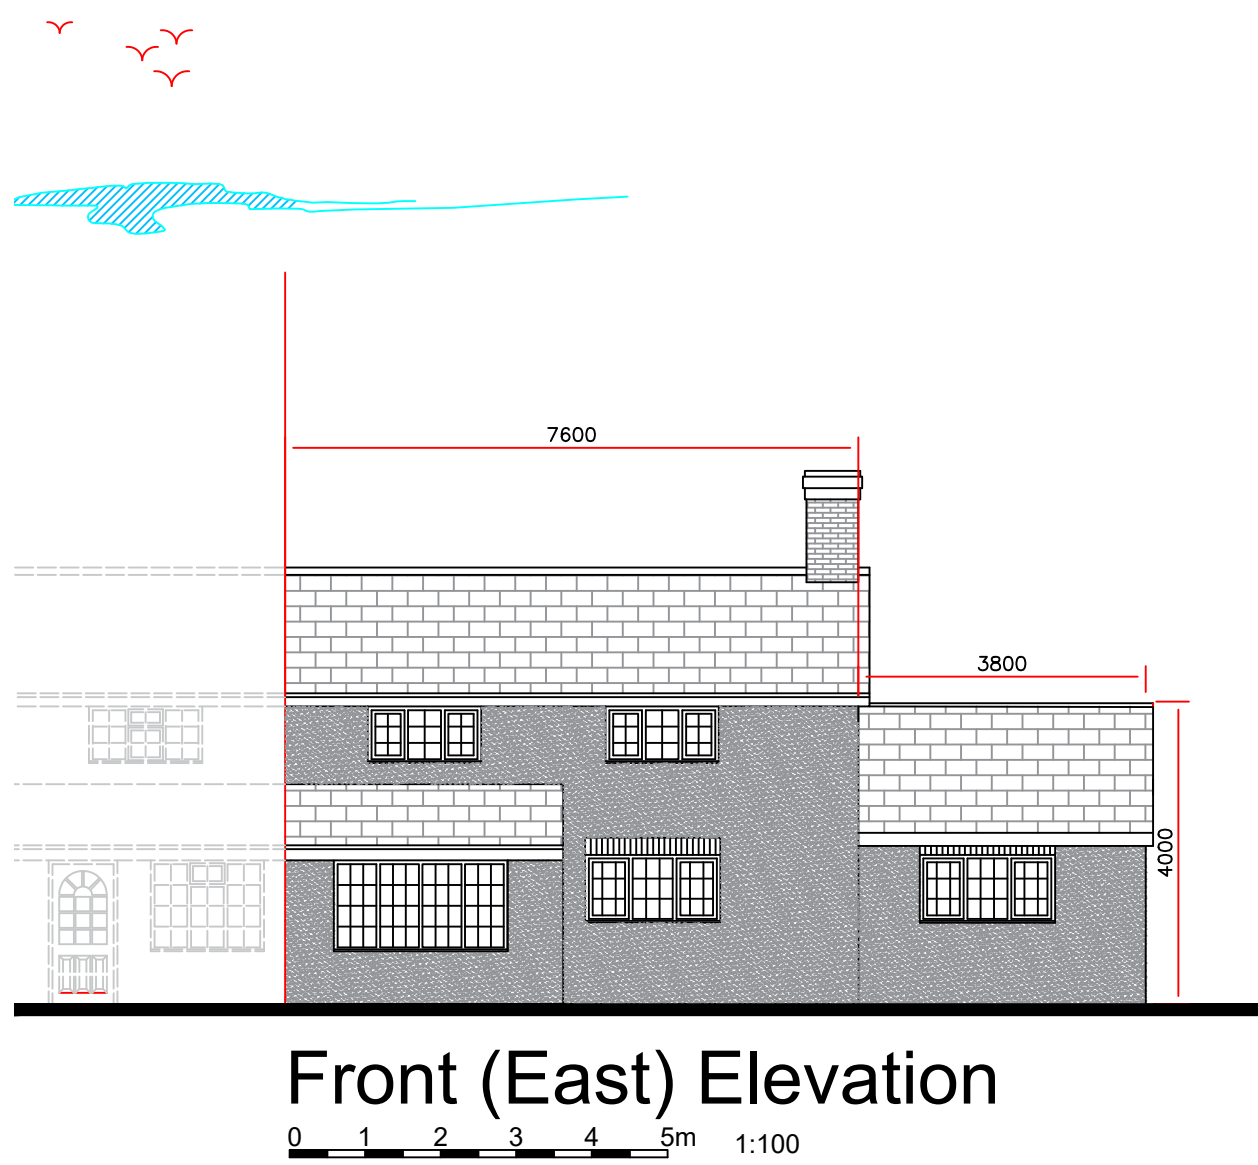


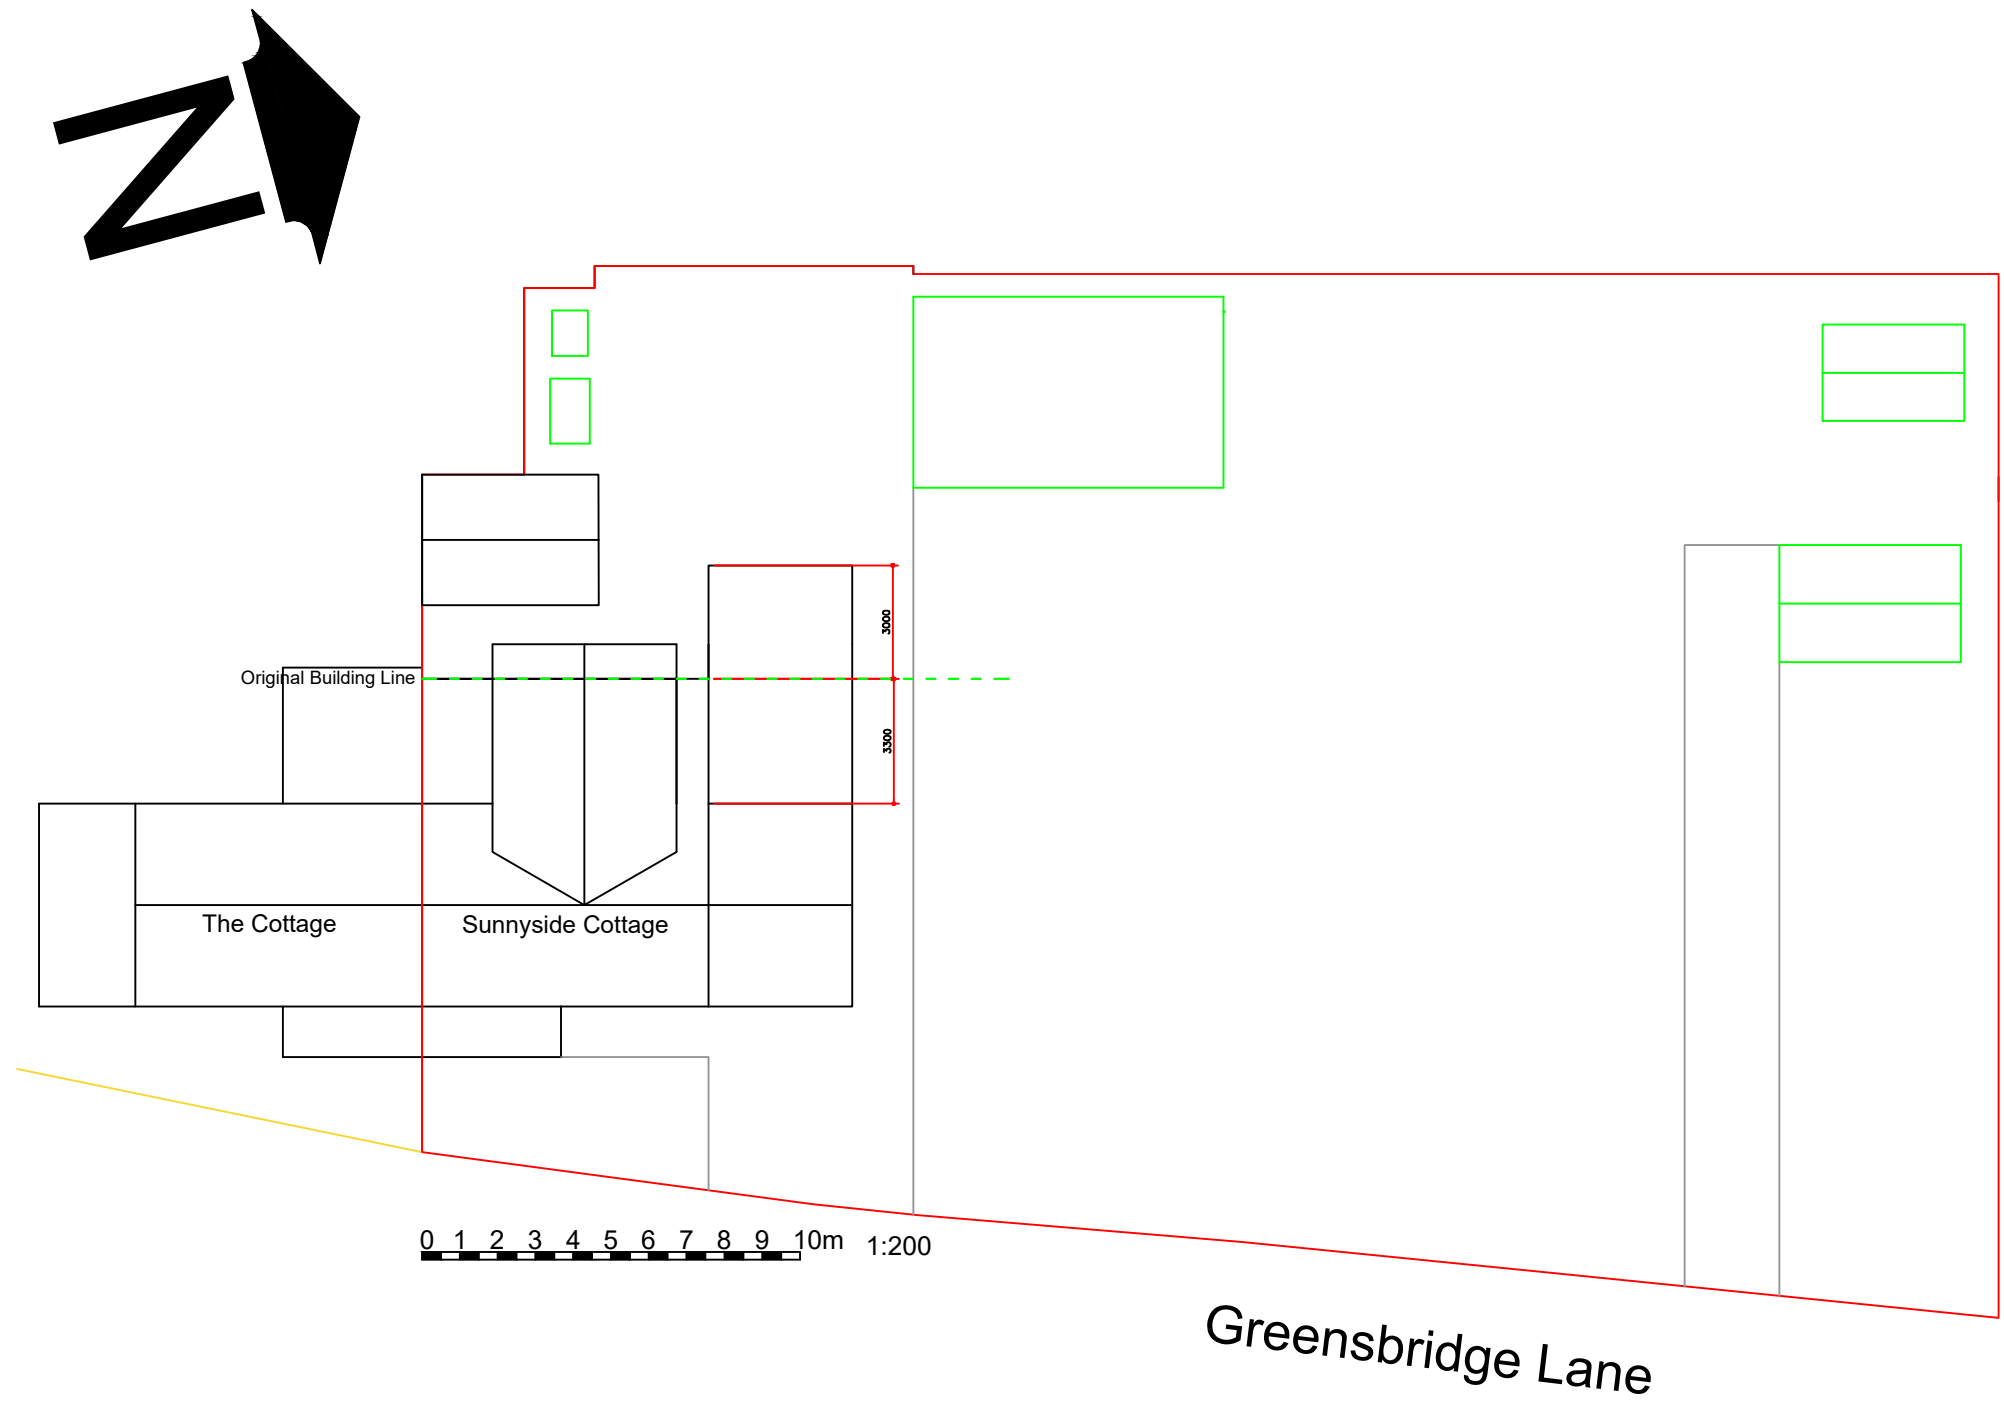

A	28/02/21	Planning issue	
Rev. No.	Date	Amendment	Initial

Client:
SE Curran

Project:
Side Extension LDC
Sunnyside Cottage, Greensbridge Lane,
Tarbock Green, Prescot L35 1QD

Drawing:
PROPOSED HOUSE PLAN & SITE PLAN

Scale:	Date:
1:100 1:200 @A1	18/09/21
Drawn By:	Checked By:
SEC	01/PL/02
Rev. No:	B