


Material Key

- A - Existing Facing Brick to be painted. Colour: Grey
B - Aluminium windows and doors (Existing).
C - uPVC Windows and doors (New).
D - Existing roof tiles.
E - Existing Timber Cladding .
F - Existing render to be retained.

All existing uPVC windows and doors to be replaced.

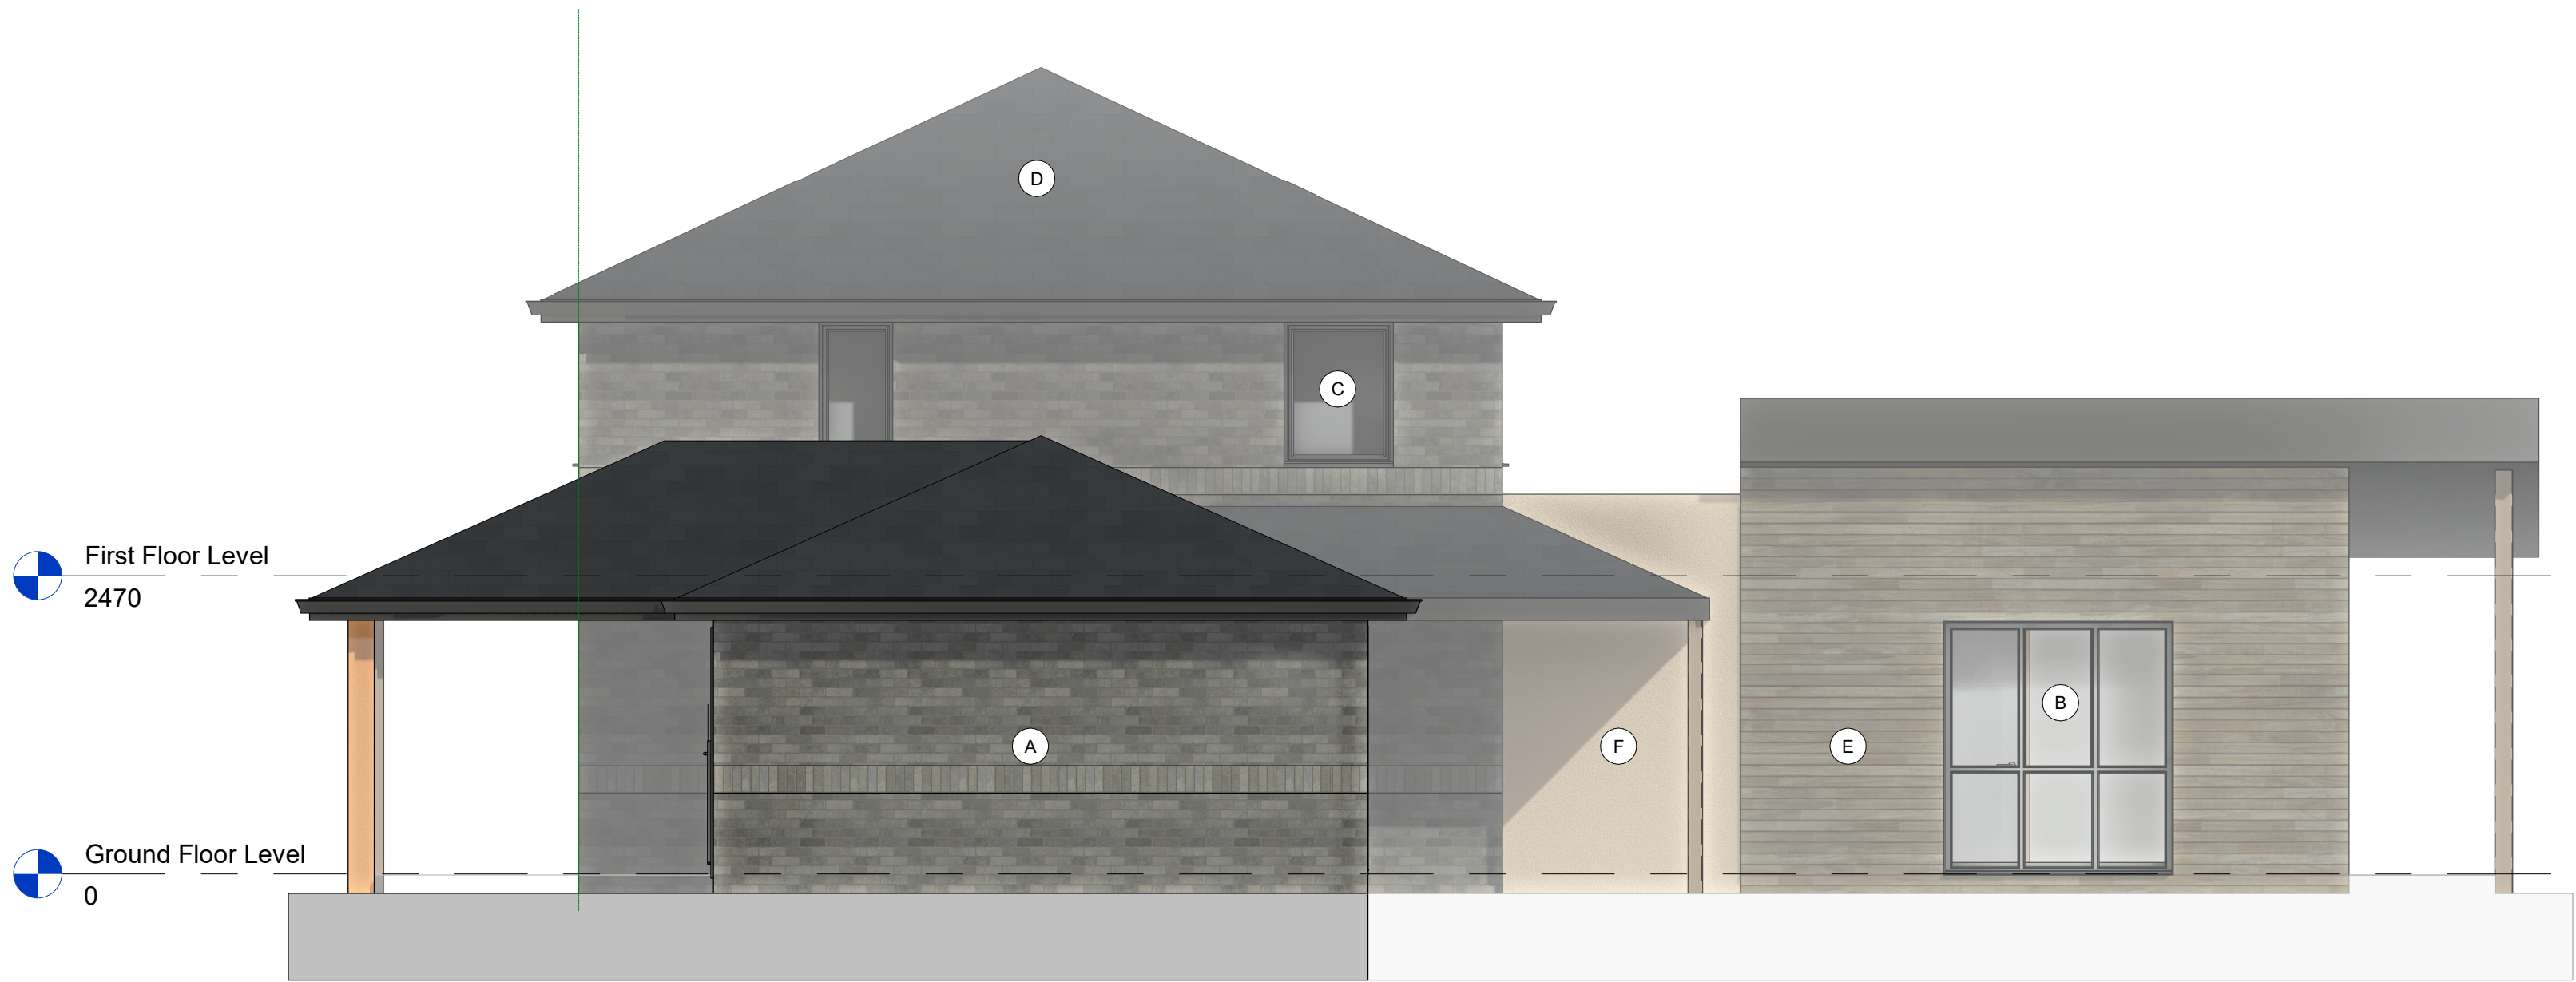

North - East Elevation
1 : 50



South - East Elevation
1 : 50

This drawing must not be scaled.
Figured dimensions and levels to be used.
Any inaccuracies must be notified to the architect.
Detail drawings and large scale drawings take precedence over smaller drawings.

Rev: A Material Key amended to indicate existing and new materials. - JS

04.08.23

Chk'd:

A1

THIS DRAWINGS IS COPYRIGHT ©

STATUS

S2 - Issued for Information

powelldobson
ARCHITECTS

Cardiff, Swansea, London

t

+44 (0)33 33 201 001

www.powelldobson.com

@PDArchitects

PDA Job No: 22013					
PDA - E.RB- XX- SK - A - (05) 1100					REV A
ORIGINATOR	VOLUME	LEVEL	TYPE	ROLE	NUMBER

Contract: Dogs Trust Merseyside
Existing Reception Building
Title: Proposed Elevations (Sheet 1 of 2)

Scale: 1 : 50
Date: 14.06.23
Drawn: JS
Checked: OSRH