




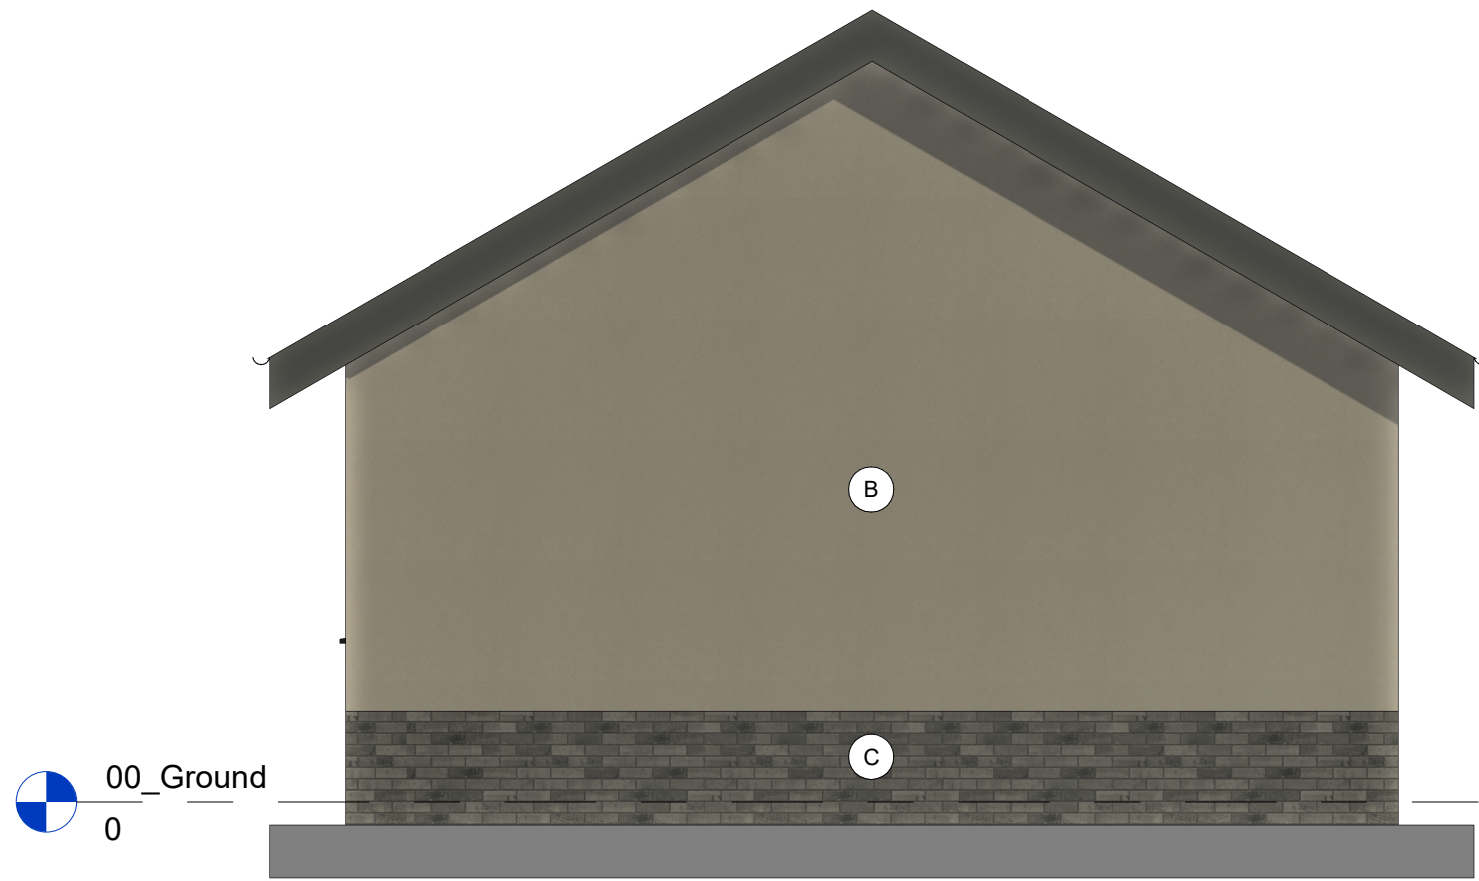


North - East Elevation
1 : 50

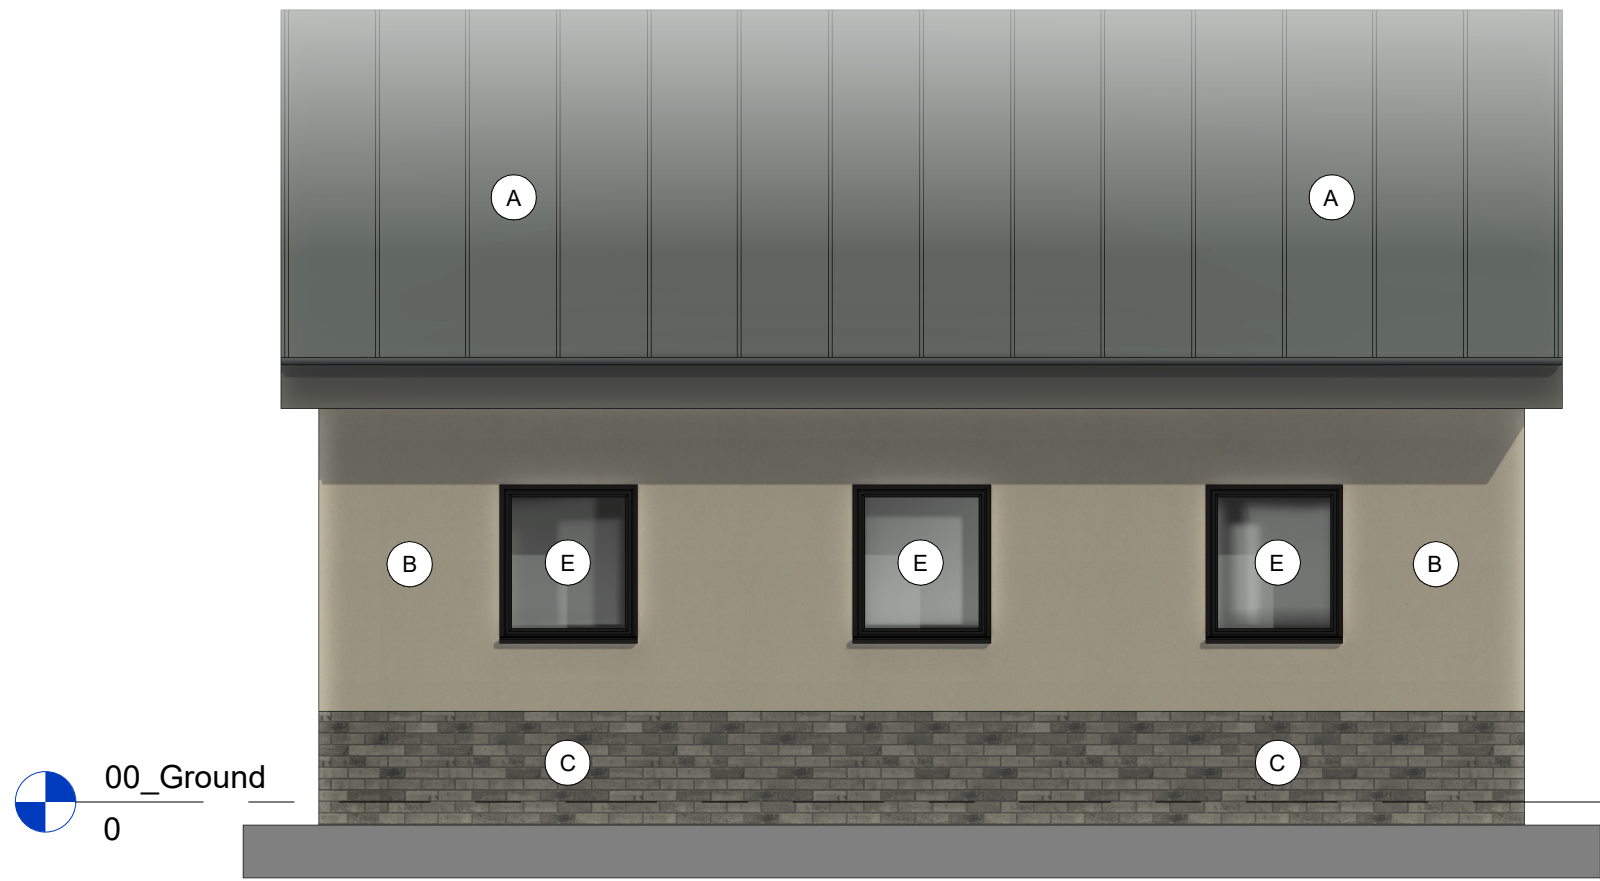

South - East Elevation
1 : 50

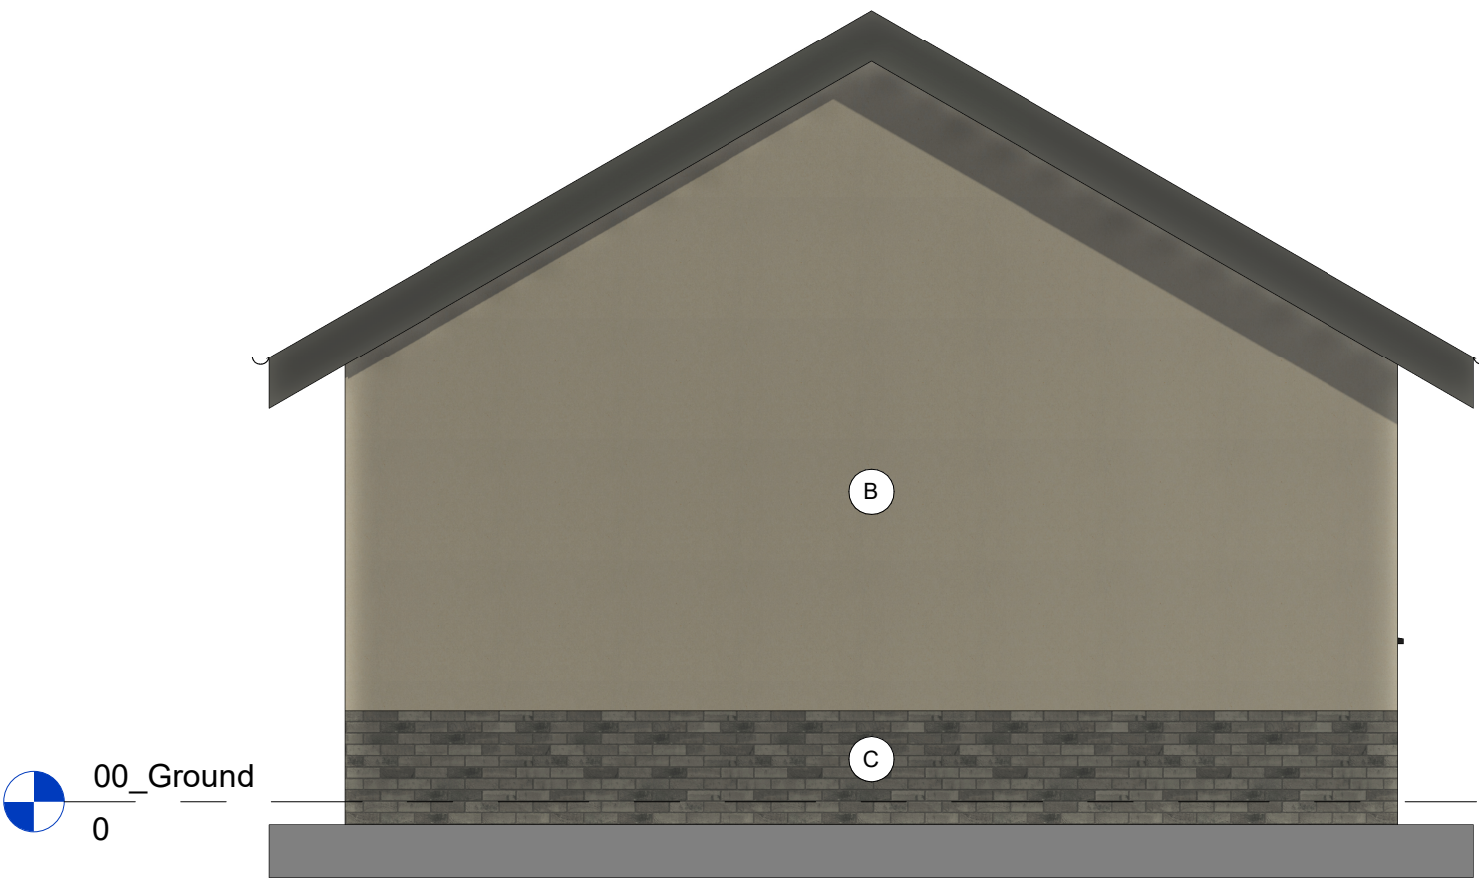

South - West Elevation
1 : 50

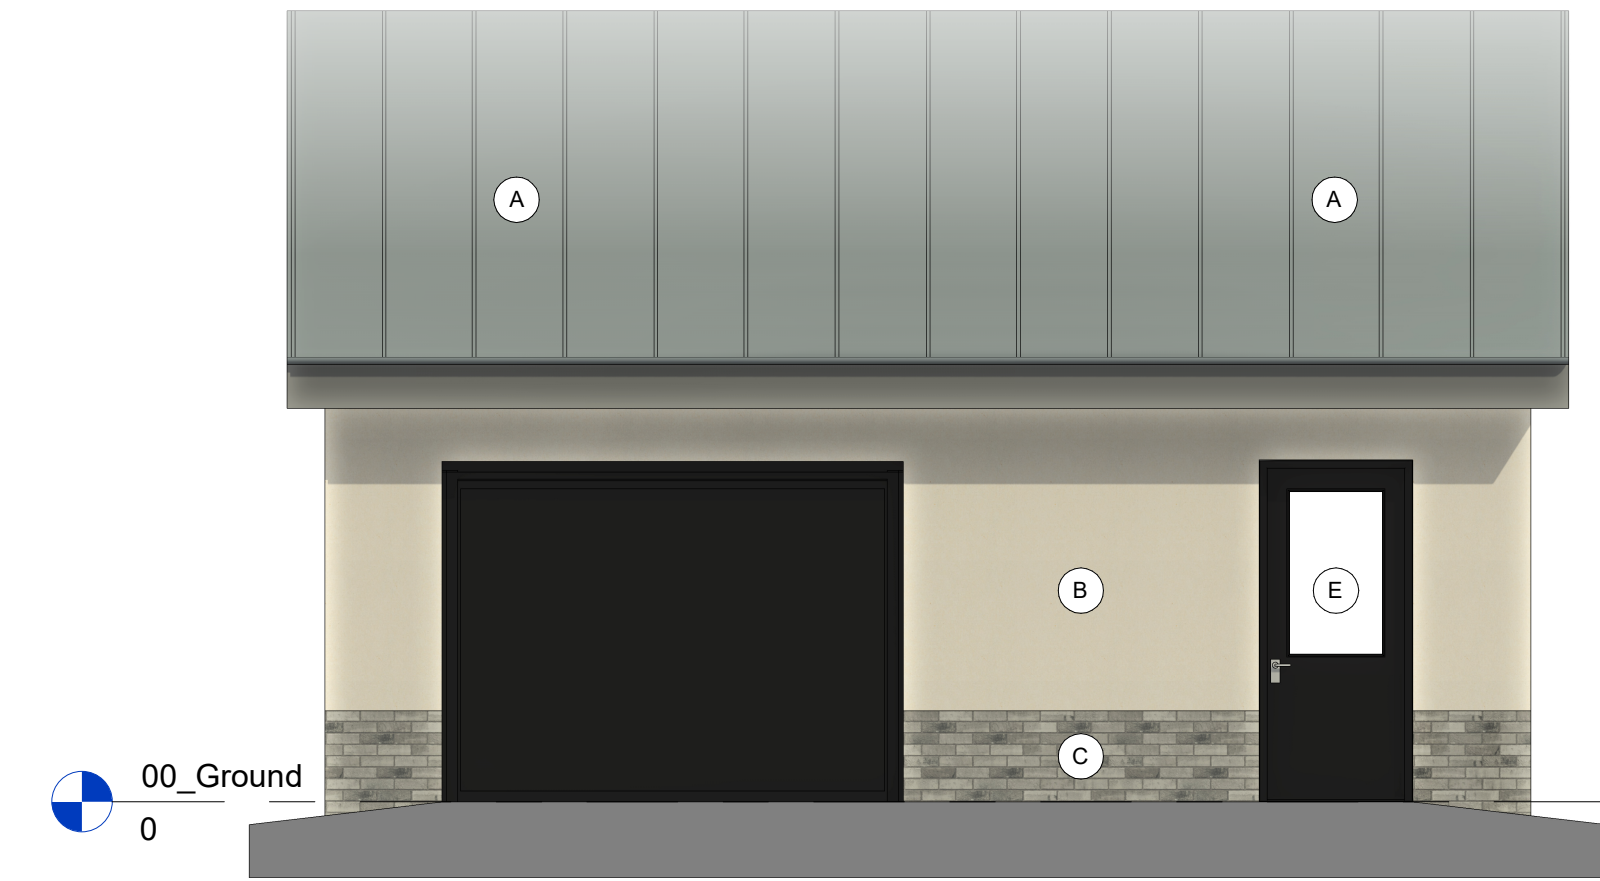

North - West Elevation
1 : 50

Material Key

- A. - Composite metal cladding panel roof system
- B. - Composite metal cladding panel wall system
- C. - Facing Brick Plinth - Grey Multi blend
- D. - Aluminium Curtain wall with incorporated windows / door.
- E. - uPVC Windows and doors.
- F. - uPVC Acoustic Screen.
- G. - Feature Cladding System
- H. - Velux Rooflight to ridge
- I. - Facing Brick work to form external ramp / stairs. Brickwork to match facing brick plinth.
- J. - Facing Brick work wall to form retaining planted area. Area to form external benching.
- K. - Single Ply membrane roof
- L. - Glazed Balustrade

This drawing must not be scaled.
Figured dimensions and levels to be used.
Any inaccuracies must be notified to the architect. Detail drawings and large scale drawings take precedence over smaller drawings.

A2

THIS DRAWINGS IS COPYRIGHT

© Registered Office: Powell Dobson, Suite 1F, Building One, Eastern Business Park, Wern Fawr Lane, Old St Melons, Cardiff CF3 5EA. Powell Dobson is a trading name of Powell Dobson Ltd a company registered in England and Wales No 3873802.

Rev:

A	Material Key amended - JS	14.06.23
B	Span directions of cladding panels removed from elevations. Material Key amended to note 'Feature Cladding System'-JS	16.06.23

STATUS

S2 - Issued for Information

powelldobson
ARCHITECTS

Cardiff . Swansea . London t +44 (0)33 33 201 001 www.powelldobson.com @PDArchitects

PDA Job No: 22013	
----------------------	--

PDA - MB- XX- GA - A - (05) 1100

REV
B

Scale: 1 : 50
Date: 22.03.23
Drawn: JS
Checked: OSRH / CV

0.5 0 0.5 1 1.5 2 2.5
SCALE 50
1: m