


Material Key

- A - Composite metal cladding panel roof system
B - Composite metal cladding panel wall system
C - Facing Brick Plinth - Grey Multi blend
D - Aluminium Curtain wall with incorporated windows / door.
E - uPVC Windows and doors.
F - uPVC Acoustic Screen.
G - Feature Cladding System
H - Velux Rooflight to ridge
I - Facing Brick work to form external ramp / stairs. Brickwork to match facing brick plinth.
J - Facing Brick work wall to form retaining planted area. Area to form external benching.
K - Single Ply membrane roof
L - Glazed Balustrade

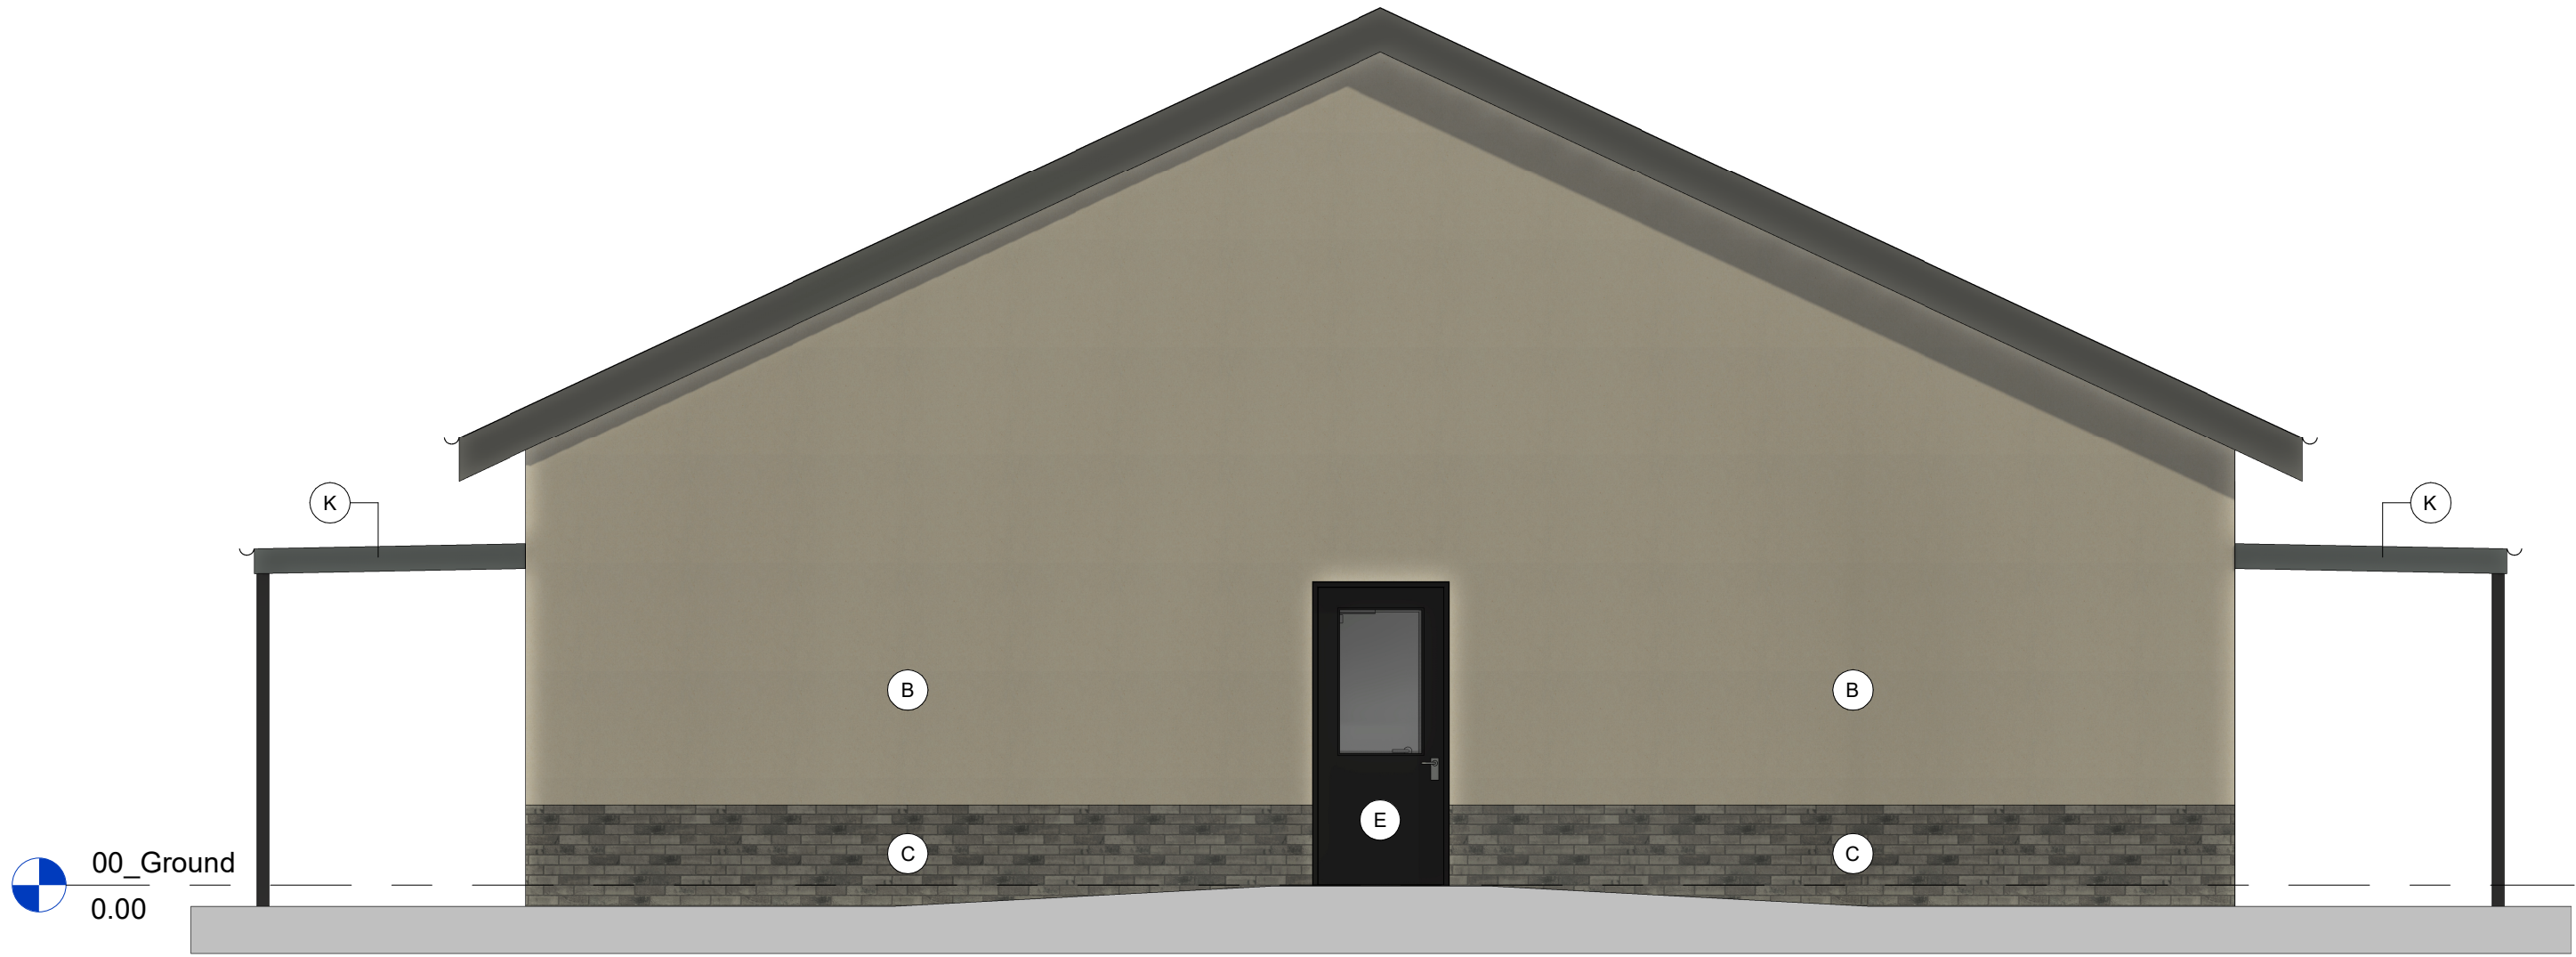


North - East Elevation
1 : 50



South - East Elevation
1 : 50



South - West Elevation
1 : 50

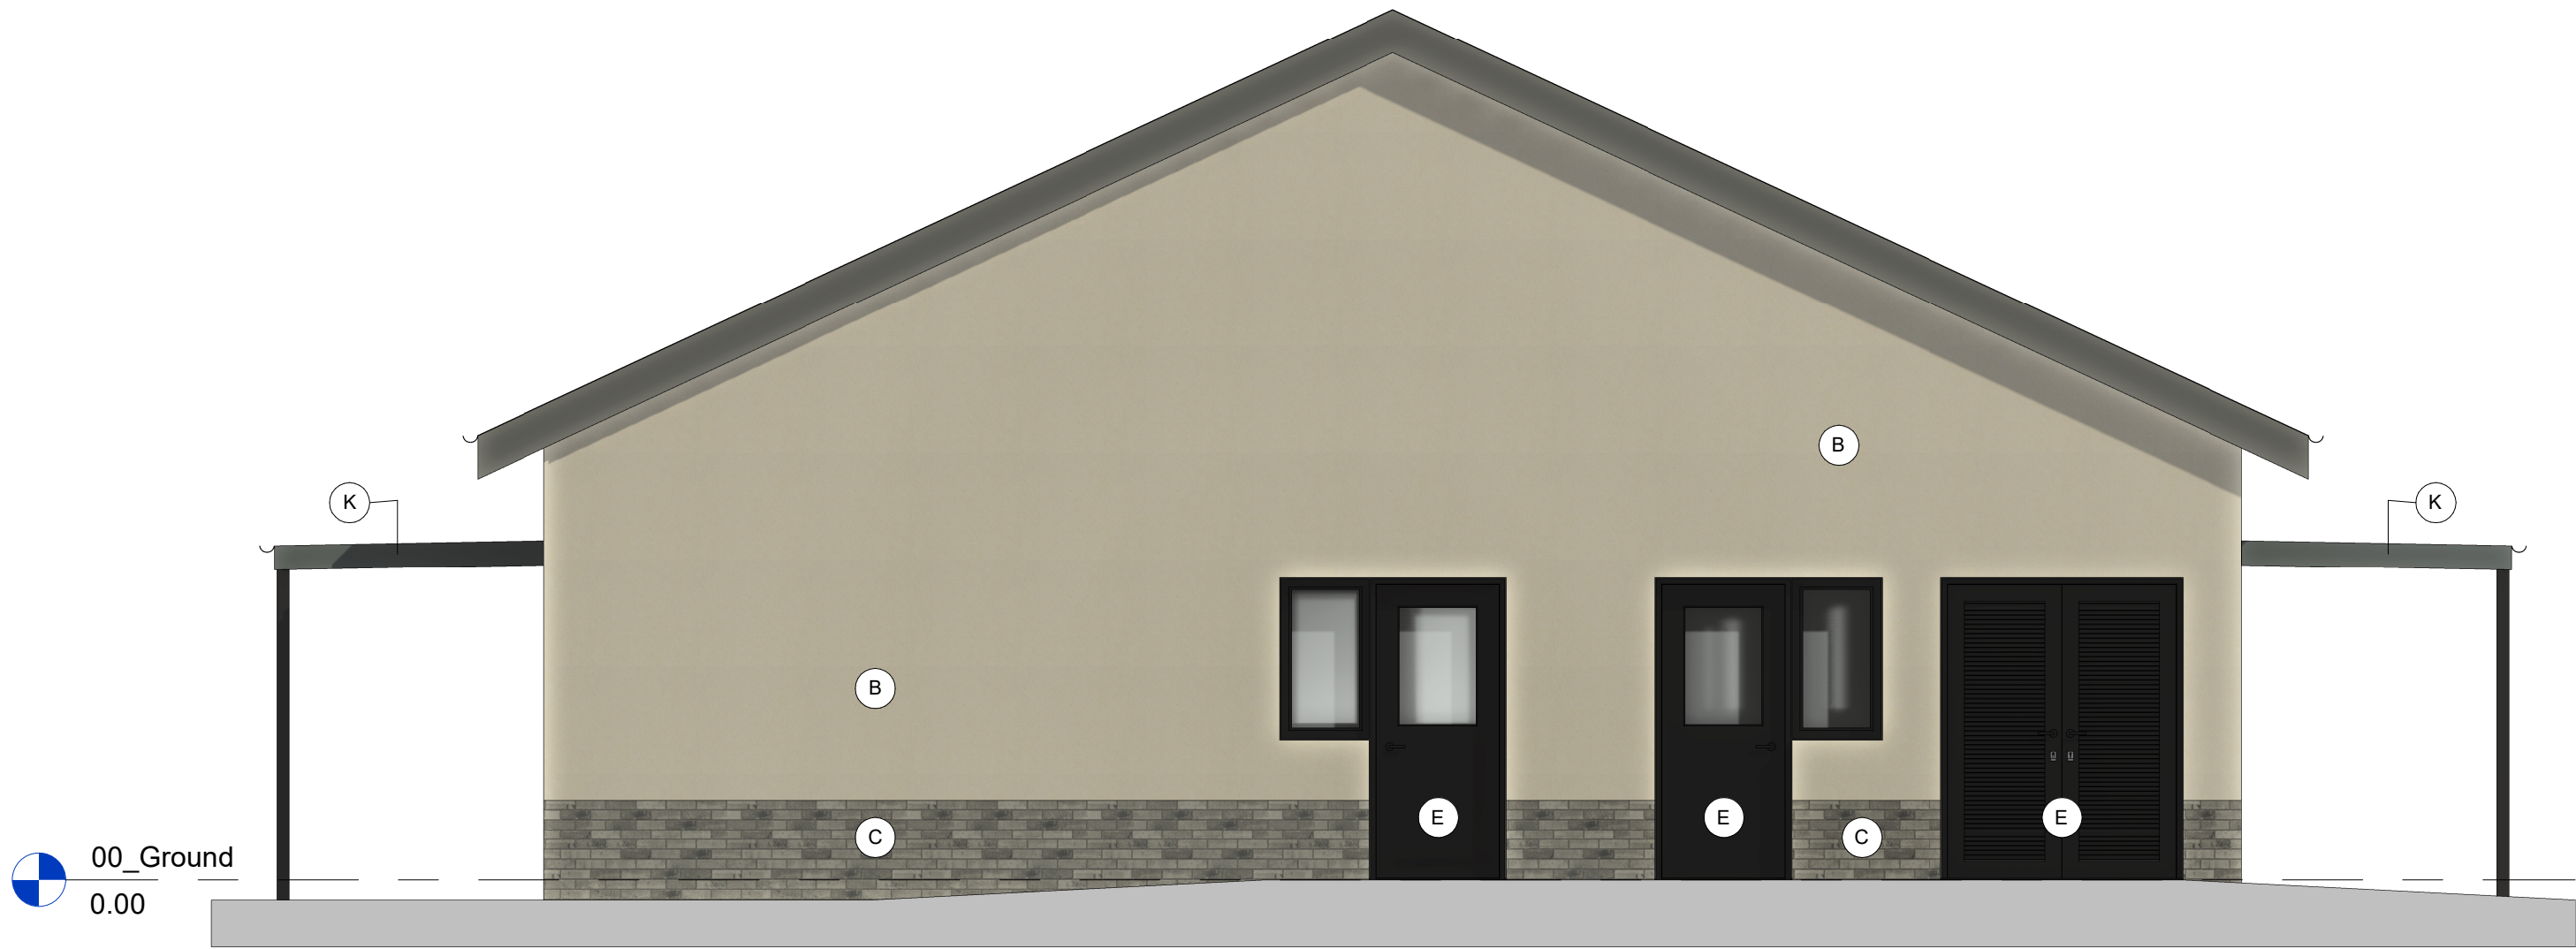

North - West Elevation
1 : 50

This drawing must not be scaled.
Figured dimensions and levels to be used.
Any inaccuracies must be notified to the architect.
Detail drawings and large scale drawings take precedence over smaller drawings.

Rev:			
A	Material Key amended - JS	14.06.23	
B	Span directions of cladding panels removed from elevations. Material Key amended to note 'Feature Cladding System'-JS	16.06.23	

Chk'd:

A1

THIS DRAWINGS IS COPYRIGHT ©

STATUS
S2 - Issued for Information

powelldobson
ARCHITECTS

Cardiff, Swansea, London

t +44 (0)33 33 201 001

www.powelldobson.com

✉@PDArchitects

PDA Job No: 22013					
PDA - TBA XX- GA - A - (05) 1100		REV B			
ORIGINATOR	VOLUME	LEVEL	TYPE	ROLE	NUMBER

Contract: Dogs Trust Merseyside
TBA Building
Title: Elevations

Scale: 1 : 50
Date: 22.03.23
Drawn: JS
Checked: OSRH