


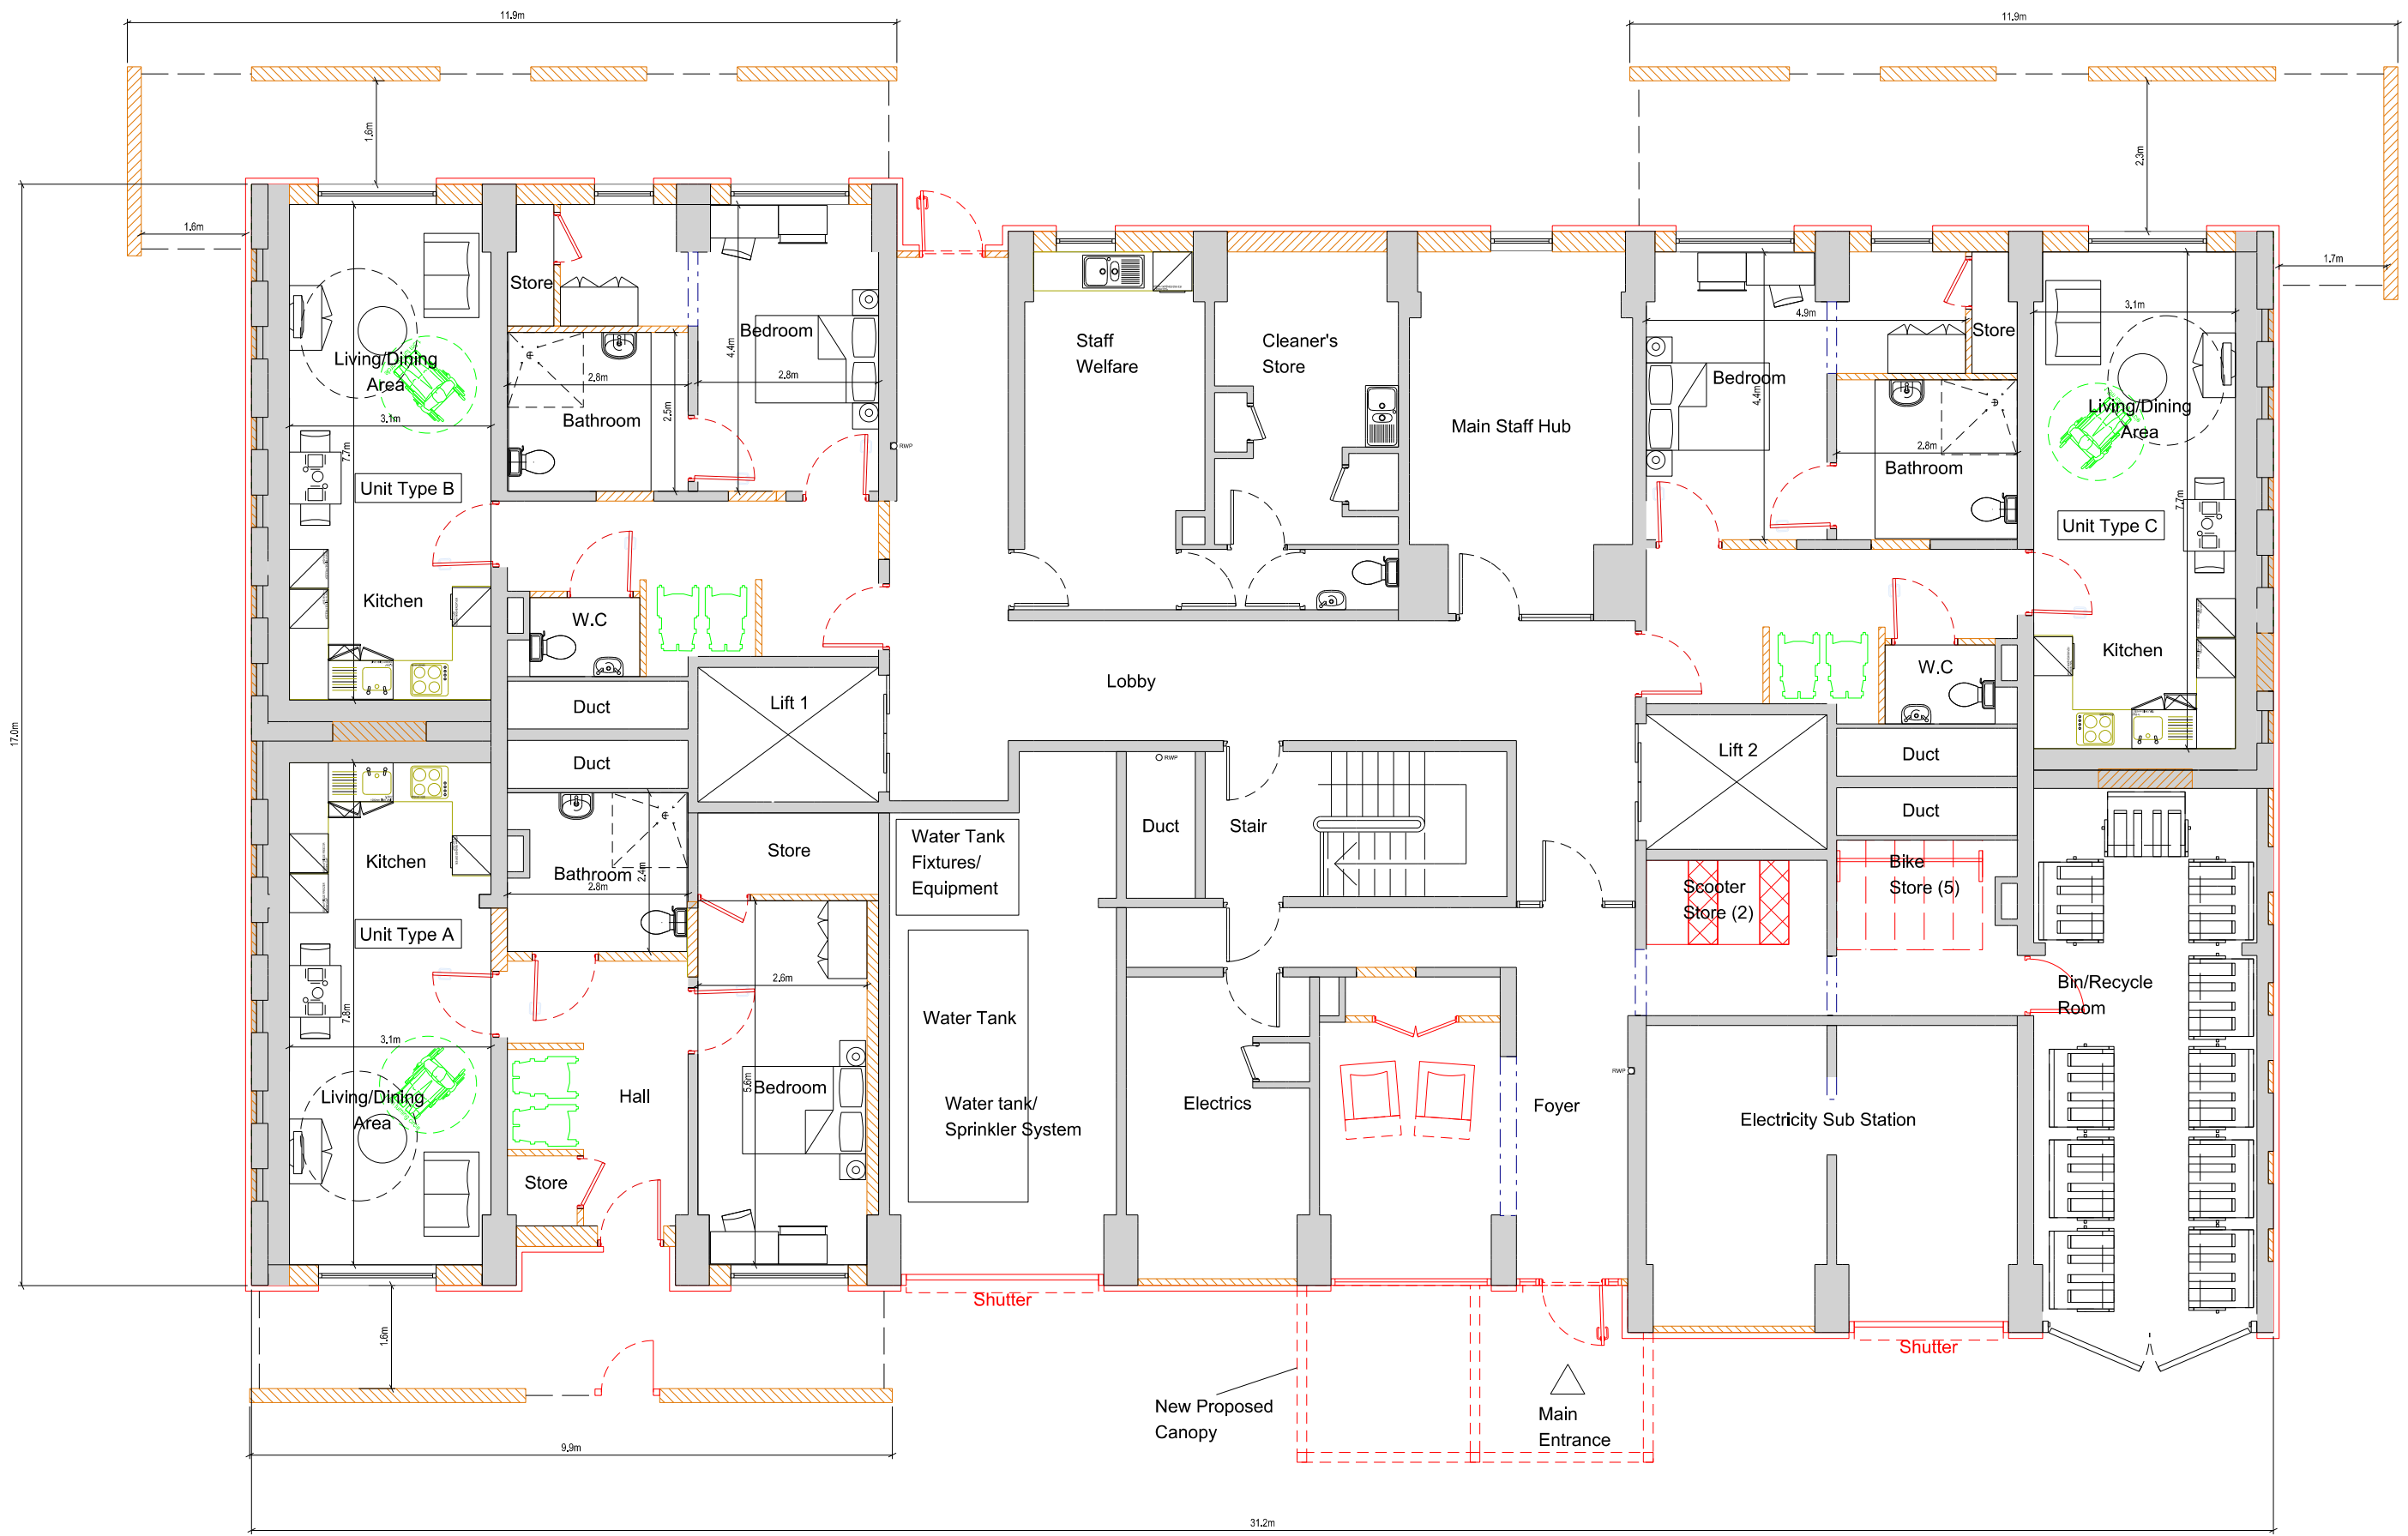

Key

New Proposed Wall

New Doors/Facade Treatment/Furniture

Wall Removal

Low Boundary Railings

Schedule of Accommodation
Unit Type A - 1 Bed 2 Person Home - 62m ²
Unit Type B - 1 Bed 2 Person Home - 63m ²
Unit Type C - 1 Bed 2 Person Home - 63m ²
Total Number of Units - 3

B	Access to cleaner's store amended to suit Client requirements	SEP 20	JM
A	Staff welfare, office and store facilities updated to suit Client requirements	SEP 20	JM
DESIGNATION	DETAILS OF REVISION	DATE	INITIALS
PROJECT	TITLE	SIZE	STATUS
The Craigs & The Cliffs Stockbridge Village	Proposed Ground Floor Plan Whincraig	A1	PLANNING
PROJECT No 1703	DRAWING No L11B	DRAWN by AB	CHECKED JM
DATE JUL 19	SCALE (1:50)		

☐ JOHN MCCALL ARCHITECTS LTD

☐ No.1 Arts Village, Henry Street, Liverpool L1 5BS Tel: 0151 707 1818 Fax: 707 1819

☐ Old Coop Building, Church Street, Hayfield, SK22 2JE e-mail: admin@johnmccall.co.uk

