




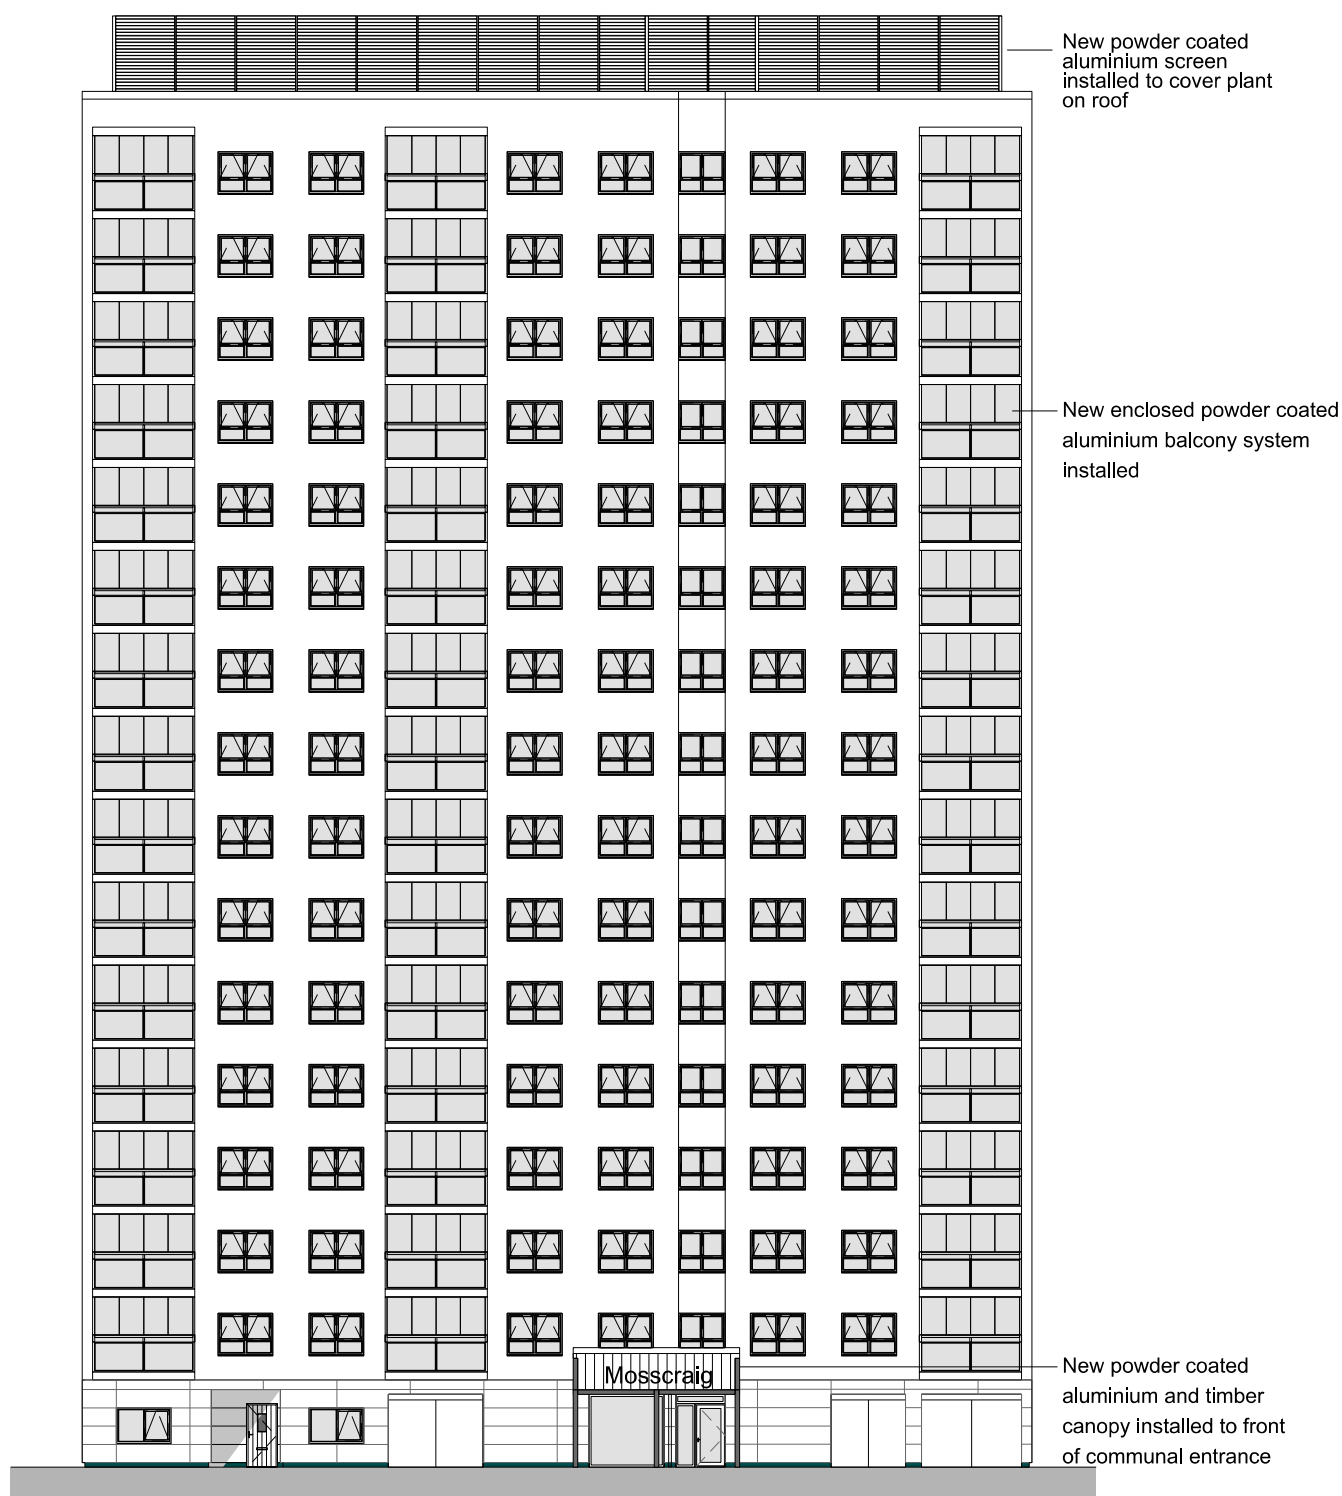


Front Elevation

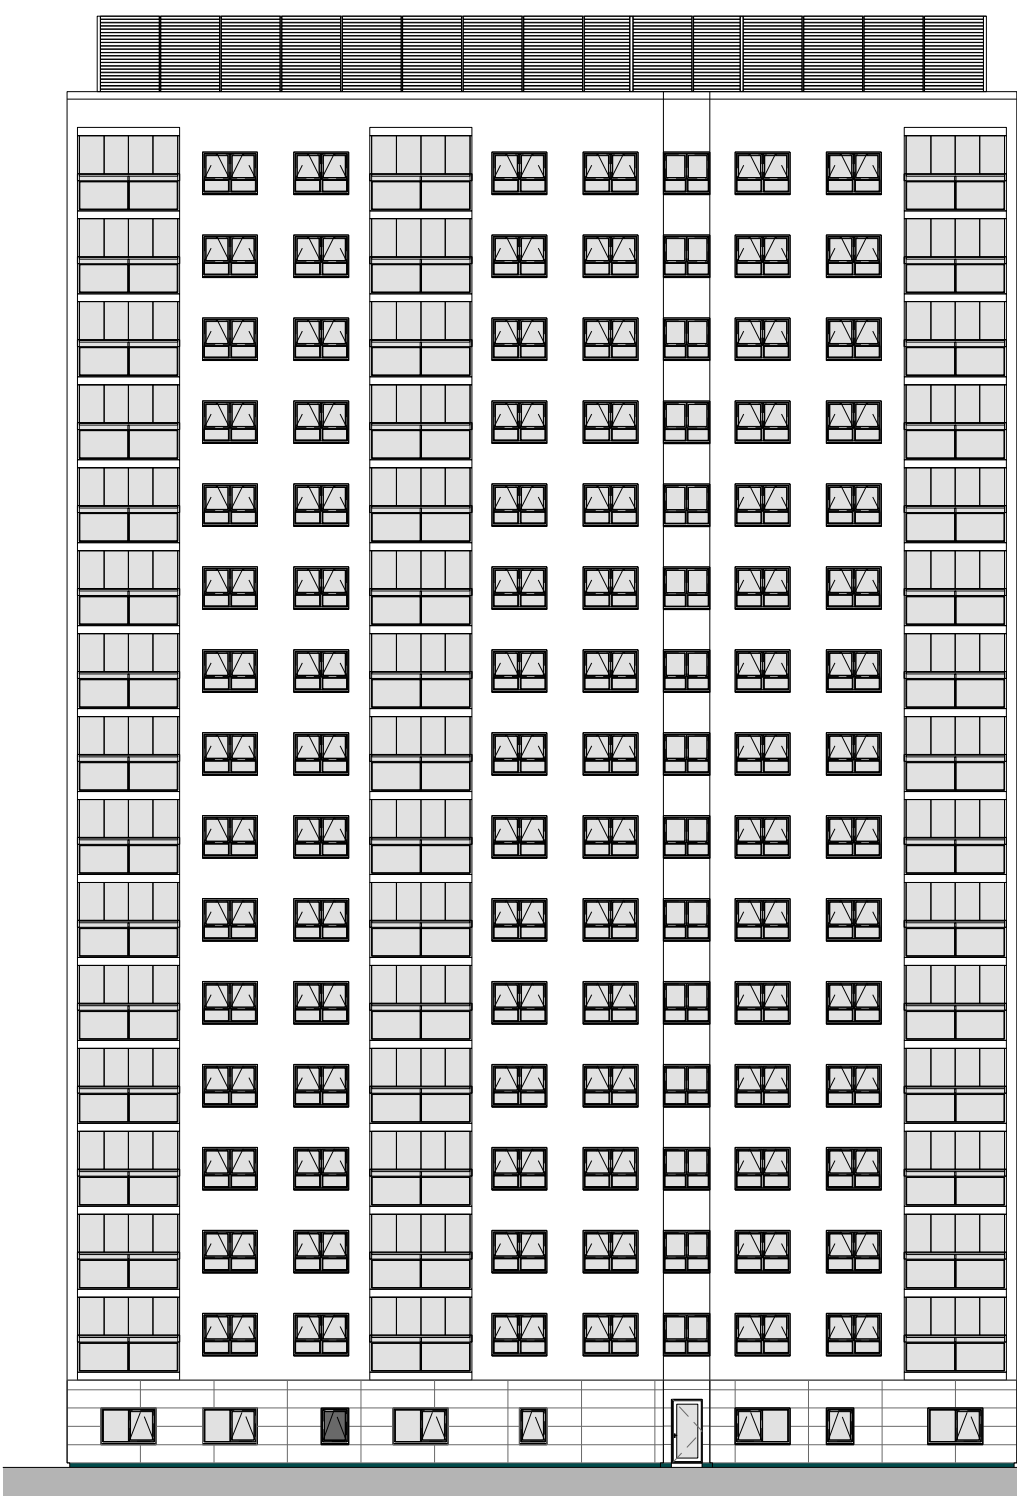


Rear Elevation

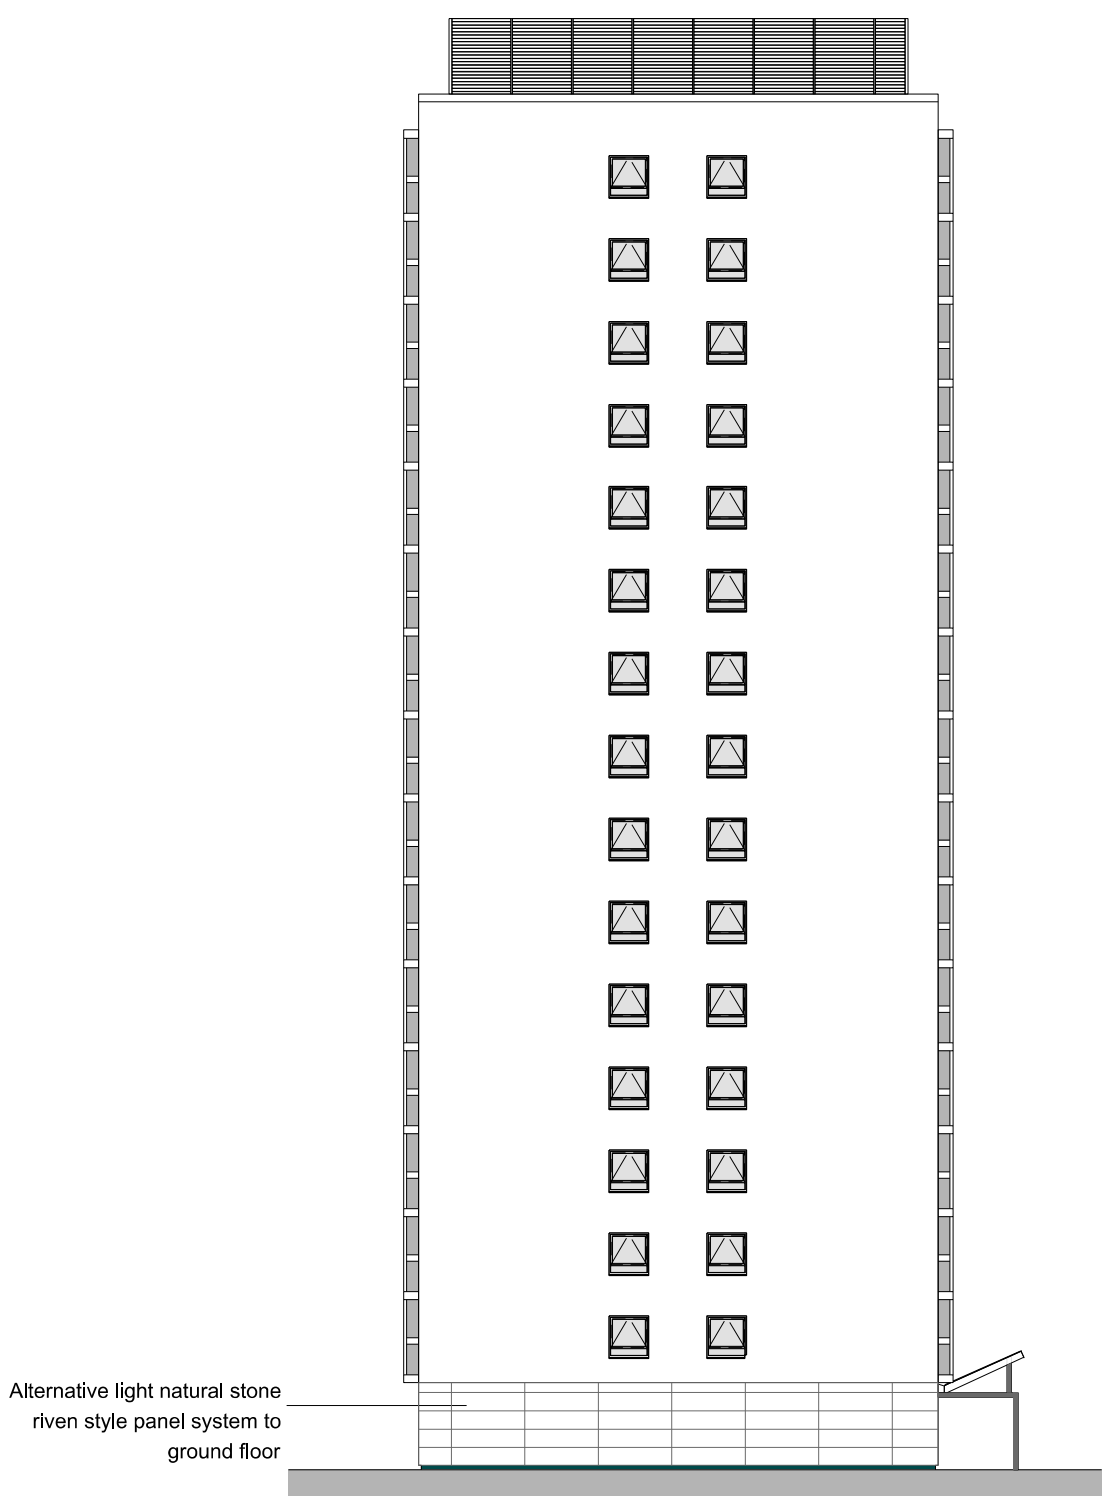


Side Elevation 1

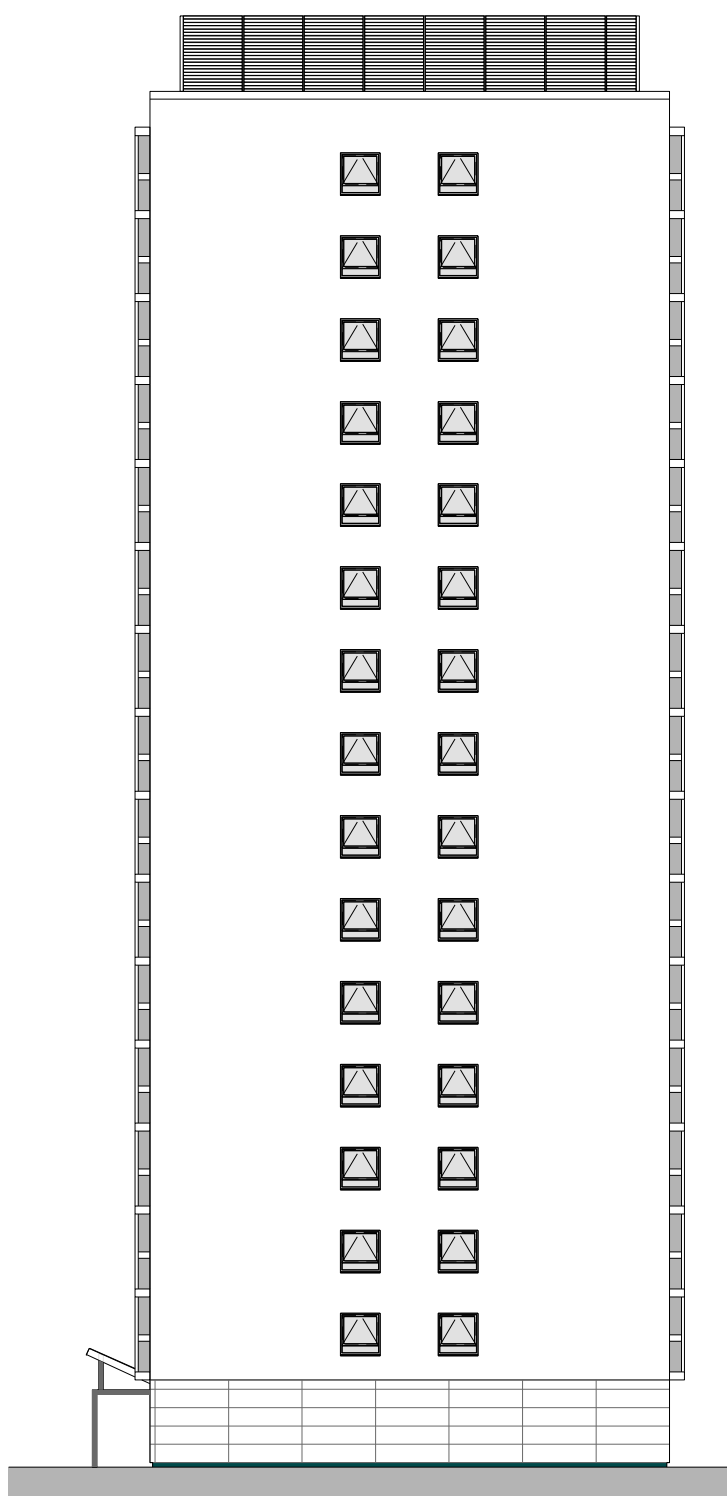

Side Elevation 2

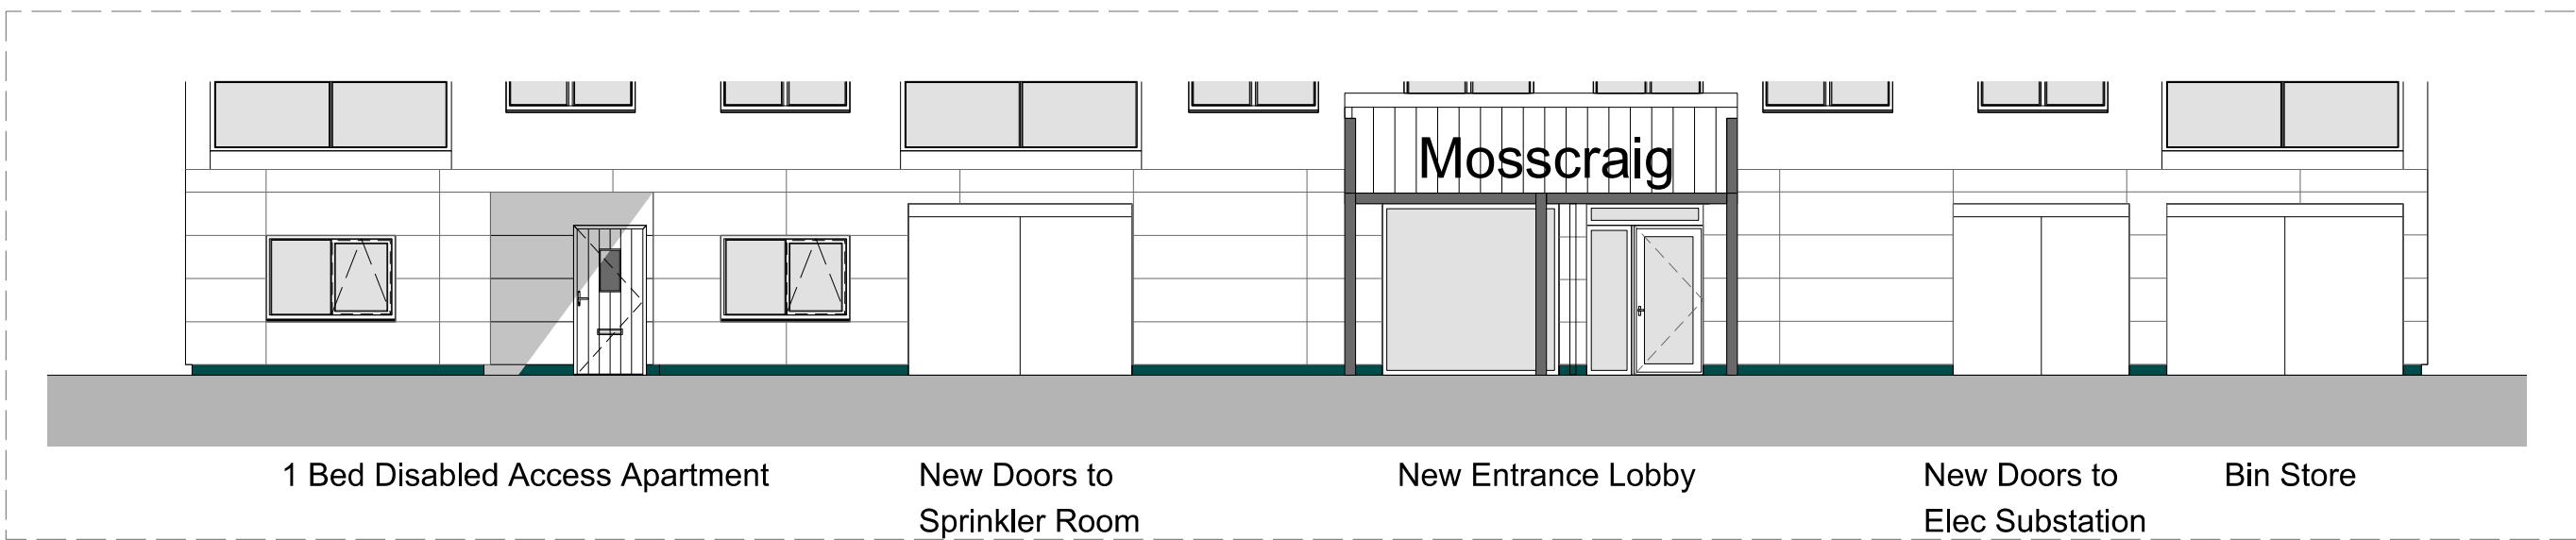


Front Plinth Facade (1:100)

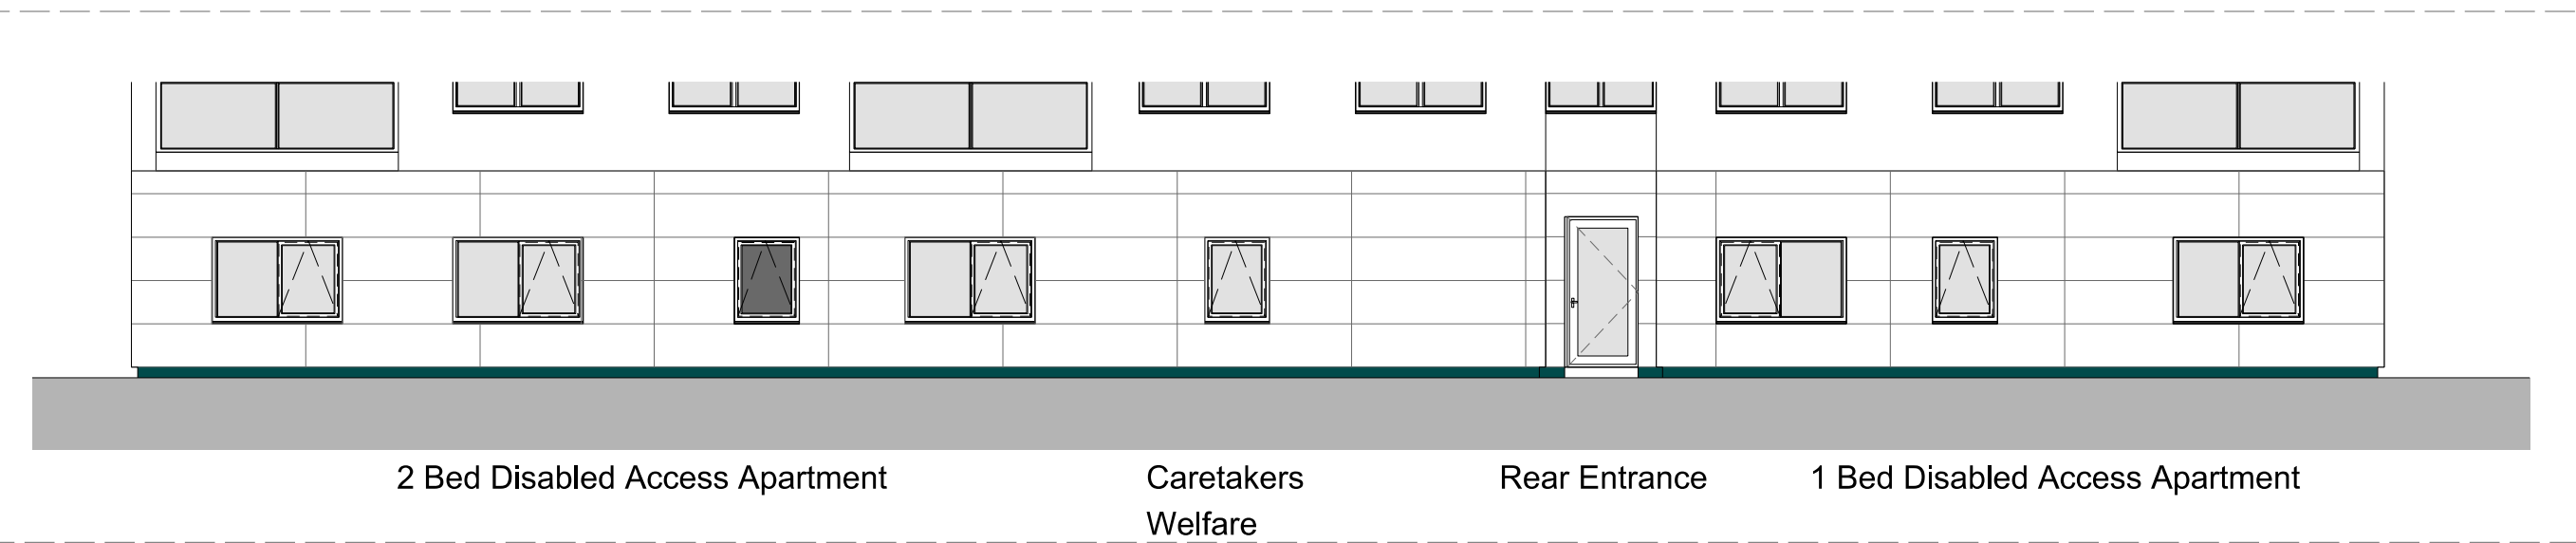


Rear Plinth Facade (1:100)




Front Plinth Facade with new boundary included (1:100)

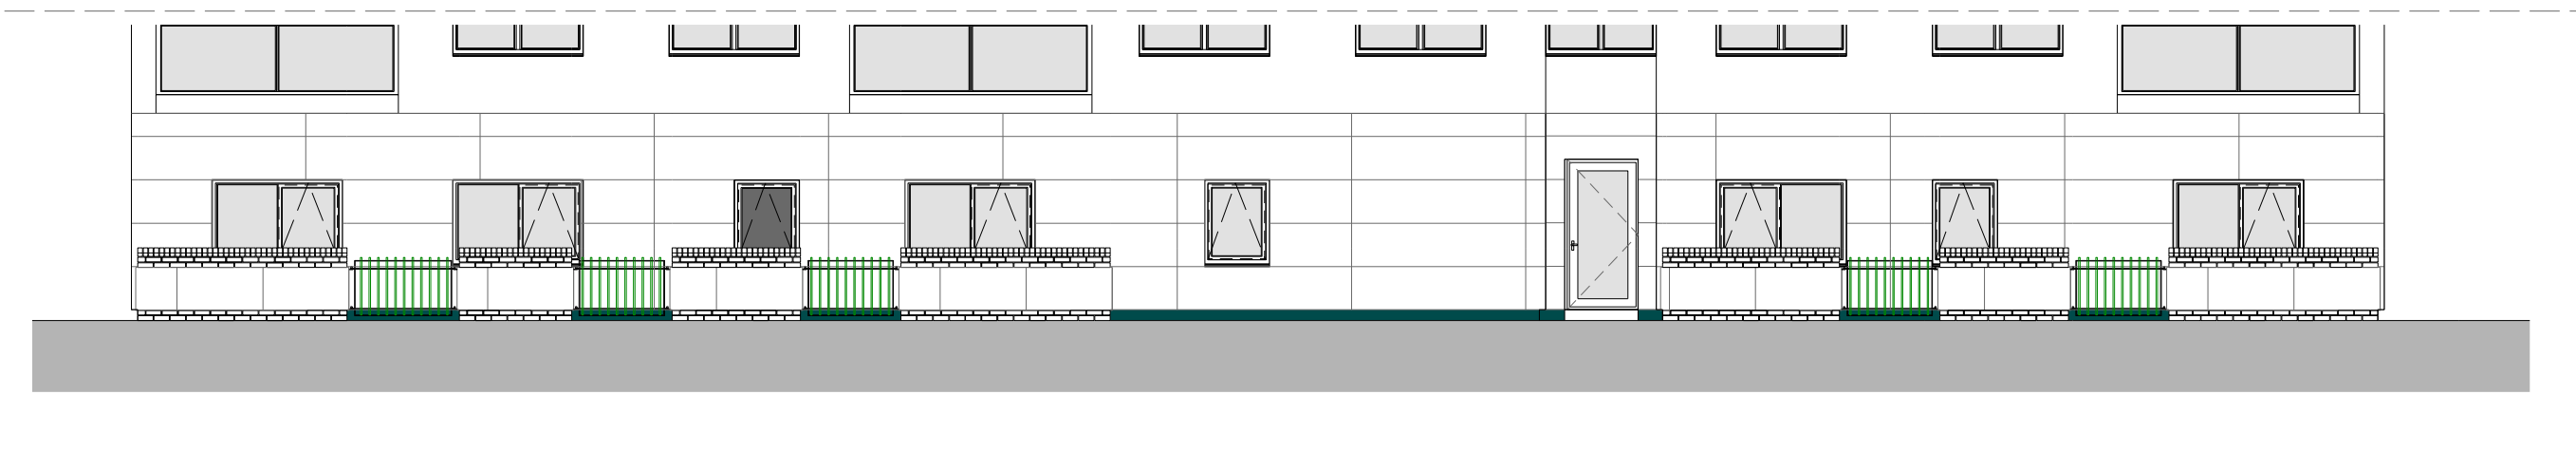



Rear Plinth Facade with new boundary included (1:100)

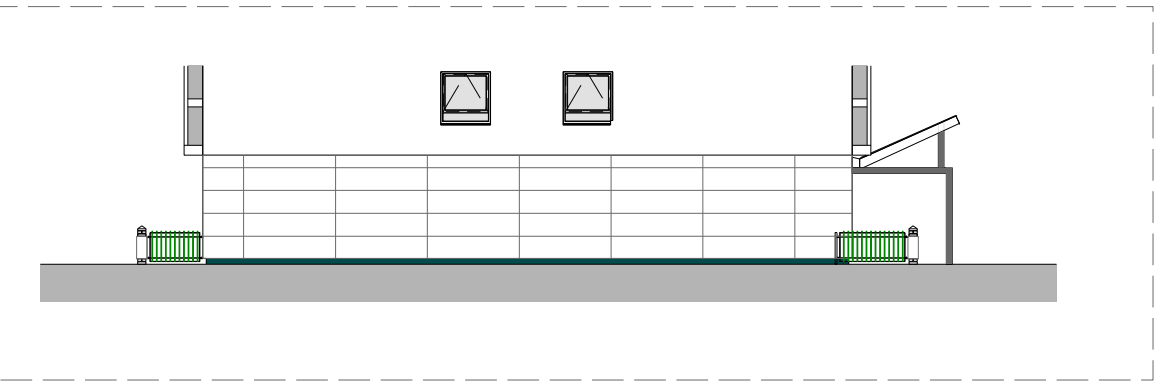

Side Elevation 1 with new boundaries (1:200)

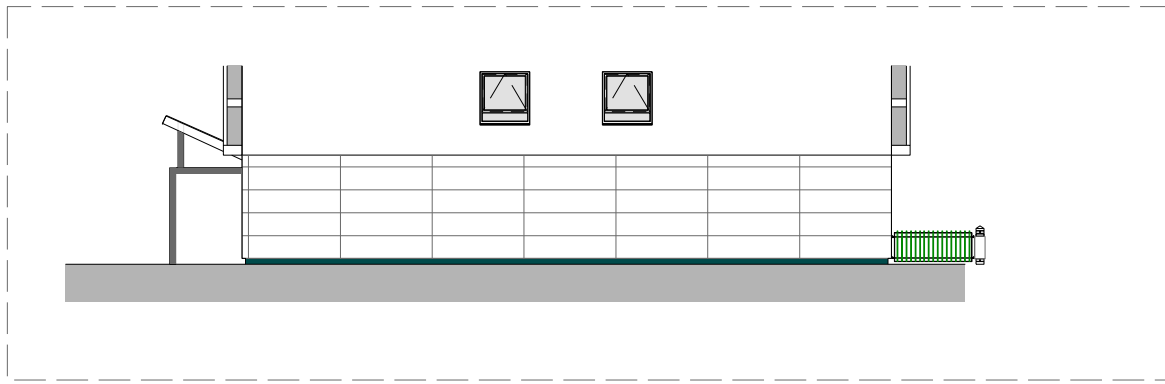

Side Elevation 2 with new boundaries (1:200)

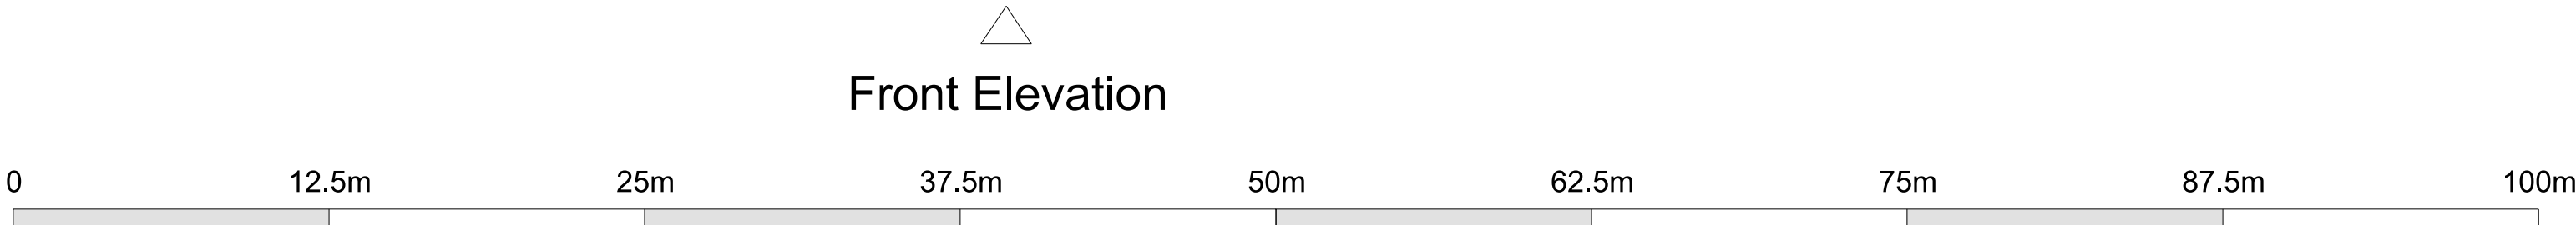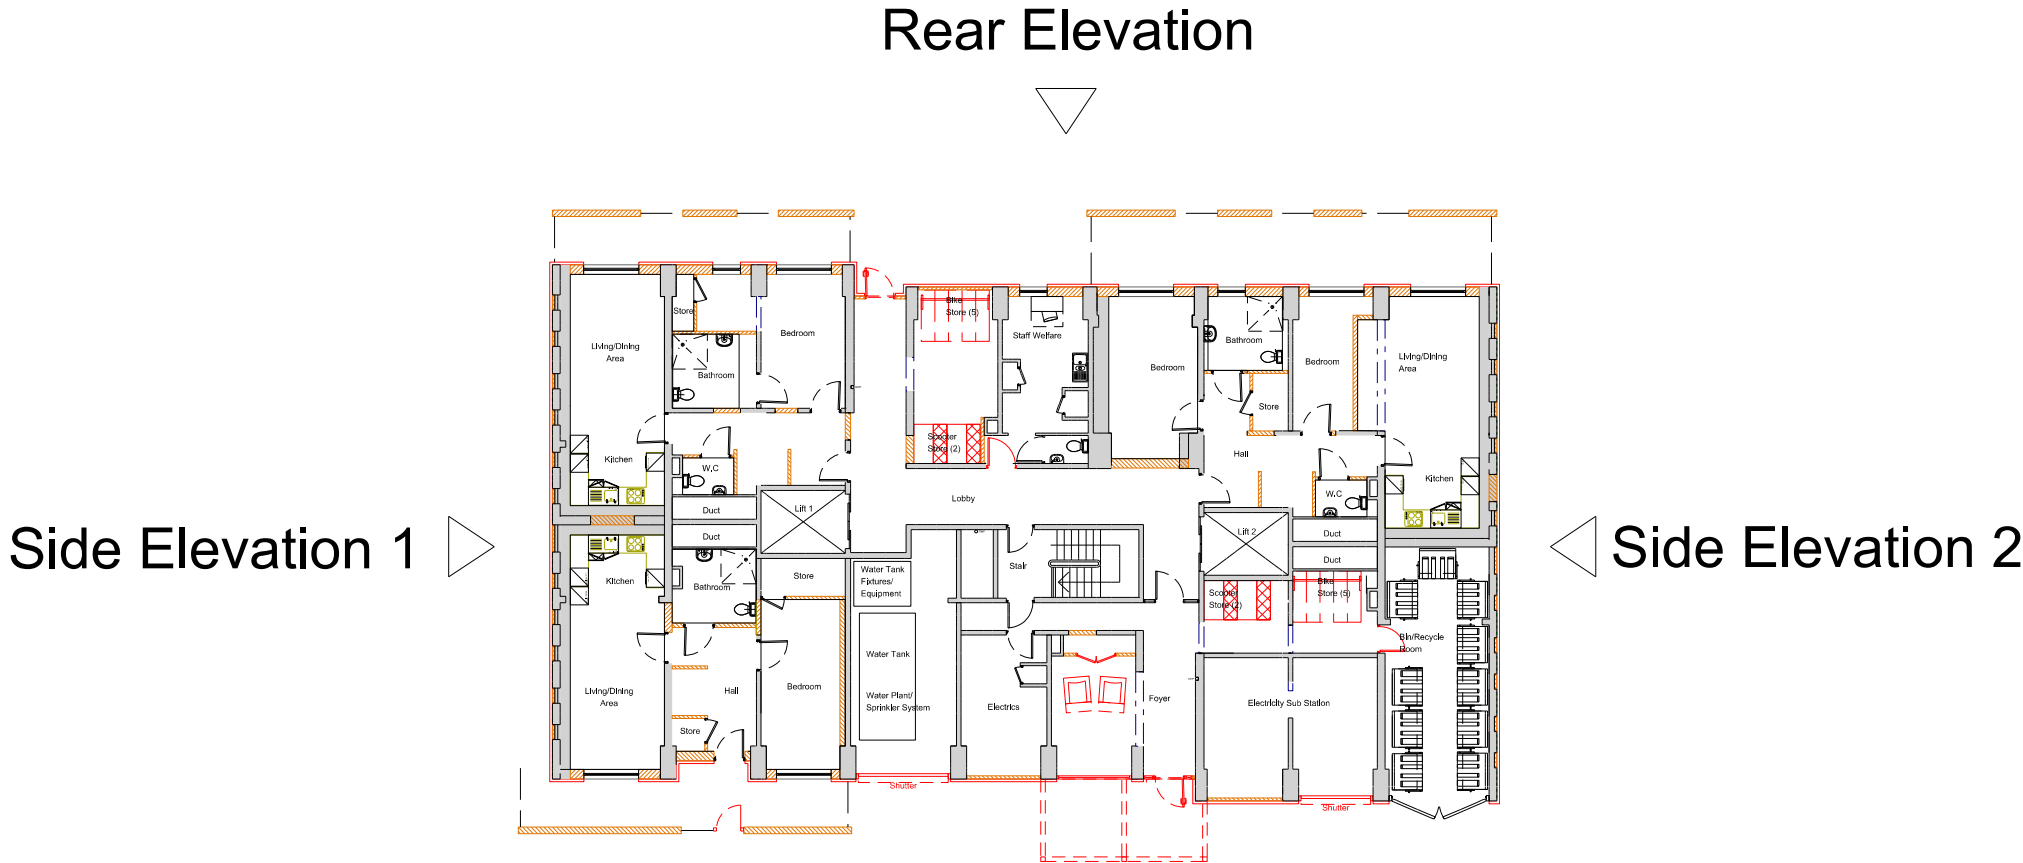

PROJECT

The Craigs & The Cliffs
Stockbridge Village

TITLE

Proposed Elevations
Mossraig

PROJECT No

1703

DRAWN by

AB

DATE

JUL 19

DRAWING No

L19

CHECKED

JM

SCALE (mm)

1:250

STATUS

PLANNING

JOHN MCCALL ARCHITECTS LTD

No.1 Arts Village, Henry Street, Liverpool L1 5BS Tel: 0151 707 1818 Fax: 707 1819

Old Coop Building, Church Street, Hayfield, SK22 2JE e-mail: admin@johnmccall.co.uk