




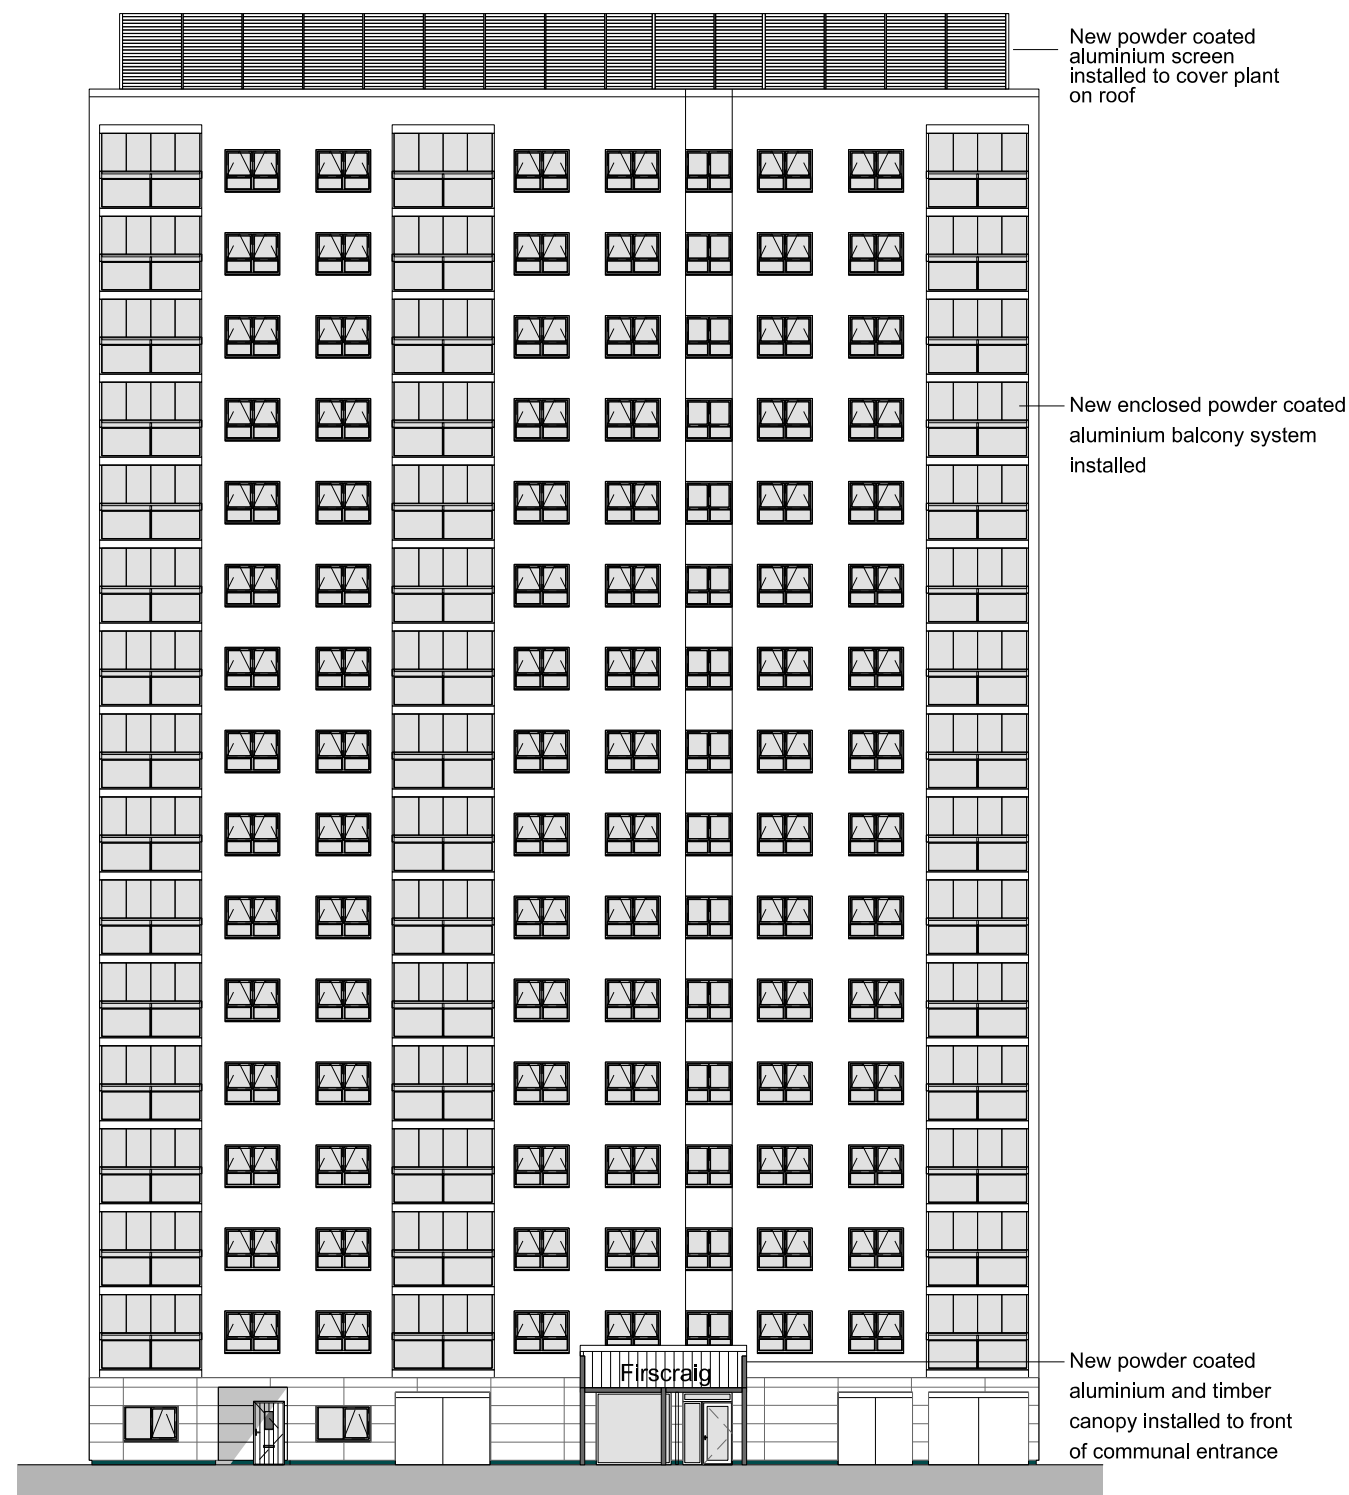


Front Elevation

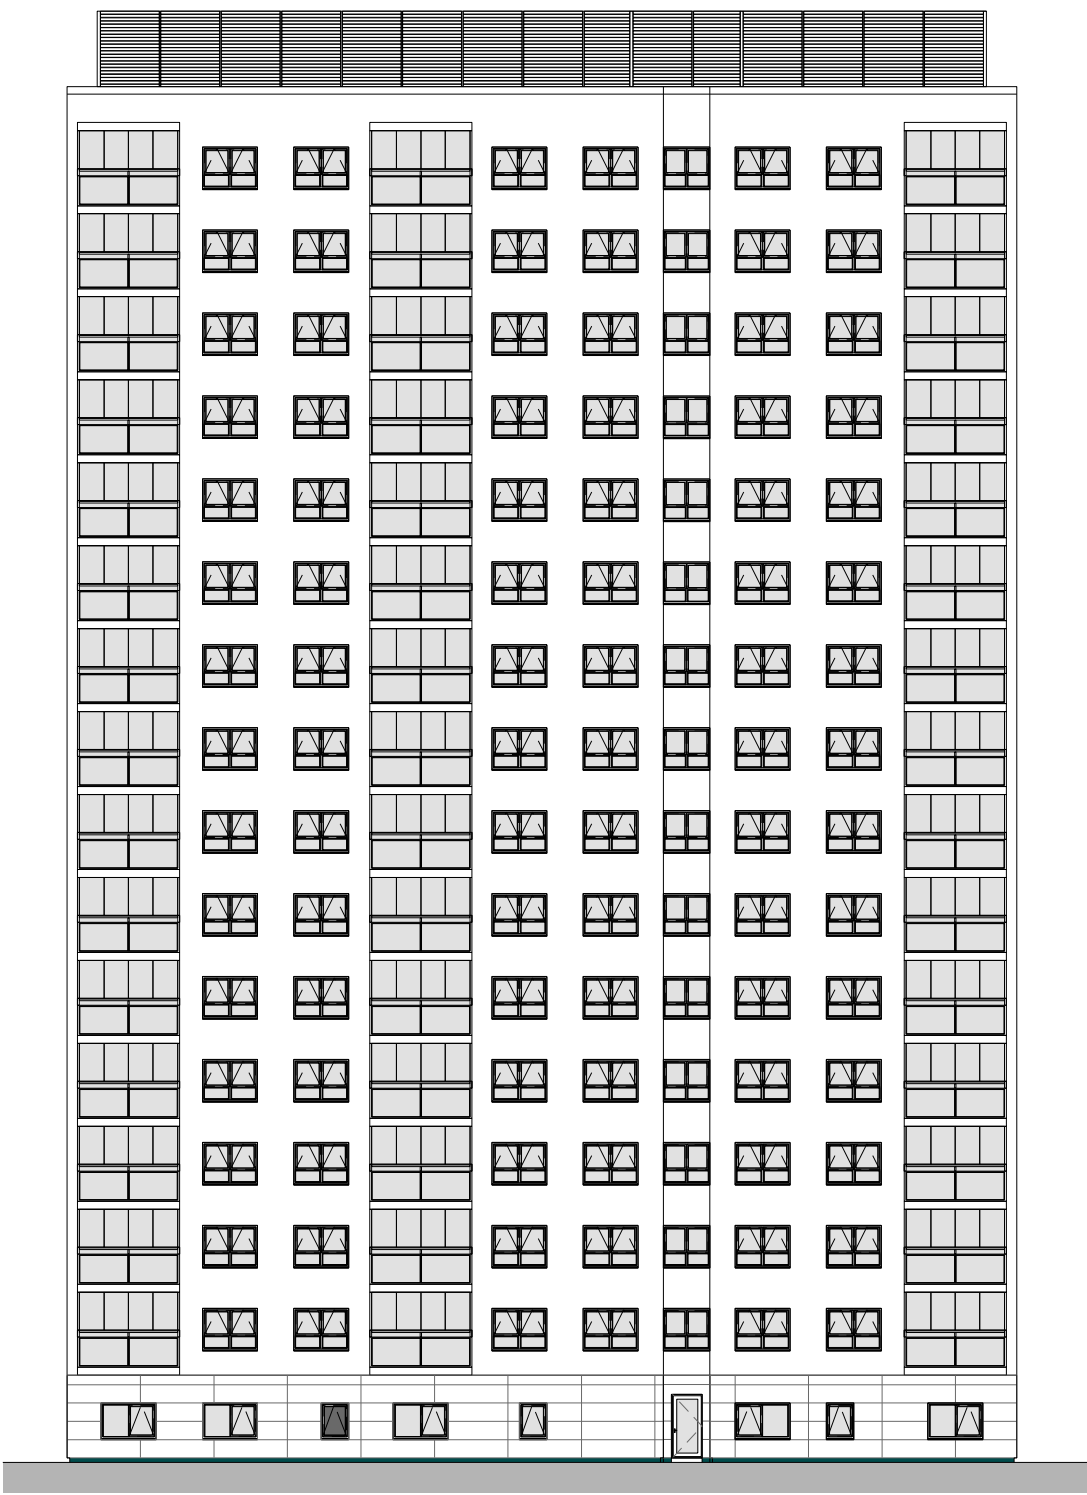

Rear Elevation

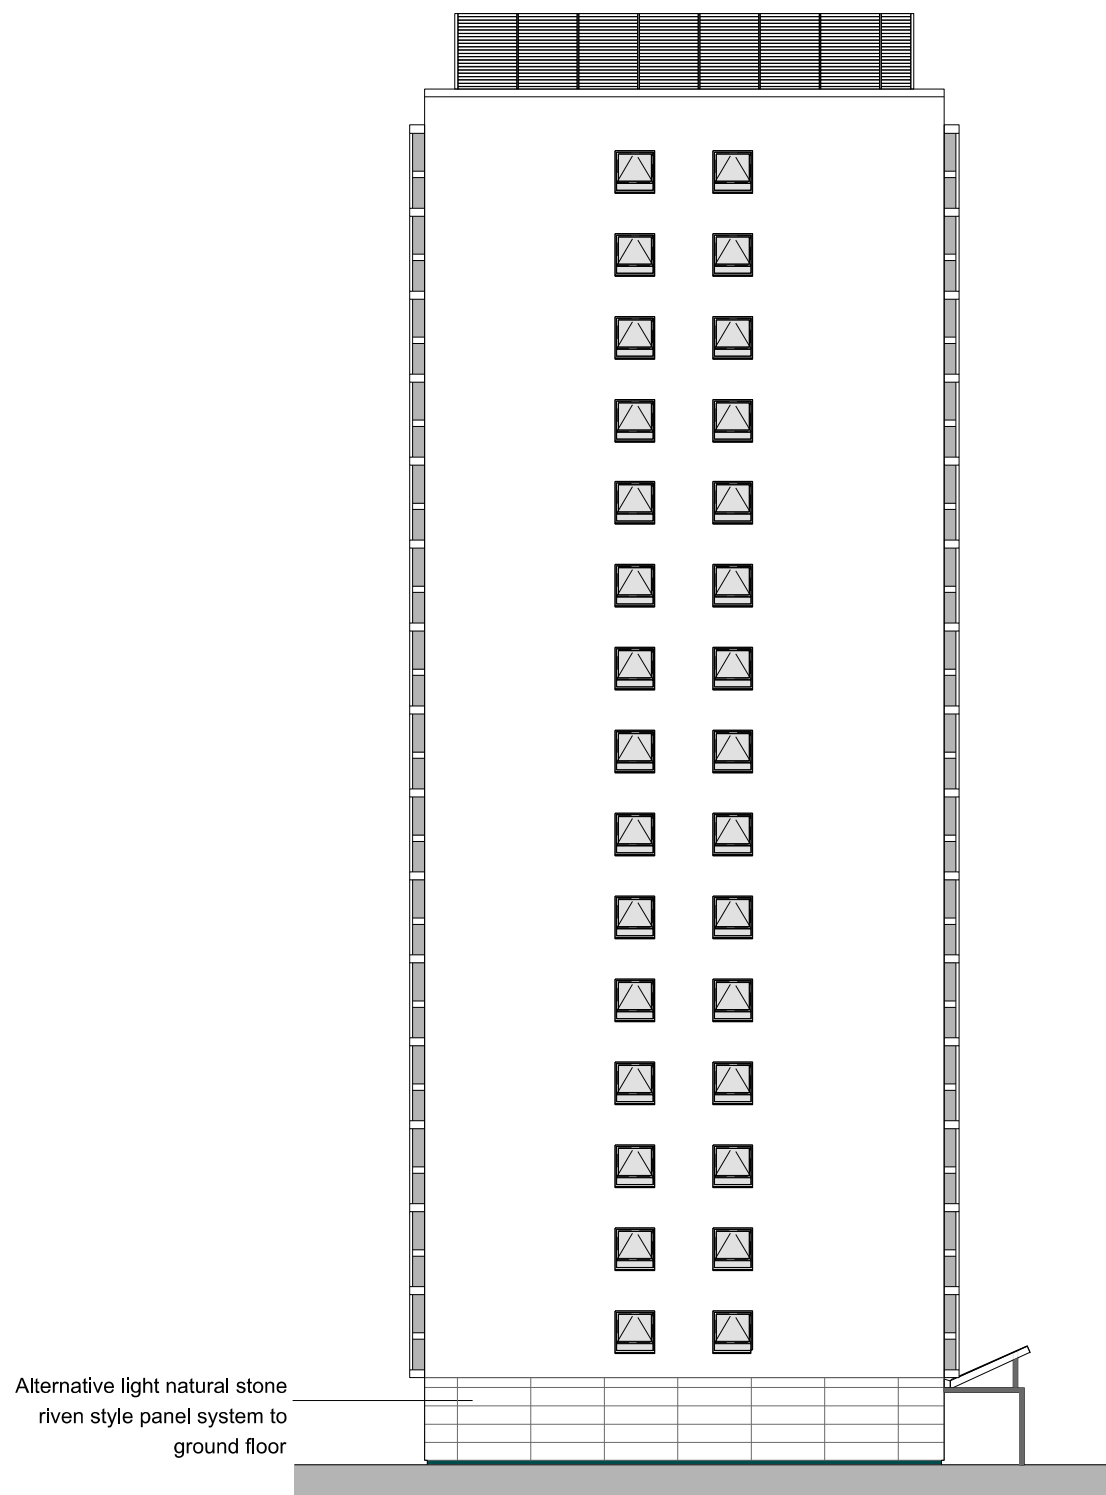


Side Elevation 1

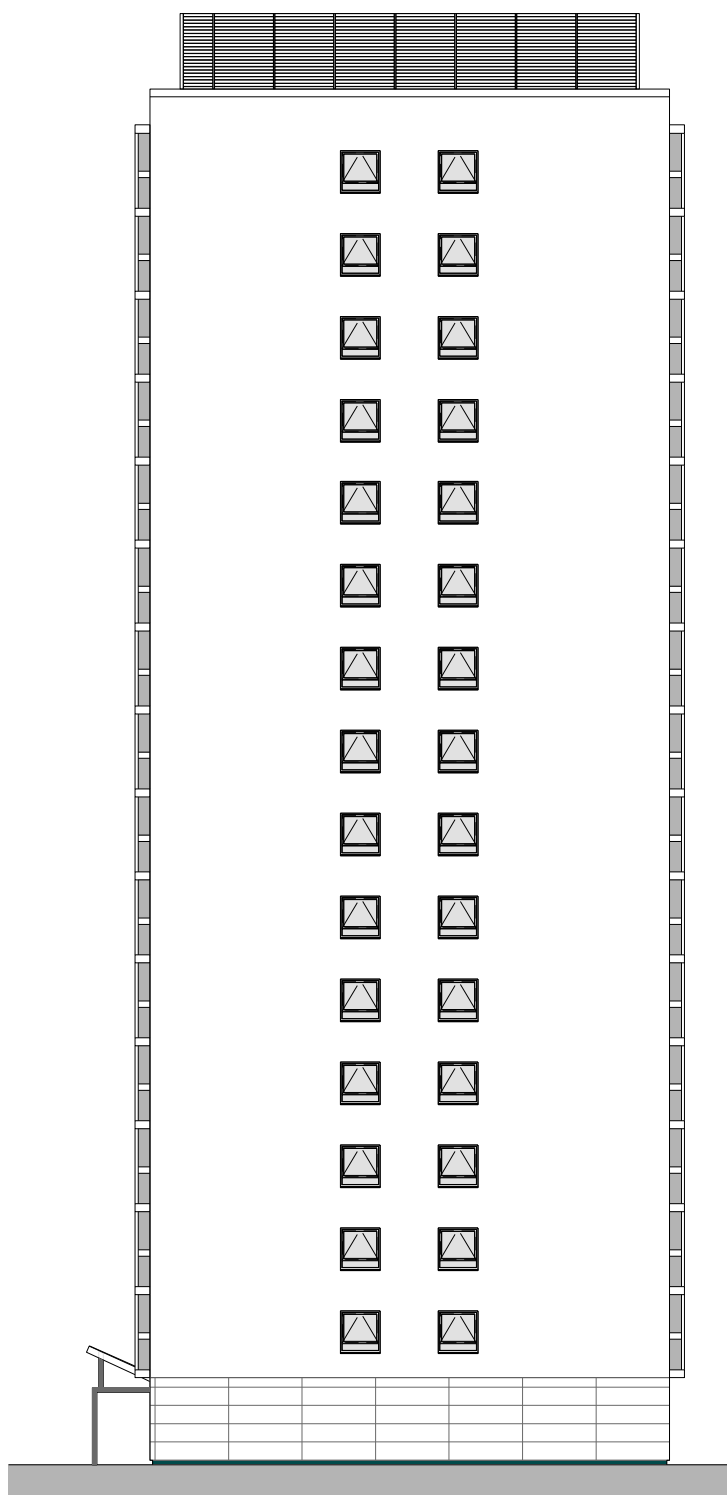


Side Elevation 2




Front Plinth Facade (1:100)

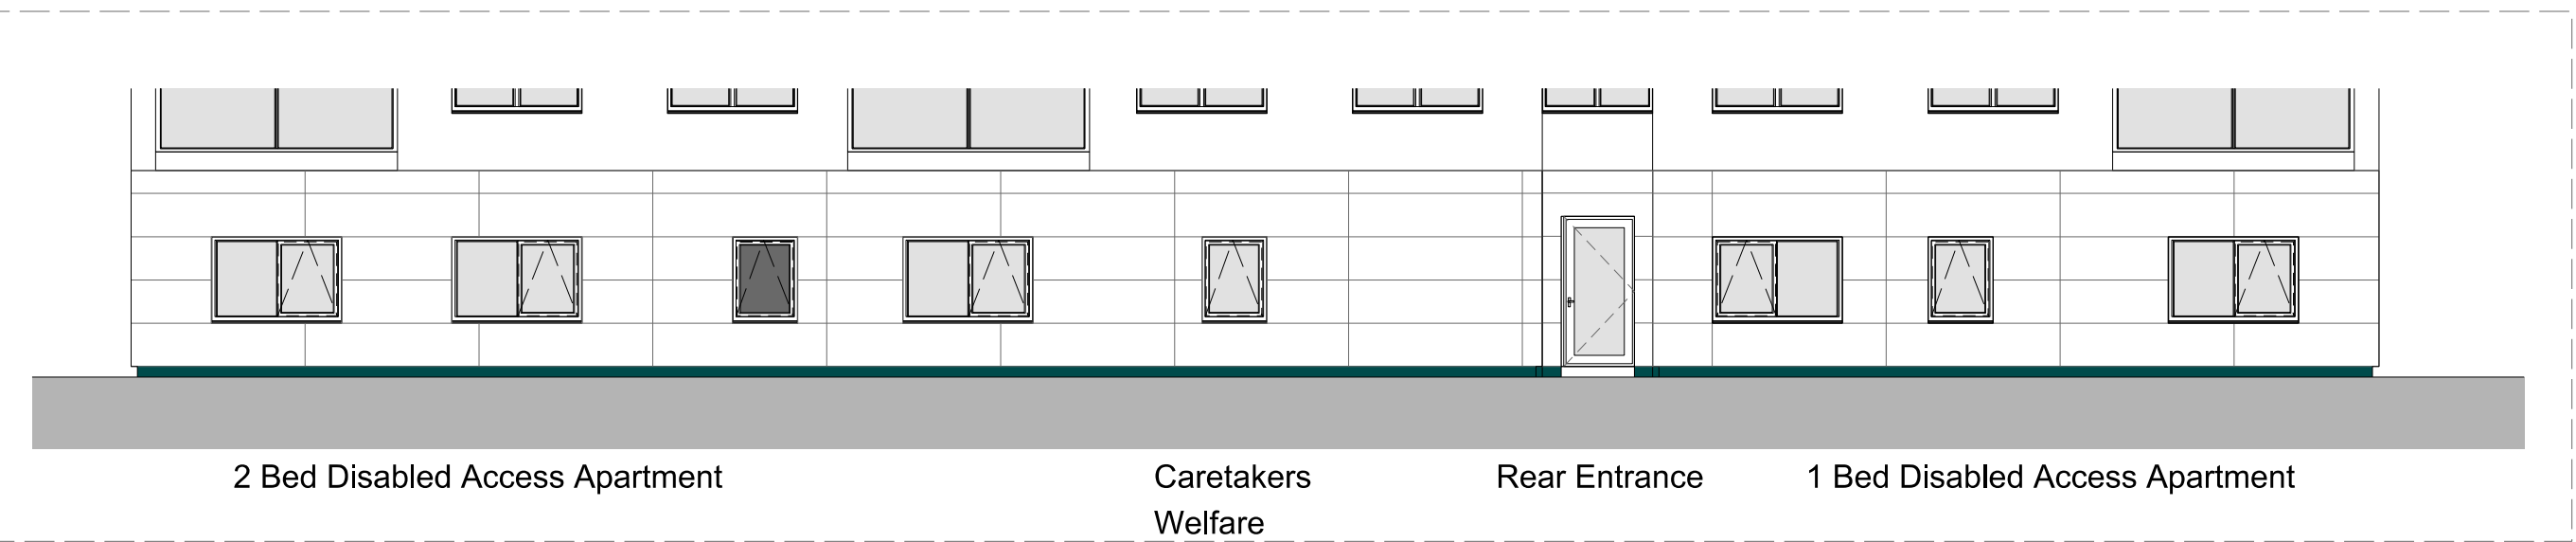

Rear Plinth Facade (1:100)

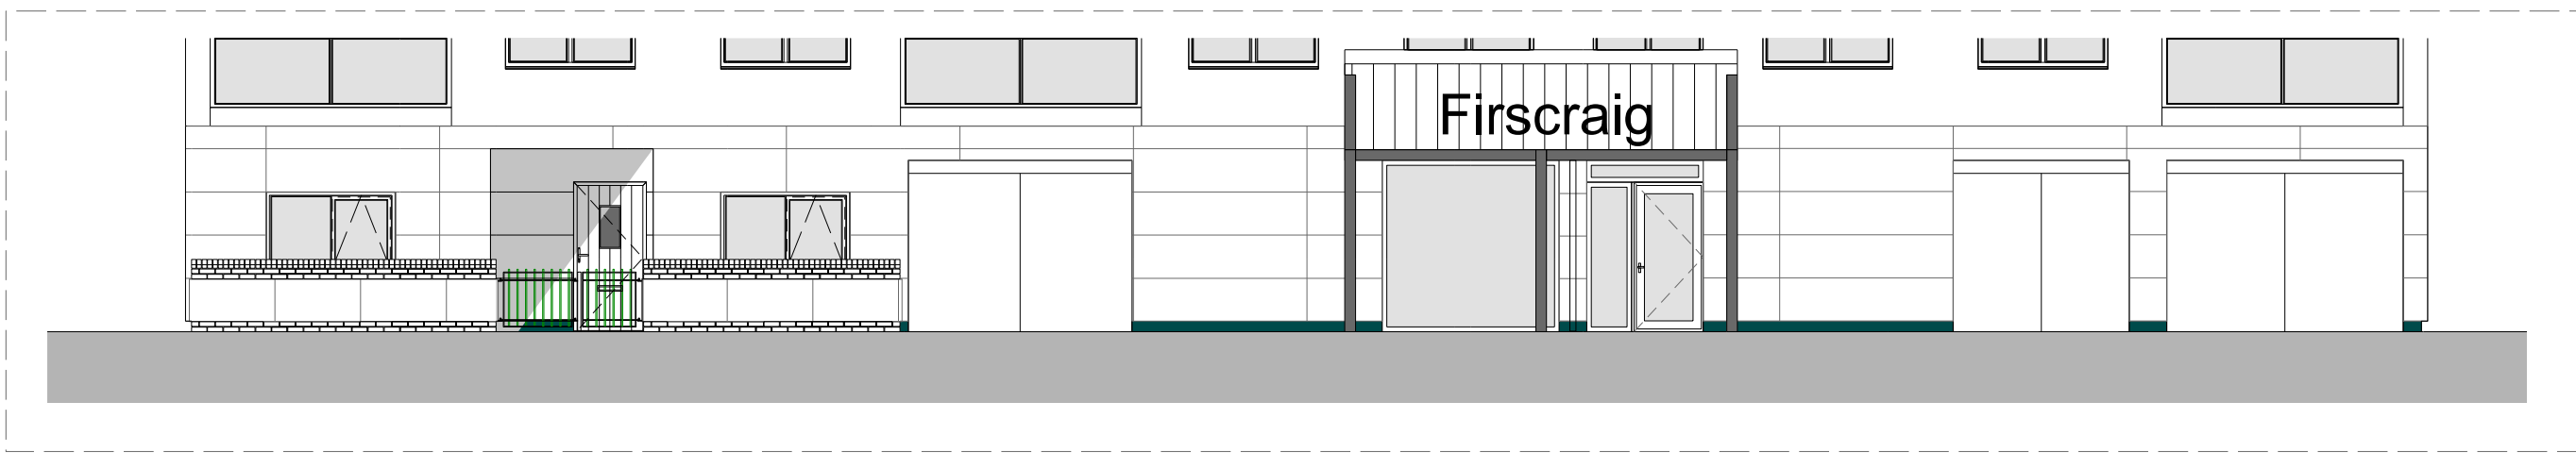

Front Plinth Facade with new boundary included (1:100)

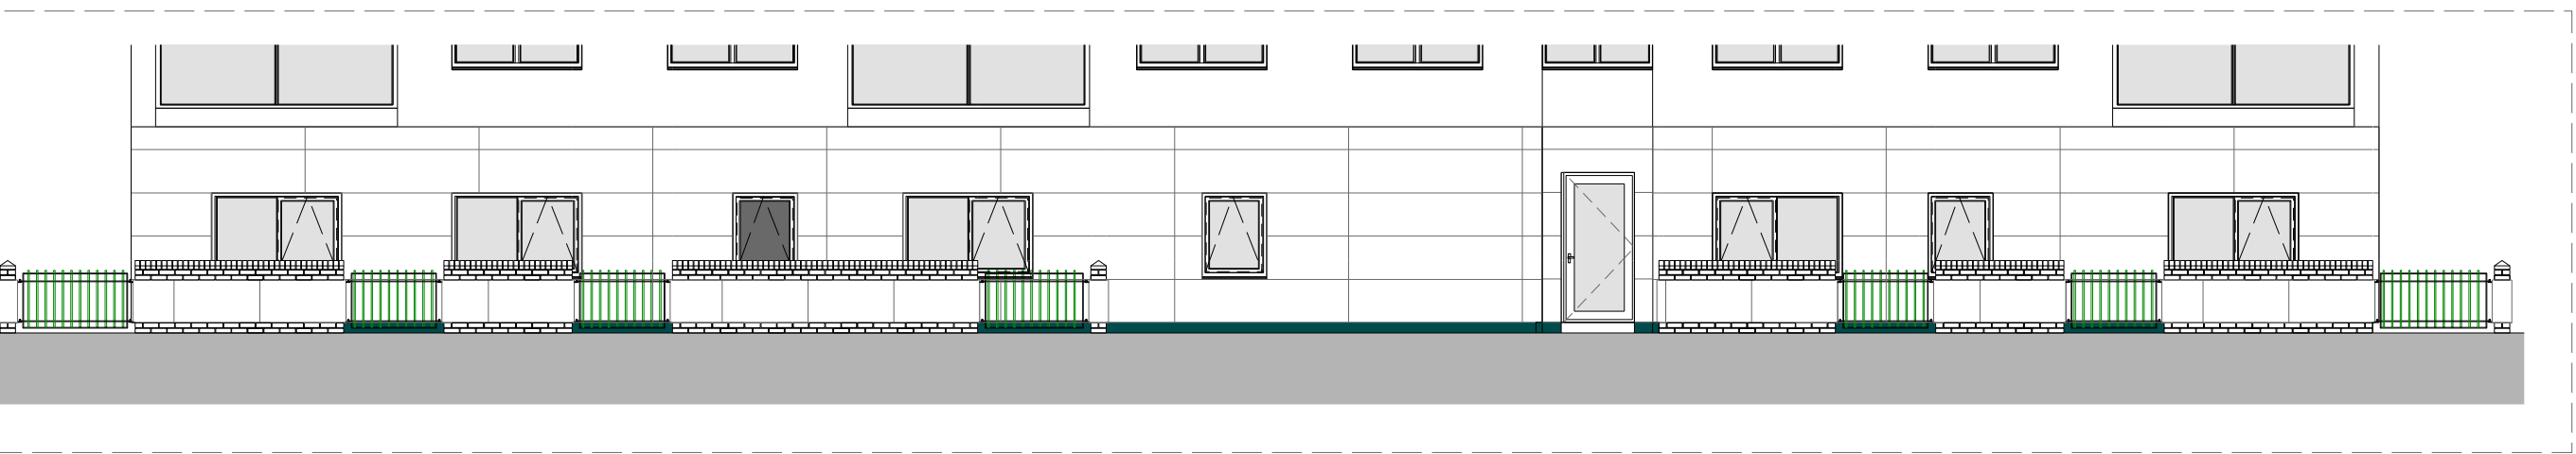


Rear Plinth Facade with new boundary included (1:100)

Rear Elevation




Side Elevation 1

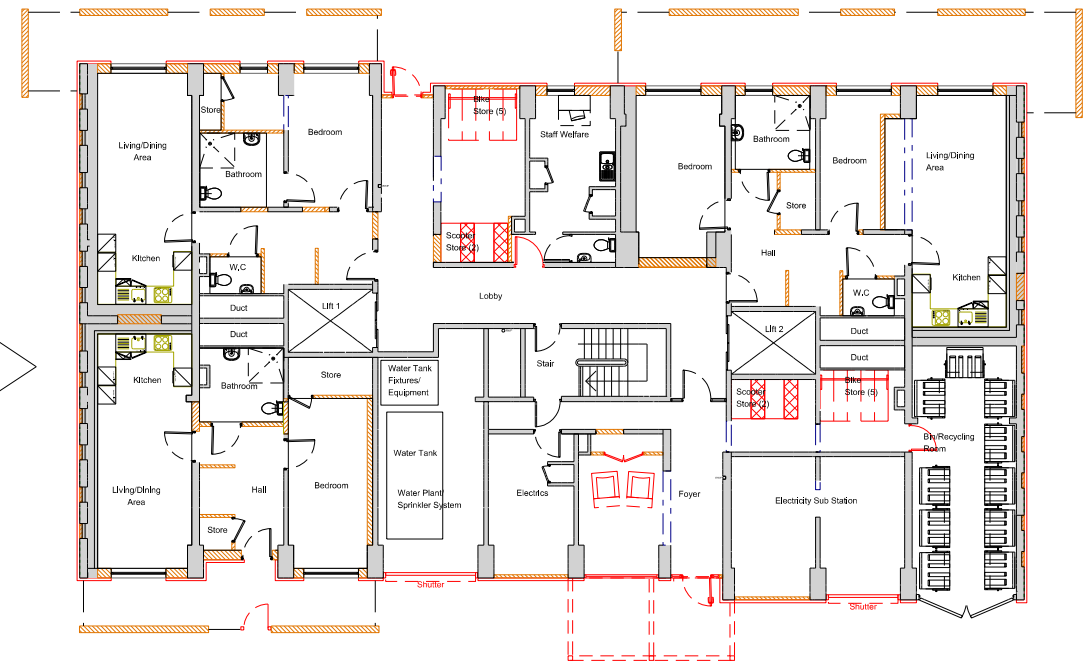


Side Elevation 2

Front Elevation

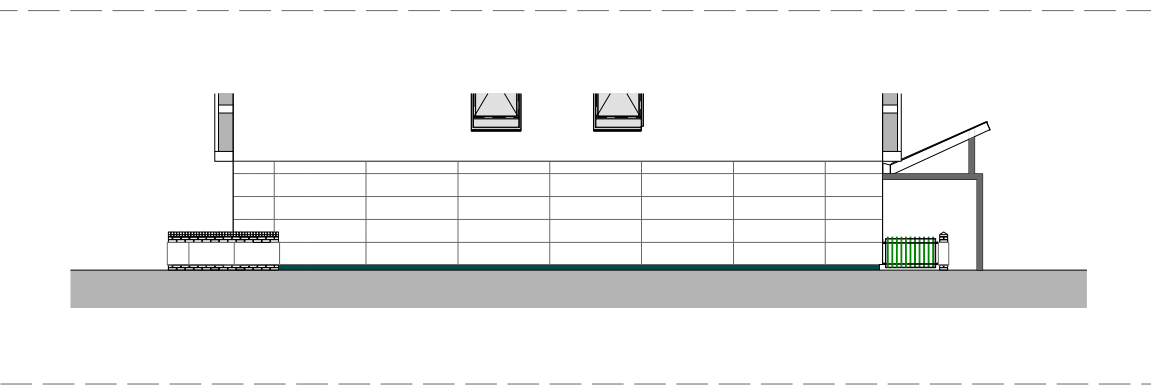

Side Elevation 1 with new boundaries (1:200)

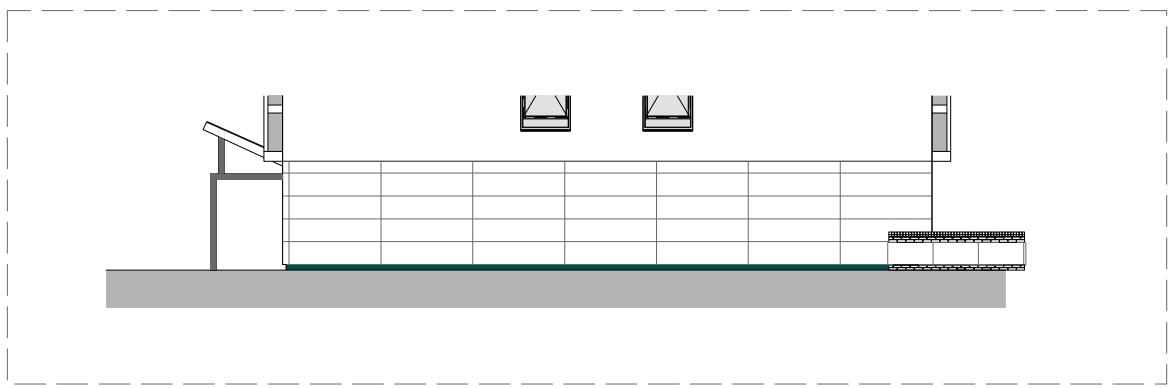

Side Elevation 2 with new boundaries (1:200)



PROJECT The Craigs & The Cliffs Stockbridge Village		TITLE Proposed Elevations Firsraig		SIZE A1	STATUS PLANNING	
PROJECT No 1703		DRAWING No L21			DRAWN by AB	
JOHN MCCALL ARCHITECTS LTD		No.1 Arts Village, Henry Street, Liverpool L1 5BS Tel: 0151 707 1818 Fax: 707 1819		CHECKED JM		
Old Coop Building, Church Street, Hayfield, SK22 2JE e-mail: admin@johnmccall.co.uk		DATE JUL 19		SCALE (A1:A3) 1:250		