



PLAN VIEW

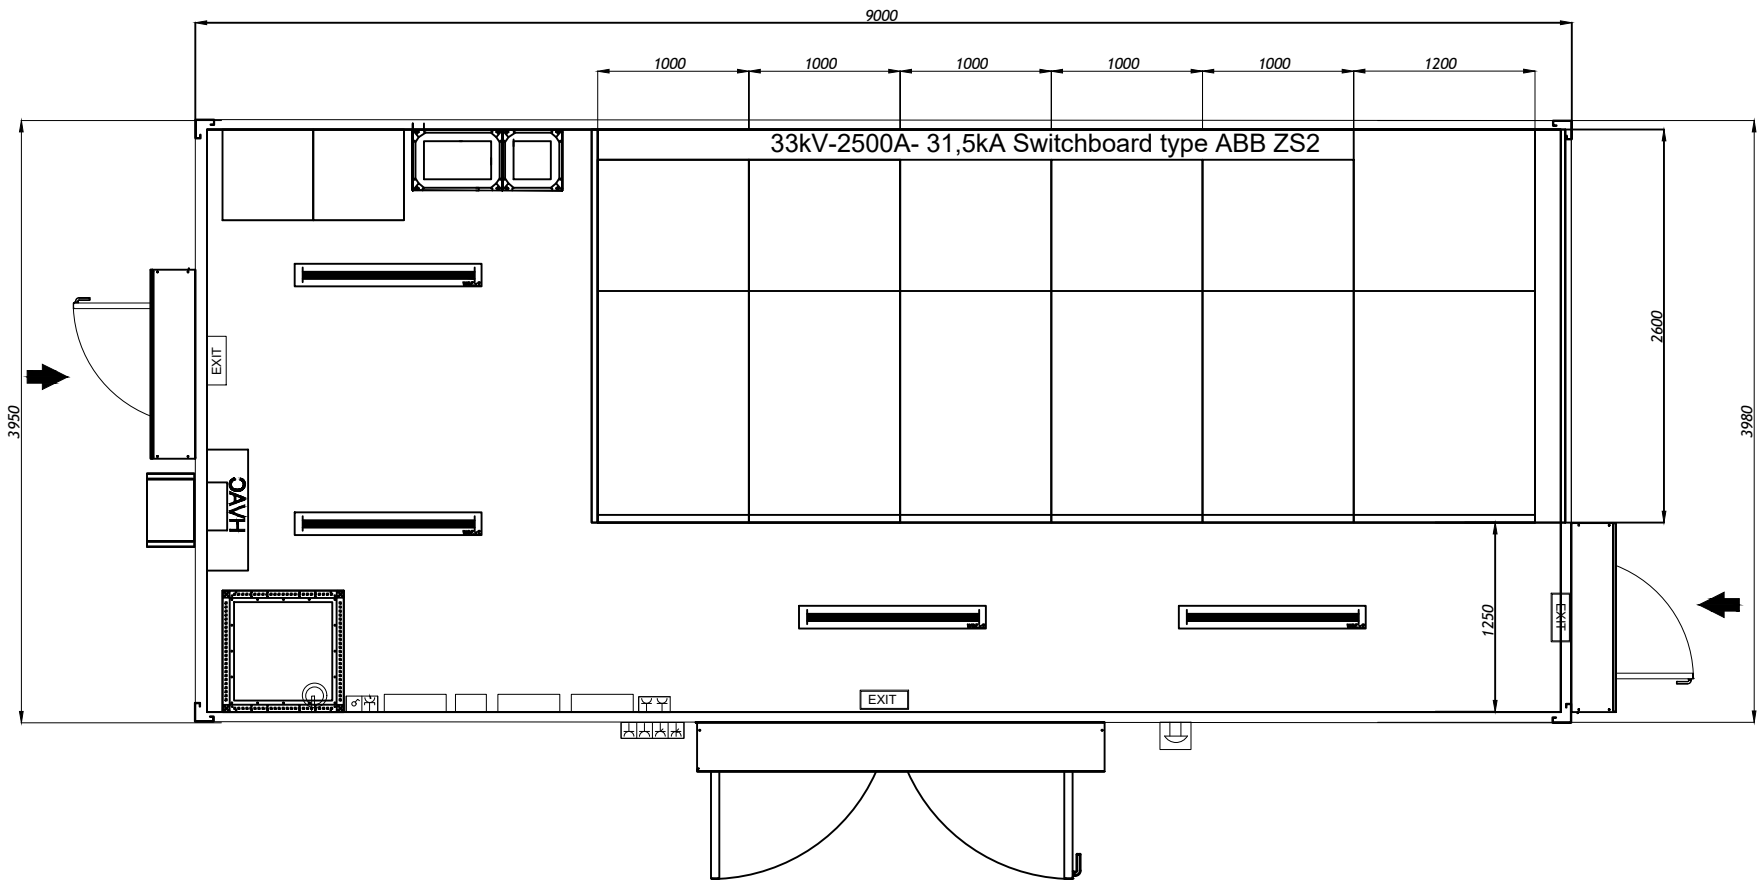

FRONT ELEVATION

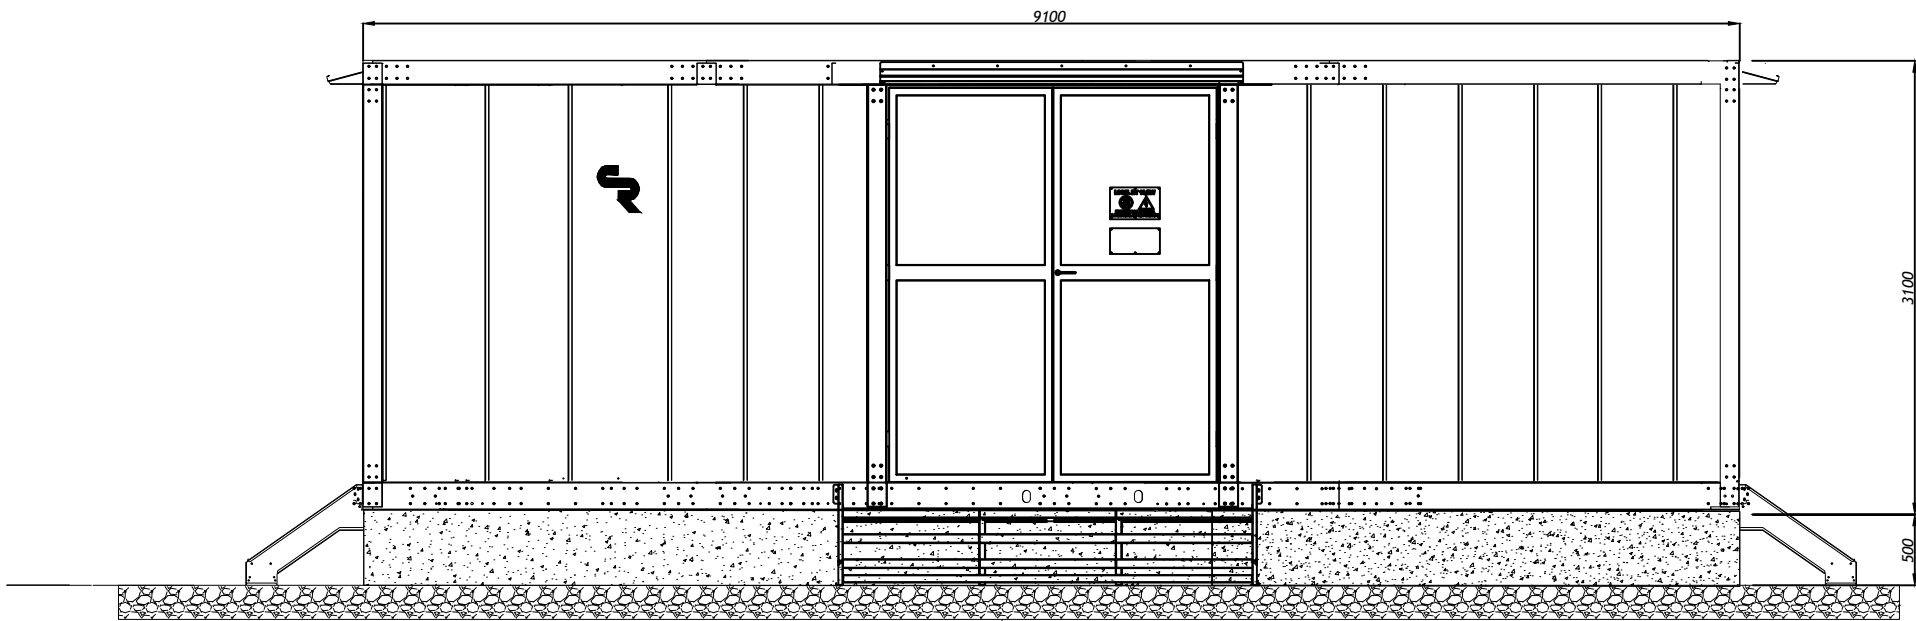

CONCRETE PLATFORM (out of scope)

0344 8700 007
axis.co.uk



Client

Pelagic Energy

Project

Kirkby BESS

Drawing Title

Switchgear Container

Scale

1:50 @A3

Date

April 2025

Dwg no

2569-02-007

Status

--

Drawn Checked

SK JMg

Rev

B

revision: **B** desc: **Units Revised**

date: **03-04-25**

