






EXISTING: front elevation

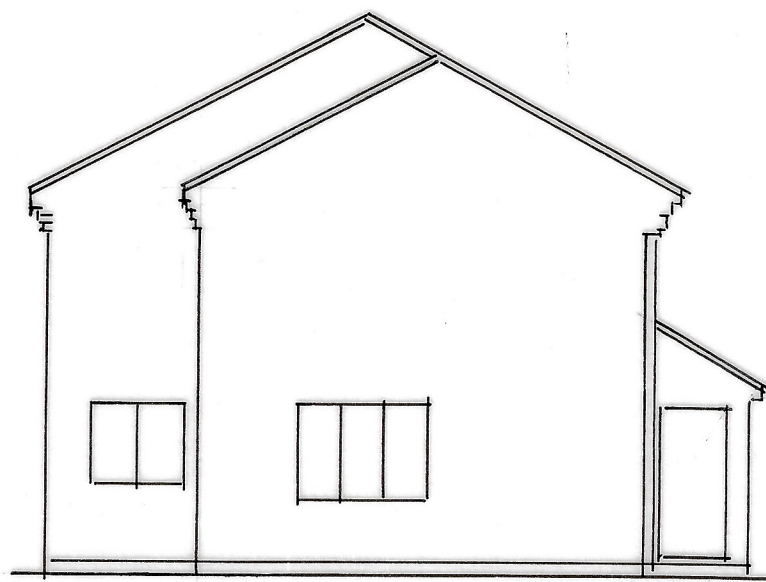

side elevation

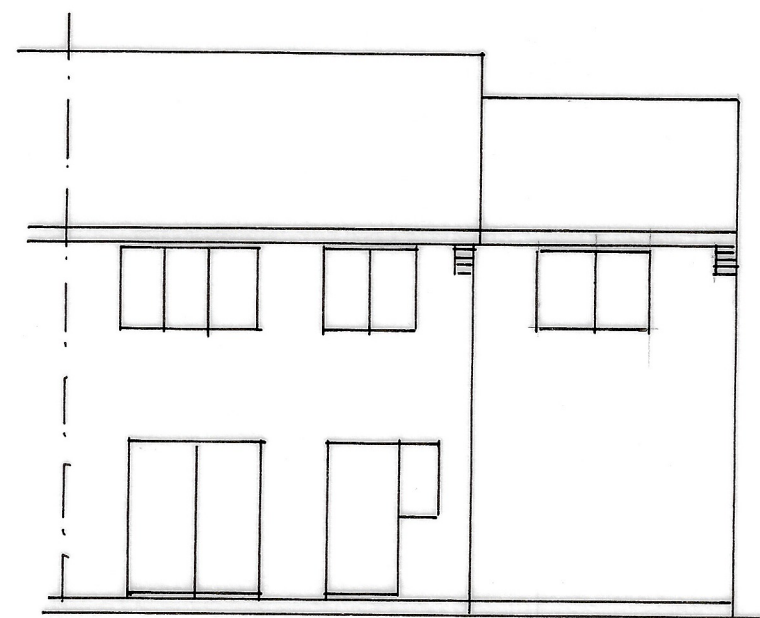


rear elevation

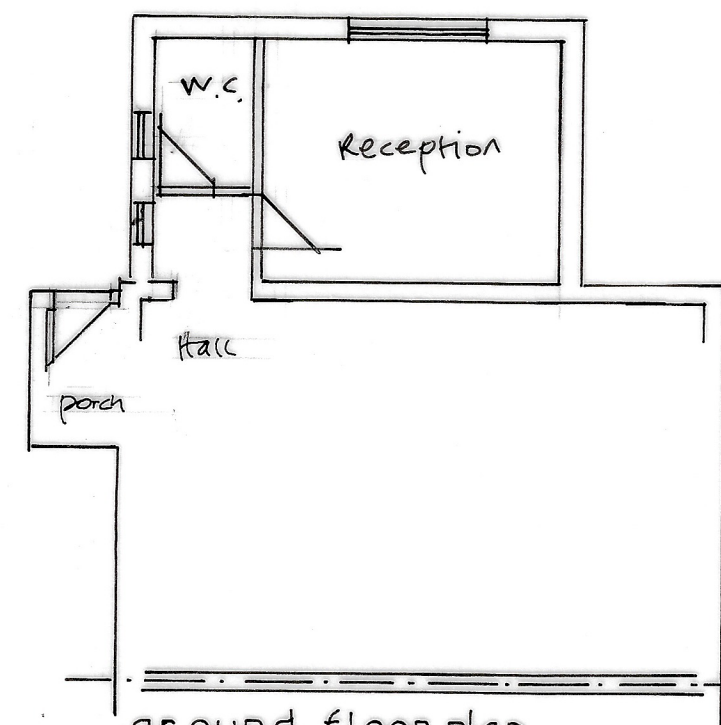


ground floor plan




PROPOSED front elevation

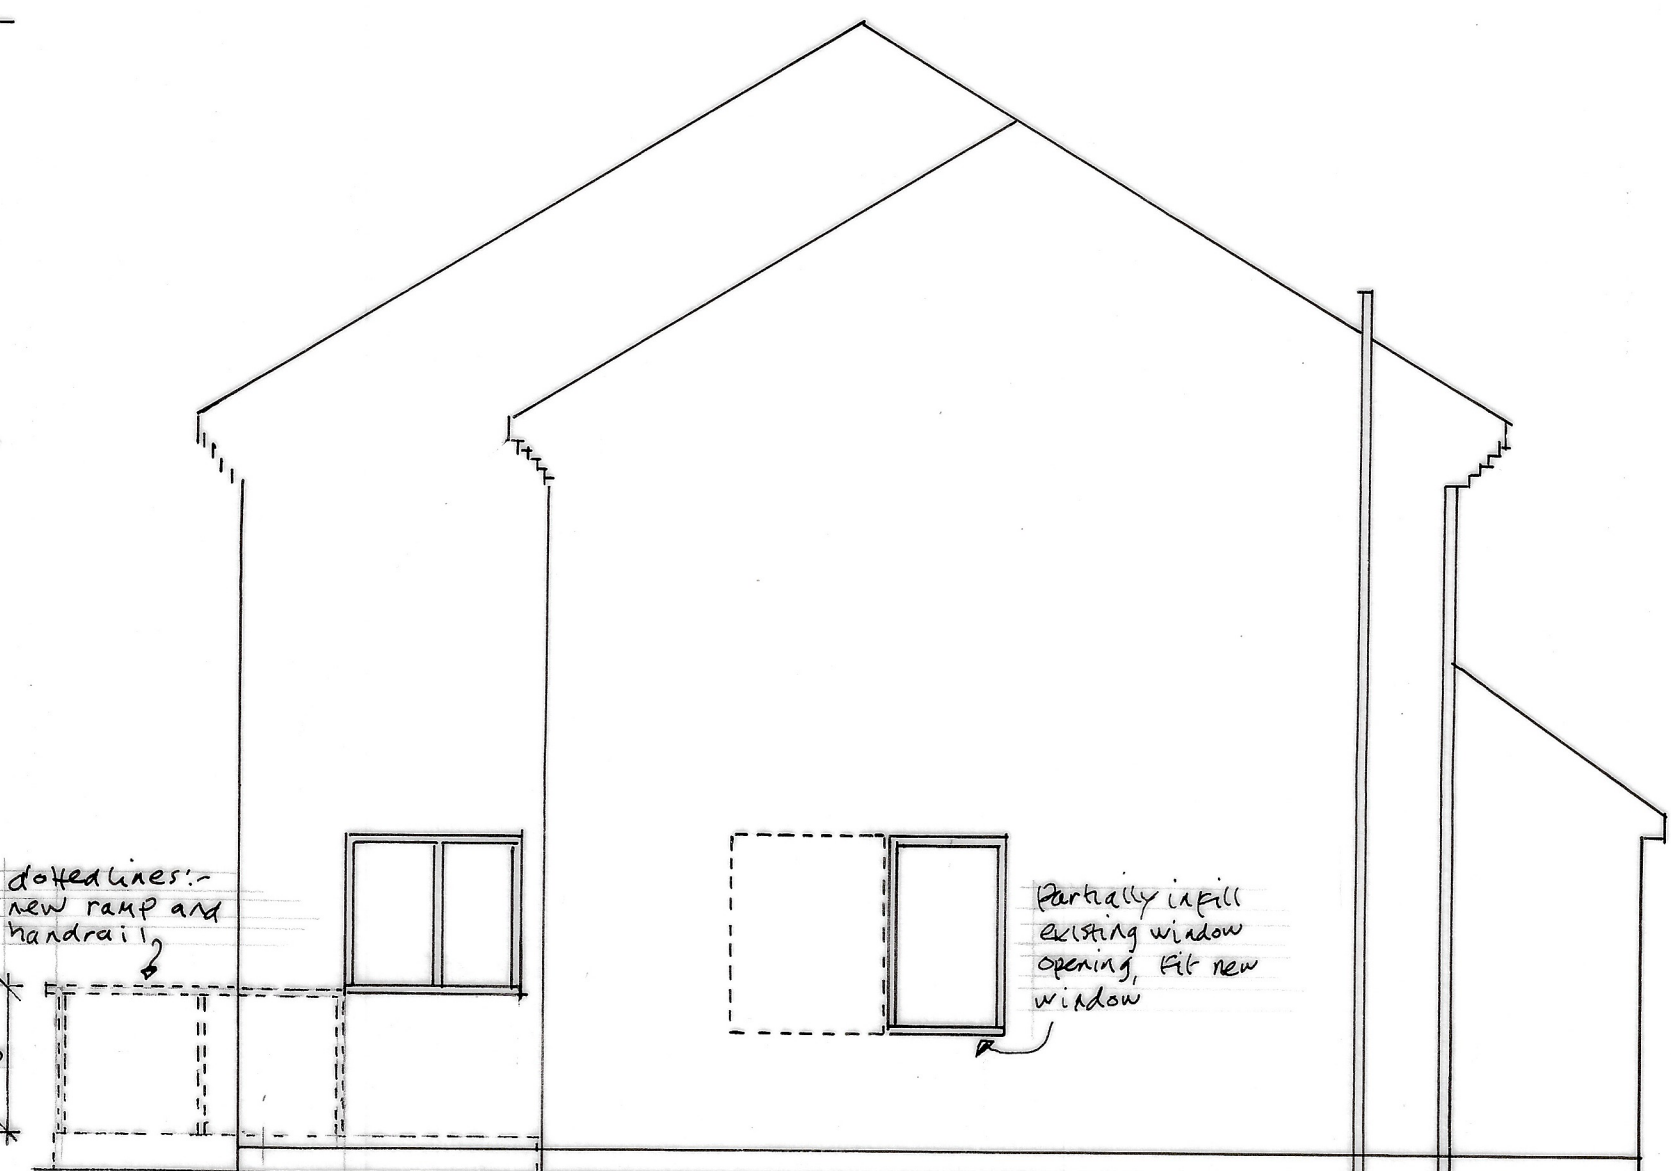


side elevation

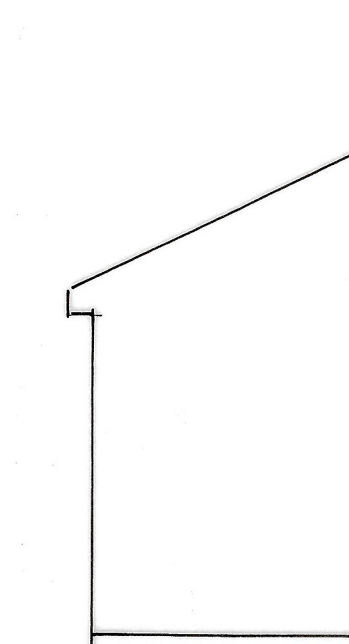


side elev.

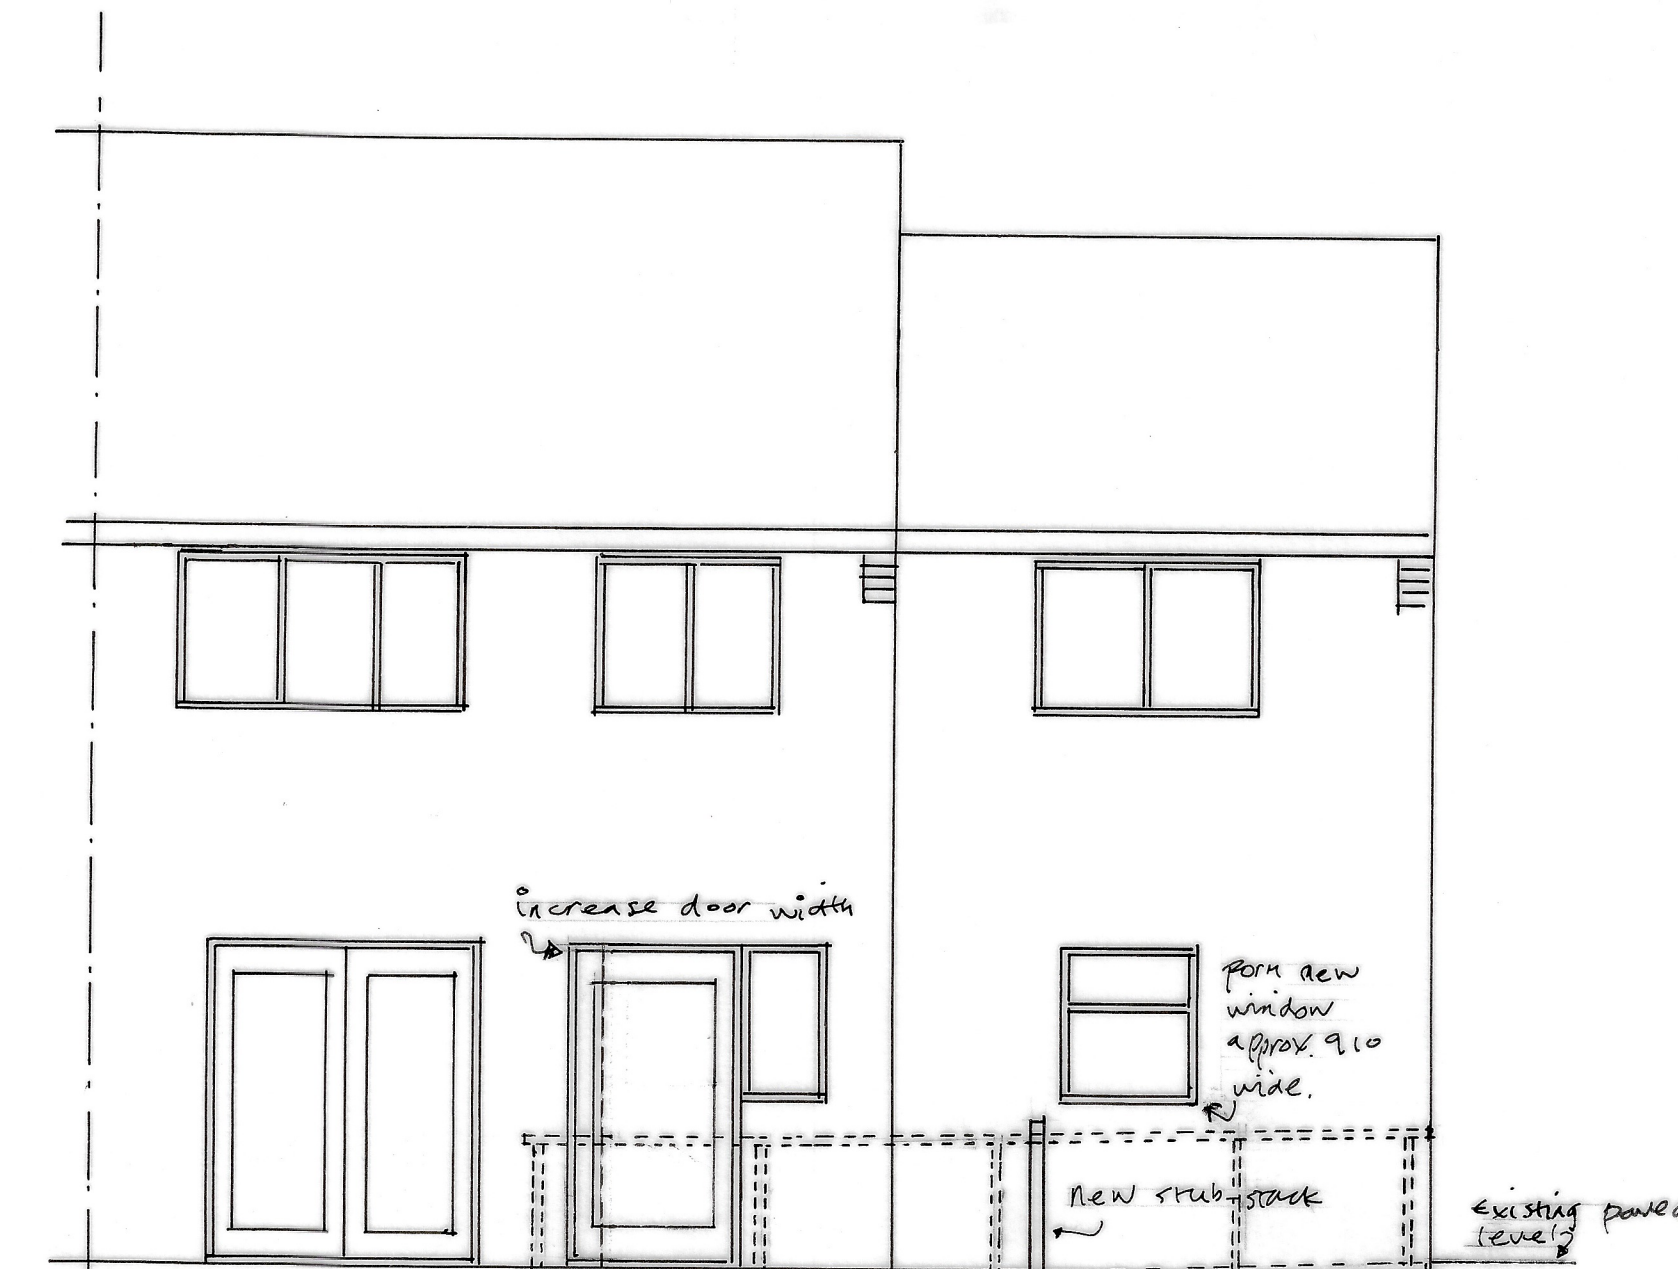

rear elevation

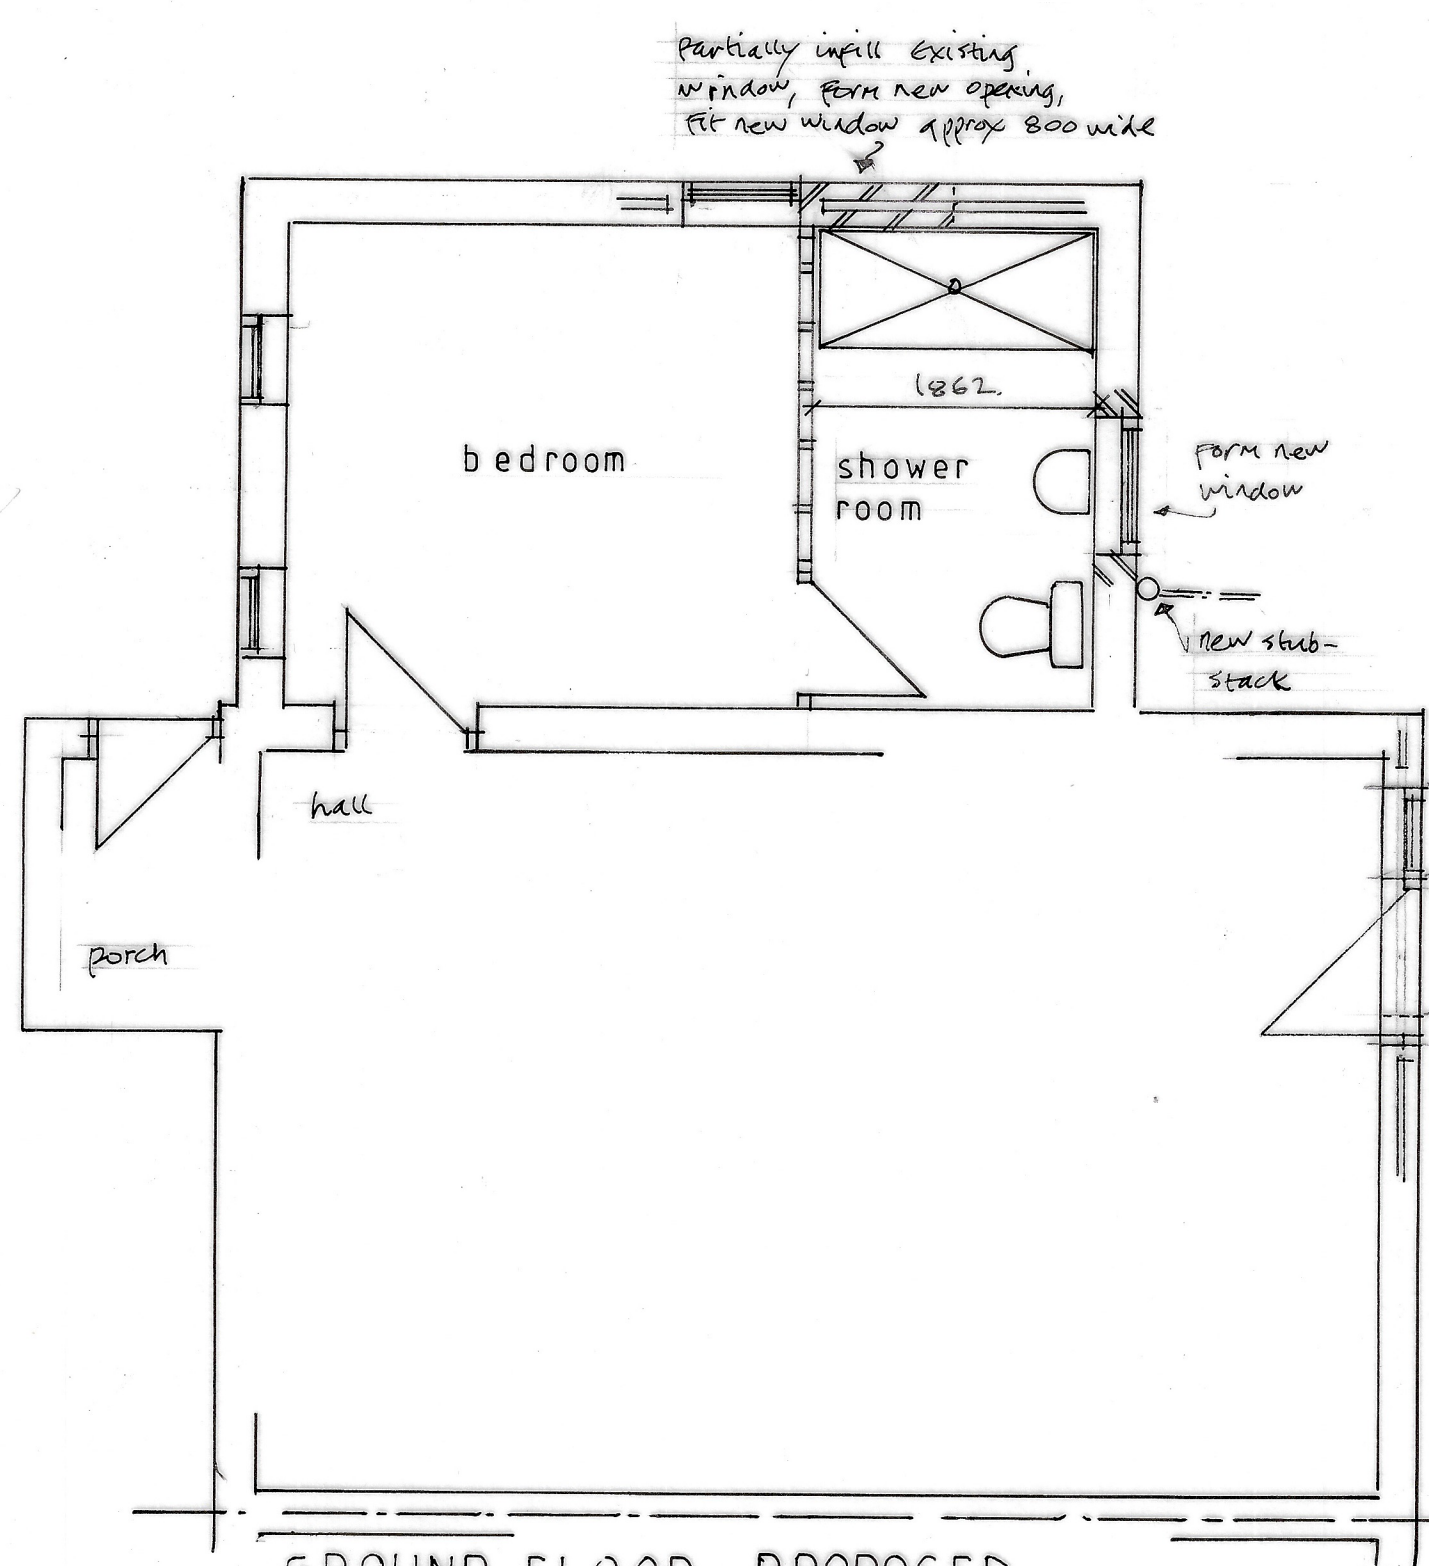

GROUND FLOOR - PROPOSED

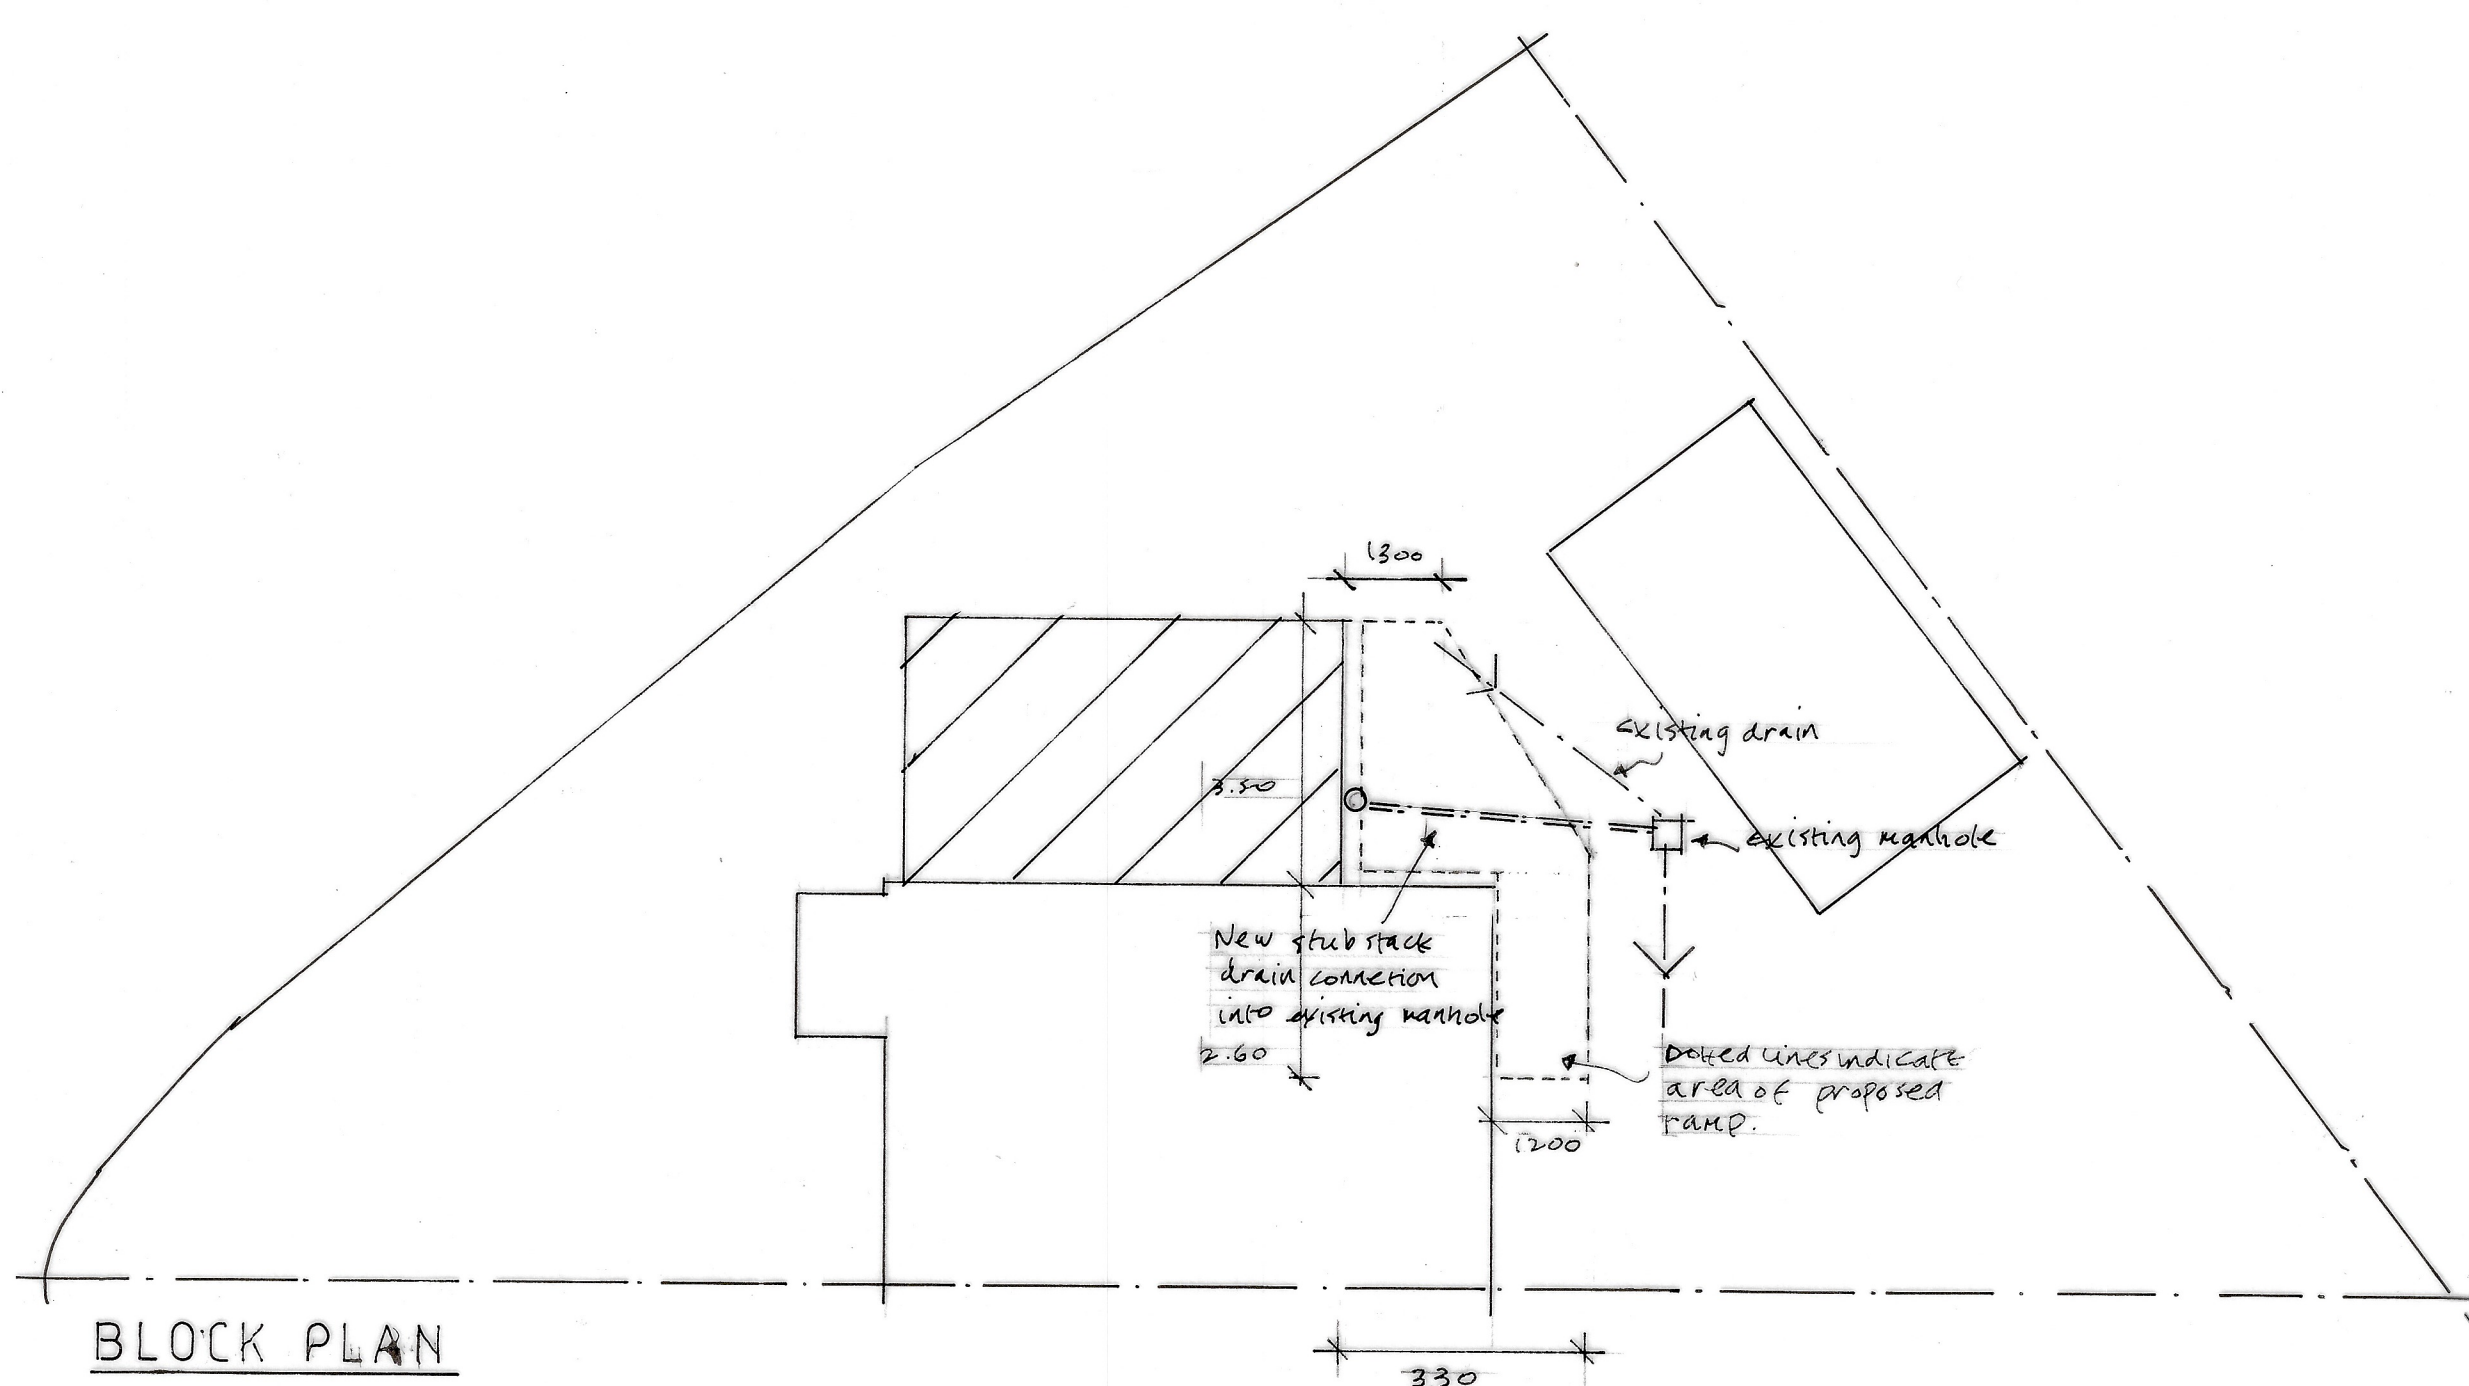

BLOCK PLAN

New internal doors minimum 800mm clear opening
as current building regulations.

SCALE BAR 1:50

This drawing to be read in conjunction with separate
"Schedule of Notes".

SCALE BAR 1:50

DRAWING NO 1 - 06.06.2022

SCALE 1:50 1:100

PROPOSED GROUND FLOOR ADAPTATION

57 ELWORTHY AVENUE

HALEWOOD L26 7AA

REVISION A - 22.07.22