


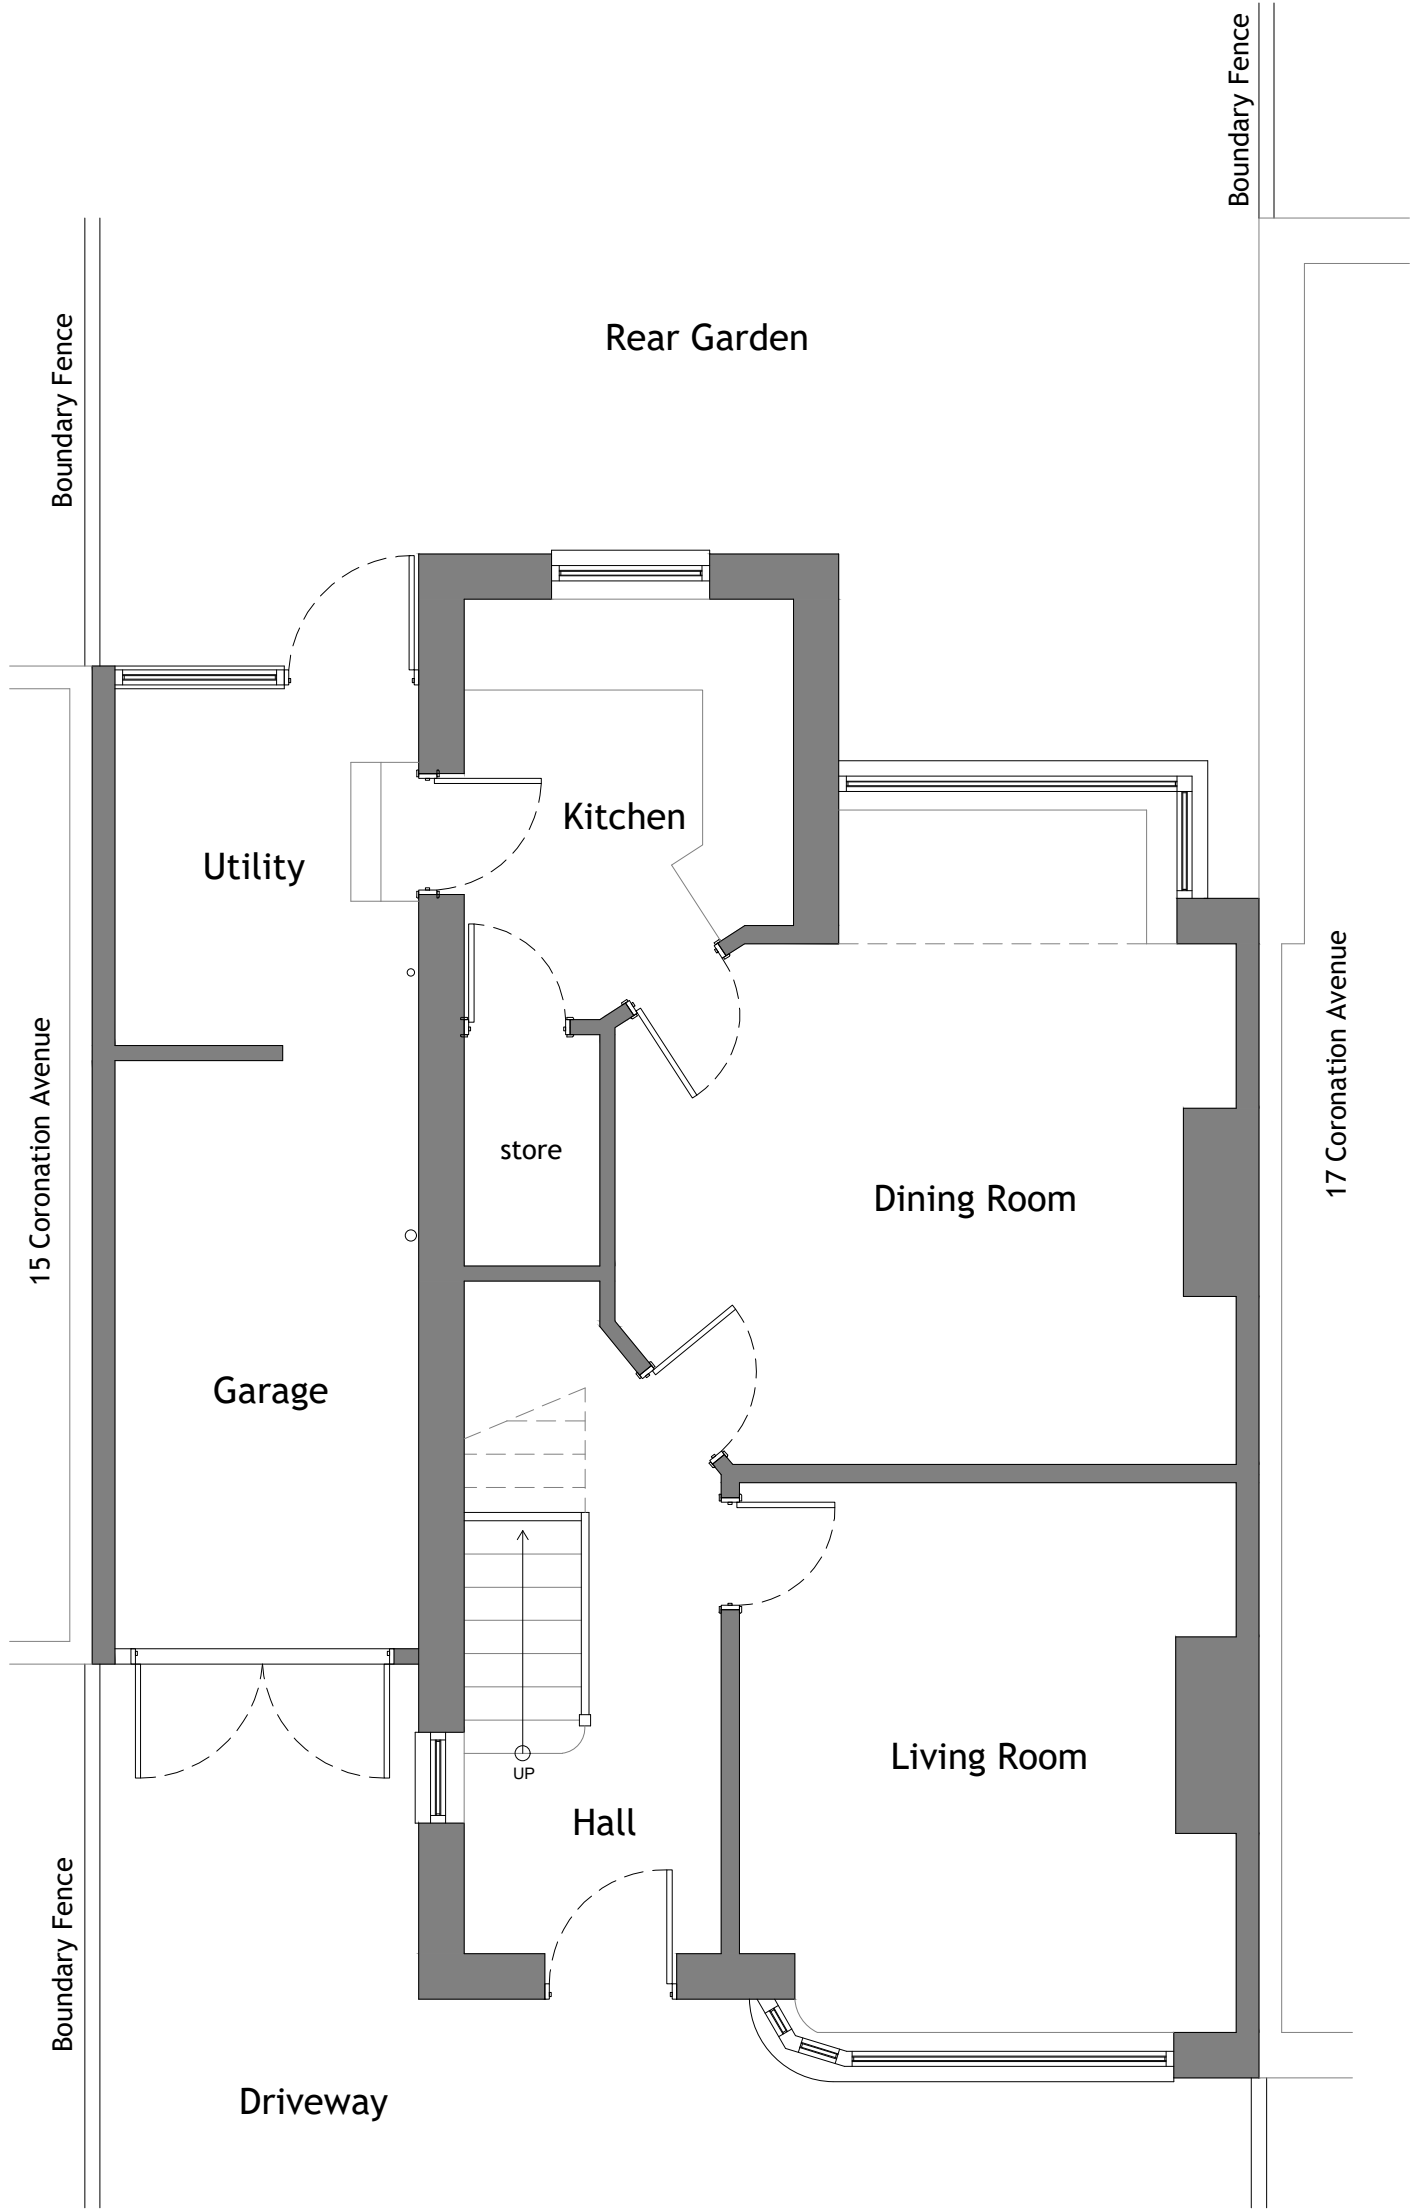

Existing Ground Floor Plan 1:50

NOTES:

CLIENT Luke & Jade

DRAWING NO + TITLE:
Existing Ground Floor Plan
DWG: 001

16 Coronation Avenue
Knotty Ash
Liverpool
L14 7NS

SCALES:	1:50	PAGE SIZE:	A3
DRAWN BY:	LS	DATE	13/06/2022



ARCHITEVO