



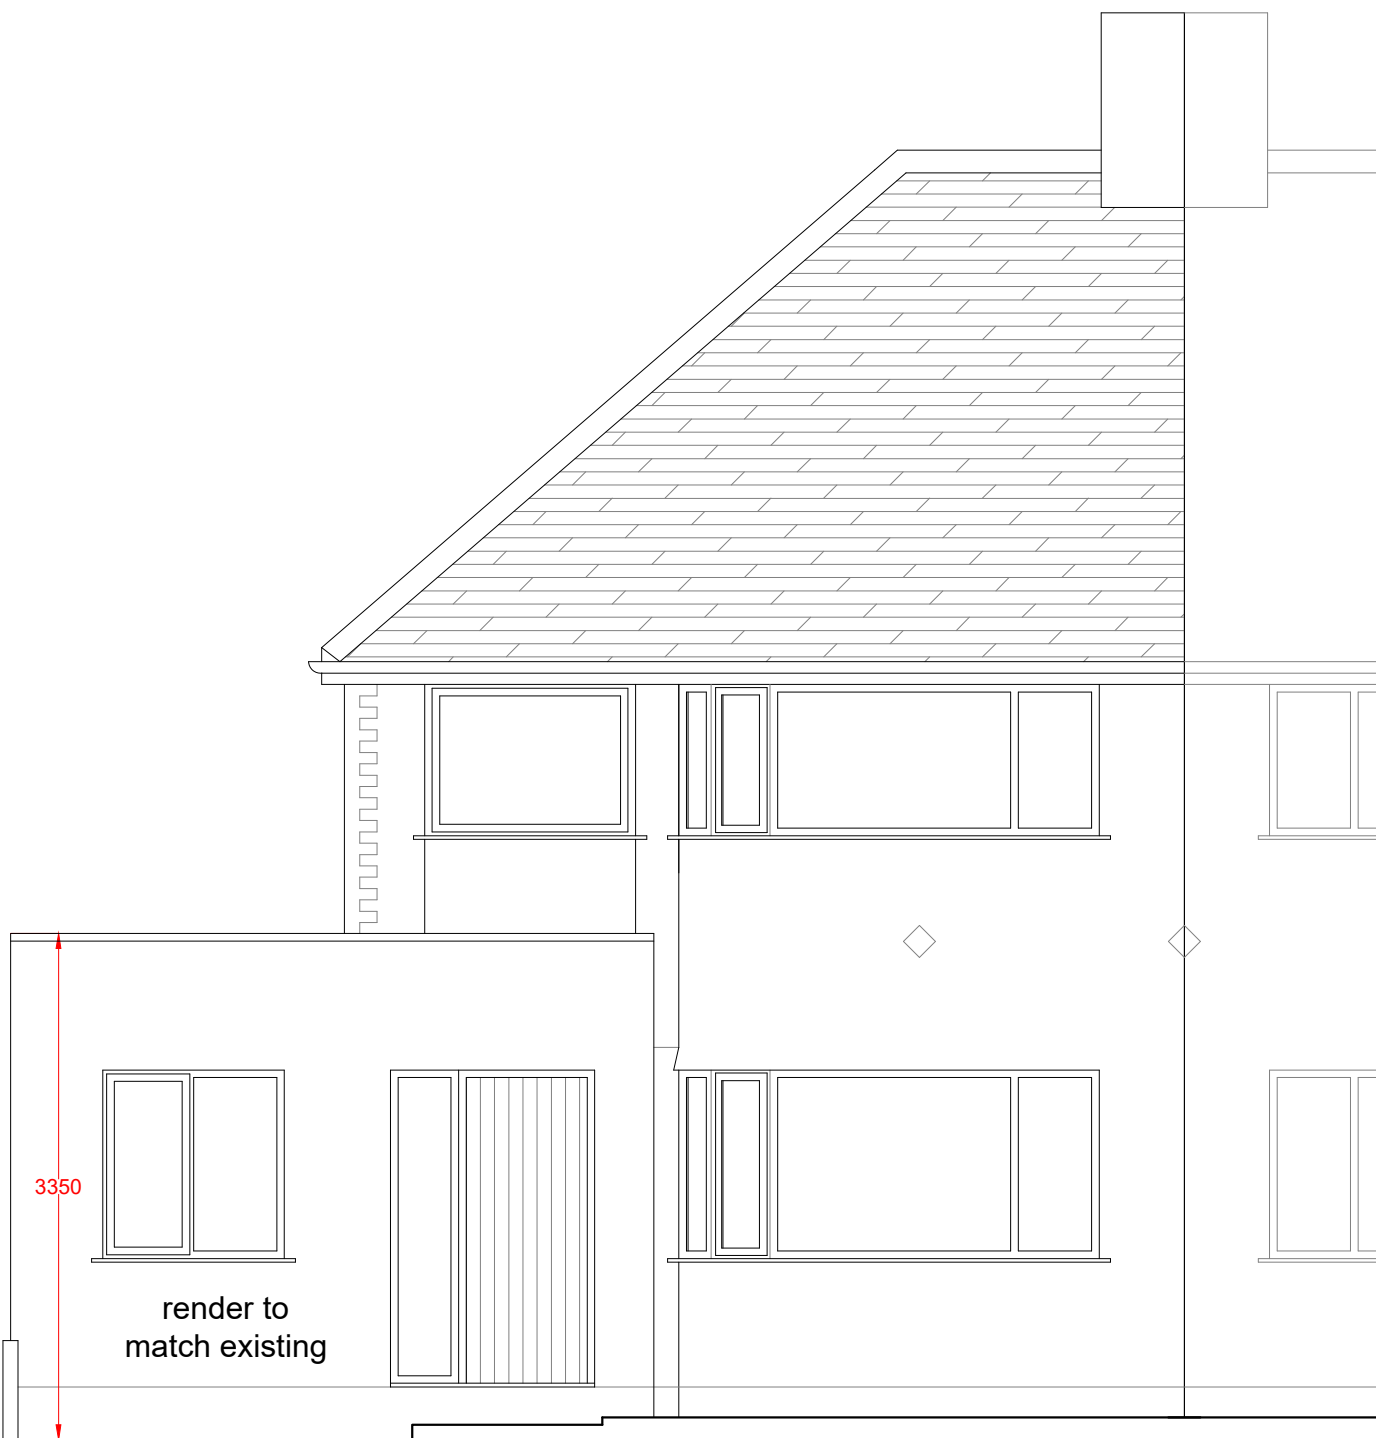

Proposed Front Elevation

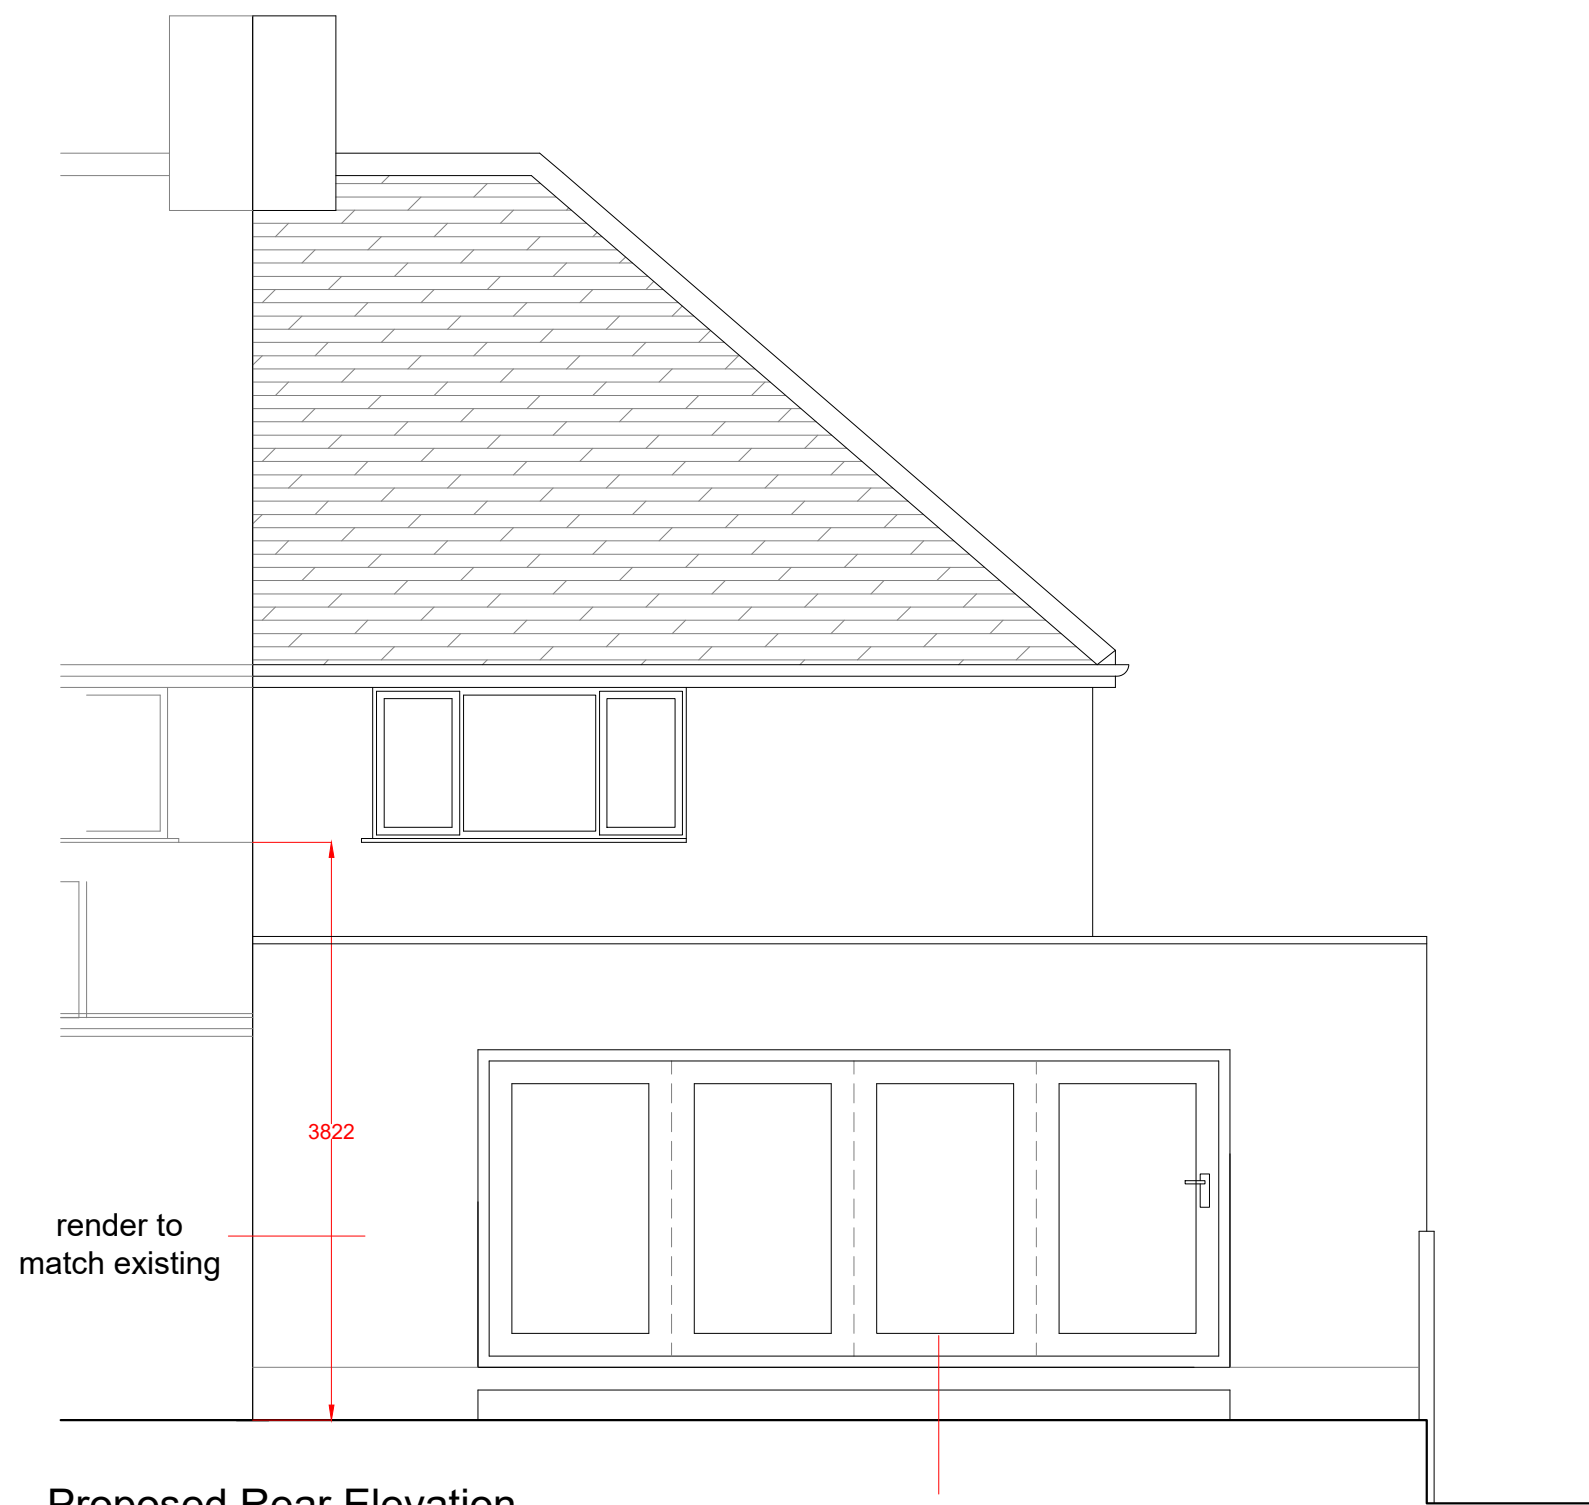

Proposed Rear Elevation

CLIENT		Luke & Jade	
DRAWING NO + TITLE:			
Proposed Front & Rear Elevations			
DWG: 008			
16 Coronation Avenue			
Knotty Ash			
Liverpool			
L14 7NS			
SCALES:		PAGE	
1:50		SIZE:	A3
DRAWN BY:		DATE	
LS		13/06/2022	
			
ARCHITEVO			