

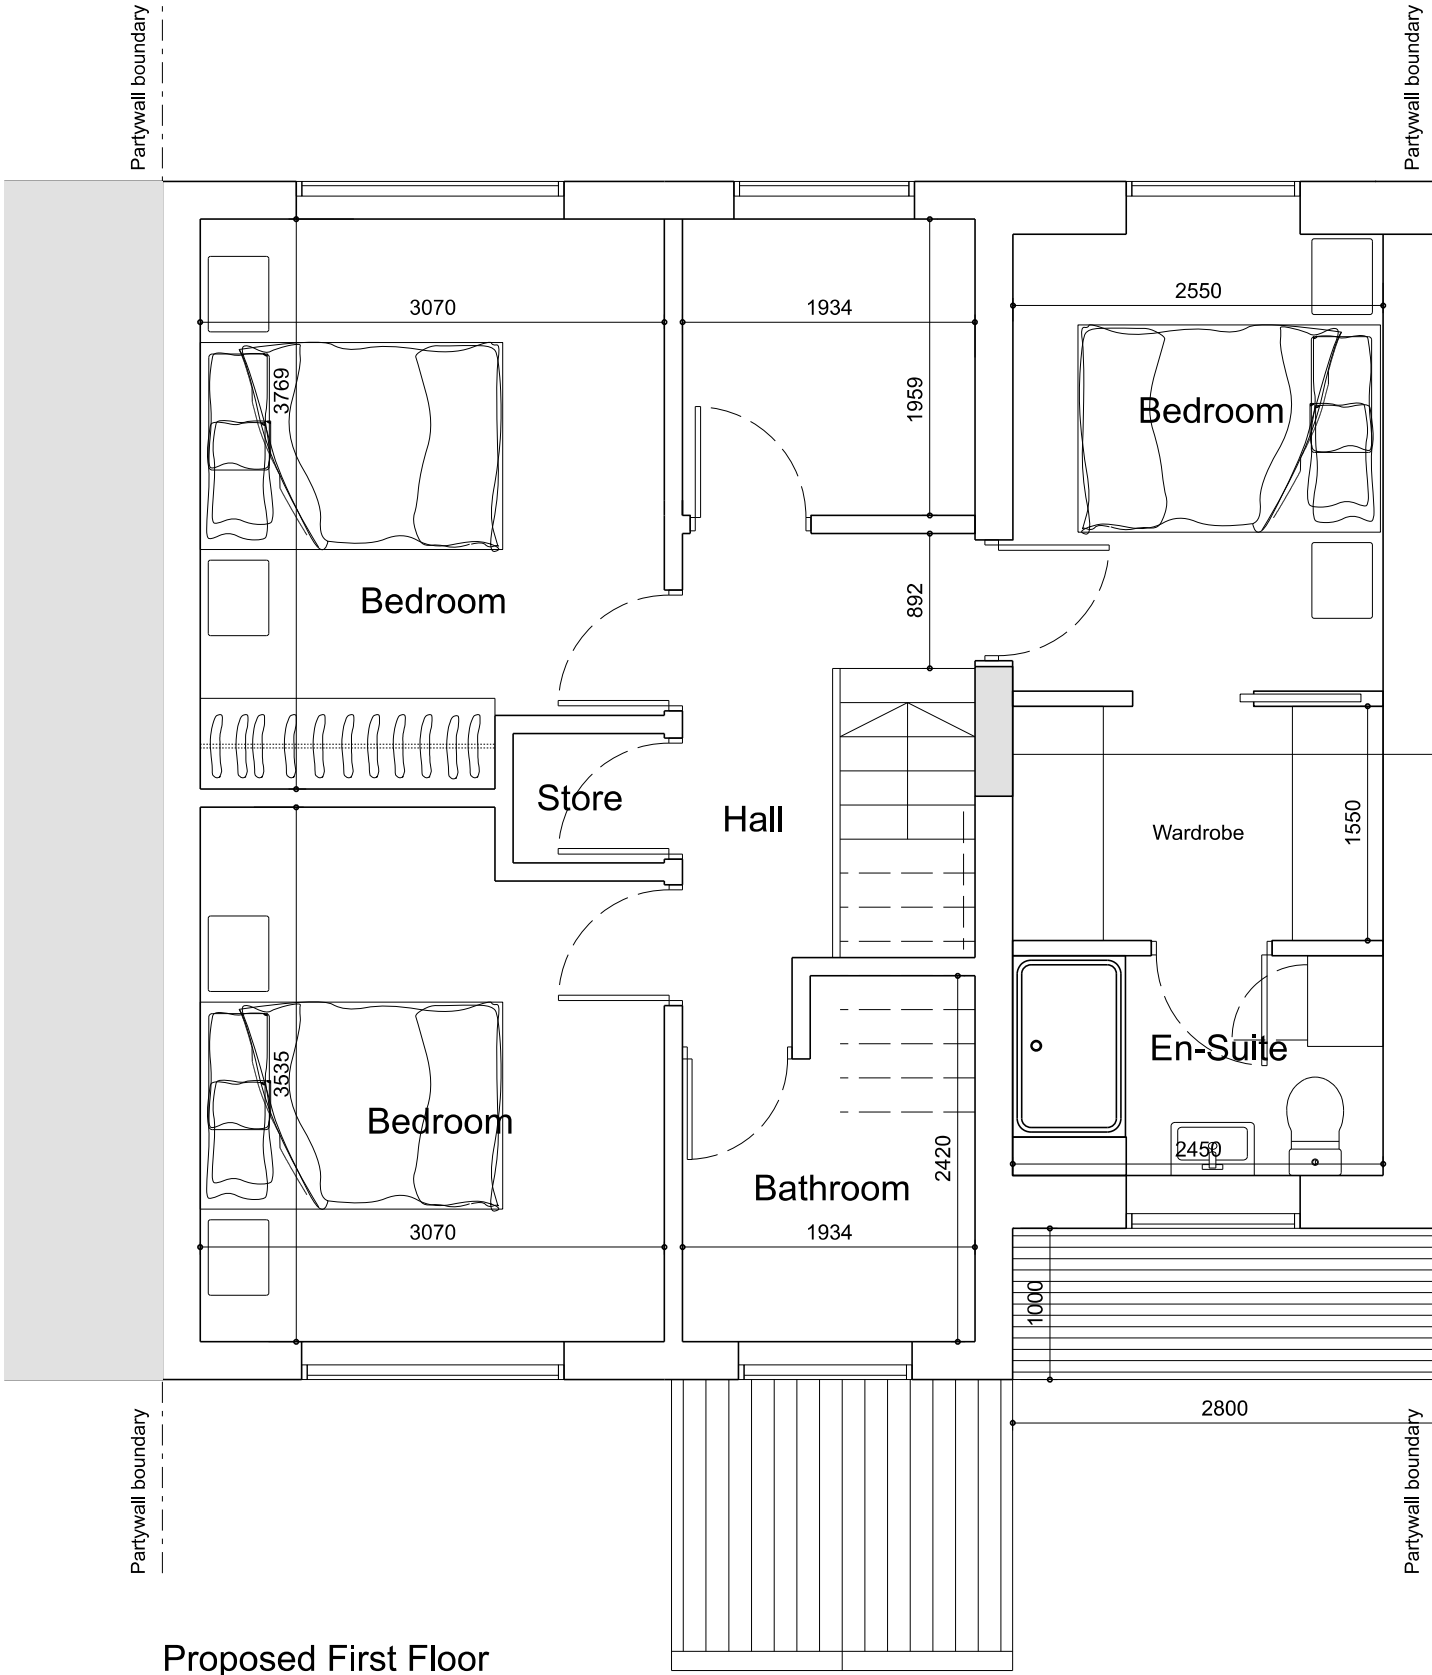


- Note, all areas are:
- Approximate
 - Subject to detailed site survey
 - Subject to detailed planning consent
 - Subject to building regulations approval

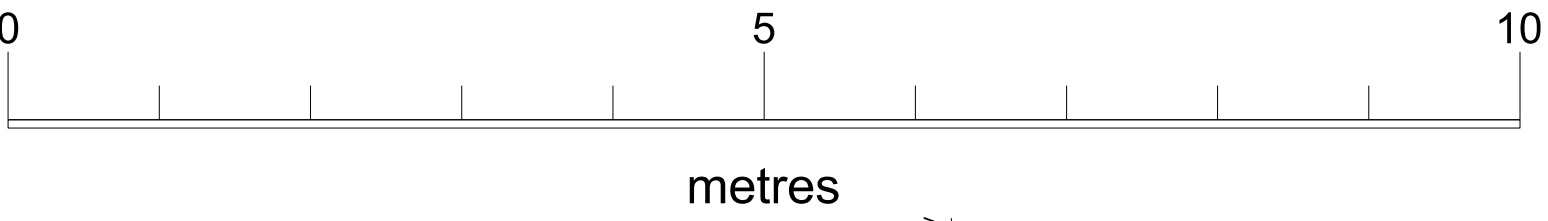

Proposed First Floor

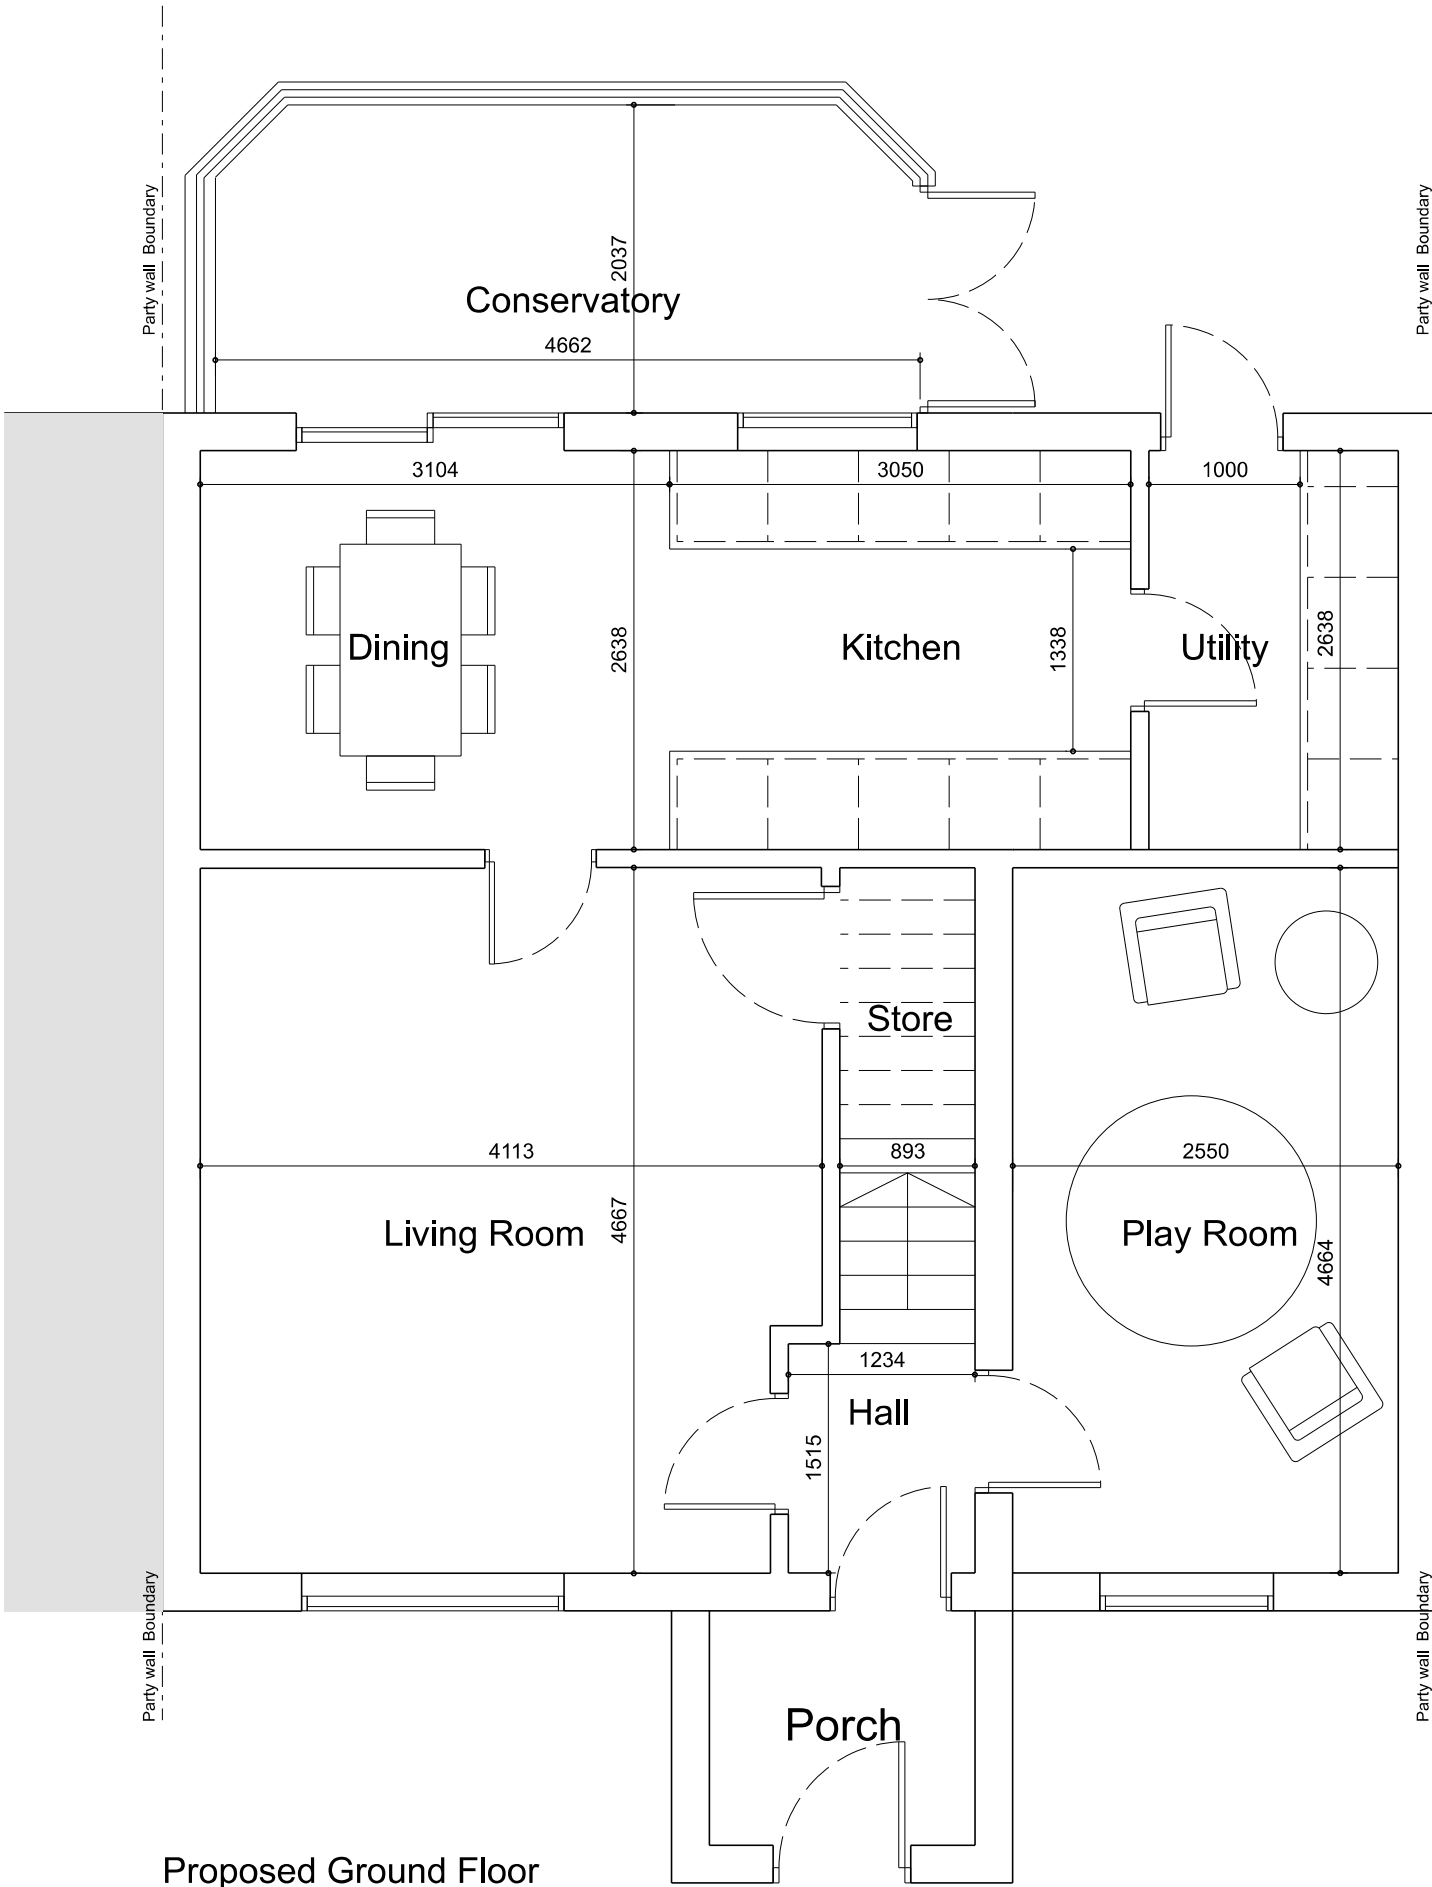


Proposed Ground Floor



Proposed Front Elevation



Proposed Rear Elevation

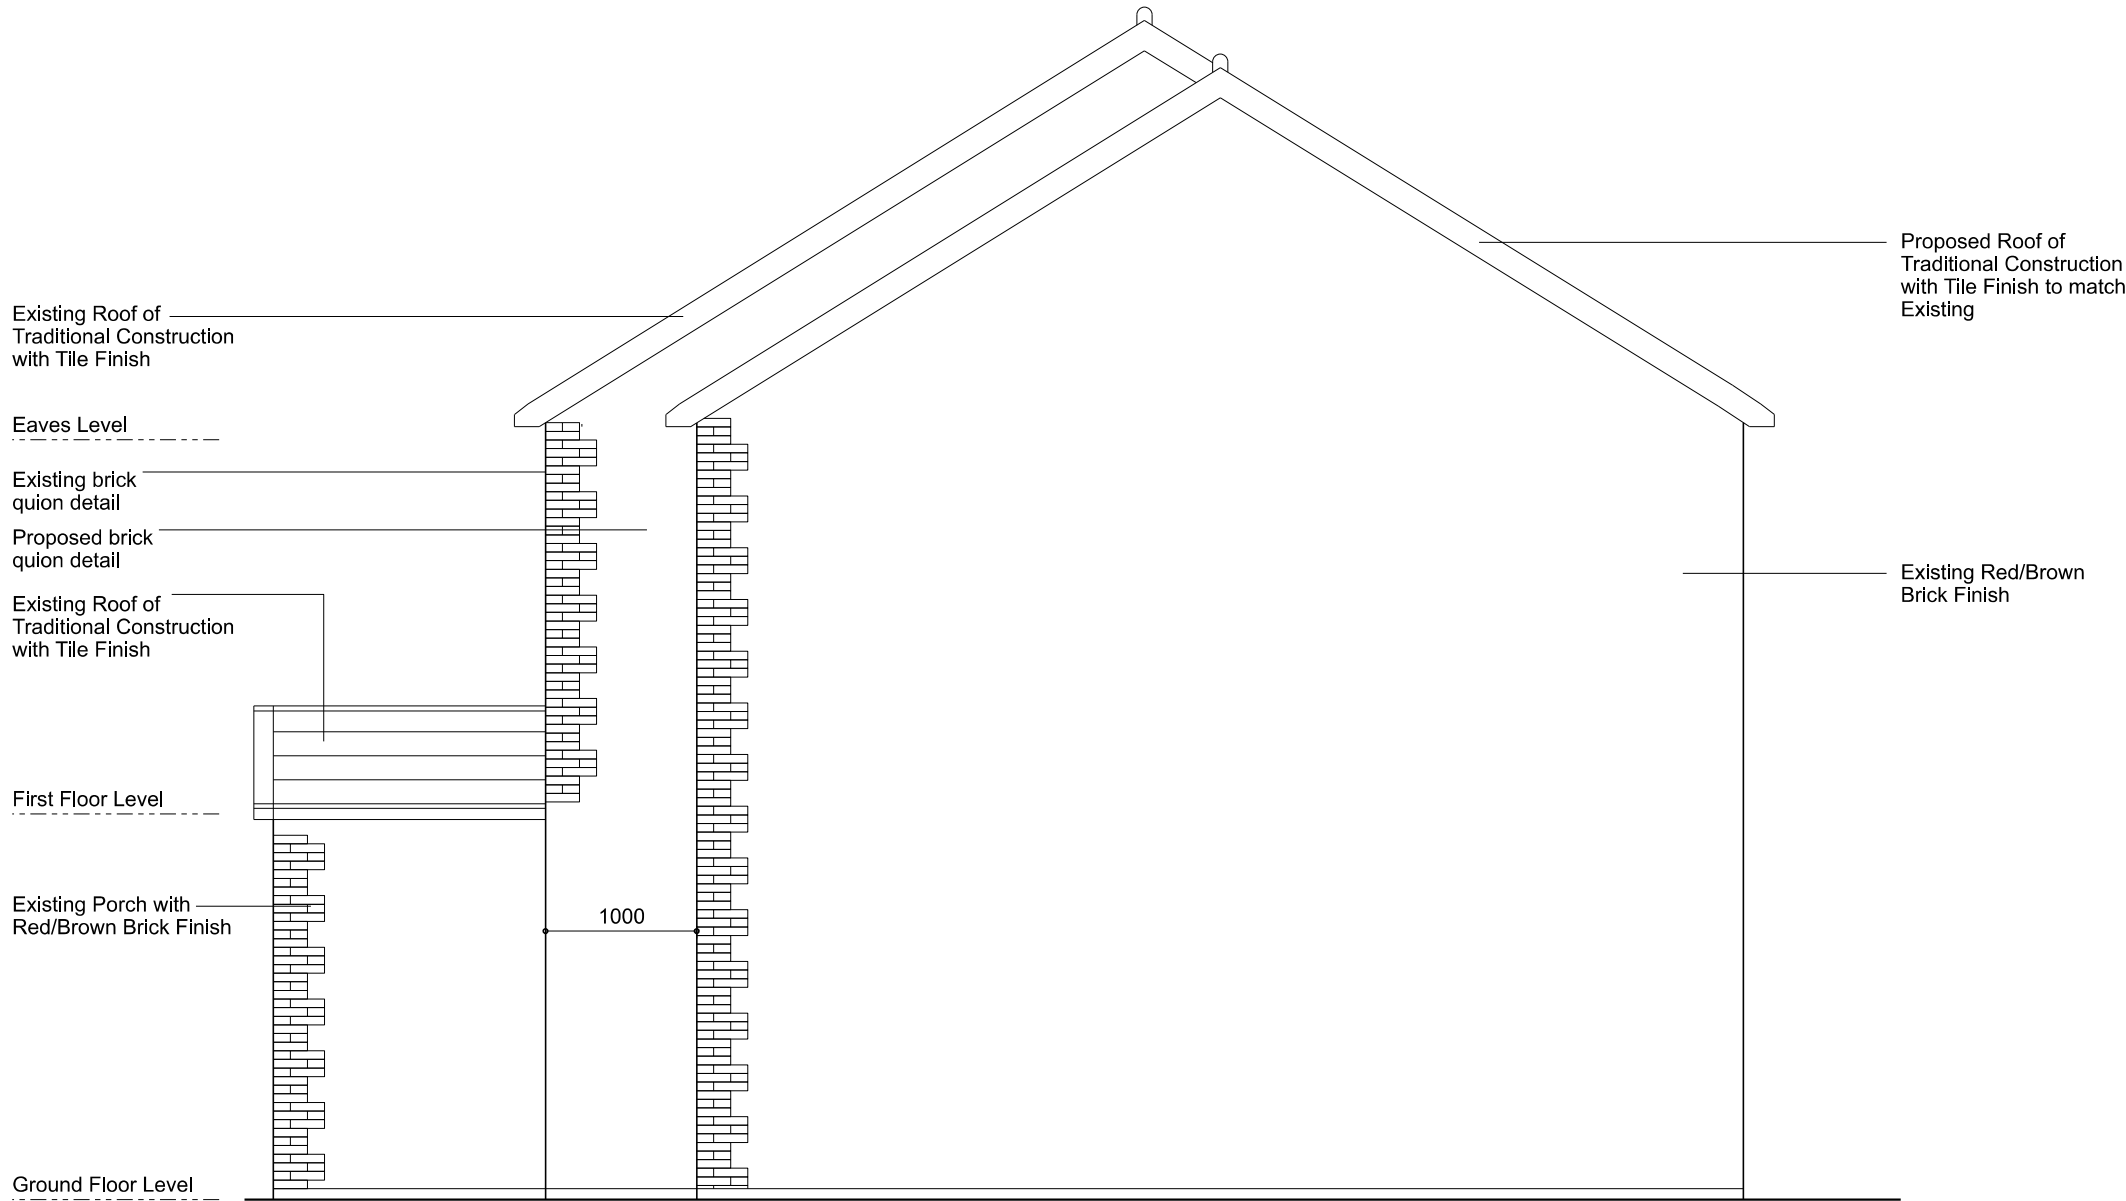

Proposed Side Elevation

NOTES

This Document is presented to The Client may not be used or relied on by any other person or by the client in relation to any other matters not covered specifically by the scope of this Document. All dimensions to be confirmed by via the clients topographical survey


Notwithstanding anything to the contrary contained in the Document, Studio Attis is obliged to exercise reasonable skill, care and diligence in the performance of the services required by Client Name and Studio Attis shall not be liable except to the extent that it has failed to exercise reasonable skill, care and diligence, and this Document shall be read and construed accordingly.

This Document has been prepared by Studio Attis and no individual is personally liable in connection with the preparation of this Document. By receiving this Document and acting on it, the client or any other person accepts that no individual is personally liable whether in contract, tort, for breach of statutory duty or otherwise. Studio Attis has used reasonable endeavours to provide information that is correct and accurate and the Document sets out reasonable conclusions that have been reached on the basis of the information available.

Rev	Amendment	Date
P01	Issue	07/06/22
P02	Scale bar added, first floor set in 800mm	07/11/22
P03	Scale bar added, first floor set in 1000mm	07/11/22
P04	Scale bar amended	25/01/23
P05	Side Elevation amended	28.02.23

STUDIO ATTIS

Project		Drawing Title		
16 West View Close		Proposed Drawings		
☐		Drawing Scale	Issue Date	Drawn
		1:50 @ A1	07/06/22	IP
		Job NO.	Drawing NO.	Rev

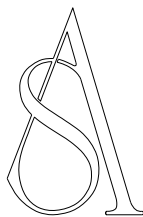

2240 02-03-002 05