



Front Elevation (1:100)

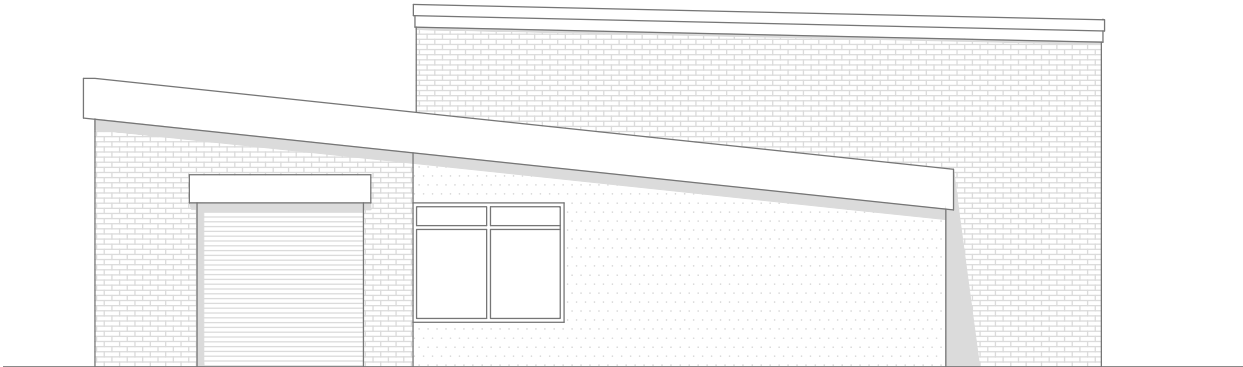


Side Elevation (1:100)





Side Elevation (1:100)

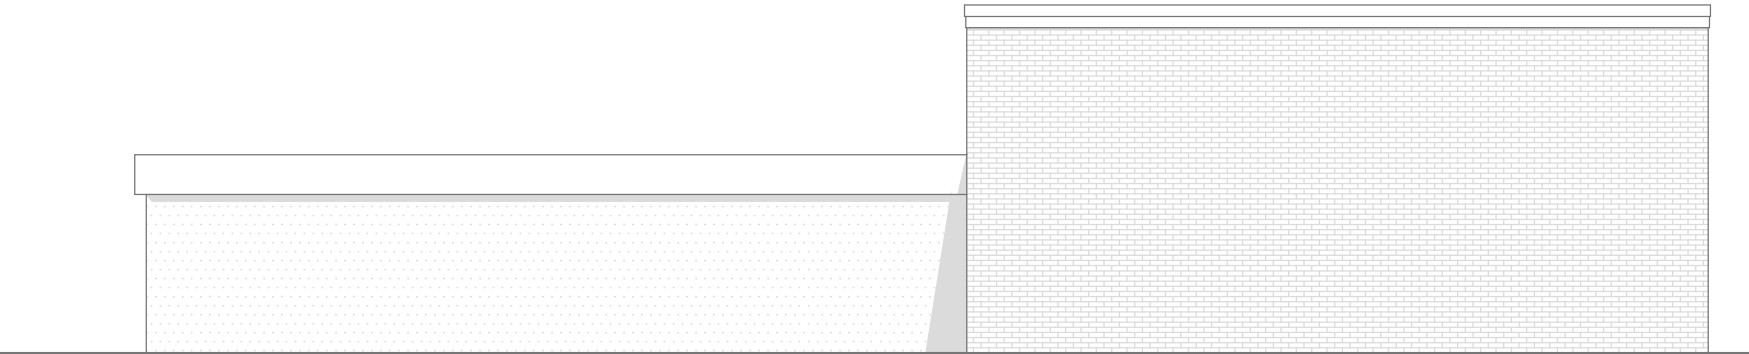

Rear Elevation (1:100)

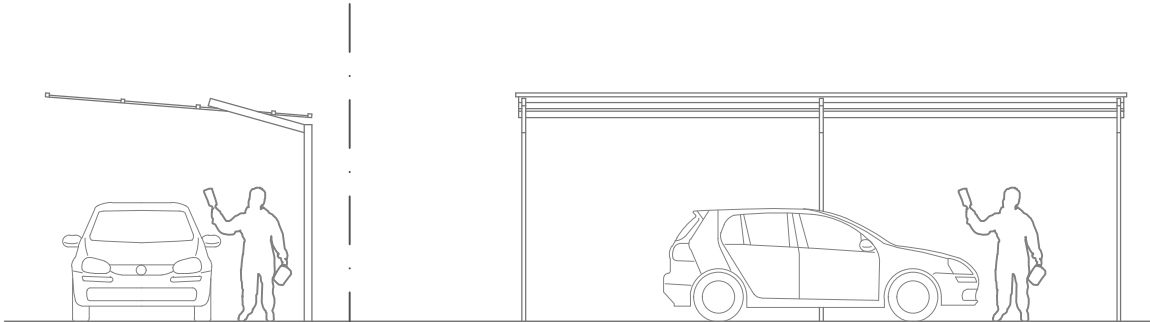

Canopy Elevations front and side (1:100)

  

REVISION NOTES :		DATE OF REV/BY :
DIAZ associates 5 CAVENDISH ROAD CROSBY LIVERPOOL L23 6XB TEL+FAX 0151 931 1339	JOB TITLE : Rimmer Avenue Huyton Liverpool	DWG. NO. : 711-02
	DWG TITLE : PROPOSED ELEVATIONS	SCALE : 1:100(A3)
	DATE :	
	PLANNING REF : DC/2020/.....	