




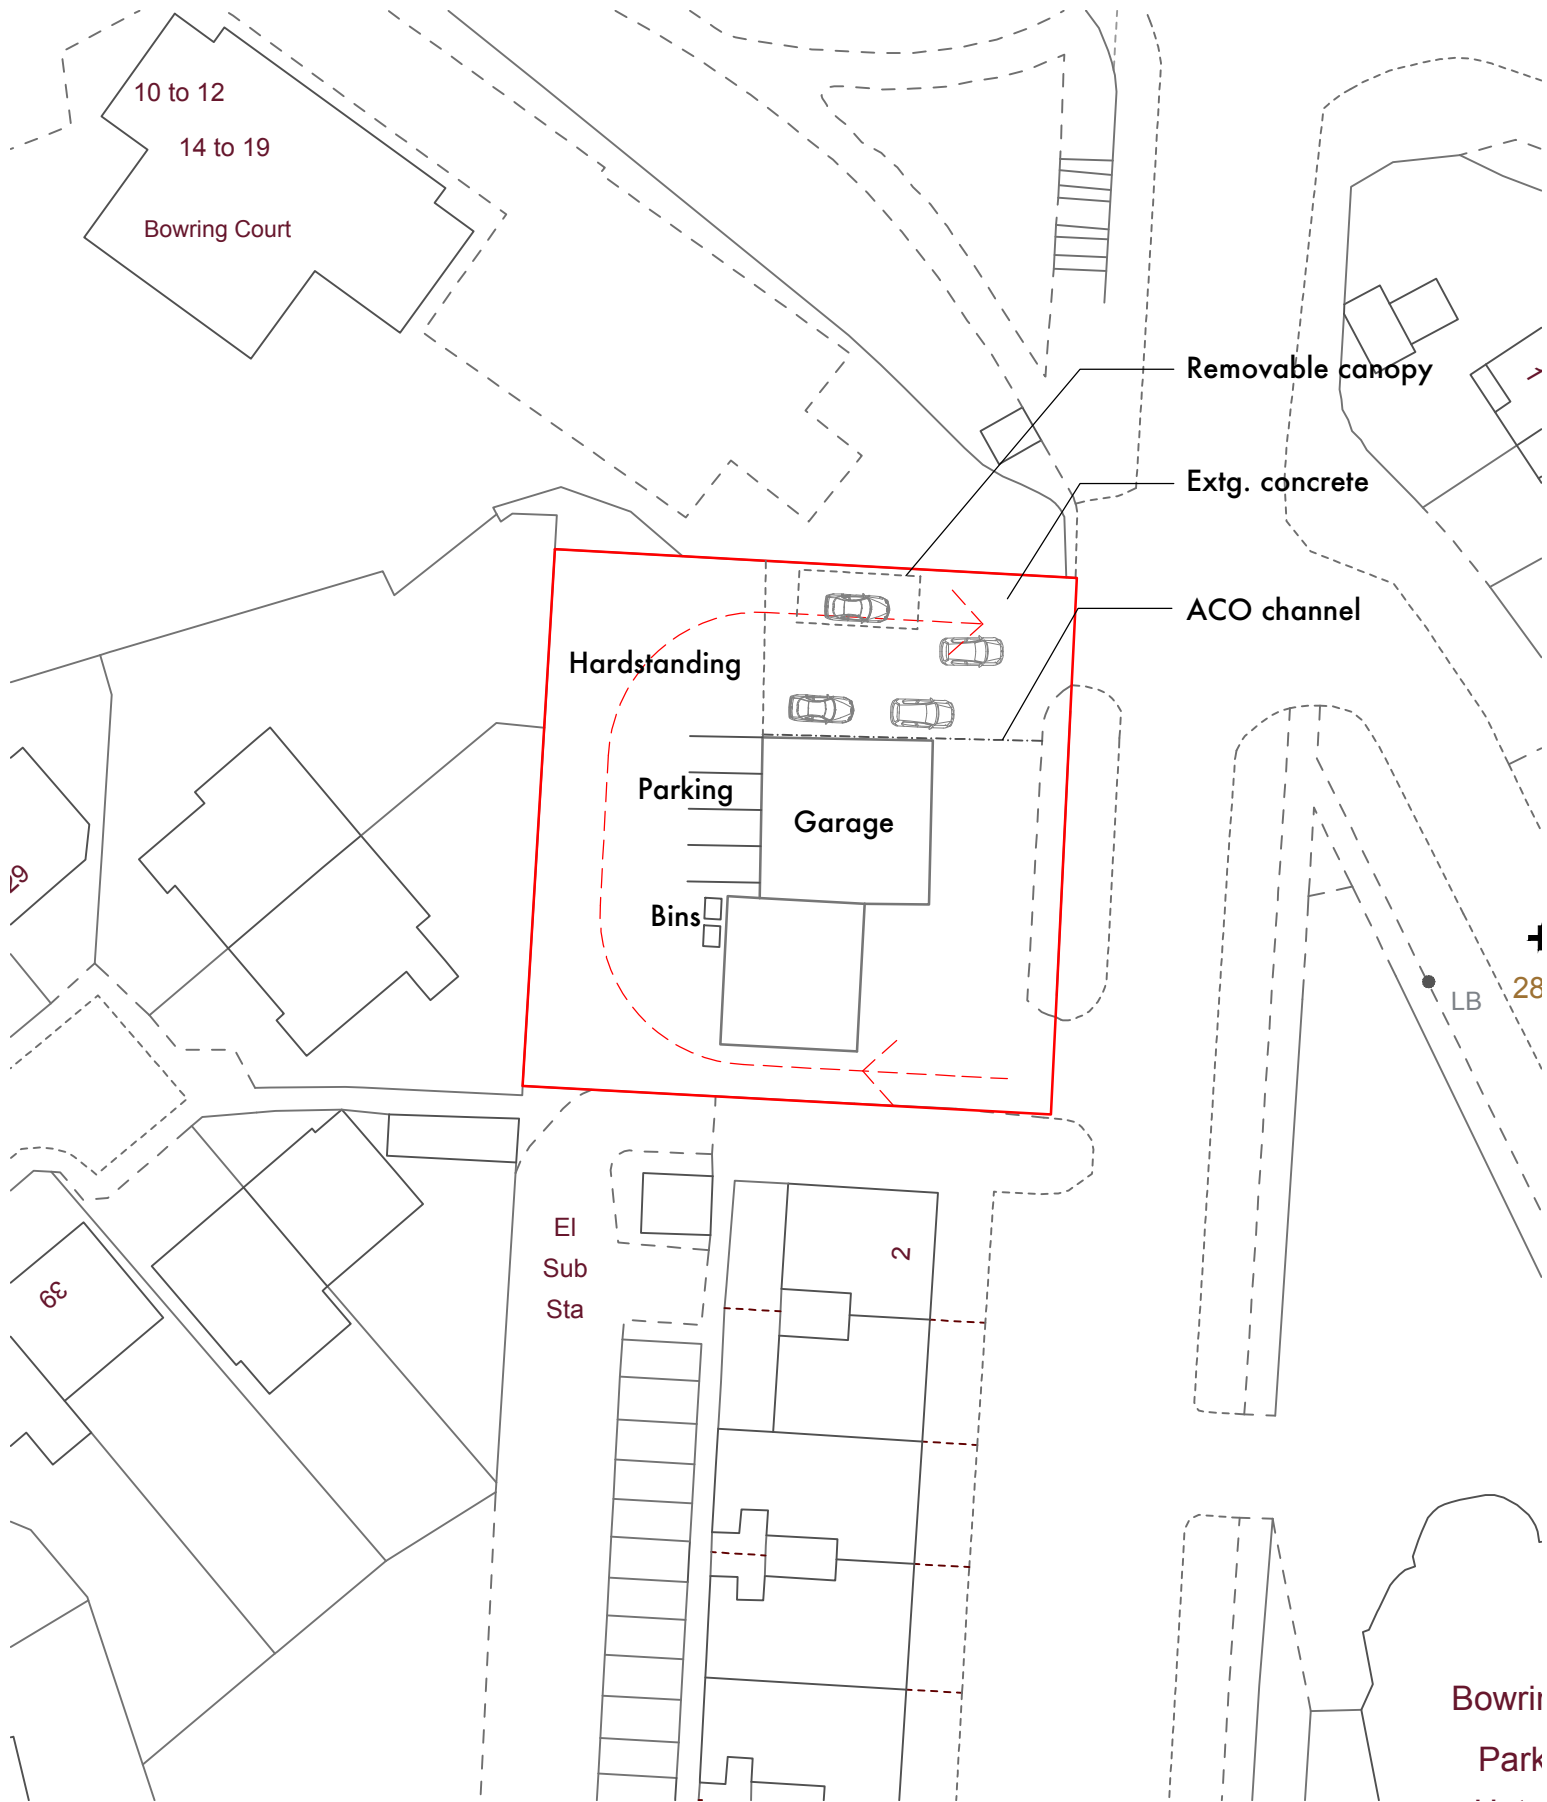

PROPOSED Site Plan @ 1:500

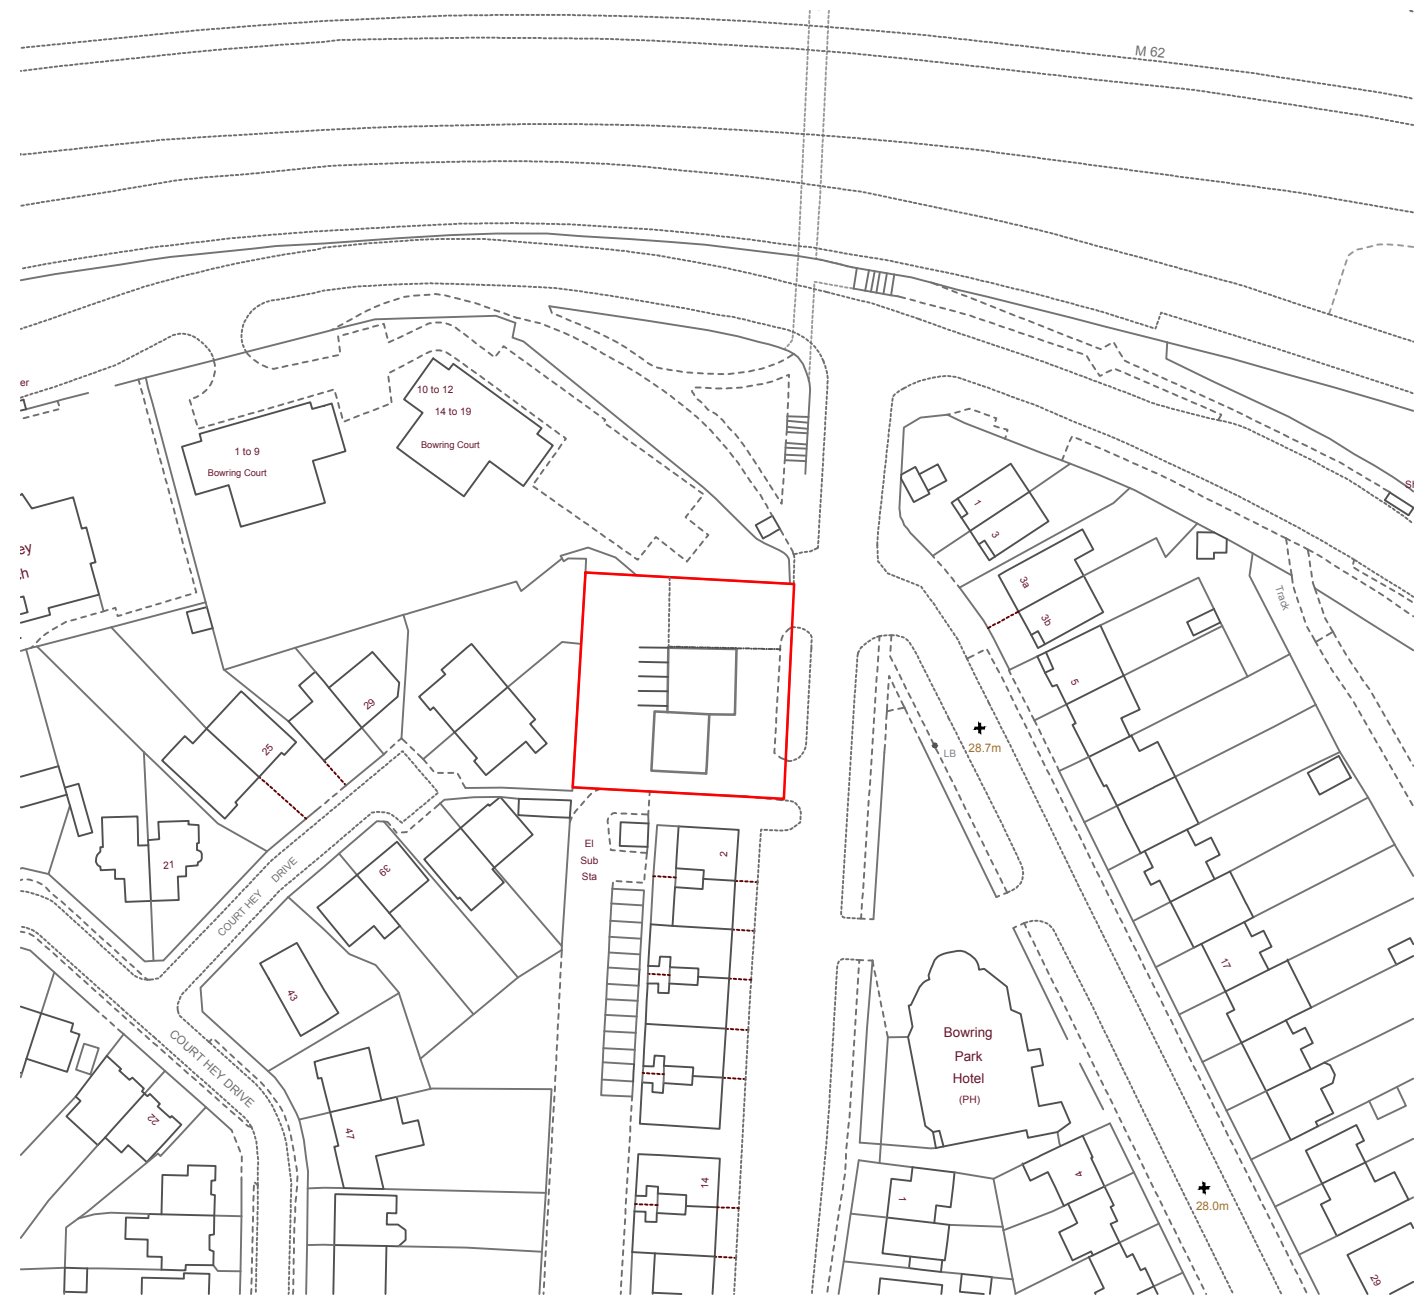

Location Plan - Existing Layout @ 1:1250

 

|   |                                                    |                                   |
|---|----------------------------------------------------|-----------------------------------|
| REVISION NOTES:                                                                                          |                                                    | DATE OF REV/BY:                   |
| A - Location Plan amended to show existing layout as requested by Planning                               |                                                    | 23.05.23                          |
| <b>DIAZ</b><br>associates<br>5 CAVENDISH ROAD<br>CROSBY<br>LIVERPOOL<br>L23 6XB<br>TEL+FAX 0151 931 1339 | JOB TITLE:<br>Rimmer Avenue<br>Huyton<br>Liverpool | DWG. NO.:<br>711-00-A             |
|   | DWG TITLE:<br>Site and Location Plans              | SCALE:<br>1:1250 / 1:500<br>(@A3) |
|   | PLANNING REF:                                      | DATE:                             |
|   | DC/2020/.....                                      |                                   |