



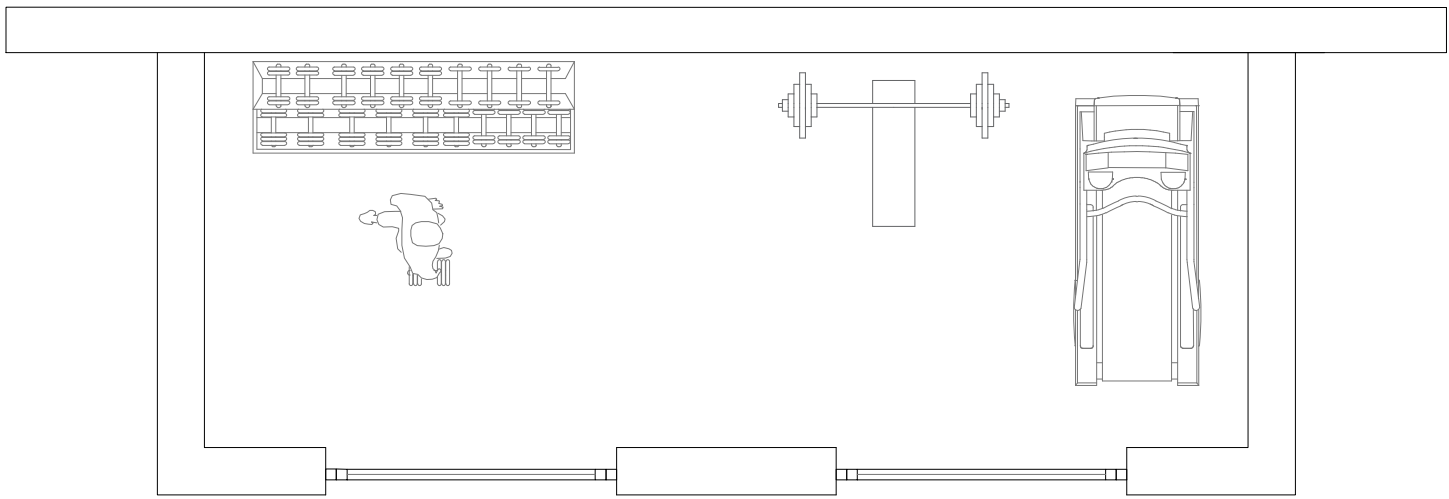


ROOF 150
CEILING 2175


DPC 0.00

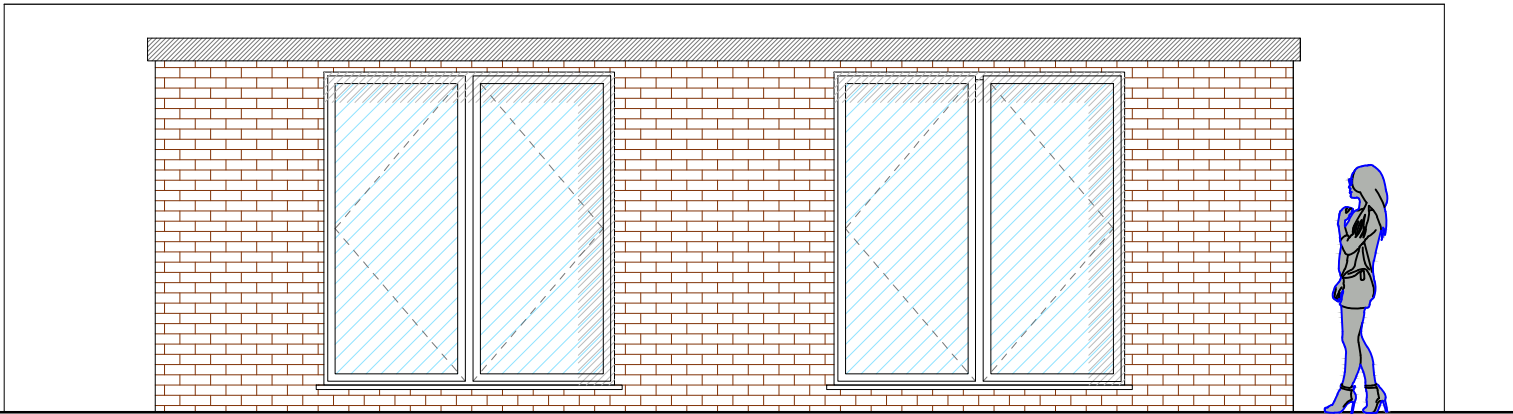


FRONT ELEVATION

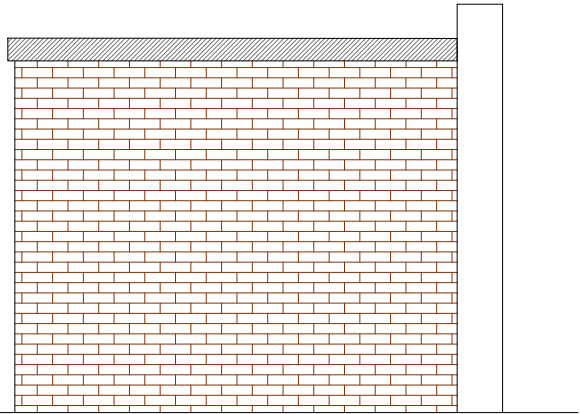


SIDE ELEVATION

 

REAR ELEVATION

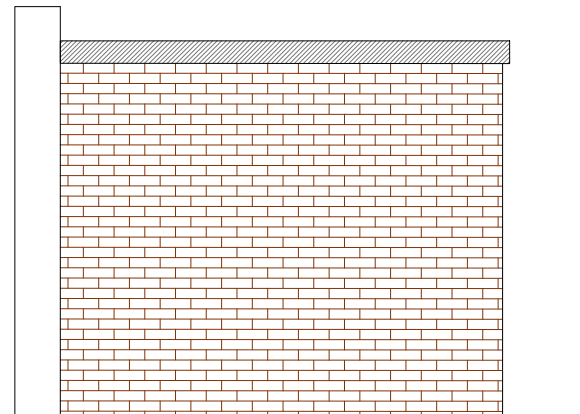

SIDE ELEVATION

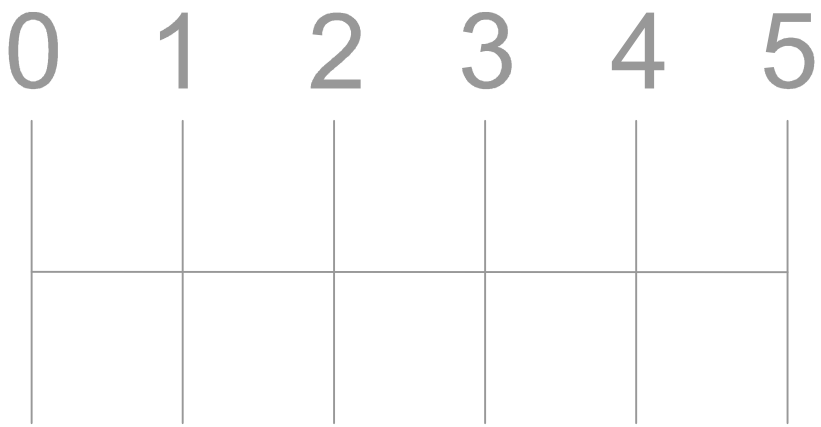

Metres

DWG No.

Notes:

	Revision notes	Date	By	
--	----------------	------	----	--

Client		Drawing Title			
BROOK DRIVE		PROPOSED PLAN AND ELEVATION			
Project Title		Drawn		Date	
		OUTHOUSE		24.02.21	
		Checked		Date	
				24.02.21	
A1	DWG No.	3		1:50	Revision Scale