


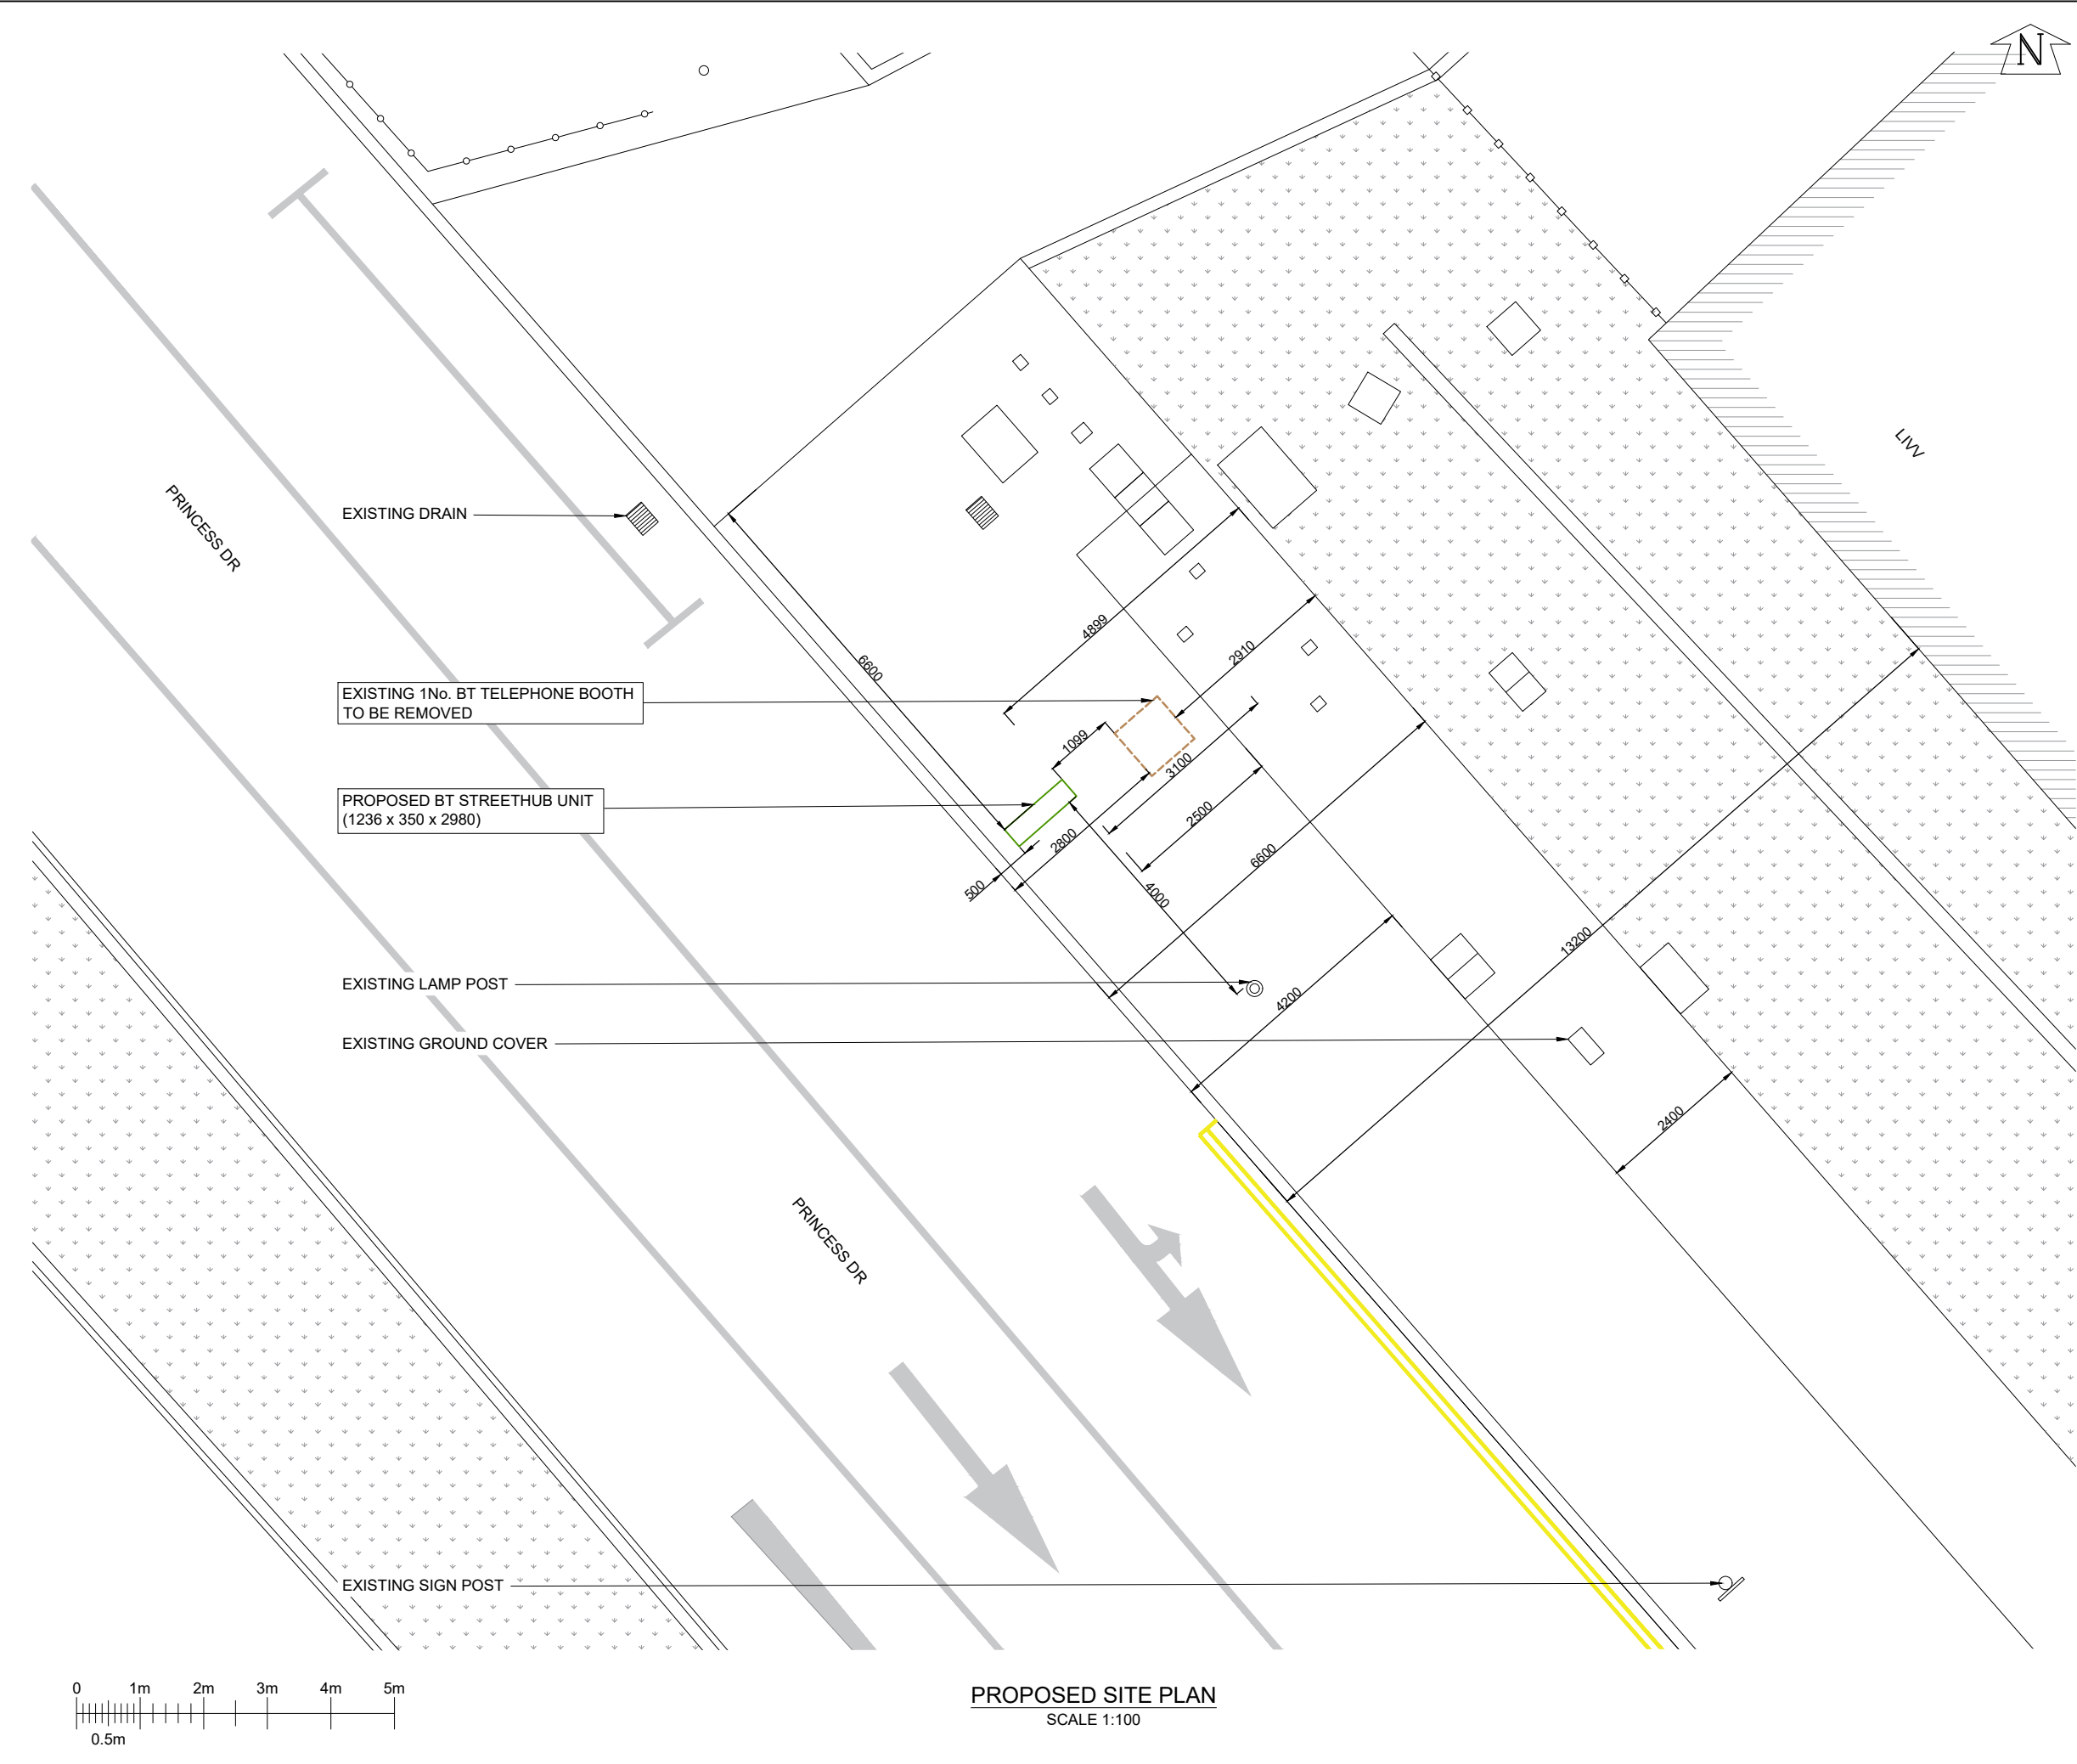

GENERAL NOTES

Use written dimensions only, do not scale from drawing. Use latest revision of all referenced information.

A	05.09.22	New BT Streethub Structure	MD	JE
Rev	Date	Description	Drawn	Chkd



Solutions for New Technologies



Drg Status
PLANNING

Cell No. & Name

KNOW006

Site Name & Address

Pavement o/s Livv Housing Group, Princess Drive, Liverpool, L14 9ND

Drawing Title
PROPOSED SITE PLAN

Scale	1:100	Date	05.09.2022
Drawn By	MD	Checked By	JE
Drawing Number	002	Revision	A