


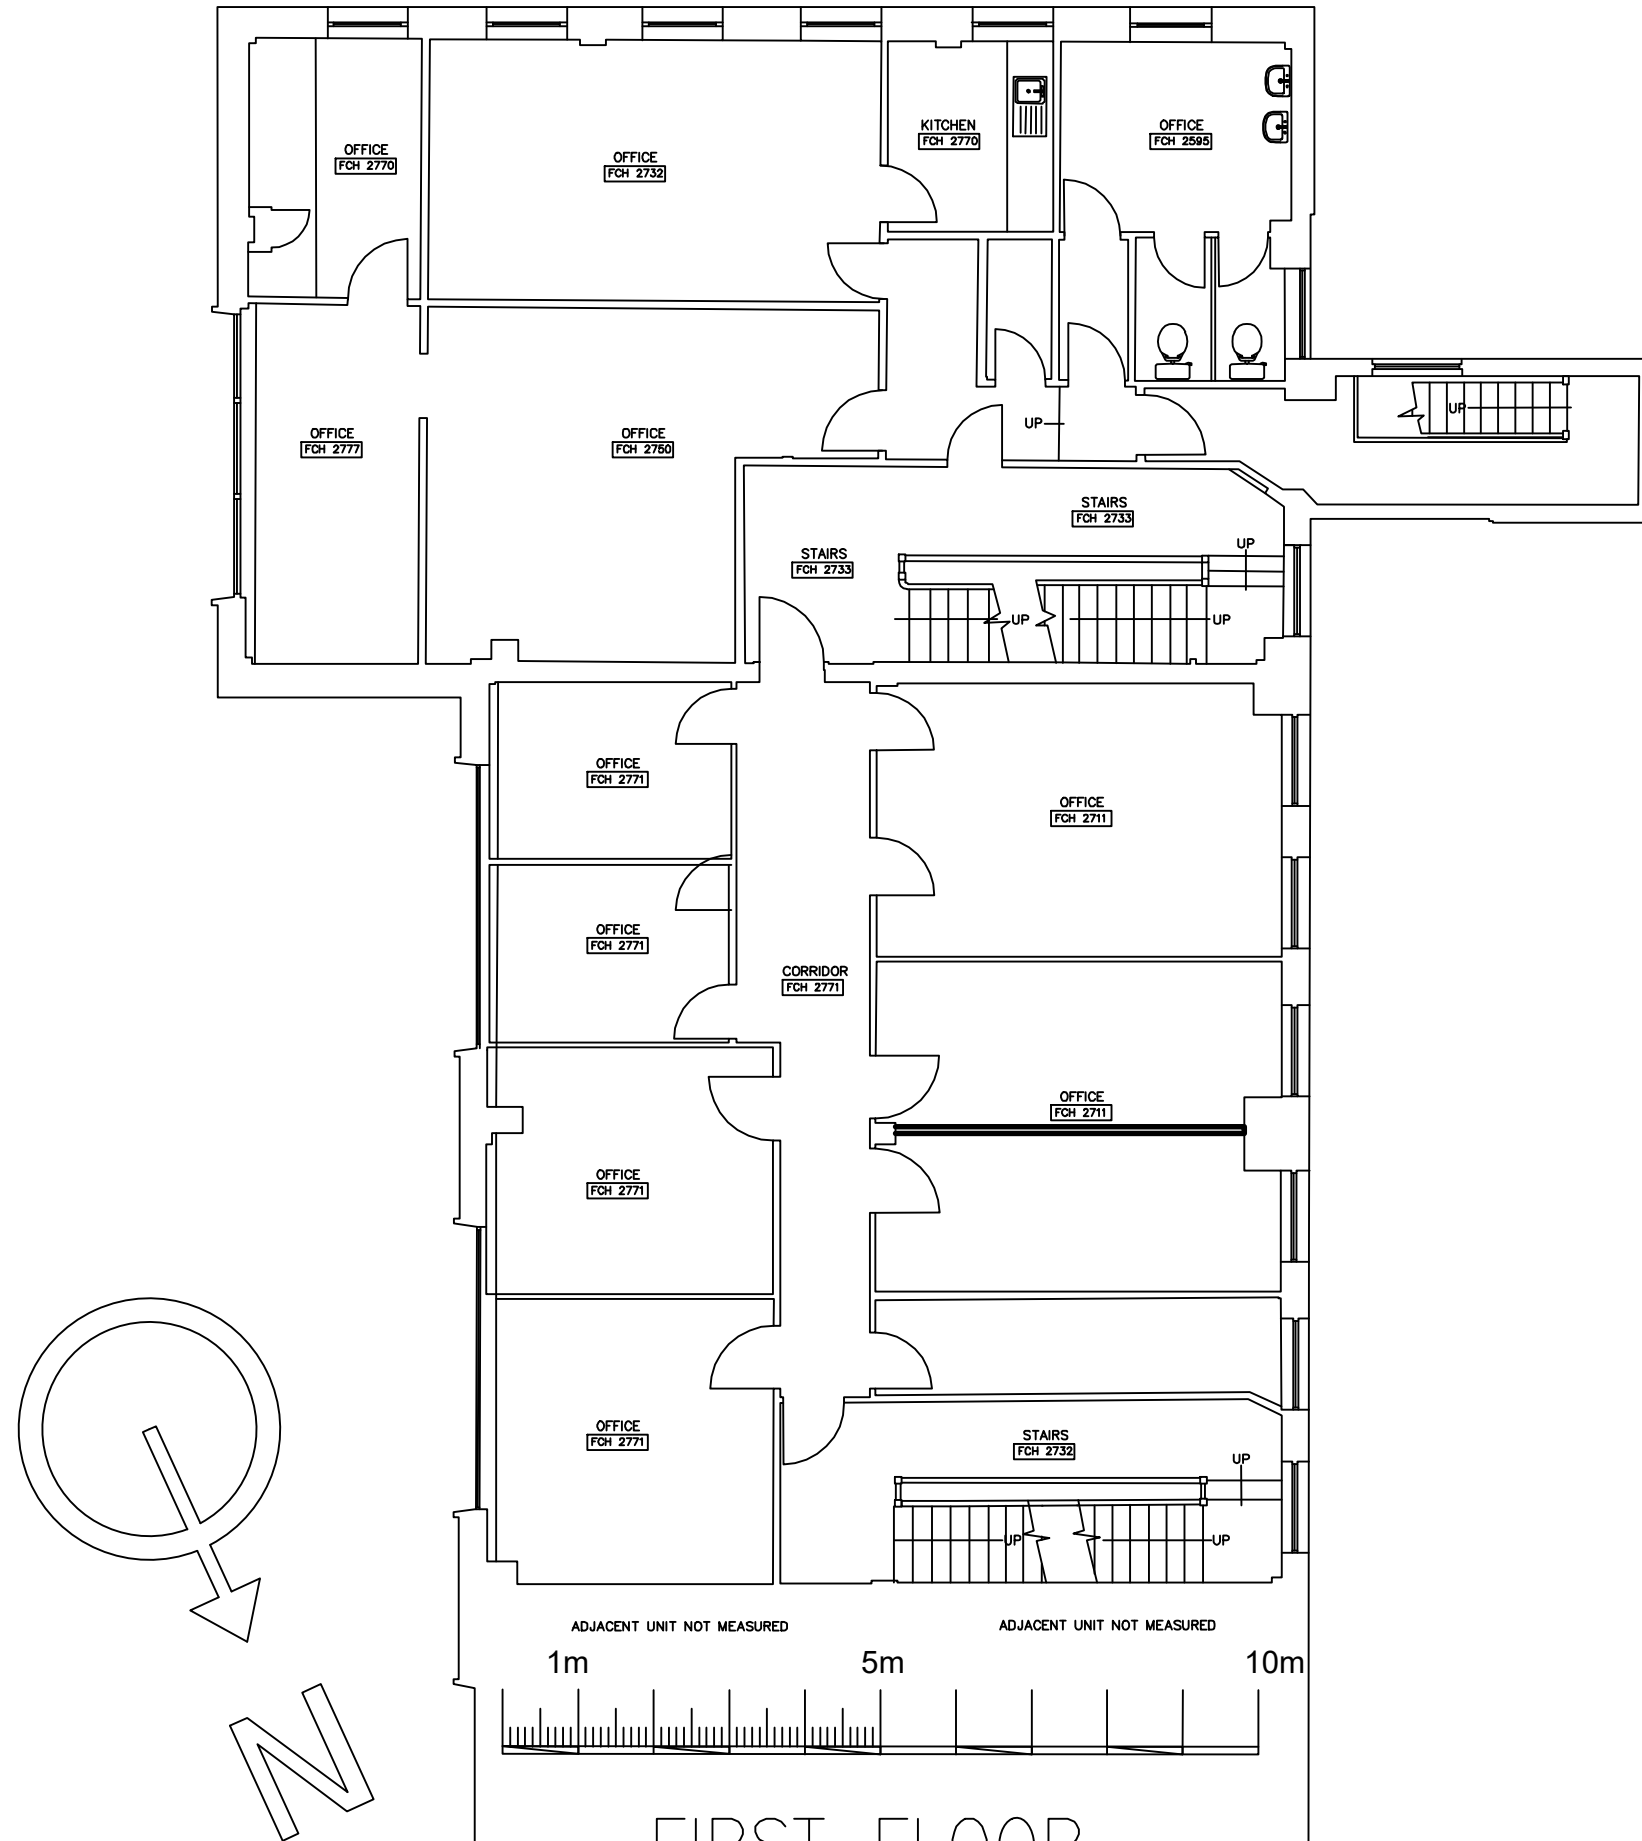

FIRST FLOOR
EXISTING FIRST FLOOR PLANS



Notes:

Change Grow Live	
Site Address:	
24 Newtown Gardens, Kirkby, L32 8RR	
Drawn by:	
Andy Hills	
Date:	Scale:
27.11.24	1:100@A3
Drawing/Page Number/Name:	
02 EXISITING 1ST FLOOR	