


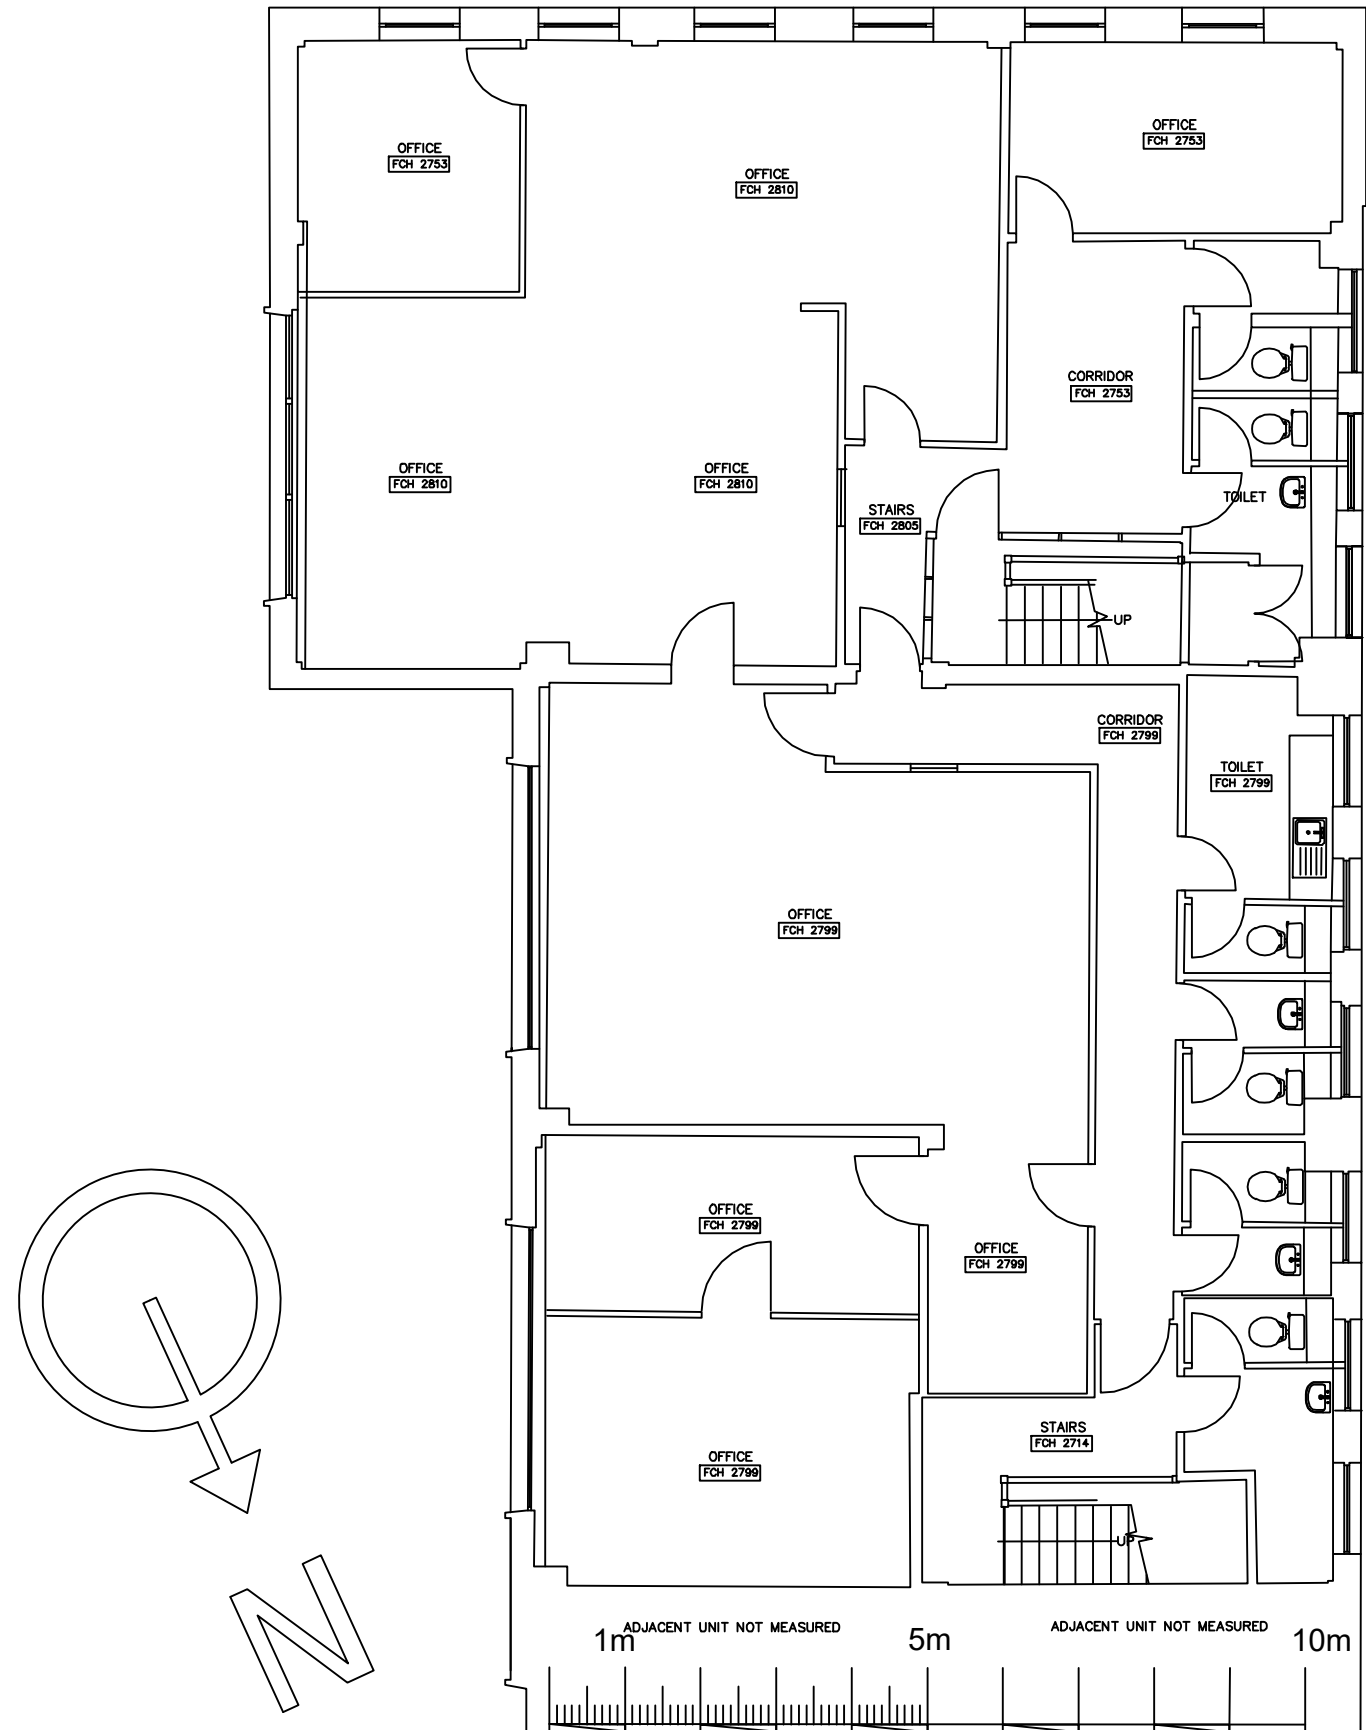

SECOND FLOOR
EXISTING SECOND FLOOR PLANS



Notes:

Change Grow Live

Site Address:
24 Newtown Gardens, Kirkby, L32 8RR

Drawn by:
Andy Hills

Date: 27.11.24
Scale: 1:100@A3

Drawing/Page Number/Name:
03 2ND EXISITING 2ND FLOOR