

Notes:

Proposed Fit out



FP30 S G18 doors
See door schedual

White box fit out, no floor coverings
no ceiling grid
FD 30 doors where required.

Change Grow Live

Site Address:

22-24 Newtown Gardens Kirkby

Drawn by:

Andy Hills

Date:


26.11.27

Scale:

1:100@A3

Drawing/Page Number/Name:

07 - FIT OUT GROUND FLOOR

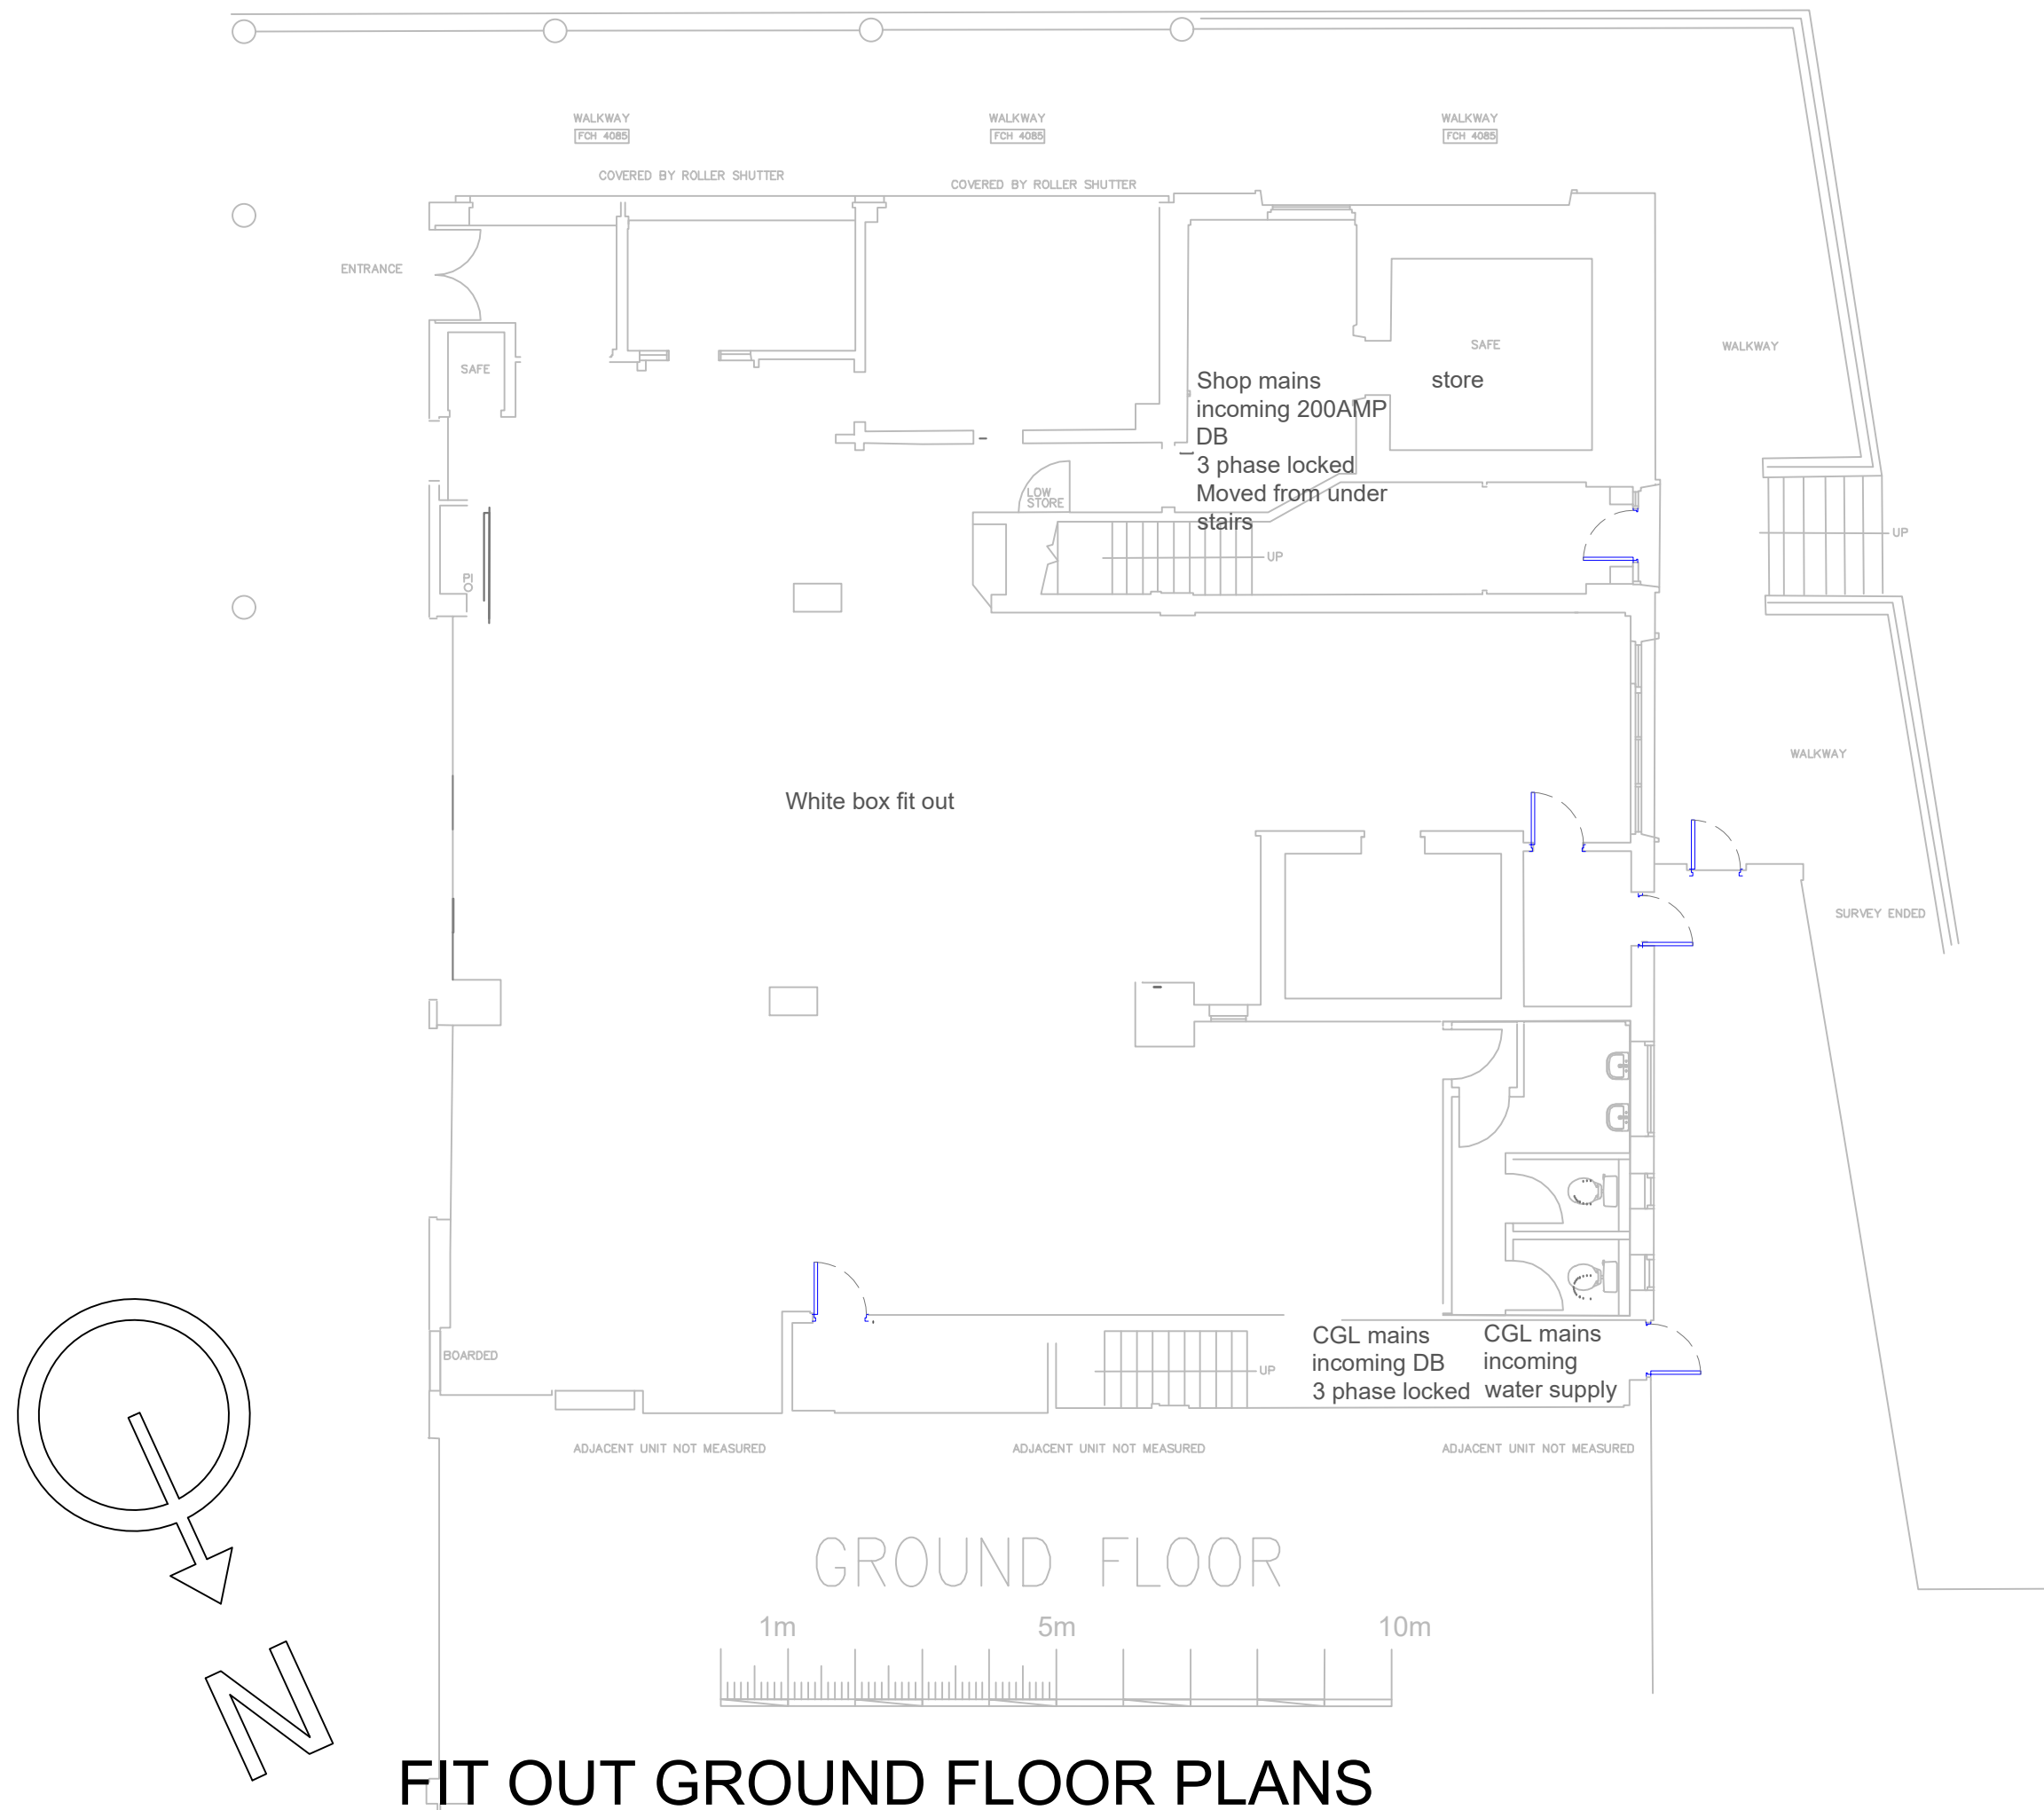

FIT OUT GROUND FLOOR PLANS