


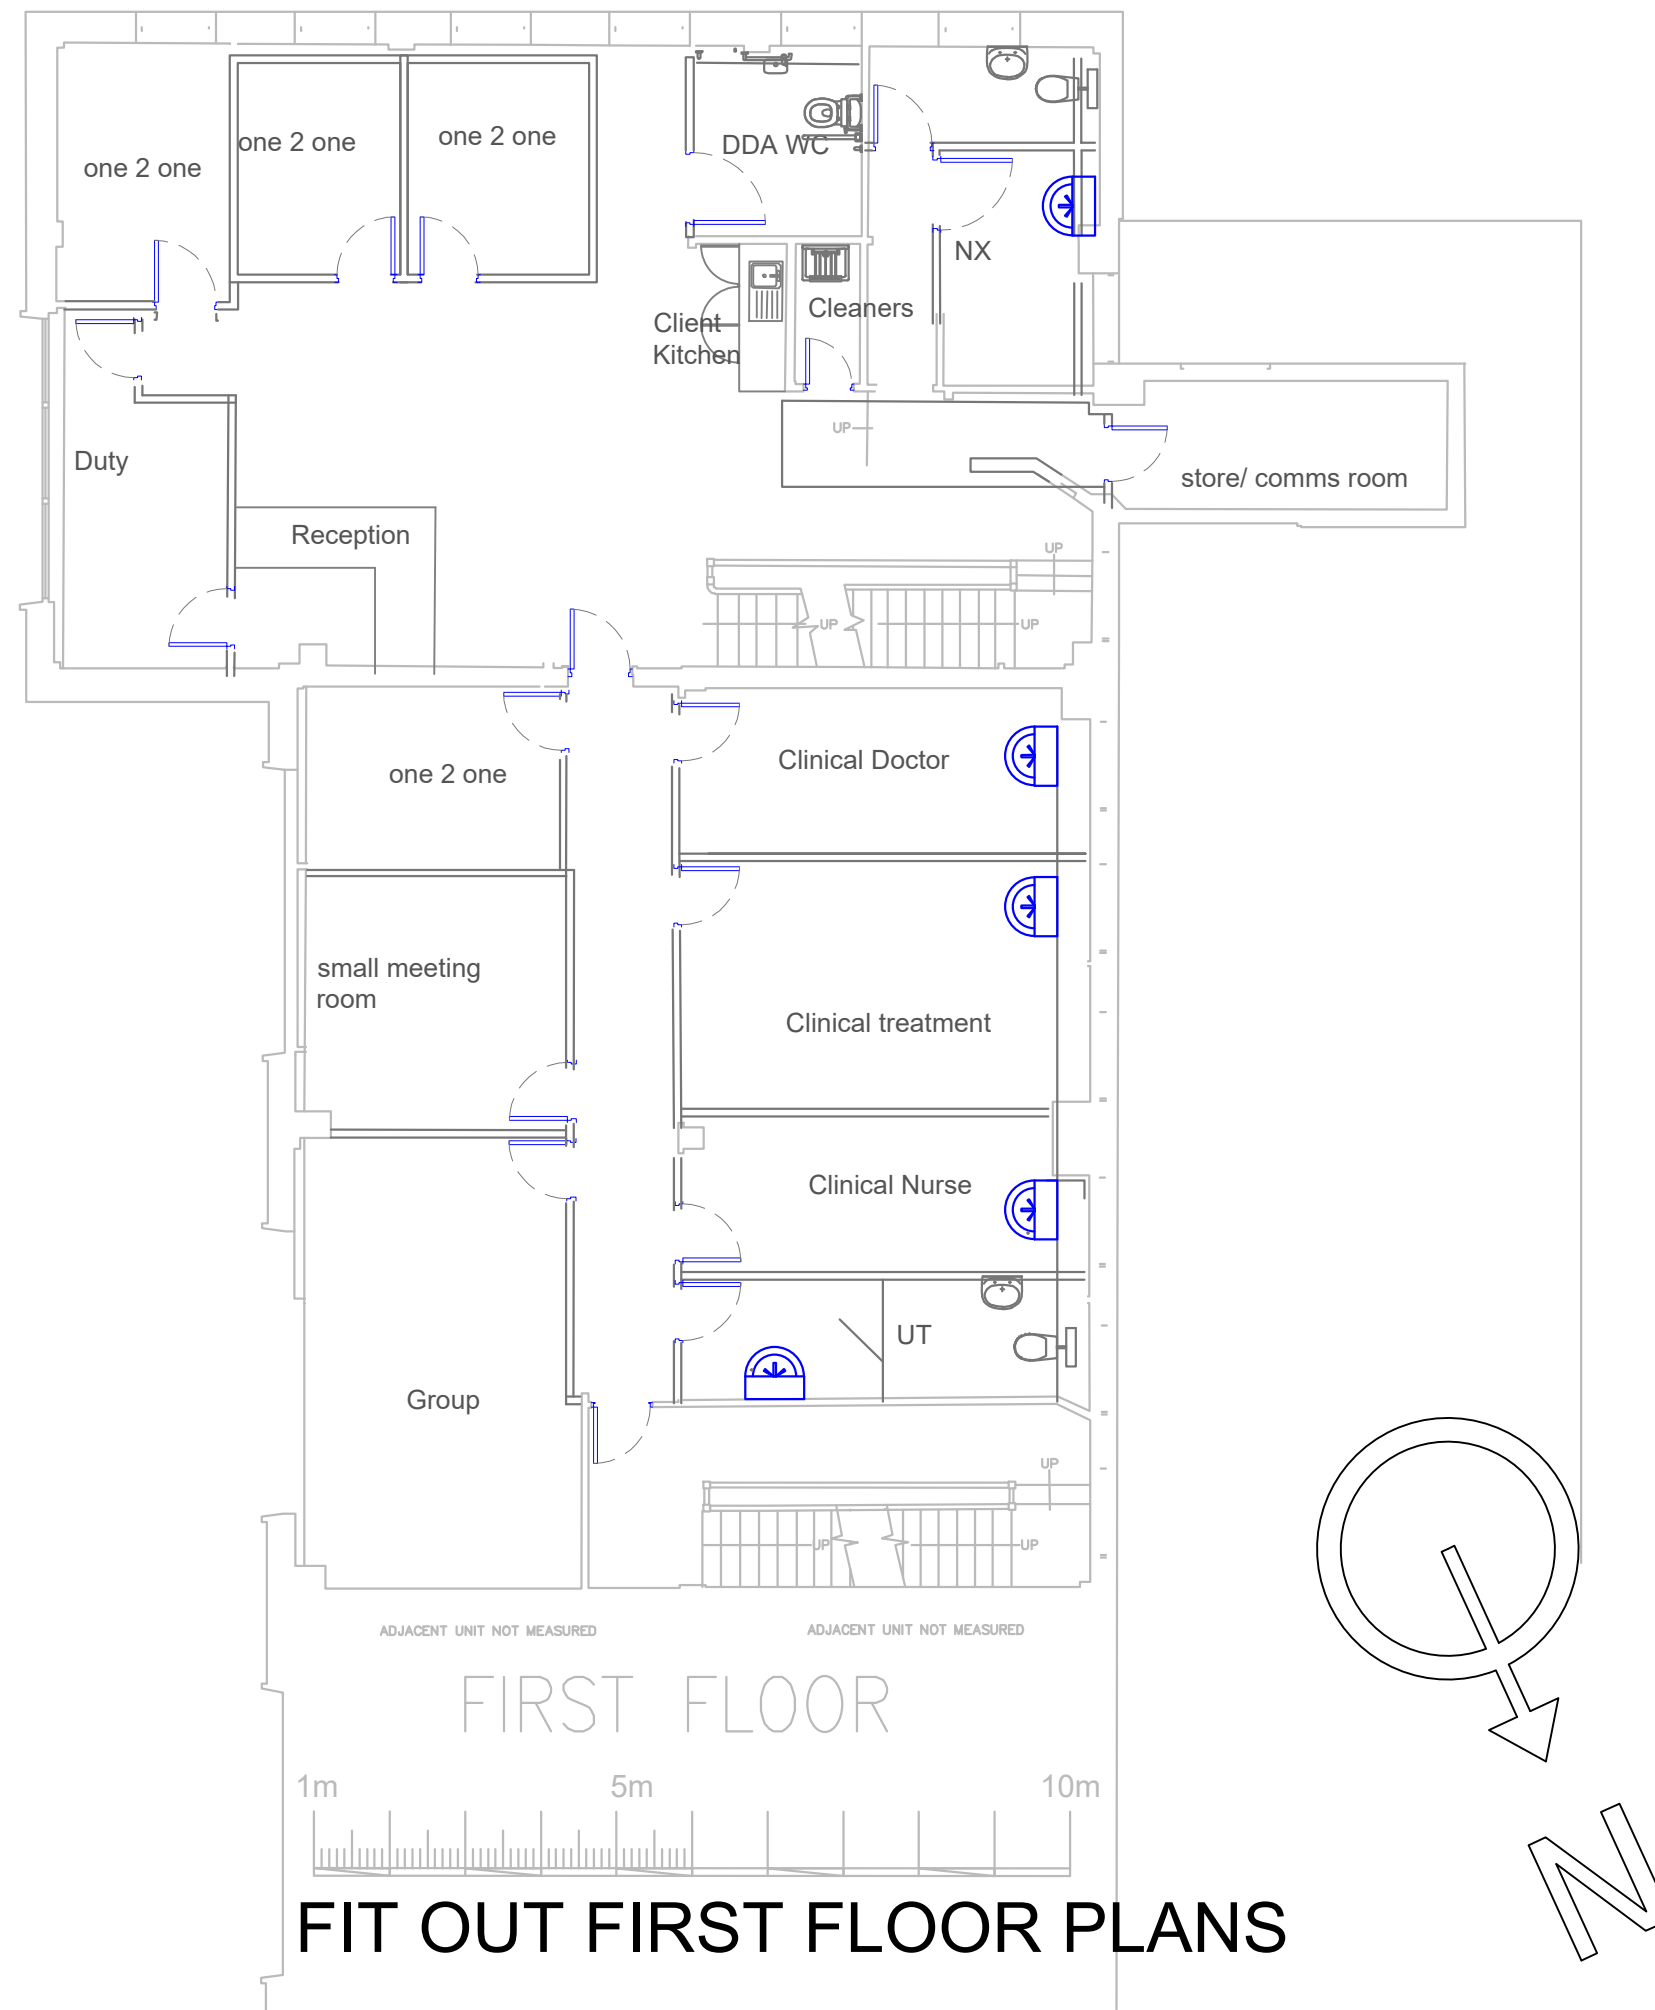

Notes:

Proposed Fit out

Stud walls 100mm frame
and fire board
insulated
New toilet furniture
New IPS in clinical rooms
Utilising existing waste

 FP30 S G18 doors
See door schedule

 Stud, metal frame.
floor to ceiling
100mm

 IPS sink CQC
standard

 Cleaners sluice

 New bathroom
furniture with
associated
plumbing

 Kitchenette

 Internal office
windows

Change Grow Live

Site Address:

22-24 Newtown Gardens Kirkby

Drawn by:

Andy Hills

Date:

26.11.27

Scale:

1:100@A3

Drawing/Page Number/Name:

08 - FIT OUT FIRST FLOOR