


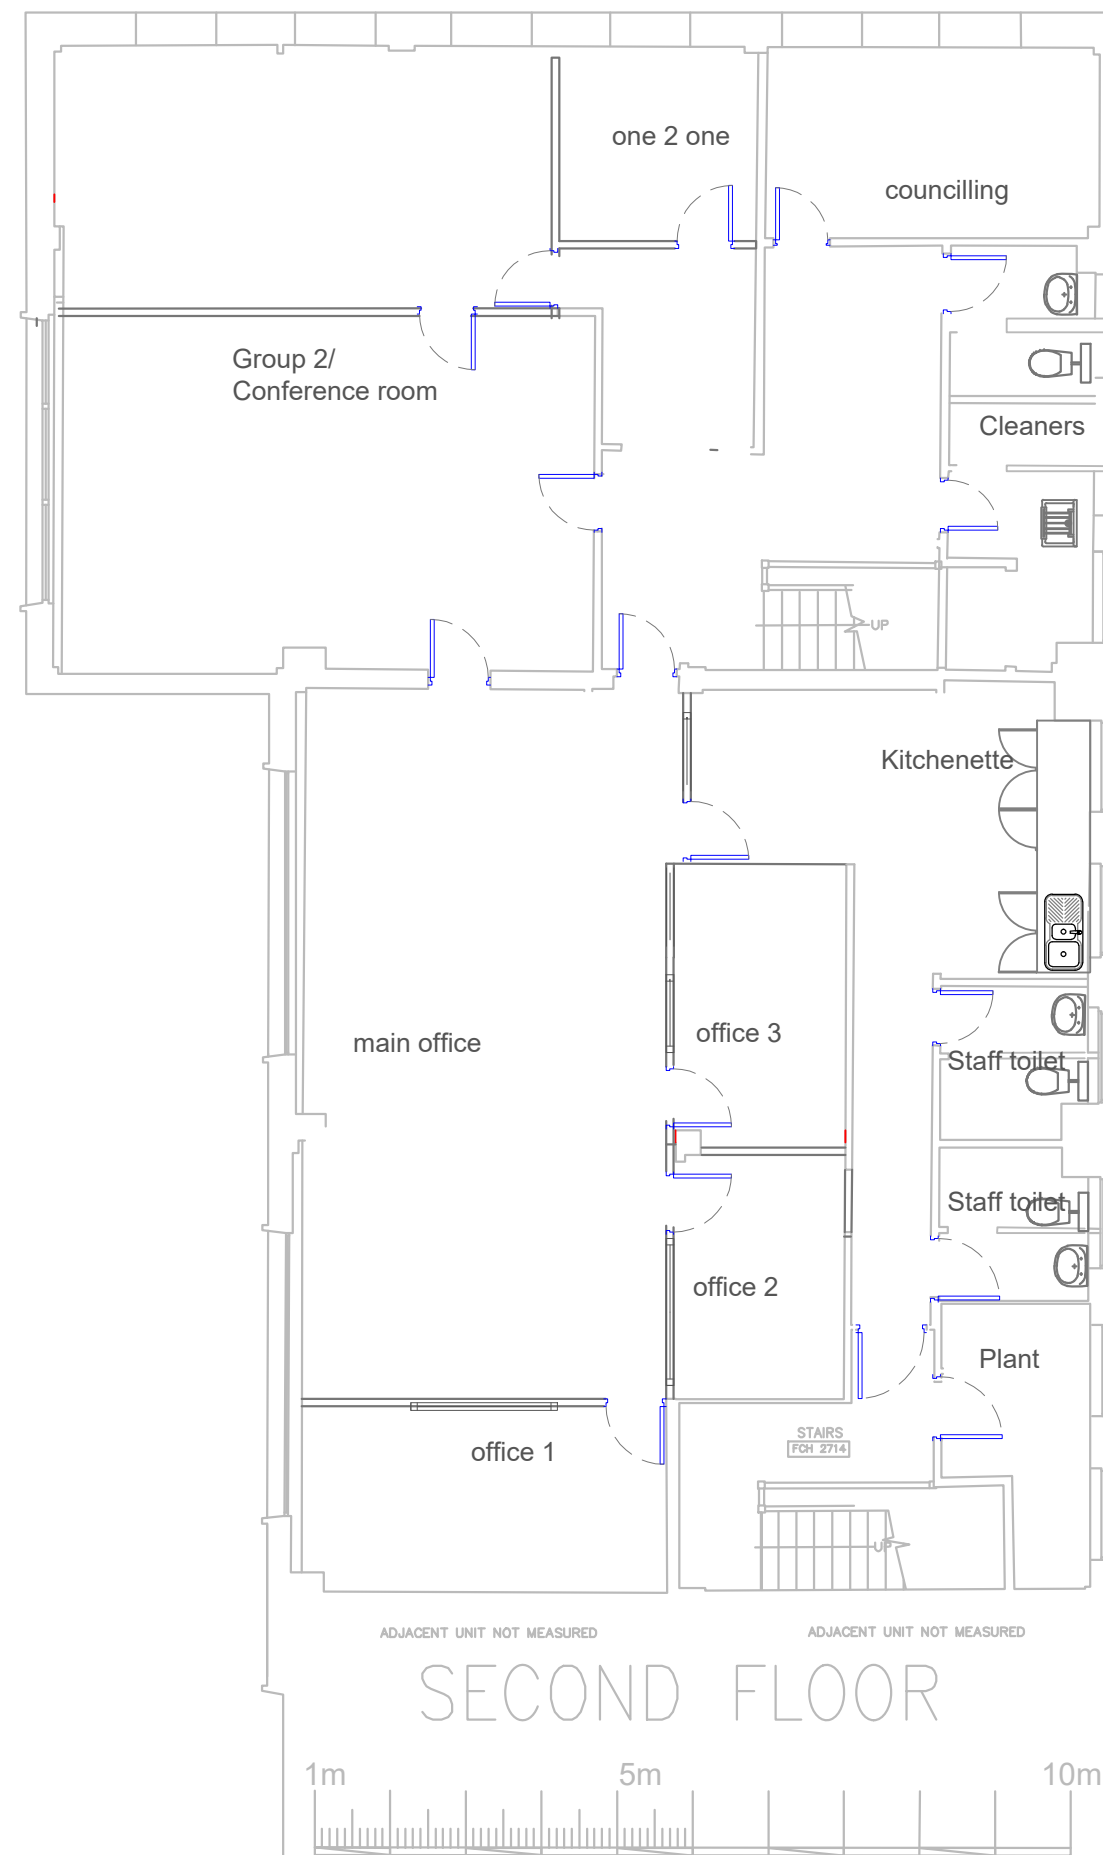

FIT OUT SECOND FLOOR PLANS




Notes:

Proposed Fit out

Stud walls 100mm frame and fire board insulated
New toilet furniture
New IPS in clinical rooms
Utilising existing waste

-  FP30 S G18 doors
See door schedual
-  Stud, metal frame.
floor to ceiling
100mm
-  IPS sink CQC
standard
-  Cleaners sluice
-  New bathroom
furniture with
associated
plumbing
-  Kitchenette
-  Internal office
windows

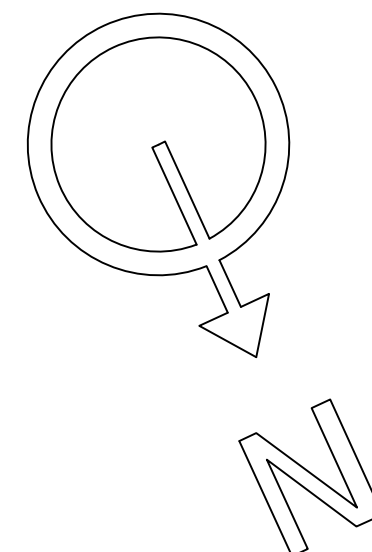

Change Grow Live

Site Address:

22-24 Newtown Gardens Kirkby

Drawn by:

Andy Hills

Date:

26.11.27

Scale:

1:100@A3

Drawing/Page Number/Name:

09 - FIT OUT SECOND FLOOR