



Notes:

 

Existing windows are single glazed metal frame. the majority have mechanical faults

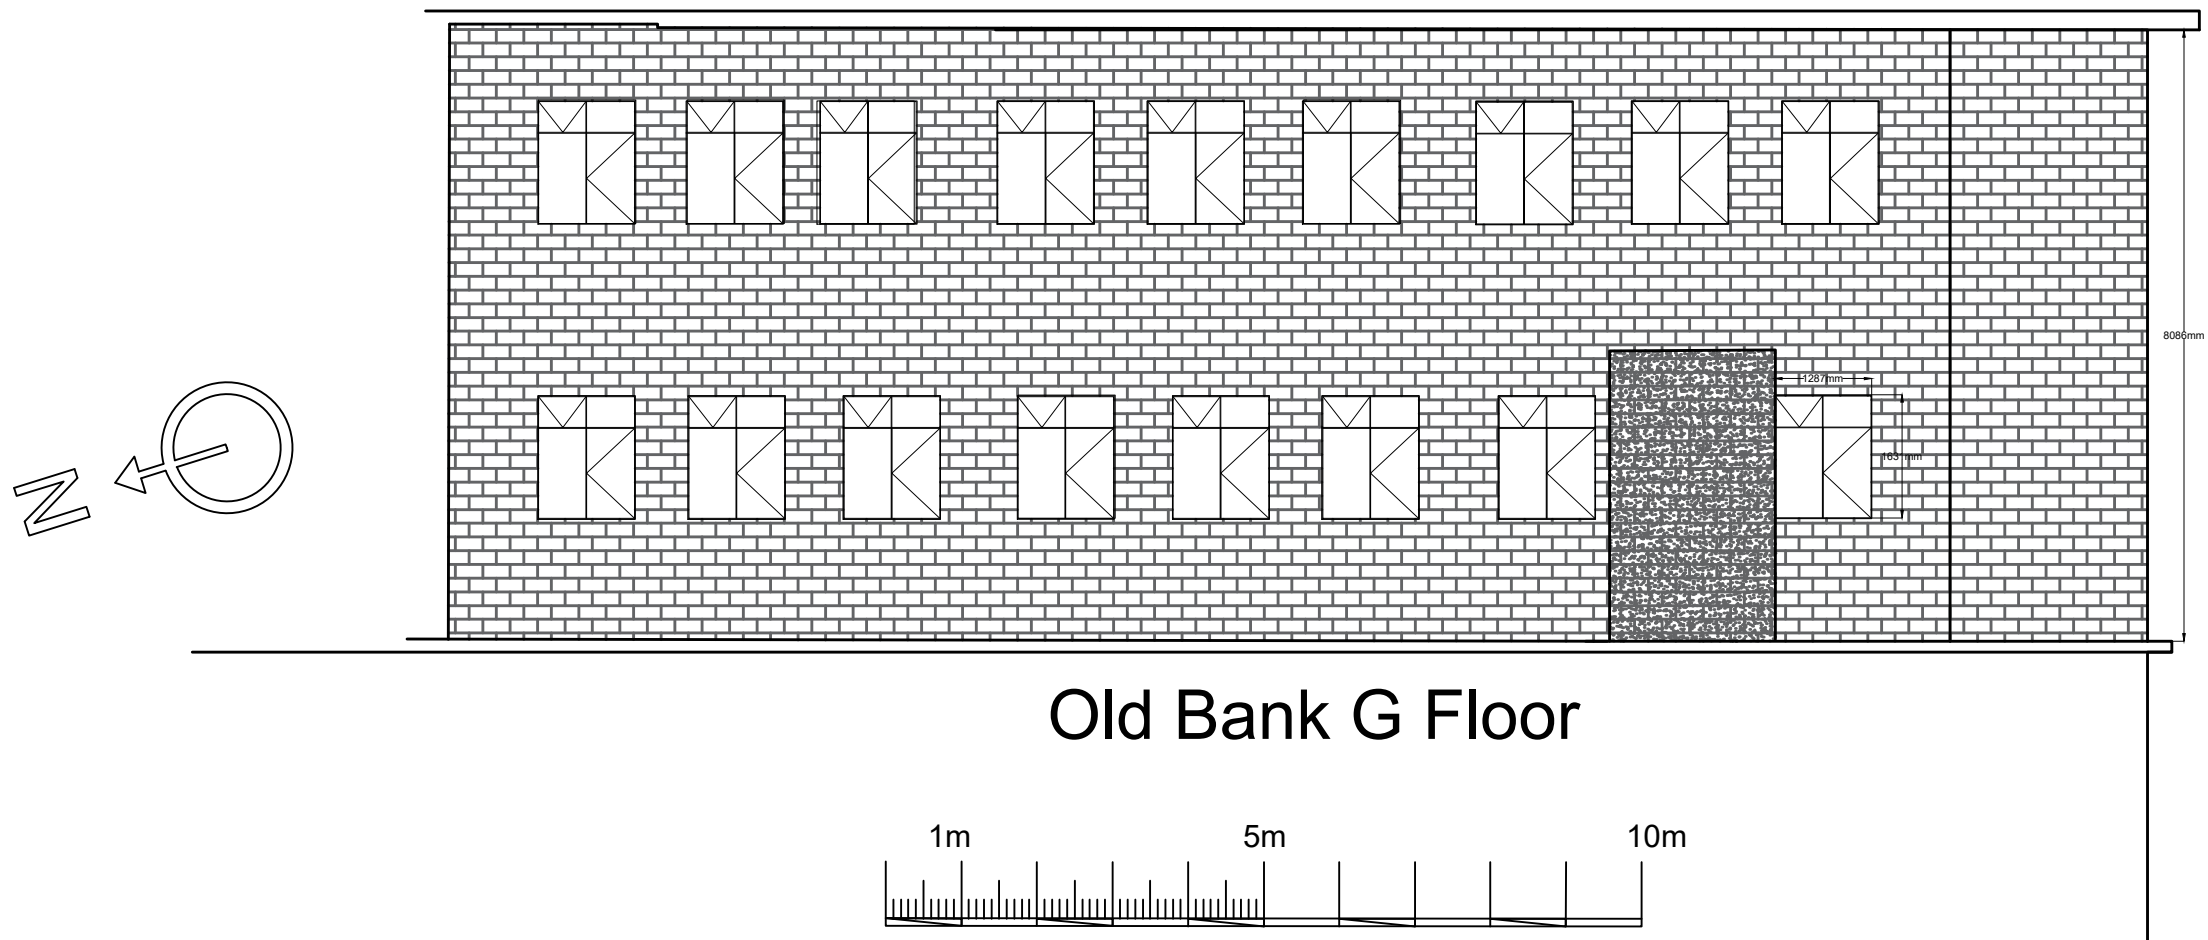

Old Bank G Floor

REAR ELEVATION 1ST AND 2ND EXISTING

Change Grow Live

Site Address:

20- 24 Newtown Gardens

Drawn by:

Andy Hills

Date:

27.11.24

Scale:

1:100@A3

Drawing/Page Number/Name: