

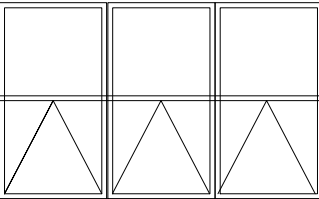


Notes:

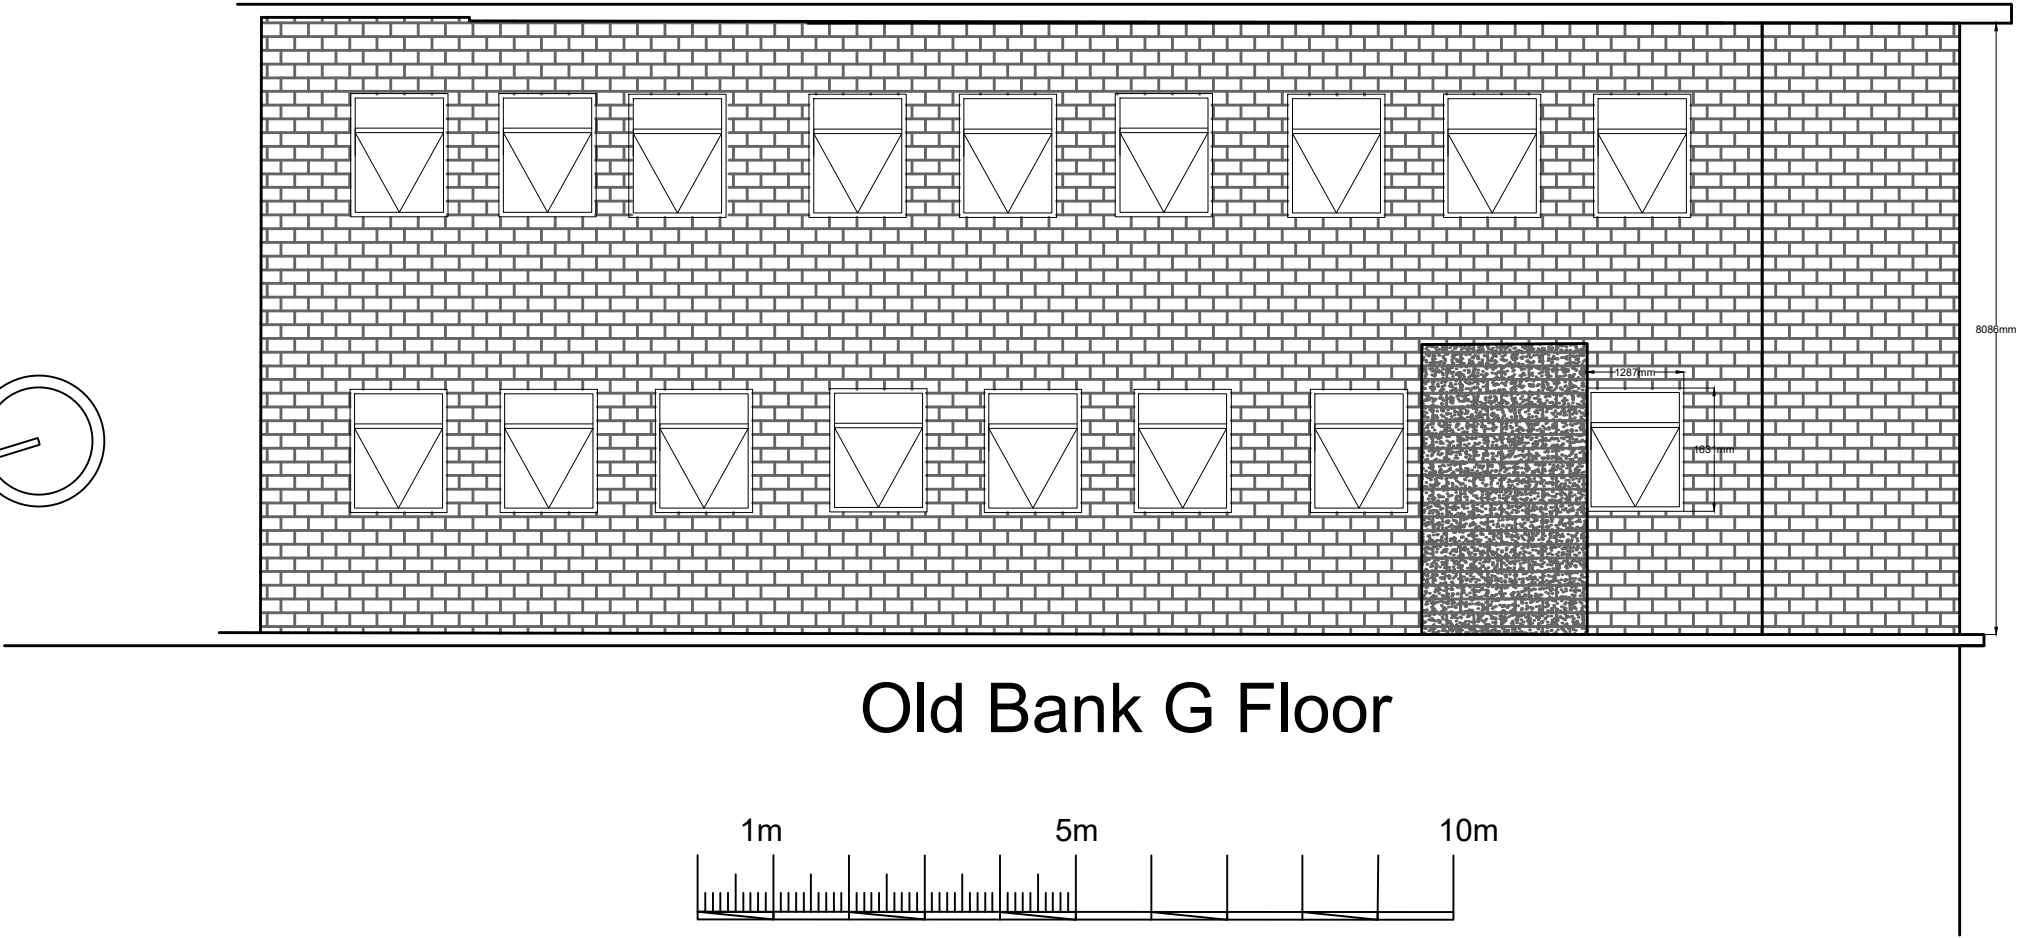

Proposed
uPVC
double
glazed
windows
RAL 7016

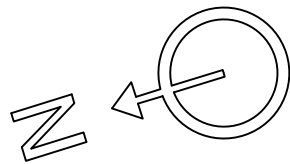

Old Bank G Floor

REAR ELEVATION 1ST AND 2ND PROPOSED

Change Grow Live

Site Address:

20- 24 Newtown Gardens

Drawn by:

Andy Hills

Date:

27.11.24

Scale:

1:100@A3

Drawing/Page Number/Name: