


Scale Bar (m)




Proposed Front Elevation

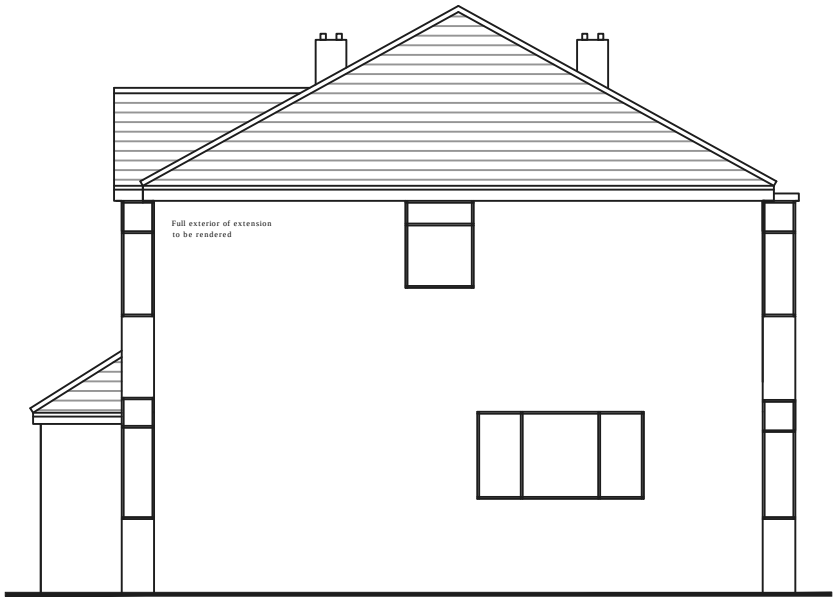

Proposed Side Elevation



Proposed Rear Elevation

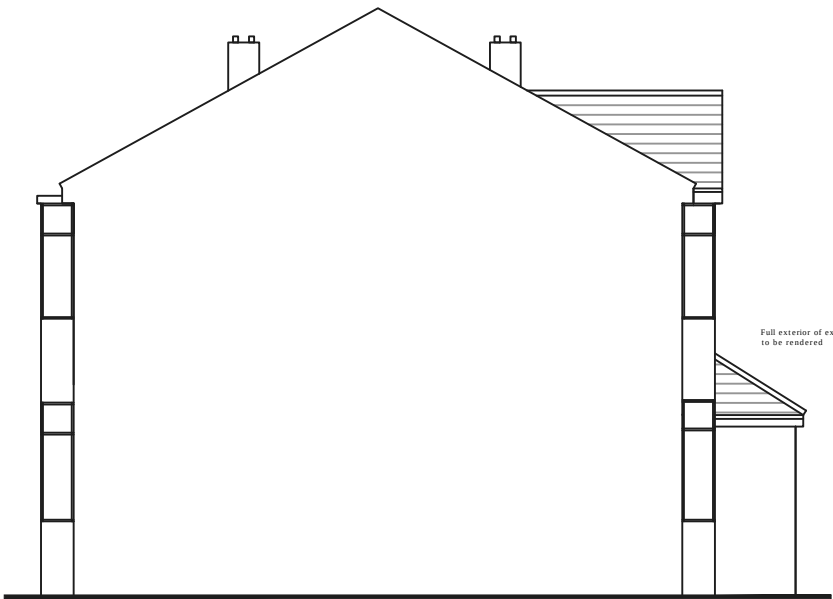

Proposed Side Elevation/Section

Address
19 The Avenue, L36

Job Title
Two storey extension to side

Drawing title
Proposed Elevations

Chkd	Appvd	date Feb '23	scale 1:100 @ A3	drawn
DRAWING No 004				rev