


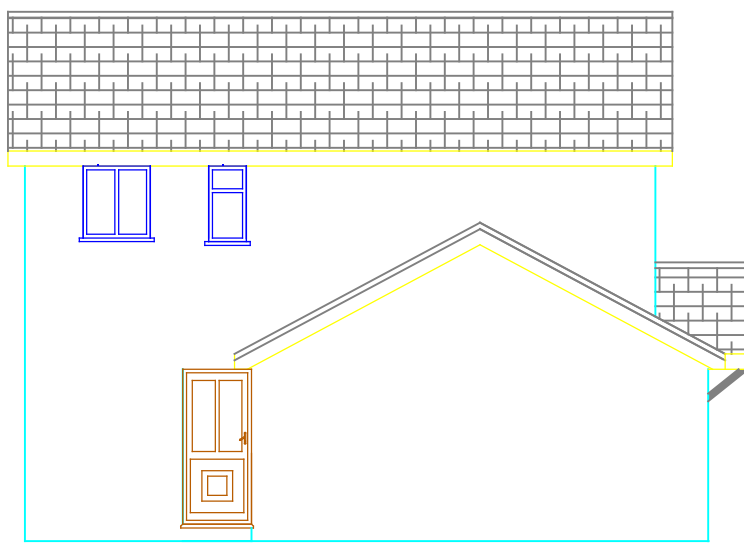


Front Elevation As Existing




Rear Elevation As Existing



Side Elevation As Existing

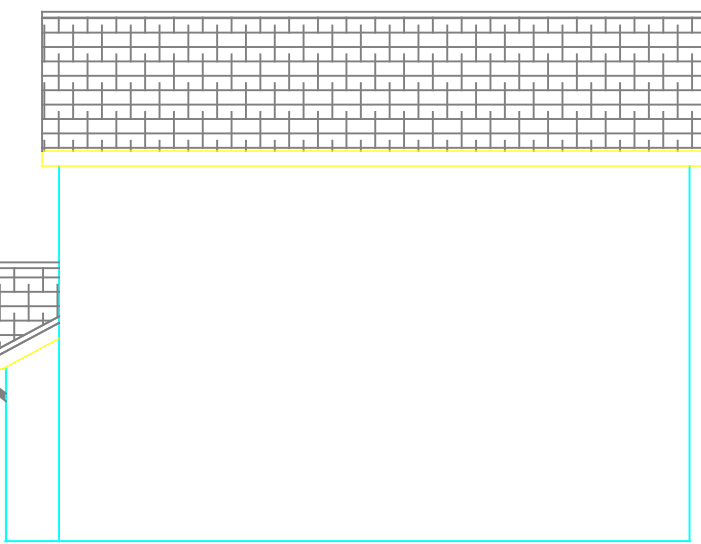


Side Elevation As Existing

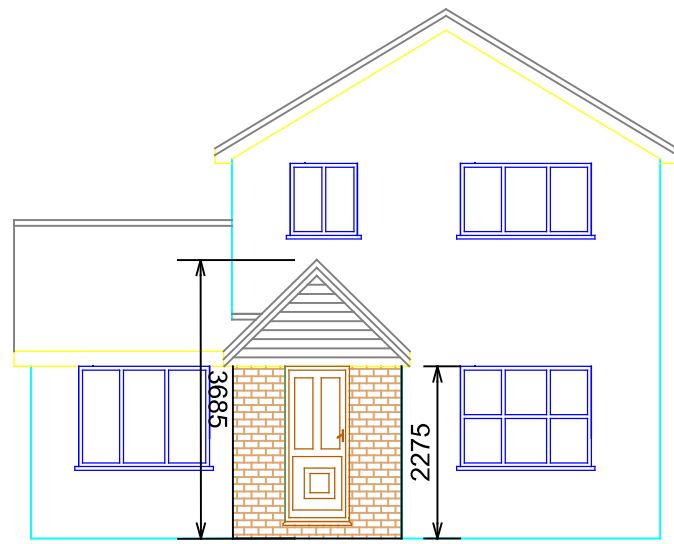


Front Elevation As Proposed




Rear Elevation As Proposed

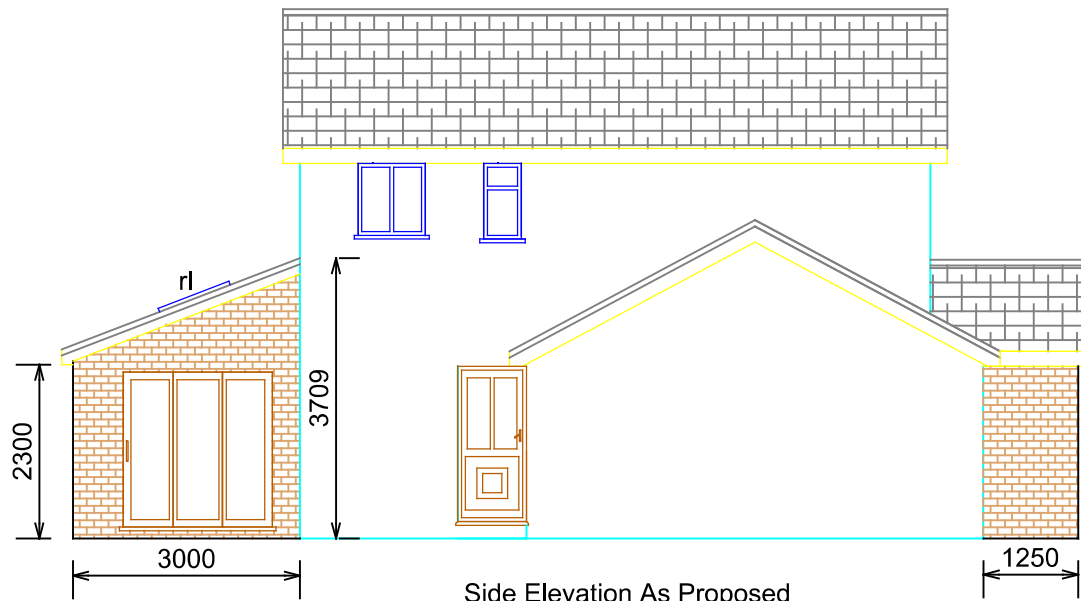


Side Elevation As Proposed

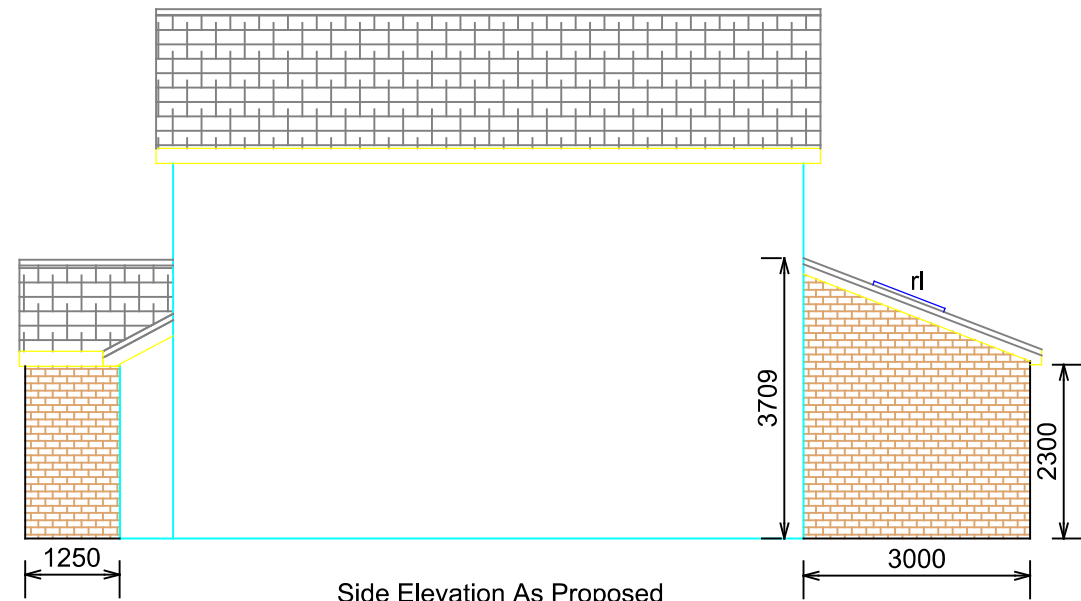


Side Elevation As Proposed

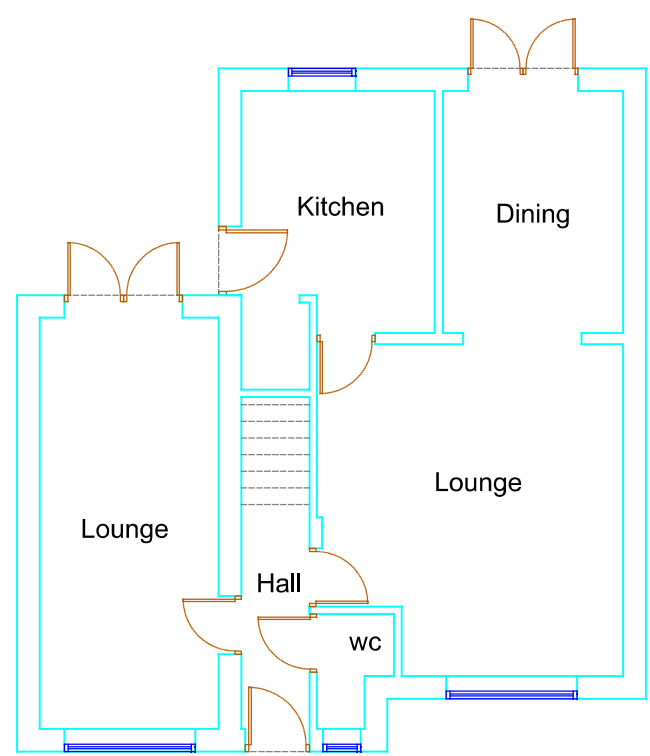

Ground Floor Plan As Existing

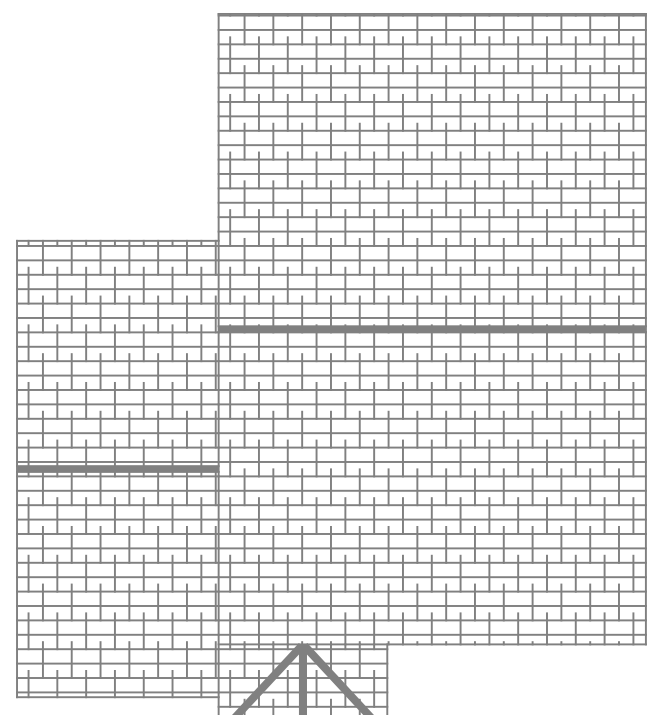


Roof Plan As Existing

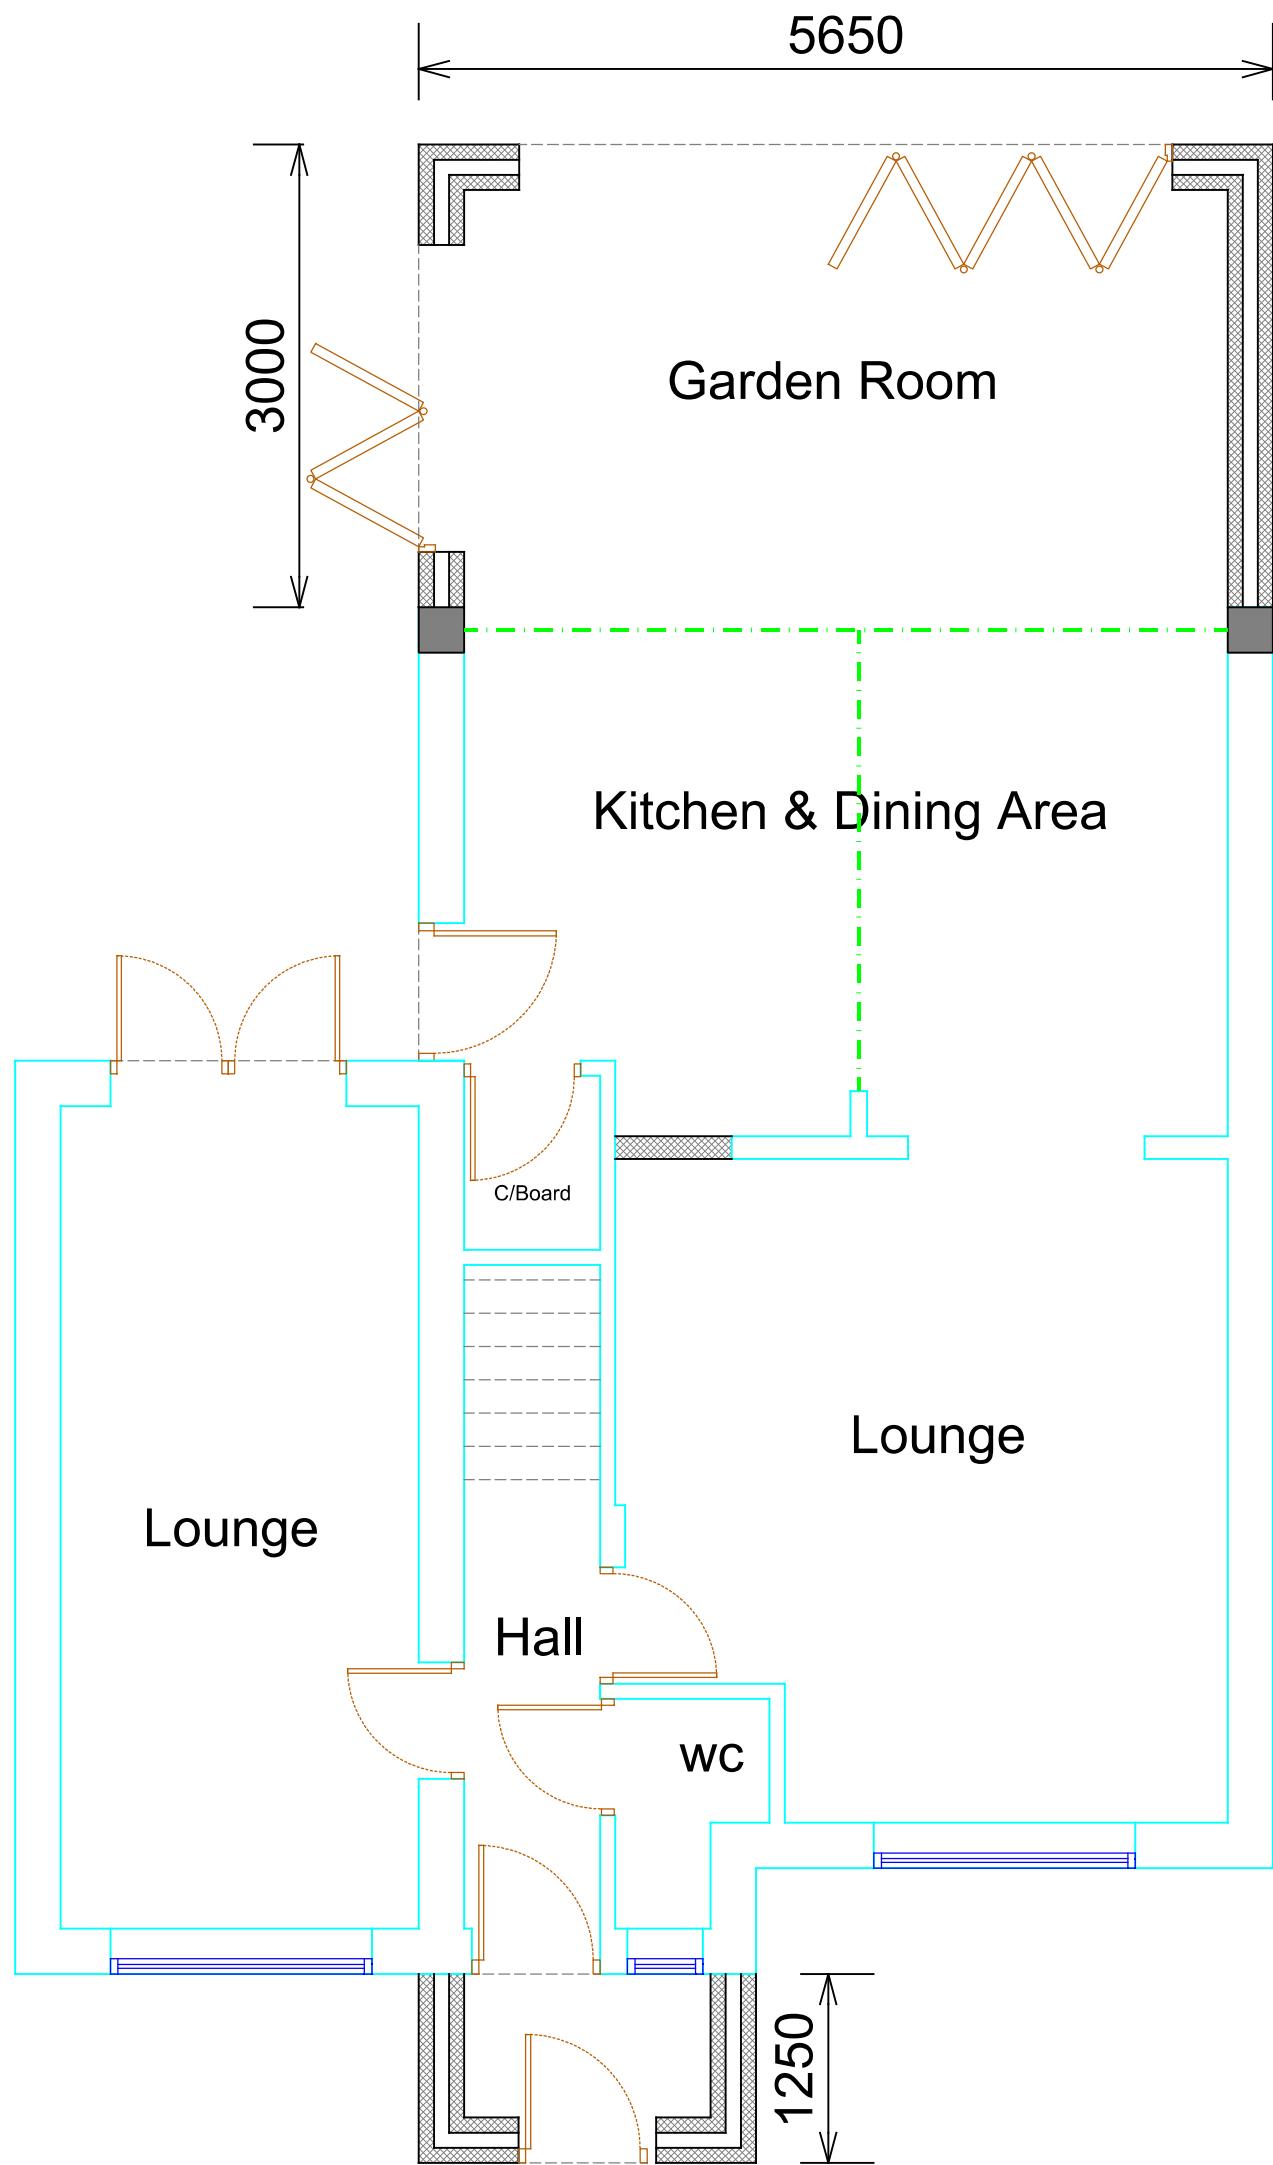


Ground Floor Plan As Proposed

Denotes portal frame to structural engineers design

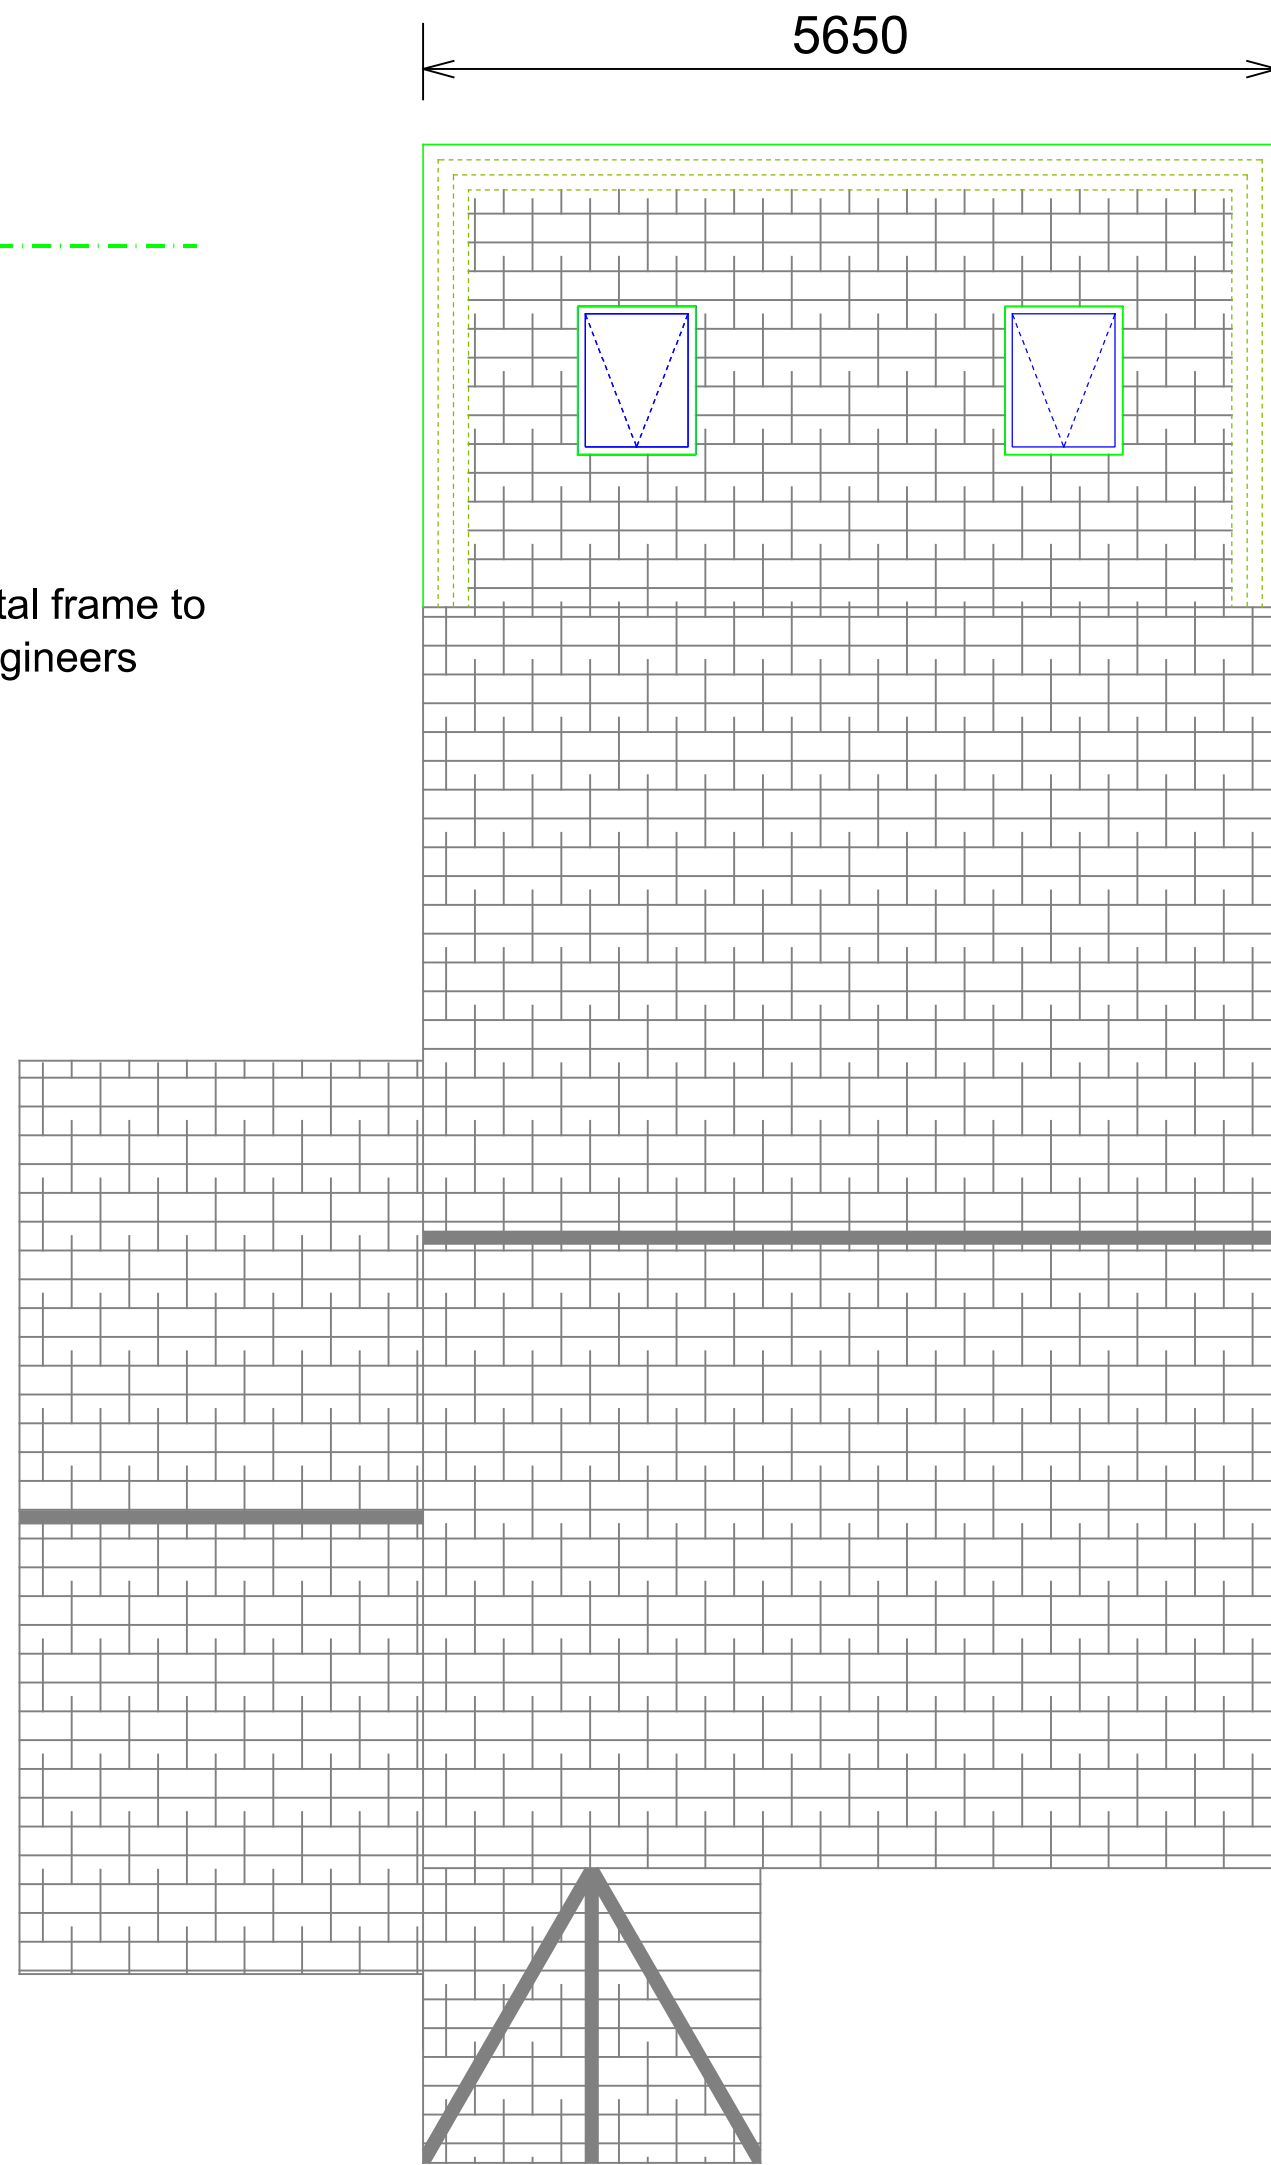

Roof Plan As Proposed

 

Rev	Description	Date
-----	-------------	------

Project
**1 LAWLOR GROVE, PRESCOT,
MERSEYSIDE. L34 6LP**

Client
MR S AHLIEN

Contract. No.	Drg. No.	Revision	Scale	1:50 & 1:100	@ A1
	3		By	MCC	Date
			Chkd		SEPT 2024

Drawing Title
PROPOSED FLOOR AND ROOF PLANS

MAT DESIGN LIMITED
Town Planning & Building Control
Consultants
17 BROOKSIDE AVE
ECCLESTON
ST. HELENS
WA10 4RN
Telephone: 07850203448
E-mail: miketa@blueyonder.co.uk