




BLOCK SCALE

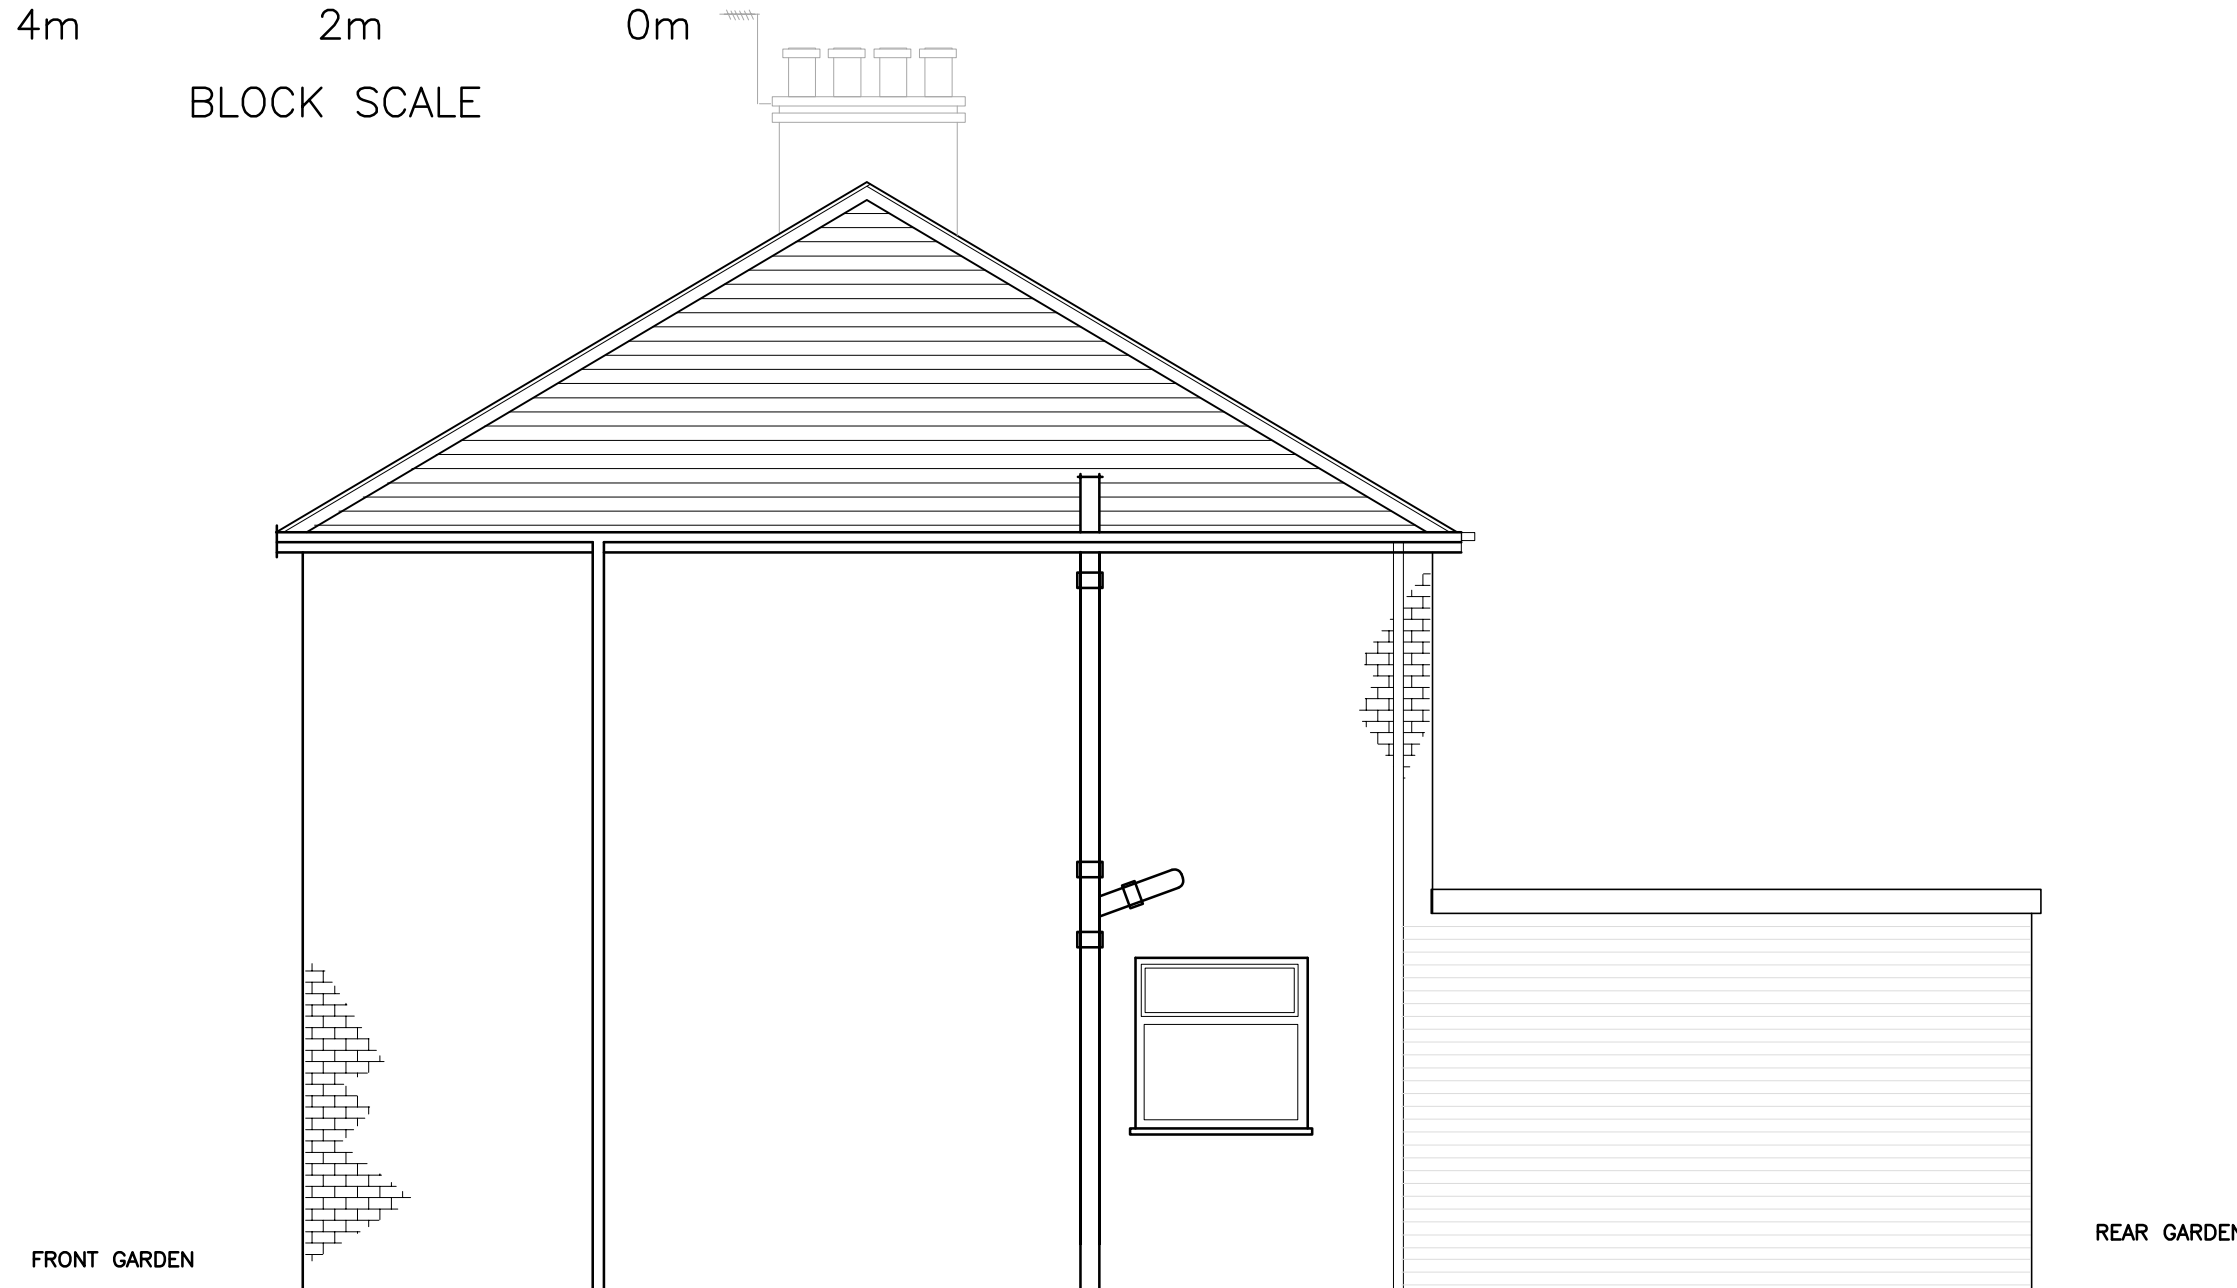


Side Elevation as existing

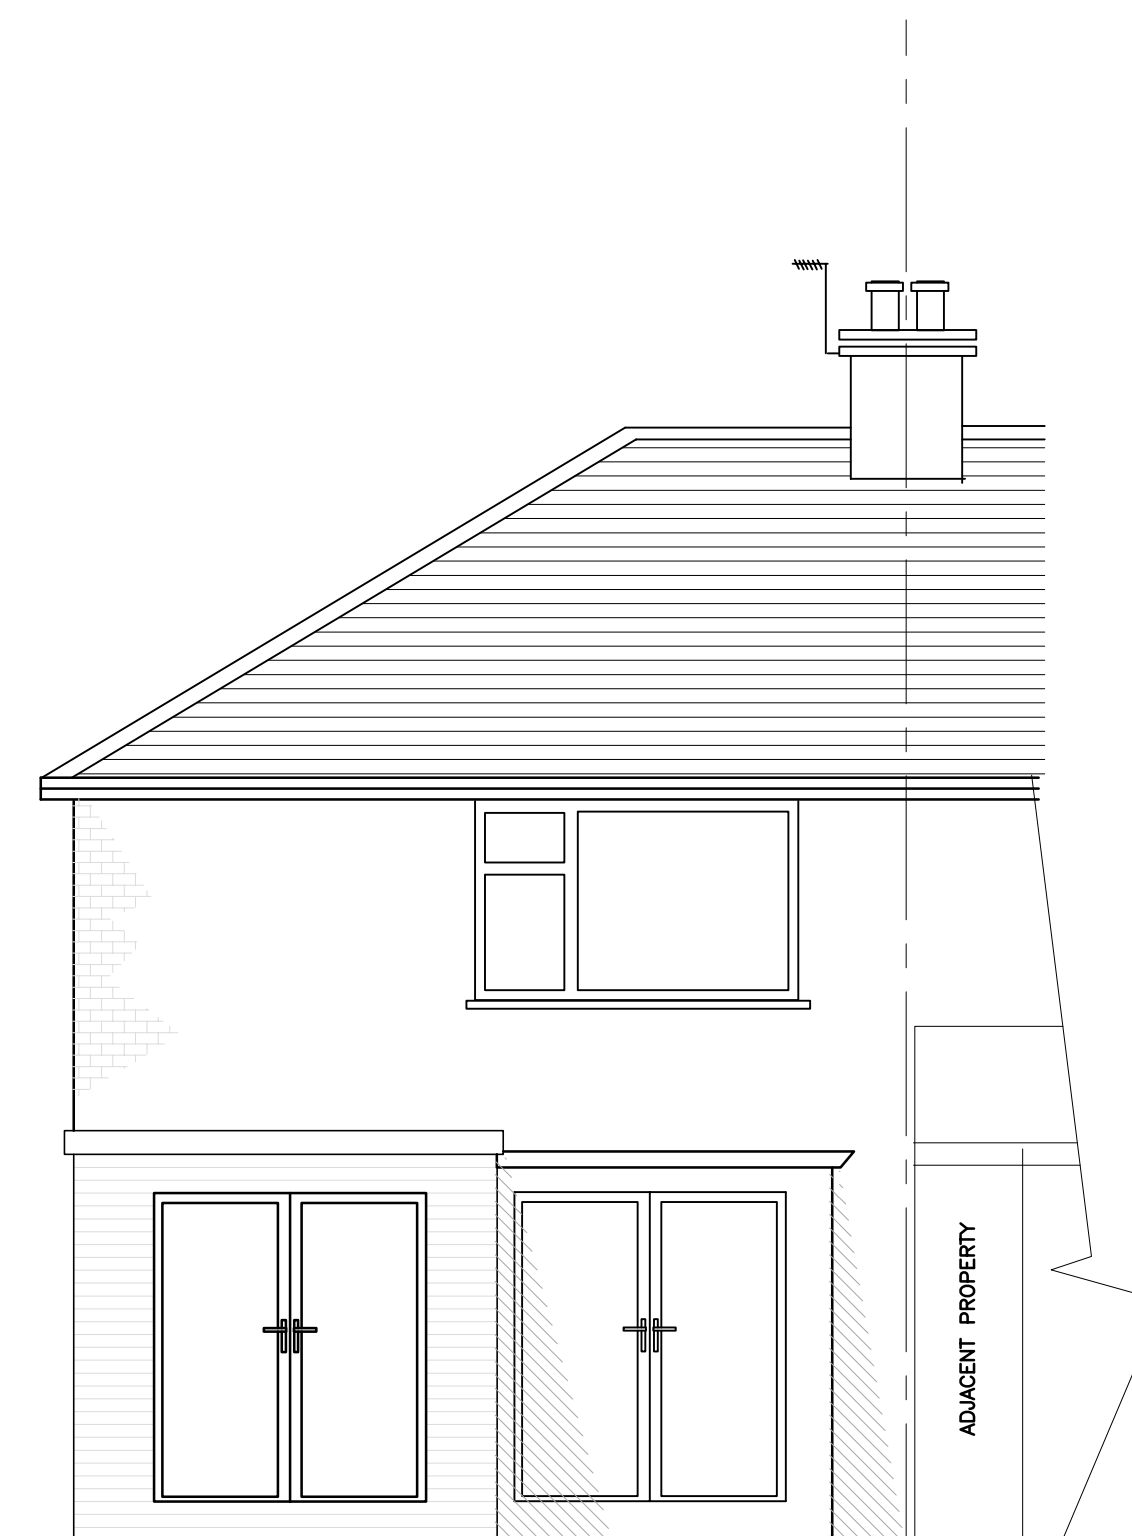


Rear Elevation as existing

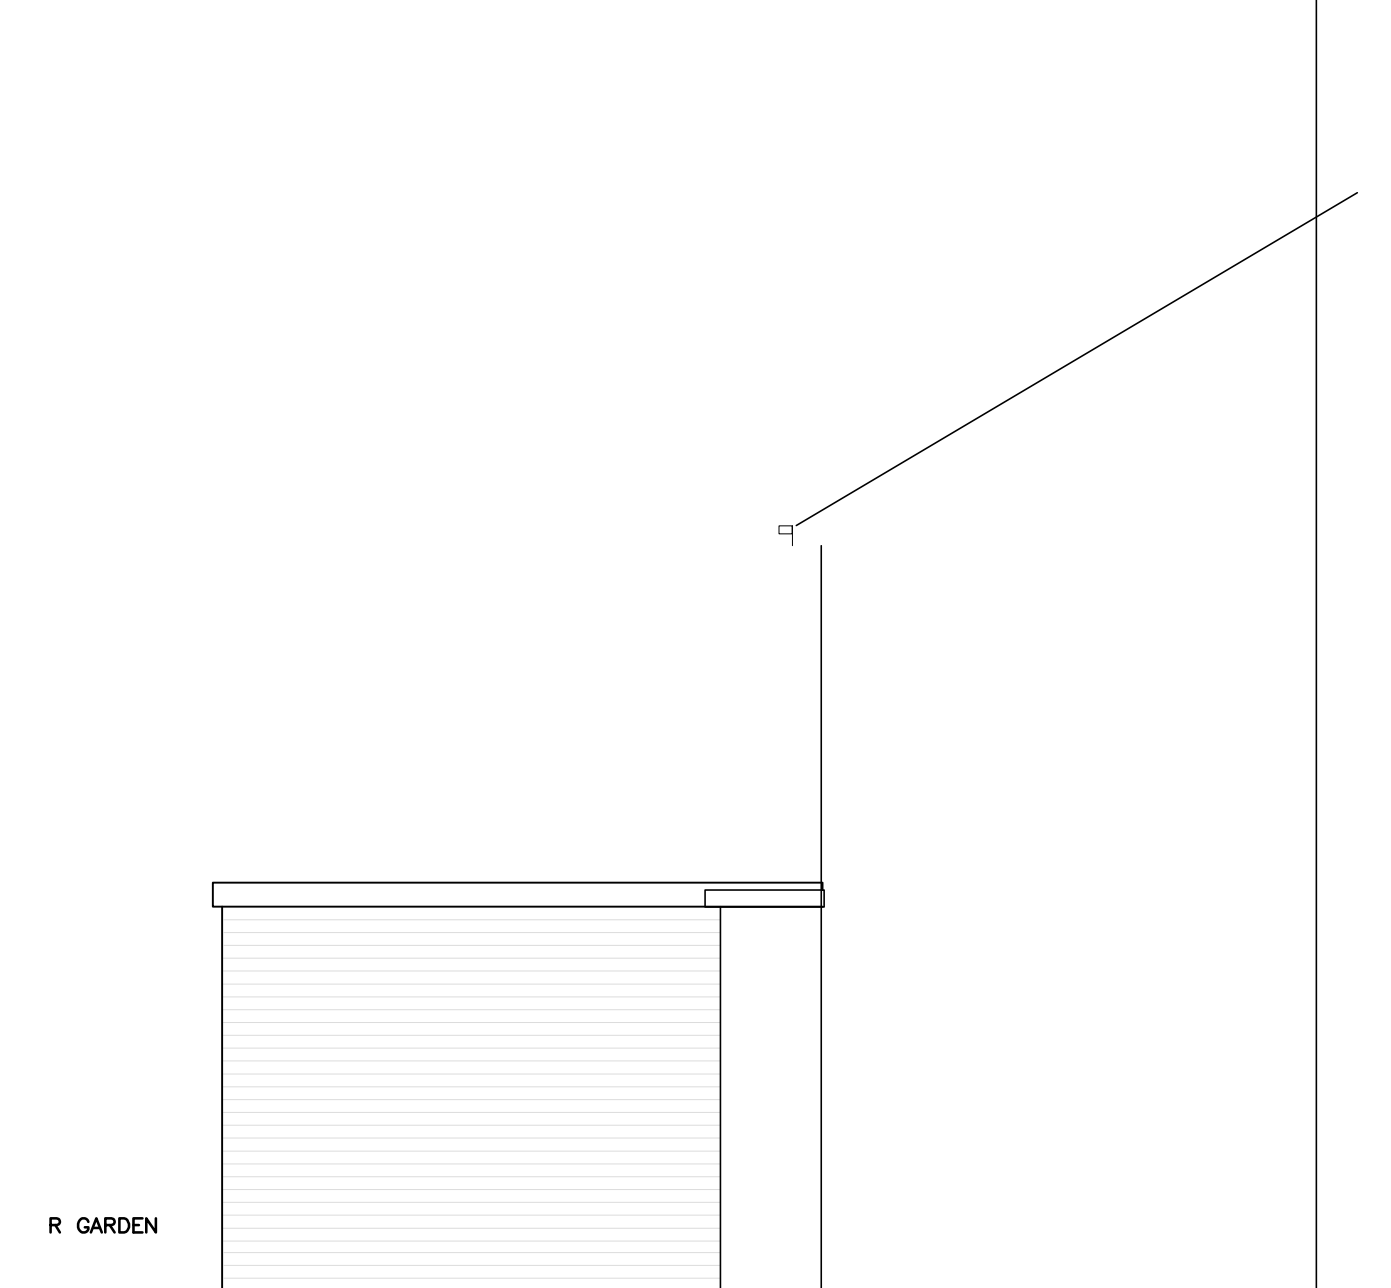

Side Elevation as existing

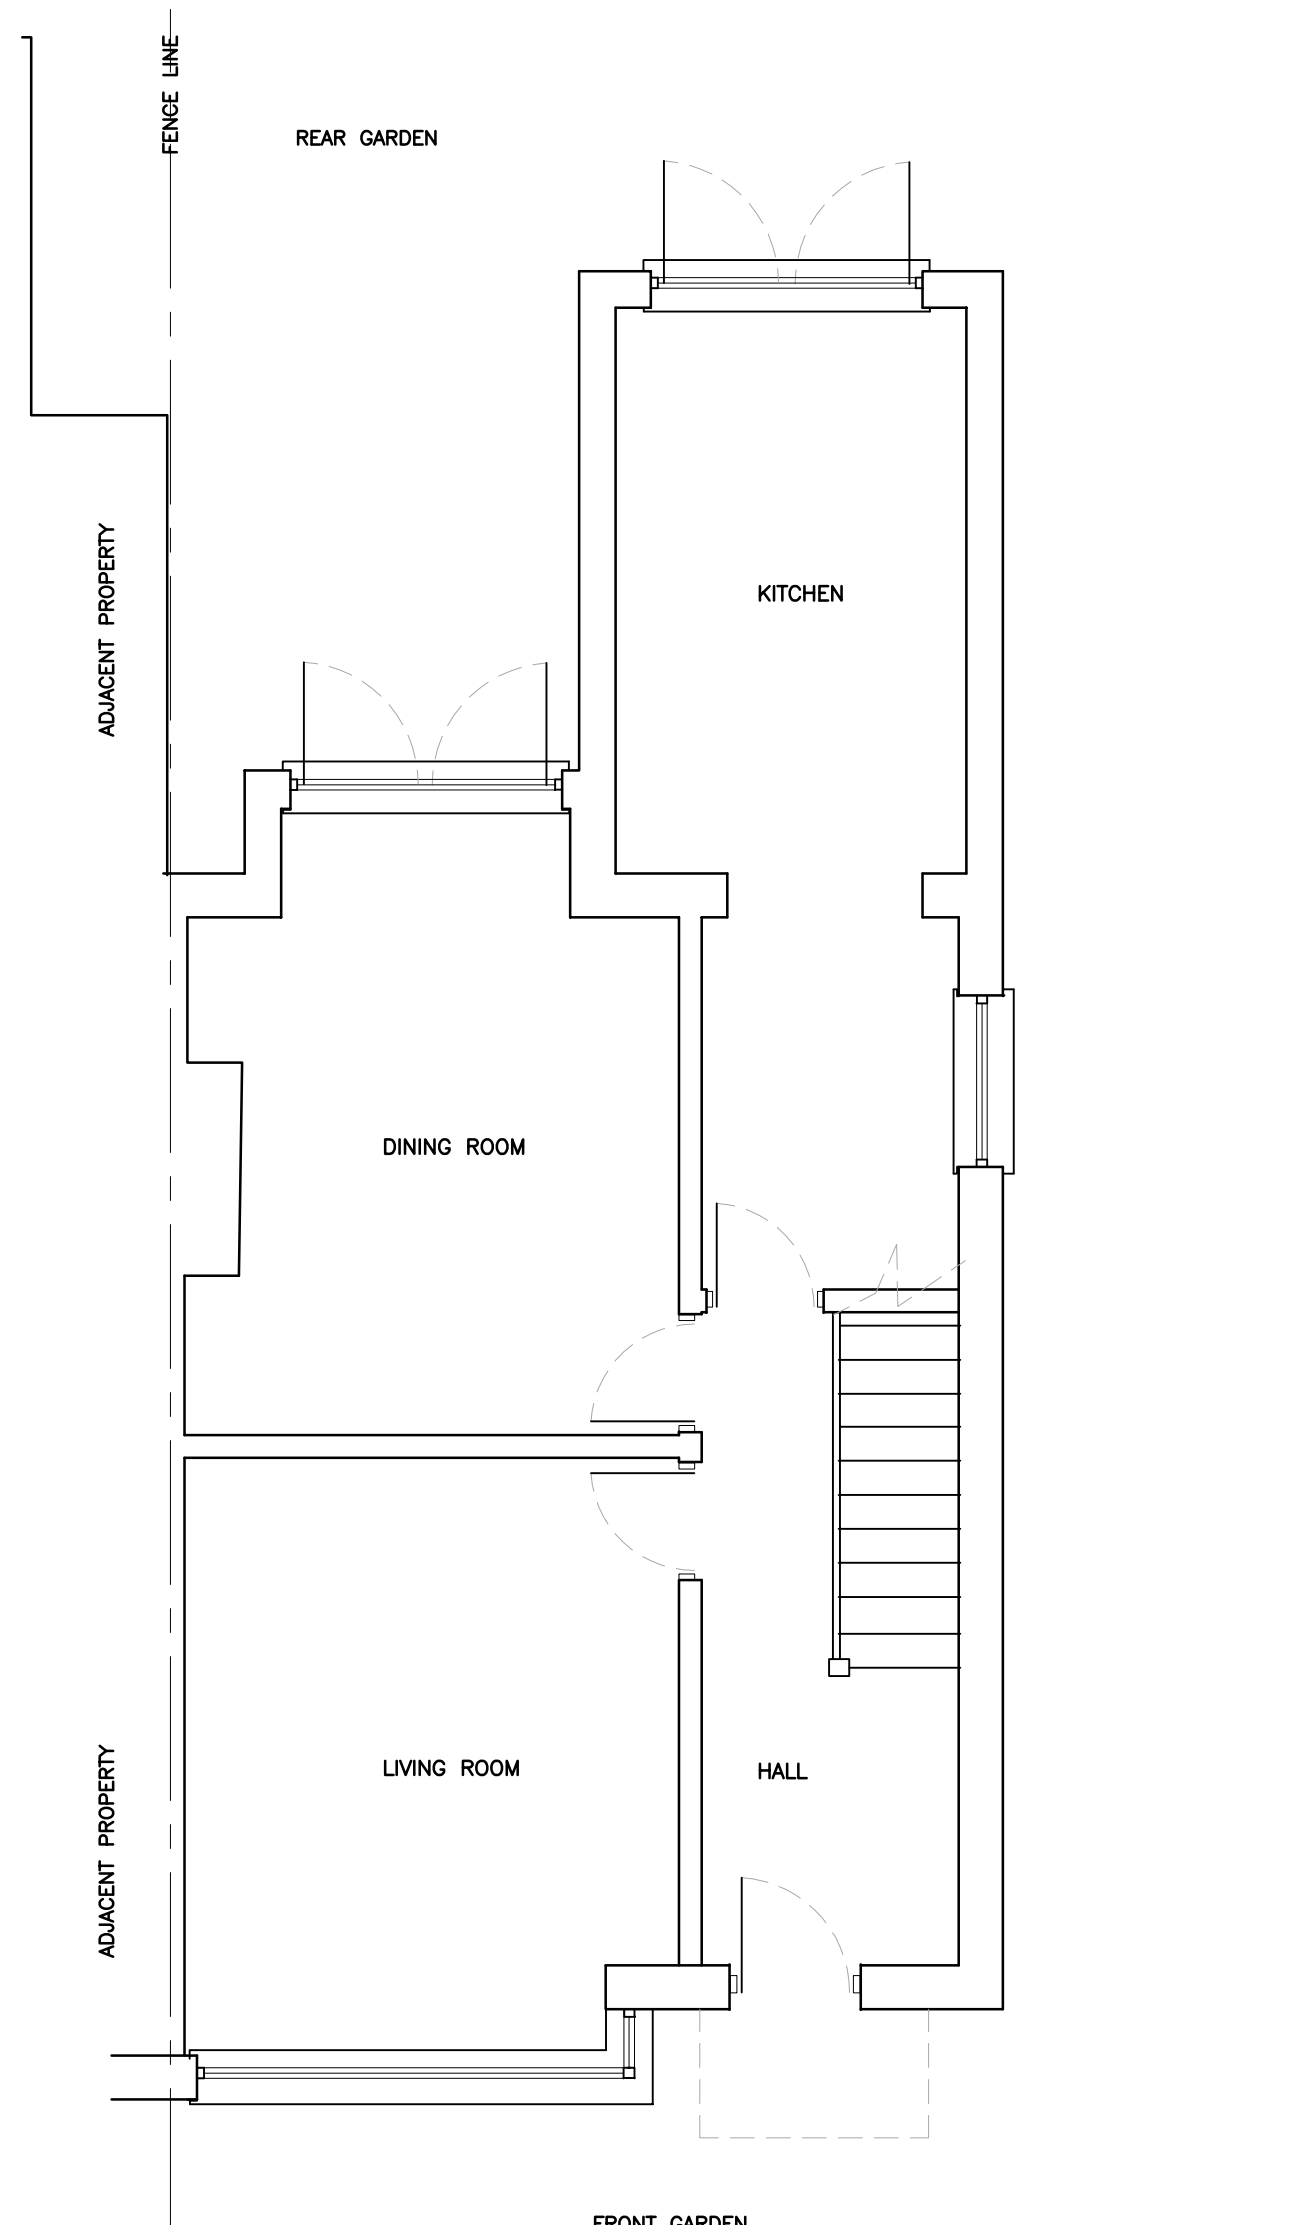


Part plan on ground floor as existing

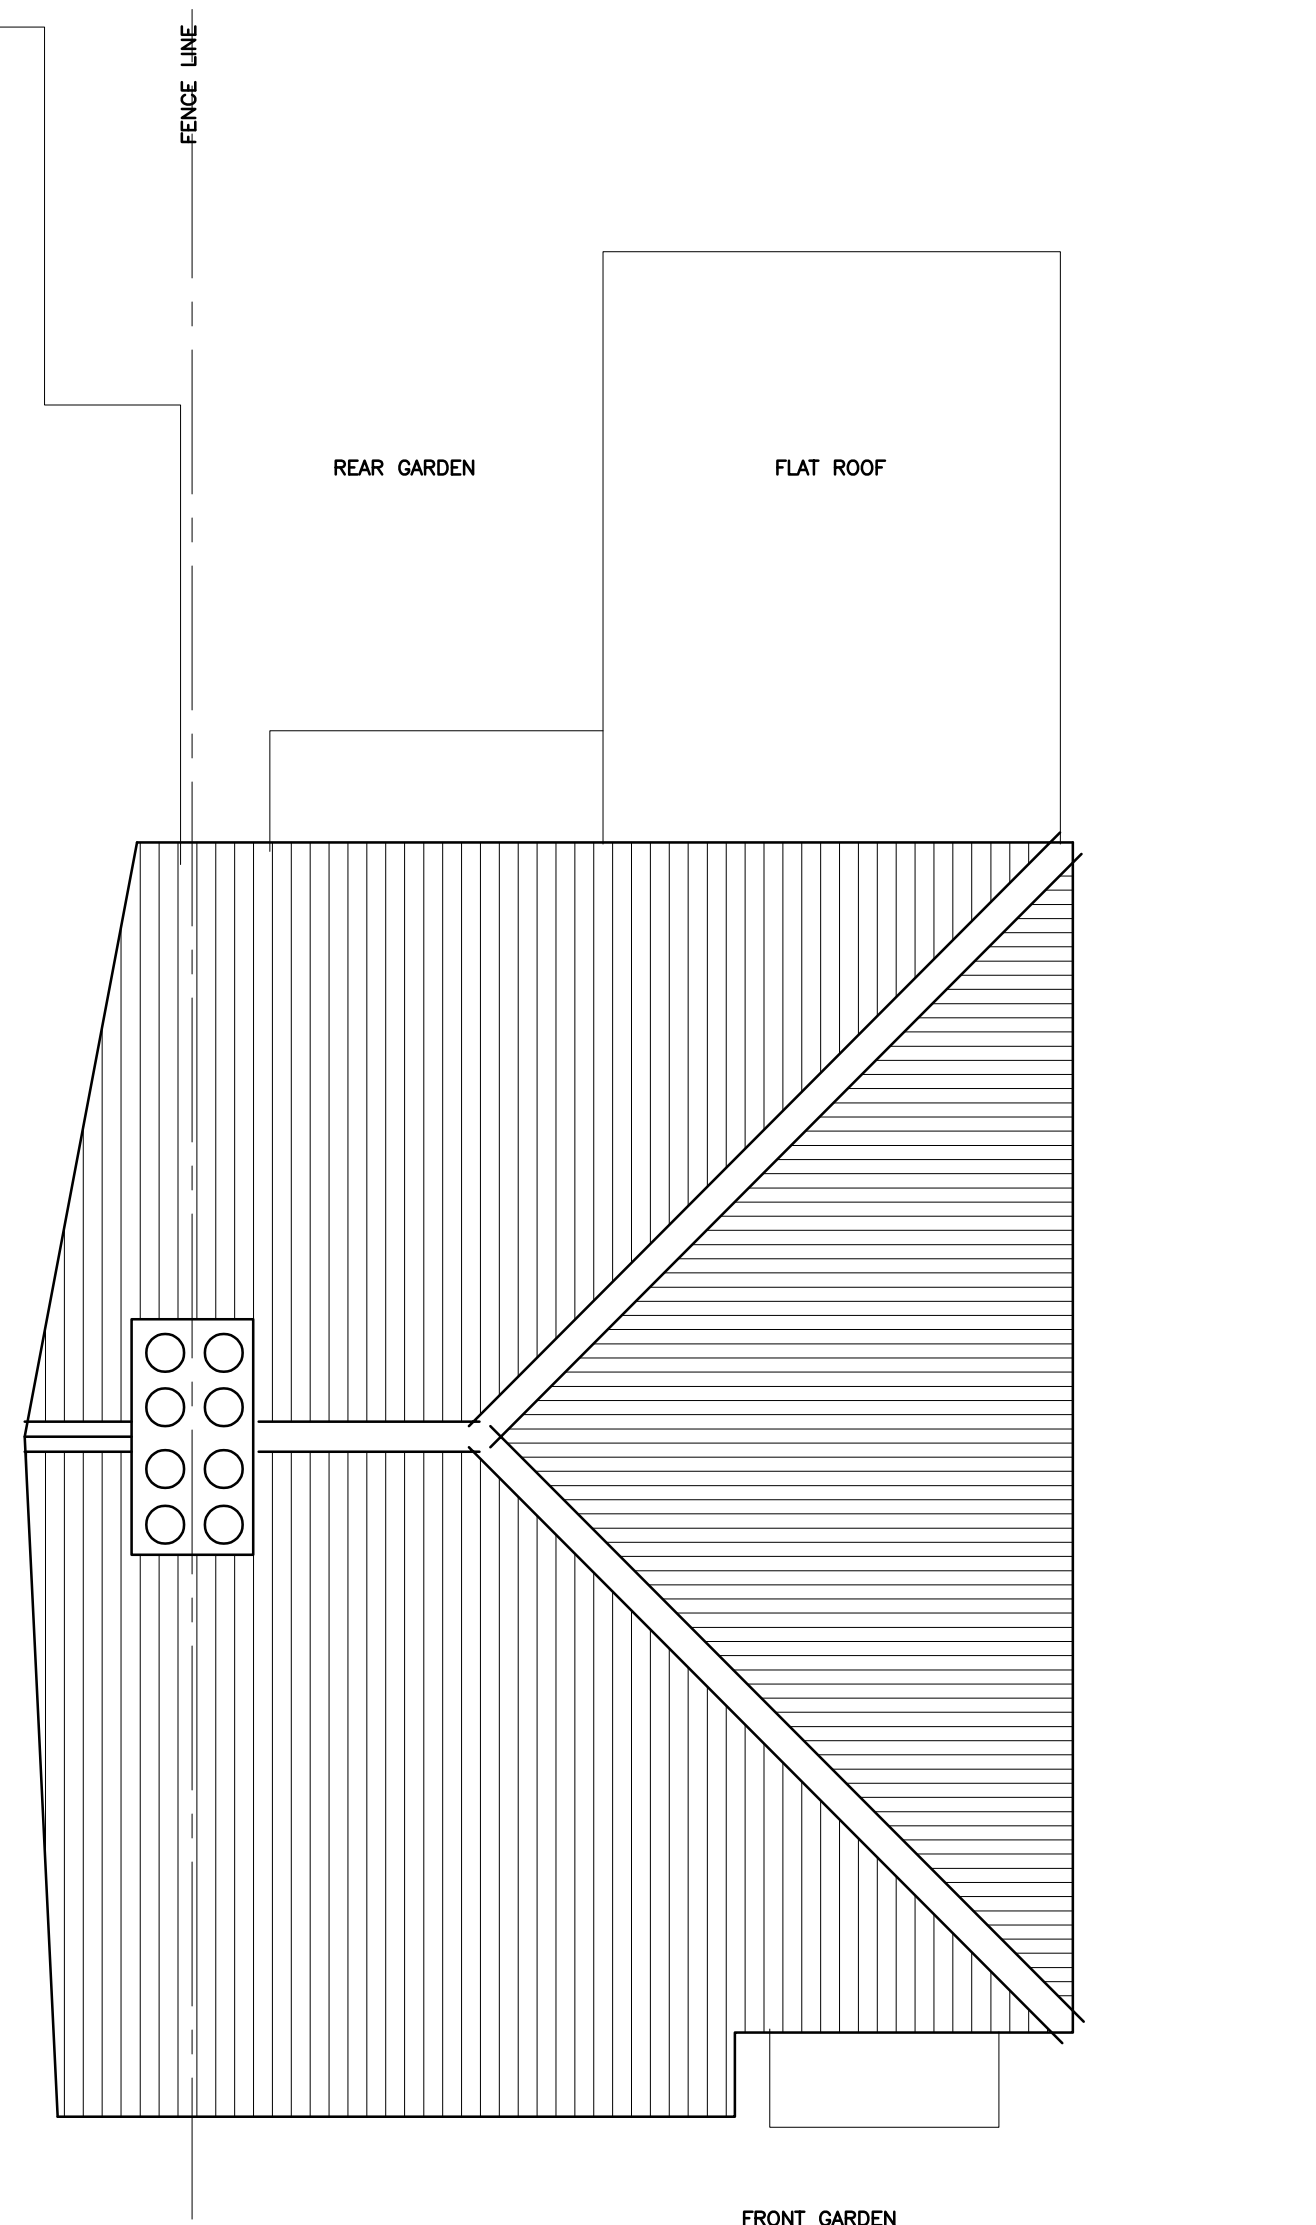

Part plan on roof as existing

FOR PLANNING ONLY
BUILDING CONTRACTOR TO ARRANGE FOR BUILDING NOTICE SUBMISSION
AND COMPLIANCE WITH BUILDING REGULATIONS

FOR PROPOSED PLANS SEE DRAWING 02

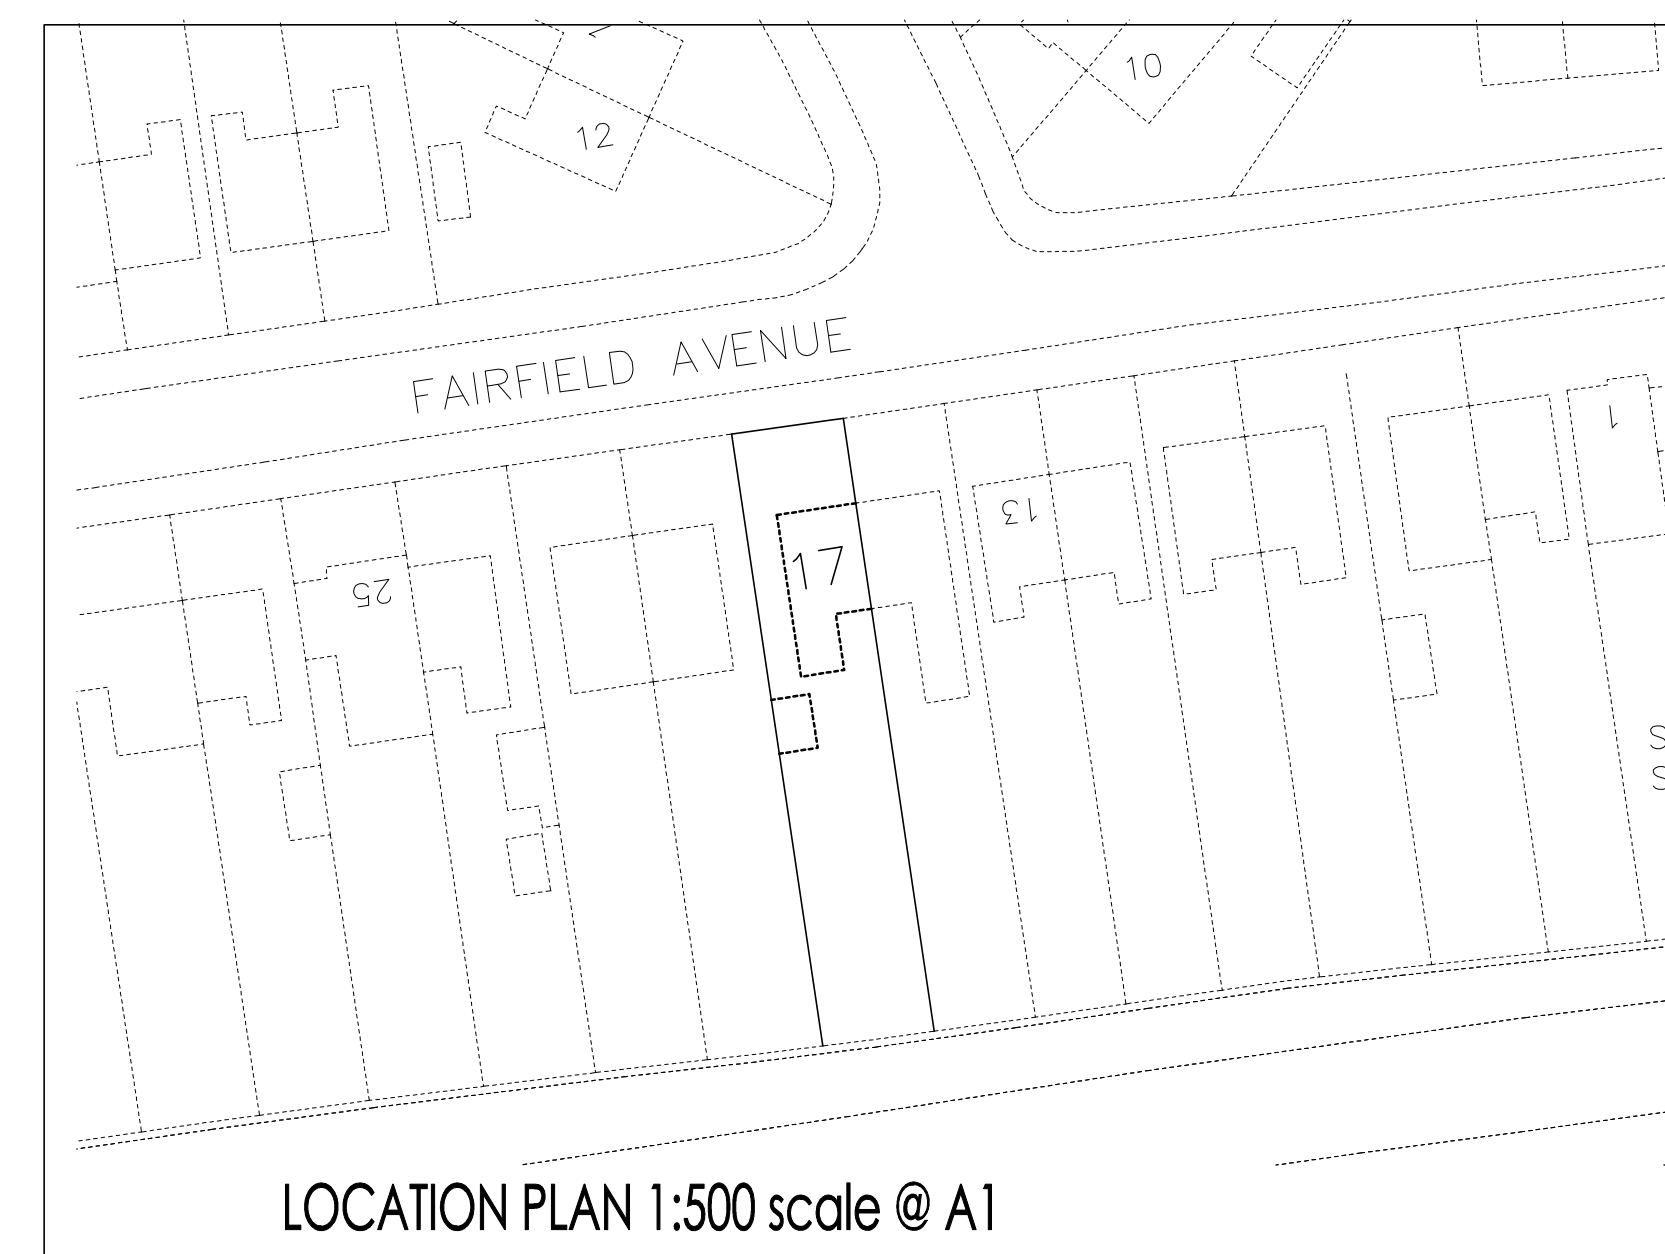

LOCATION PLAN 1:500 scale @ A1

Existing plans and Elevations

17 Fairfield Avenue
Swanside L36 4JE
Mr and Mrs Williams

Proposed rear extension

July 2025
Scale 1 : 50

DRG. 01