


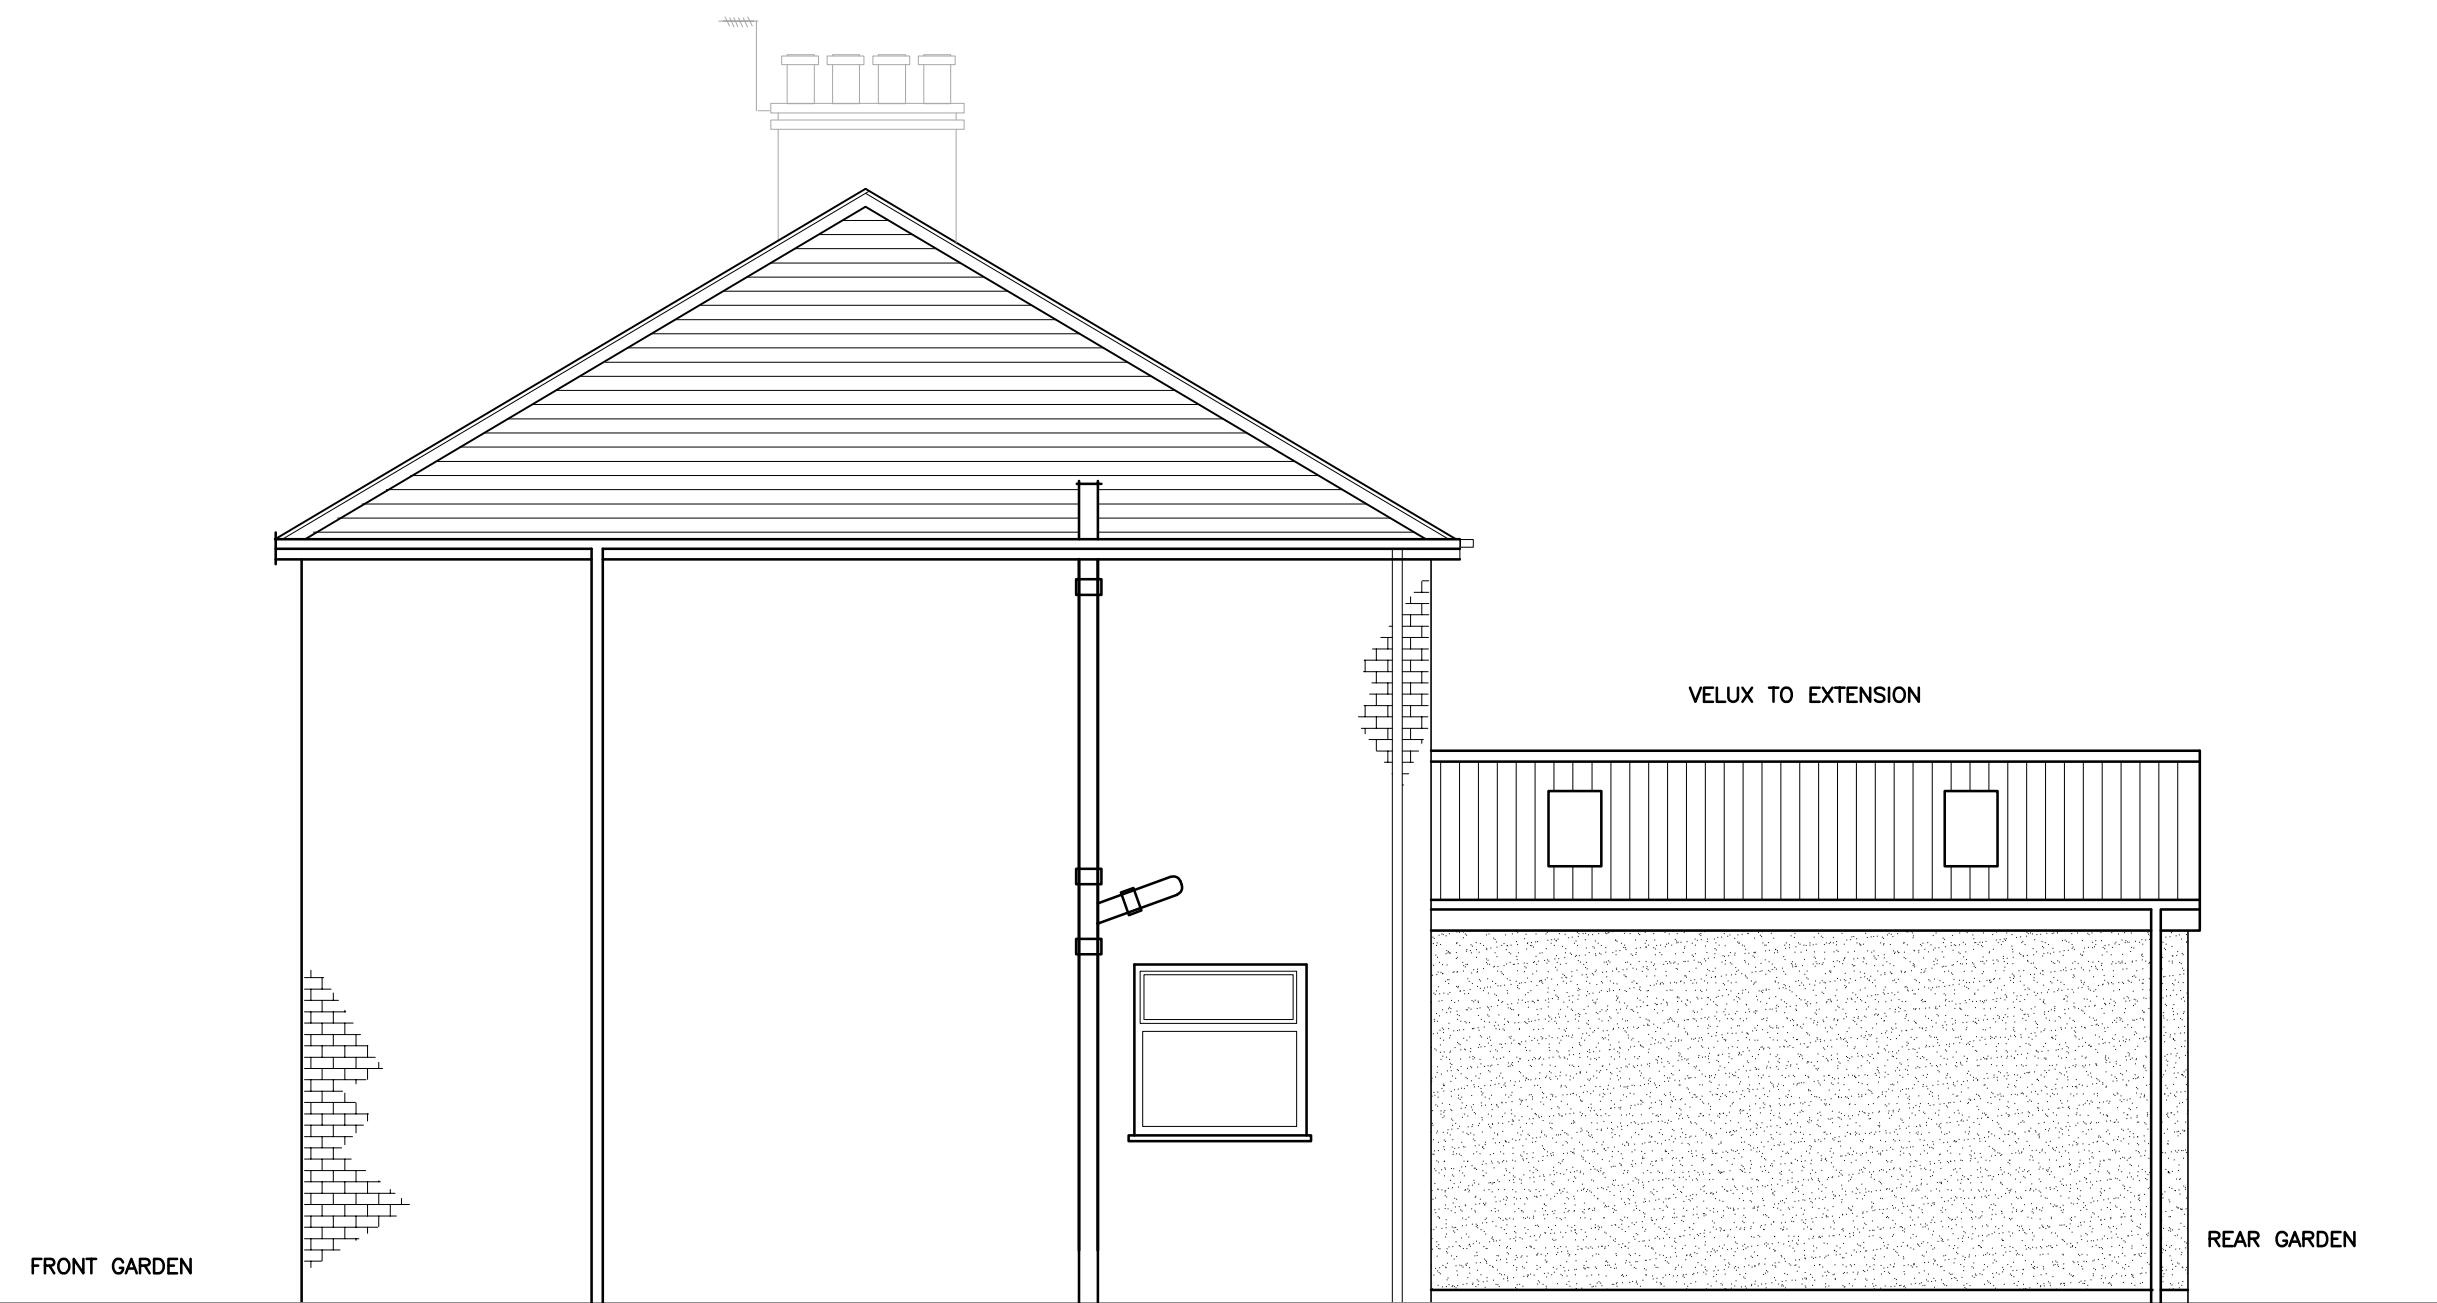


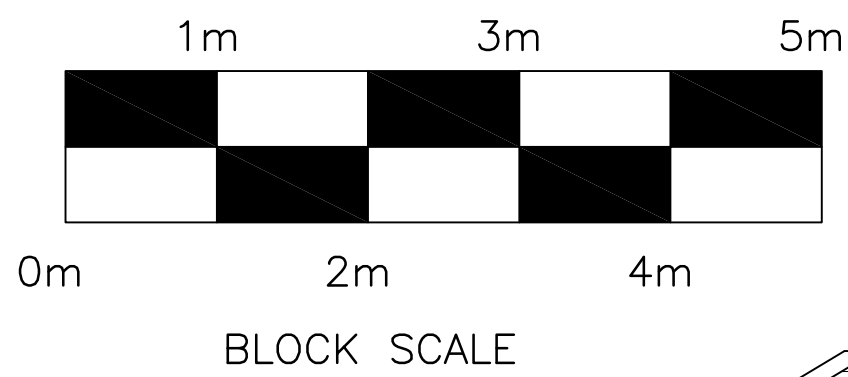


Side Elevation as proposed

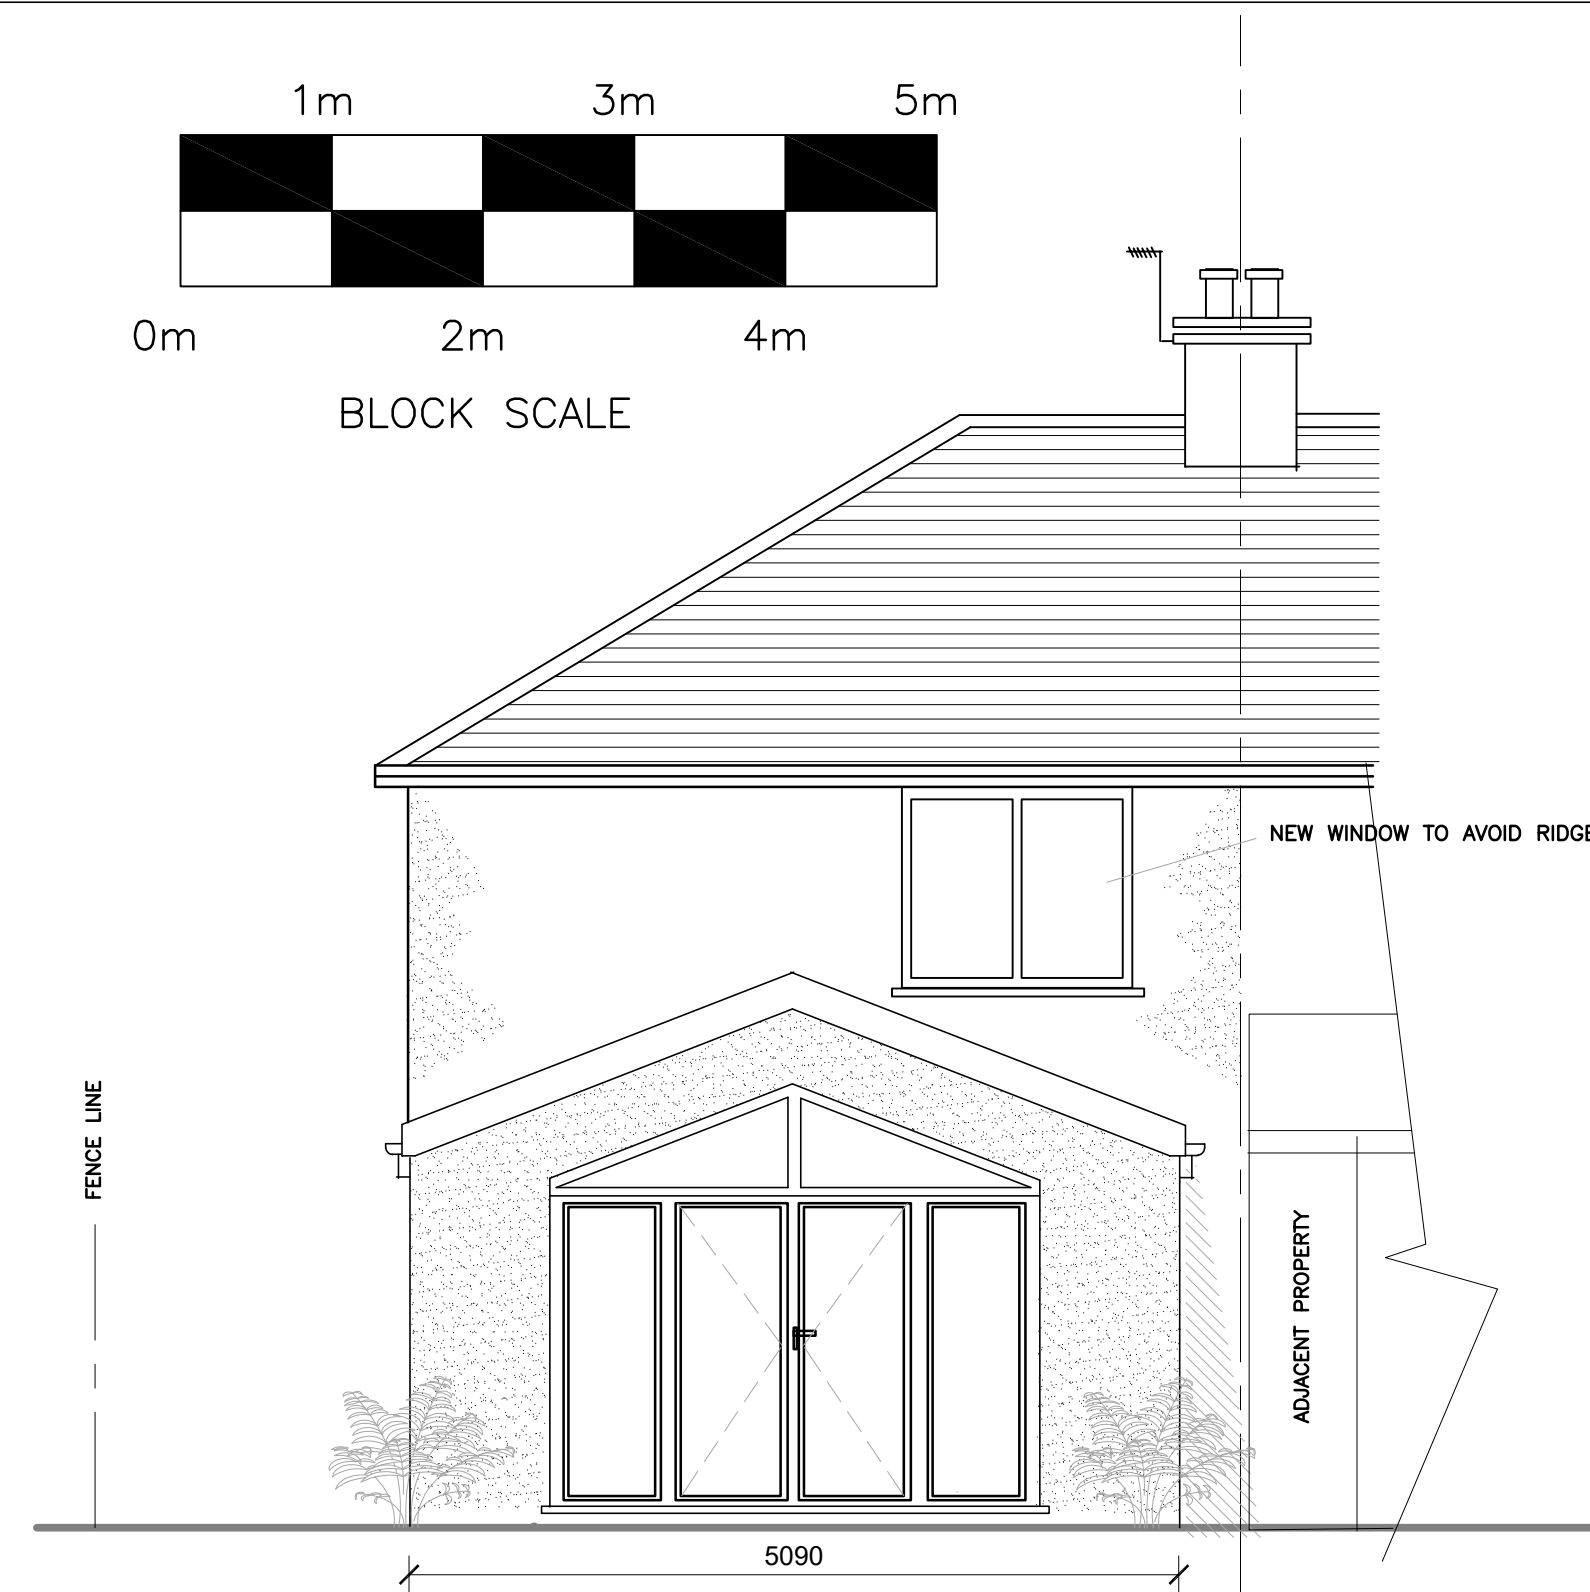


Rear Elevation as proposed

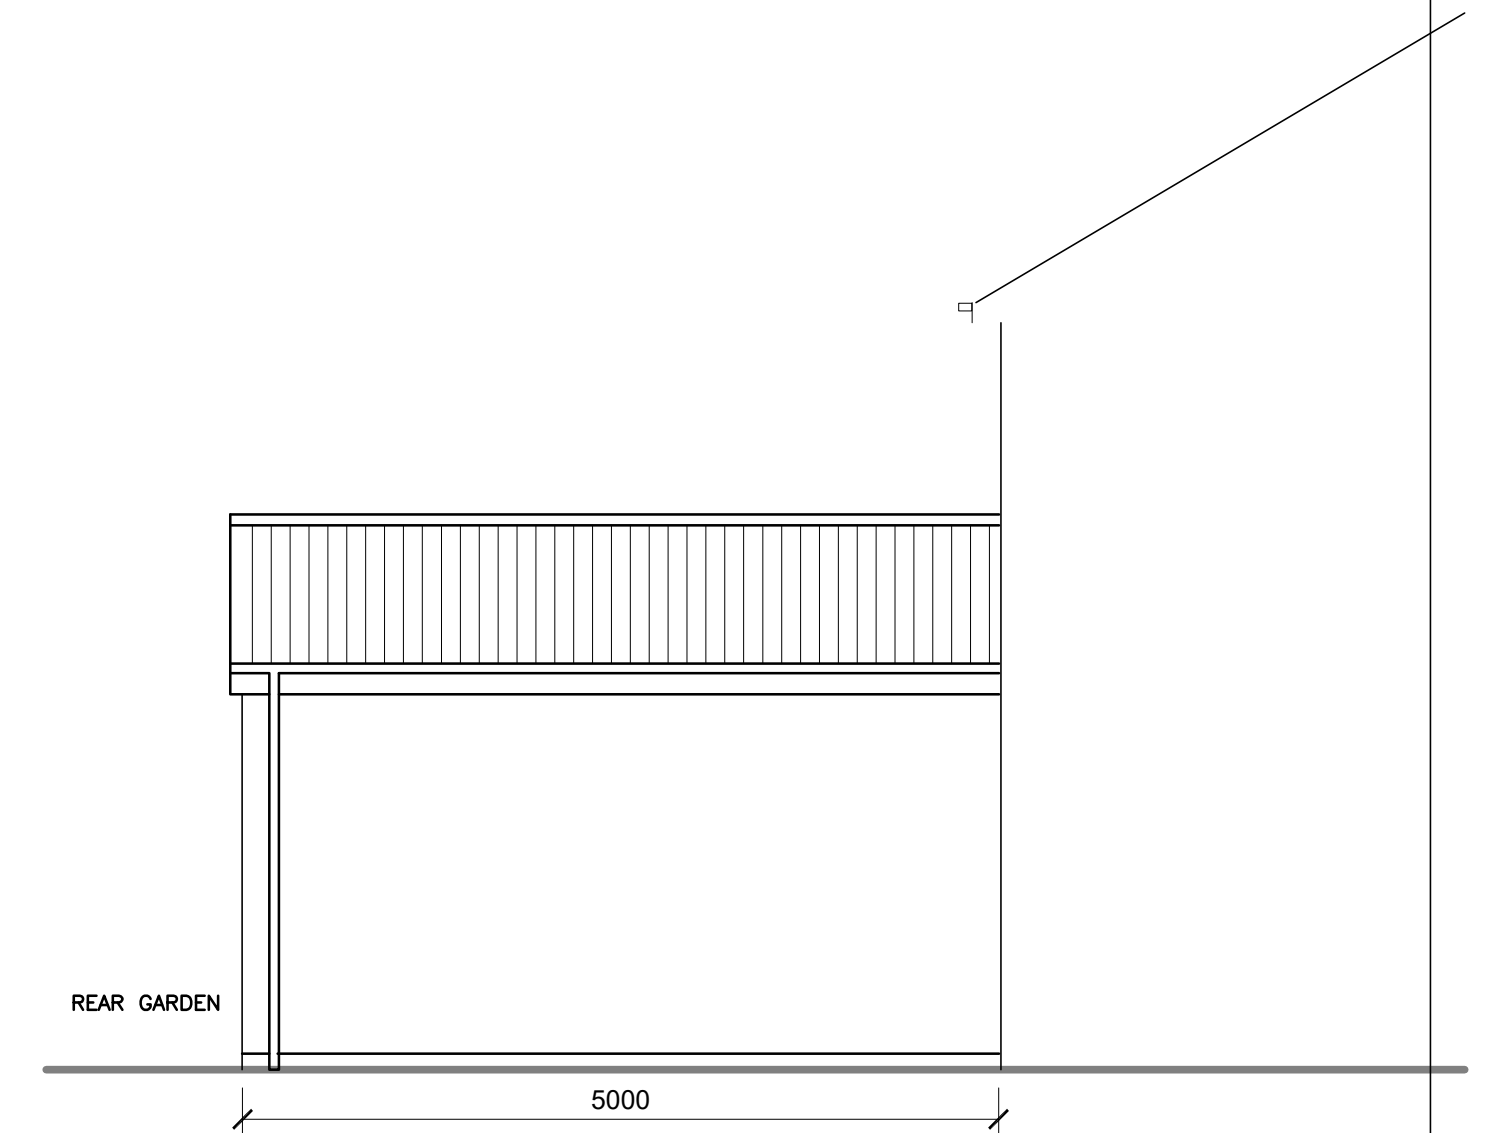


Side Elevation as proposed

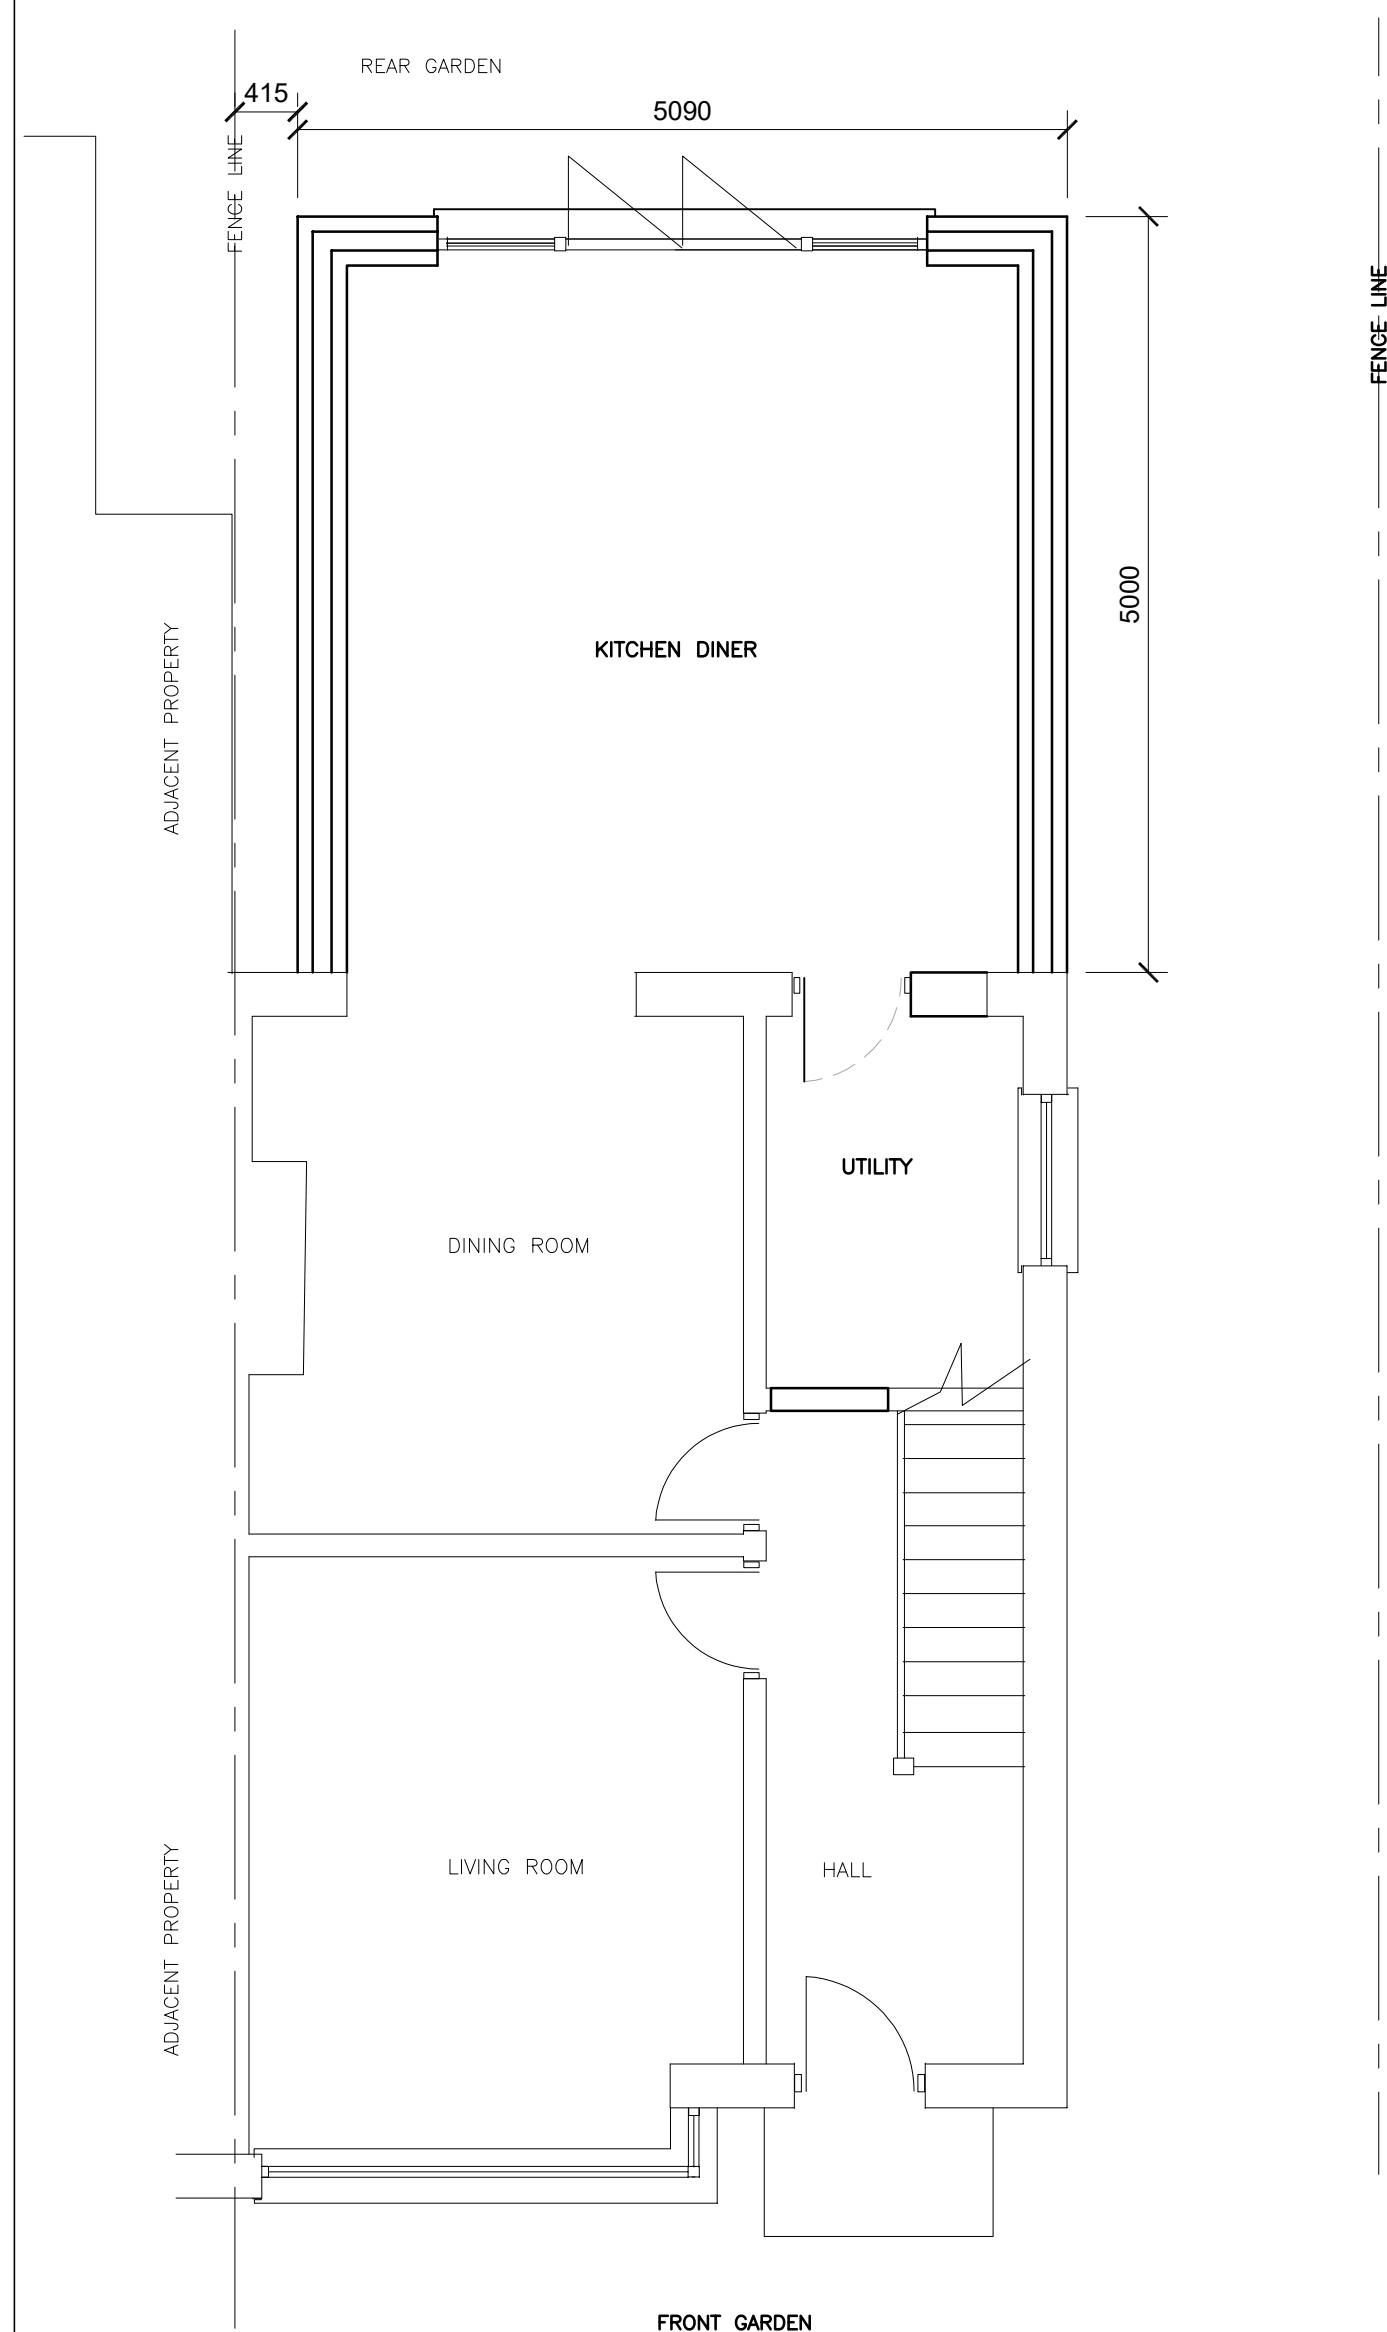

Part plan on ground floor as proposed

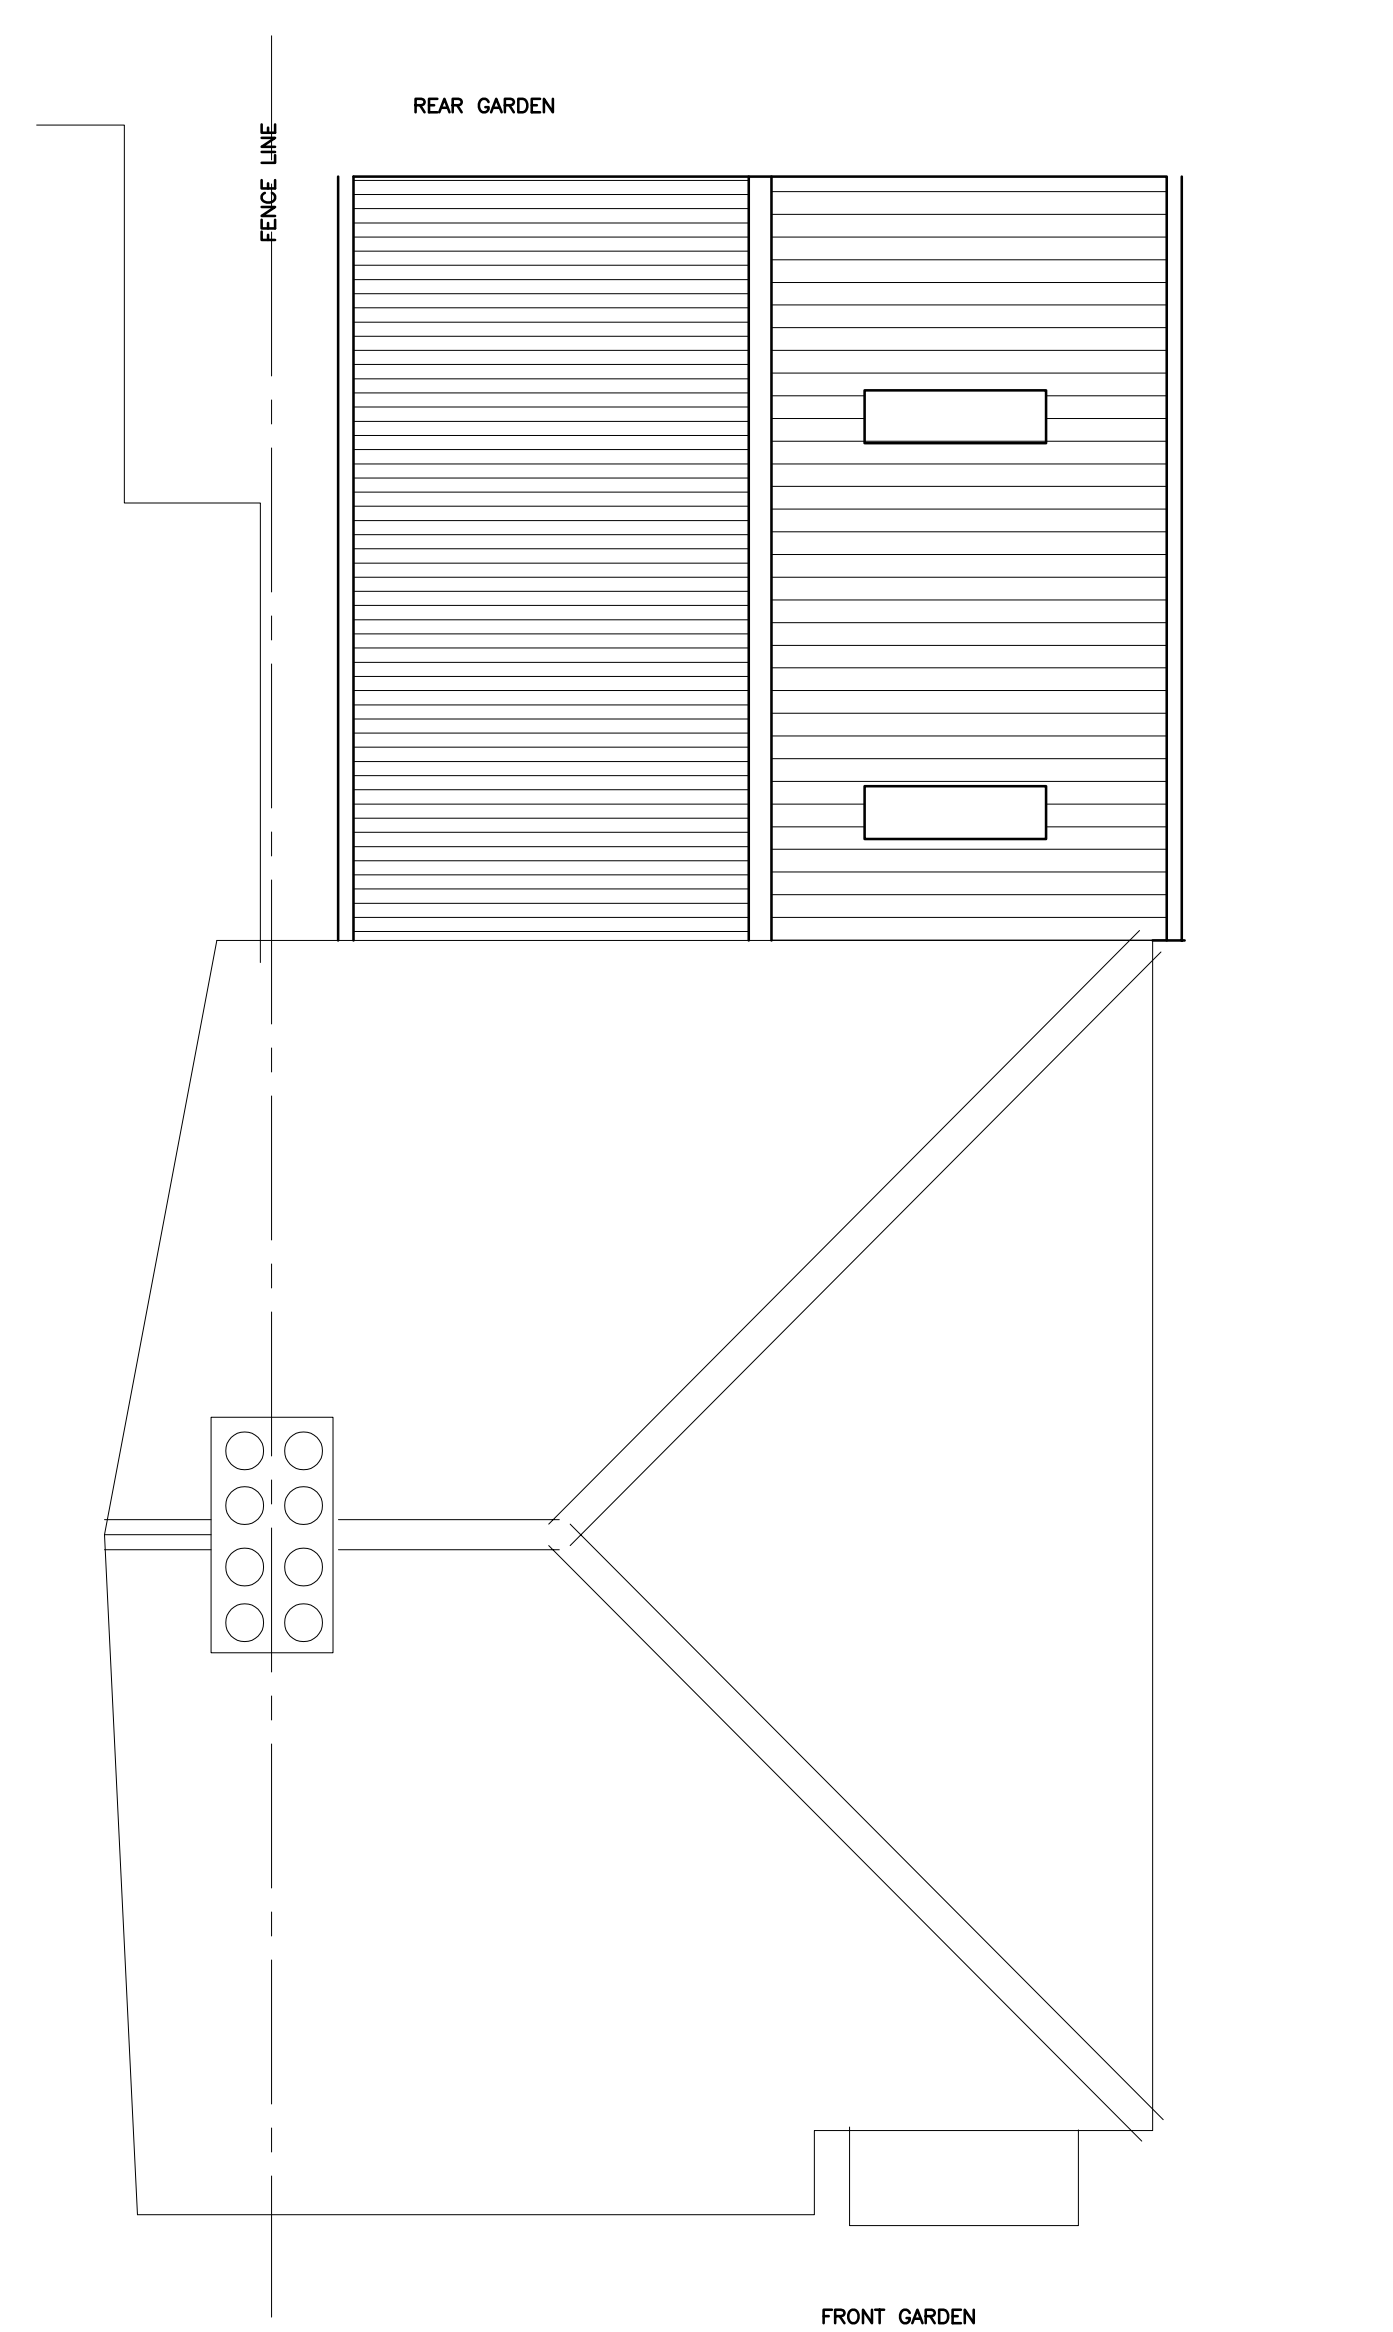

Part plan on roof as proposed

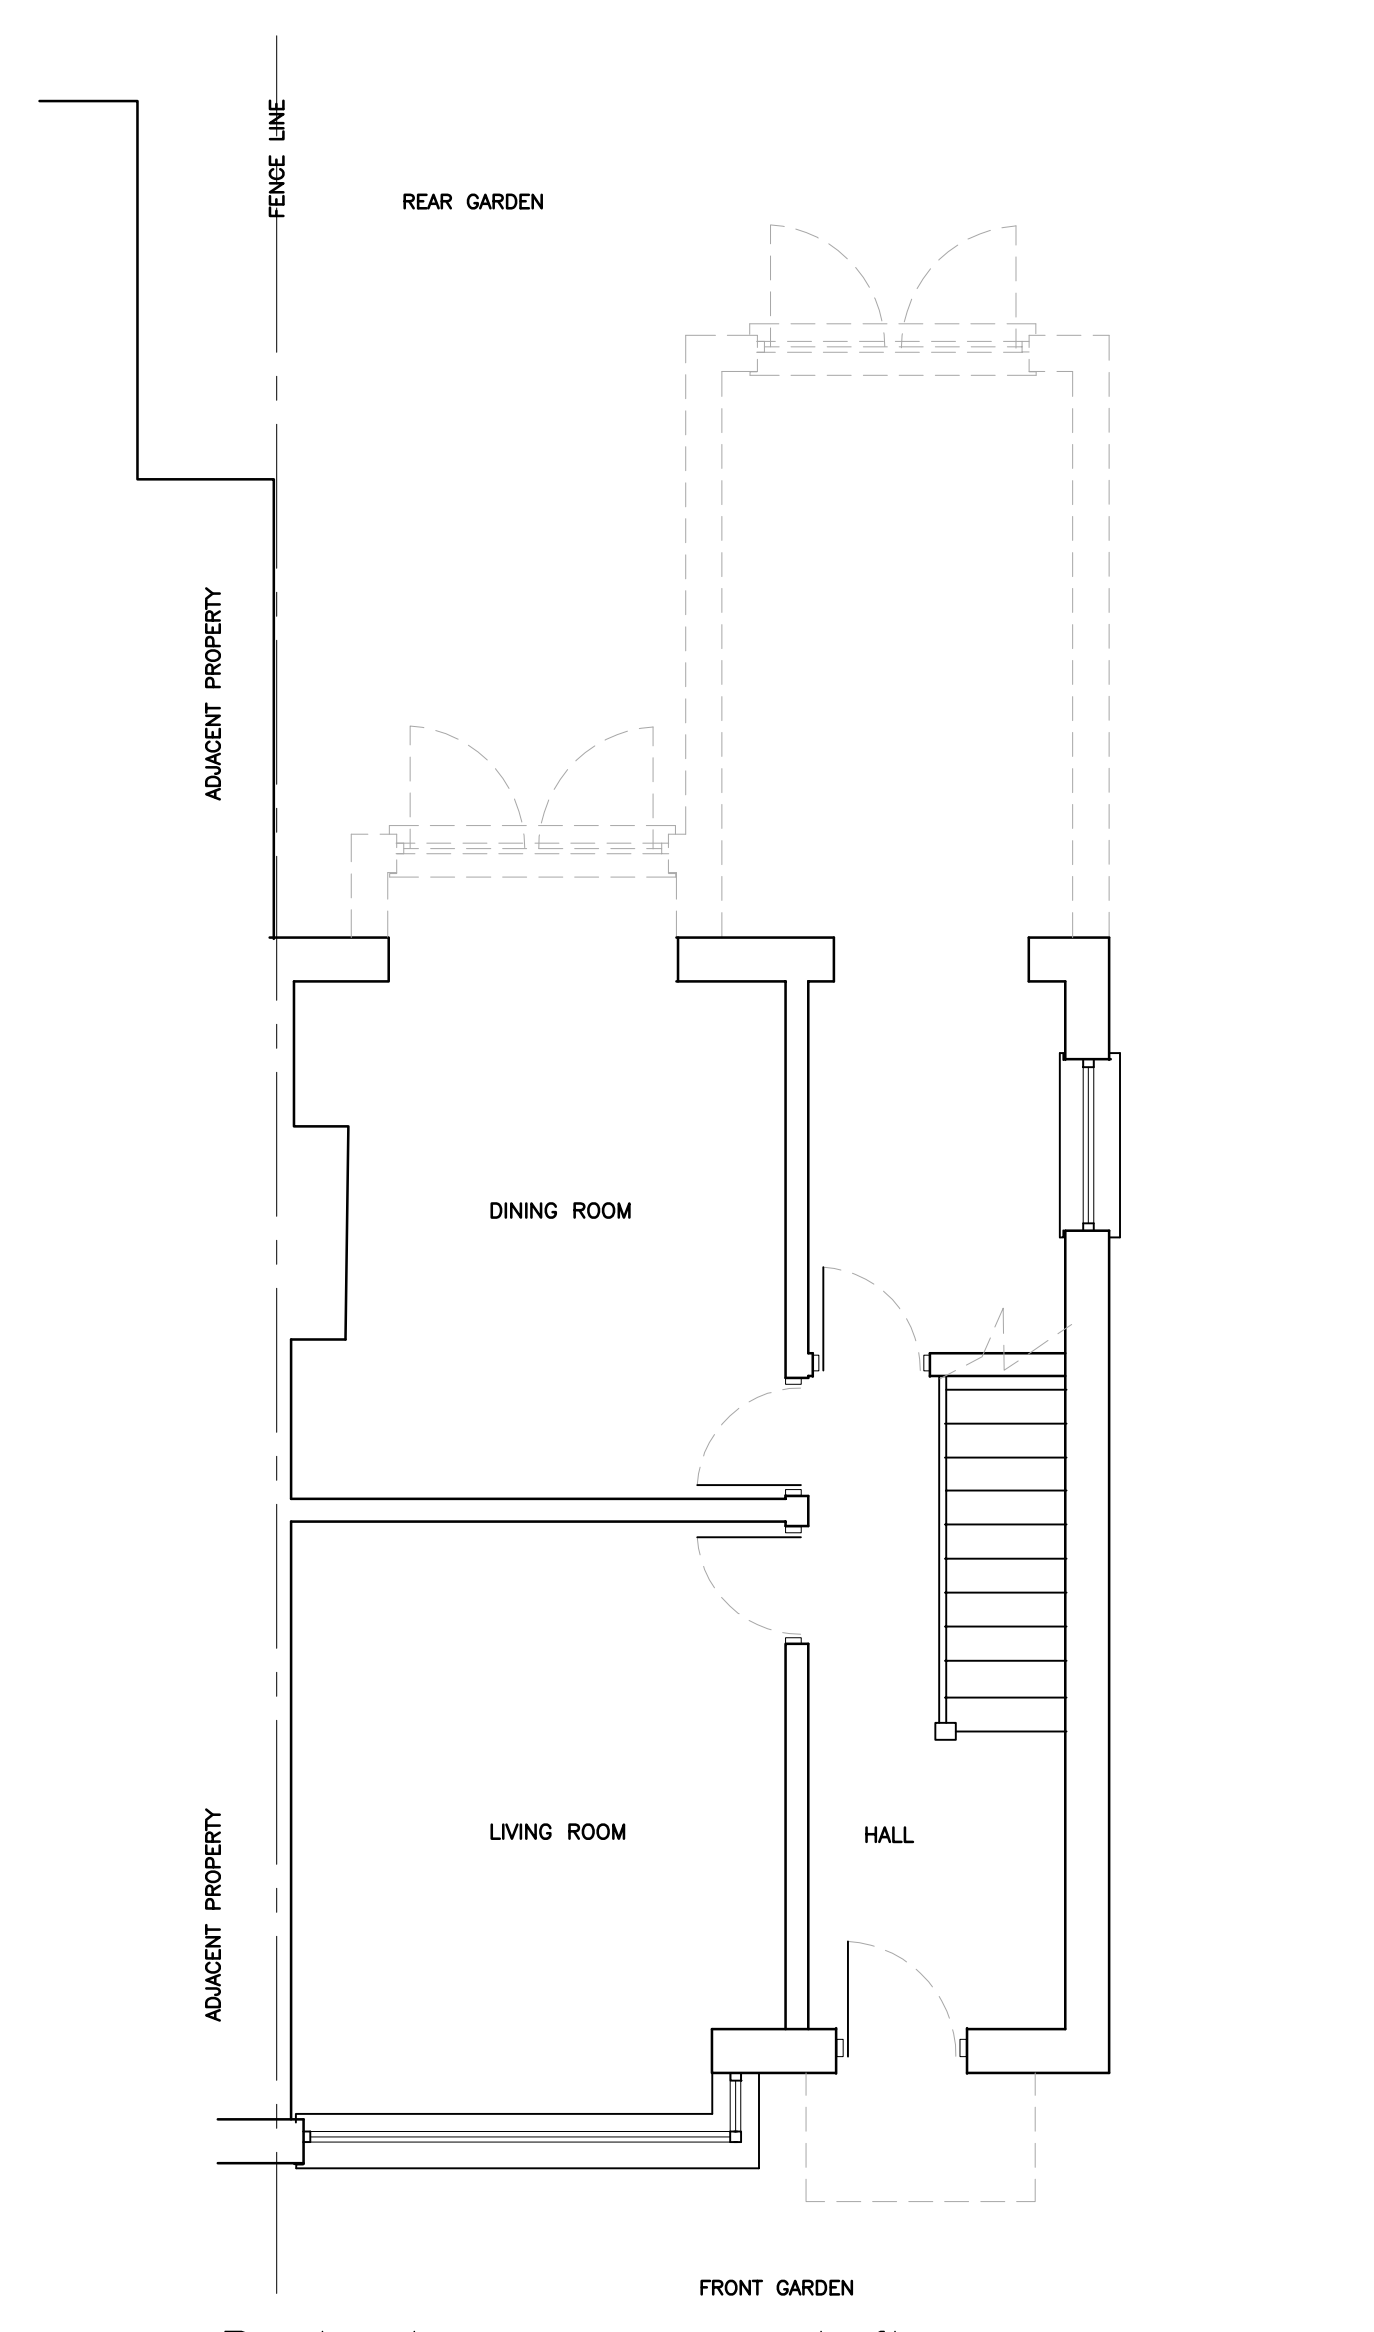

Part plan on ground floor as proposed showing demolition

FOR PLANNING ONLY
BUILDING CONTRACTOR TO ARRANGE FOR BUILDING NOTICE SUBMISSION
AND COMPLIANCE WITH BUILDING REGULATIONS

FOR PROPOSED PLANS SEE DRAWING 02

NOTES
Velux windows in extension
New windows and rainwater goods to be upvc
Rendered blockwork with brick plinths BELOW dpc
Specialist glazed opening doors to rear elevation and feature transom

Proposed plans and Elevations

July 2025
Scale 1 : 50

17 Fairfield Avenue
Swanside L36 4JE

Mr and Mrs Williams

Proposed rear extension

DRG. 02