


SCALING OF DRAWING FOR REFERENCE AND PLANNING PURPOSES ONLY. ALL DIMENSIONS ON TO BE CHECKED ON SITE WITH ANY DISCREPANCY REPORTED IMMEDIATELY TO THE CLIENT AND DESIGN TEAM. THE CONTRACTOR WILL BE HELD RESPONSIBLE FOR THE ACCURACY OF WORKS INVOLVING SETTING OUT AND CHECKING OF DIMENSIONS. COPRIGHT OF THIS DRAWING REMAINS WITH THE CLIENT.

PLANNING




1 FRONT ELEVATION EXISTING
SCALE: 1 : 100

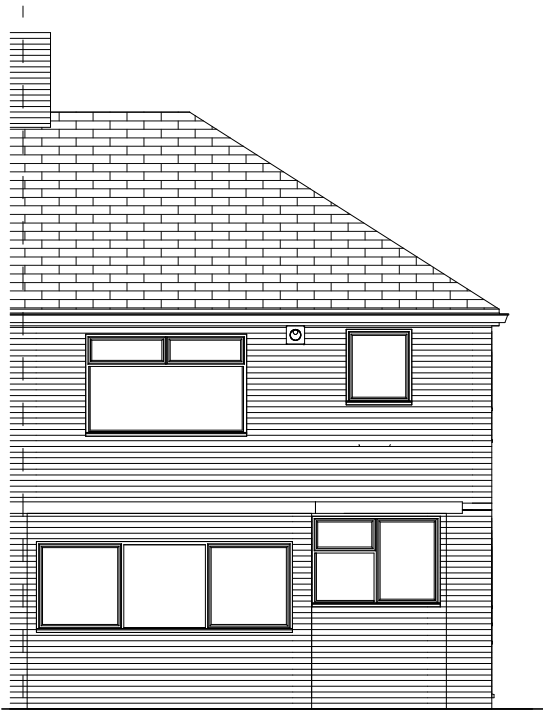


2 REAR ELEVATION EXISTING
SCALE: 1 : 100



3 GABLE ELEVATION EXISTING
SCALE: 1 : 100

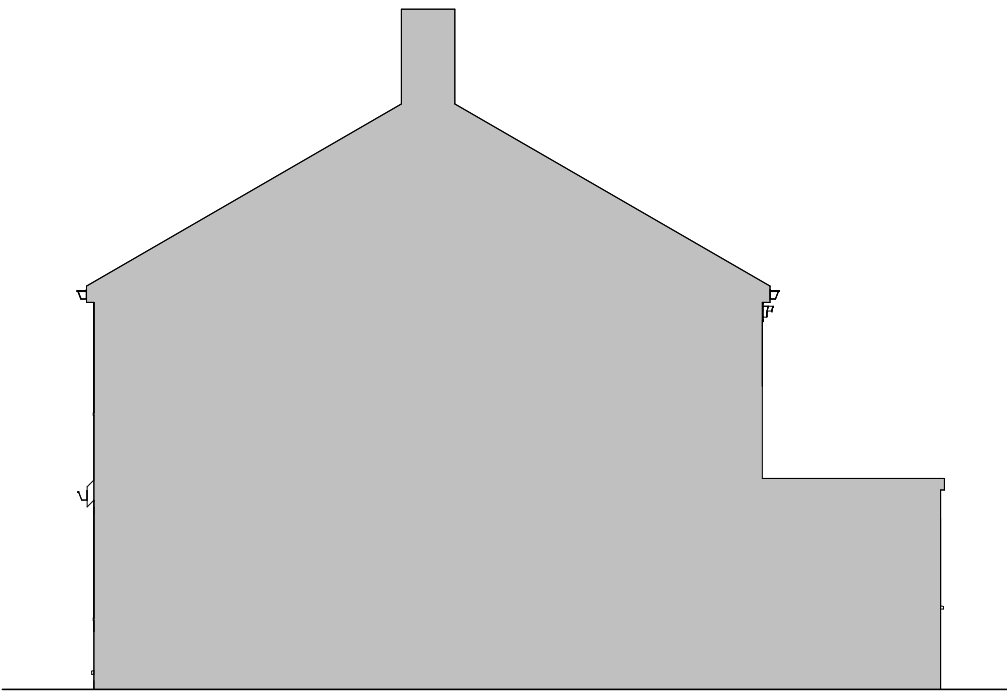

4 GABLE ELEVATION 02 EXISTING
SCALE: 1 : 100

 

VISUAL SCALE 1:100 @ A3

A	Additional existing elevation added.	03.11.22	RJ
REV	DESCRIPTION	DATE	BY

CLIENT
Mr C Kieran

PROJECT	SCALE	DATE
106 Rupert Road, Knowsley, L36 9TQ	1 : 100 @A3	OCT 22
DRAWN	CHECKED	
RJ	TM	

DRAWING TITLE	PROJECT No	REVISION
EXISTING ELEVATIONS	22-007	A
	DRAWING No	
	200	