


SCALING OF DRAWING FOR REFERENCE AND PLANNING PURPOSES ONLY. ALL DIMENSIONS ON TO BE CHECKED ON SITE WITH ANY DISCREPANCY REPORTED IMMEDIATELY TO THE CLIENT AND DESIGN TEAM. THE CONTRACTOR WILL BE HELD RESPONSIBLE FOR THE ACCURACY OF WORKS INVOLVING SETTING OUT AND CHECKING OF DIMENSIONS. COPYRIGHT OF THIS DRAWING REMAINS WITH THE CLIENT.

PLANNING




1 | FRONT ELEVATION PROPOSED
SCALE: 1 : 100

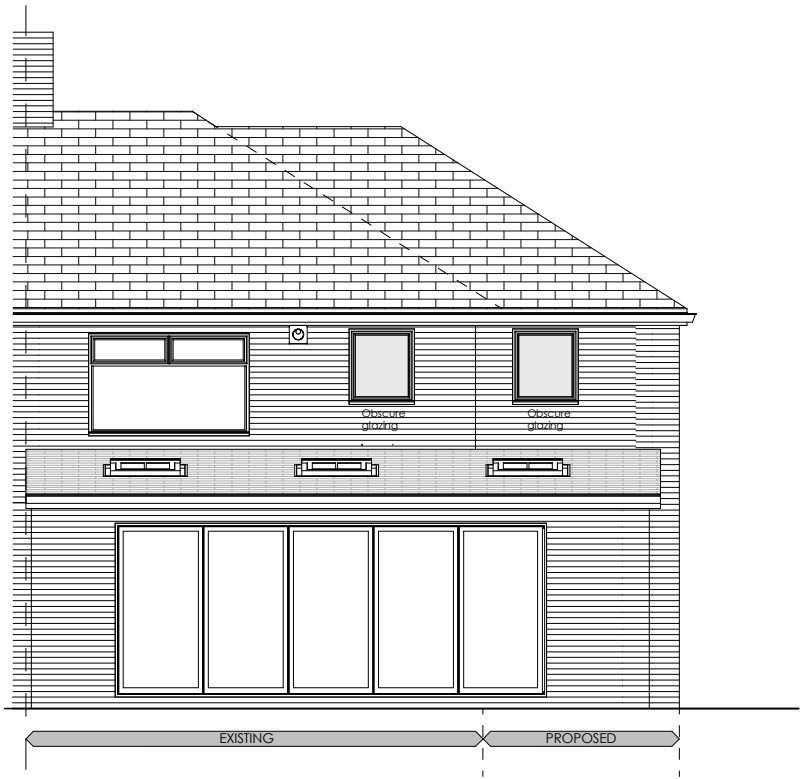


2 | REAR ELEVATION PROPOSED
SCALE: 1 : 100



3 | GABLE ELEVATION PROPOSED
SCALE: 1 : 100

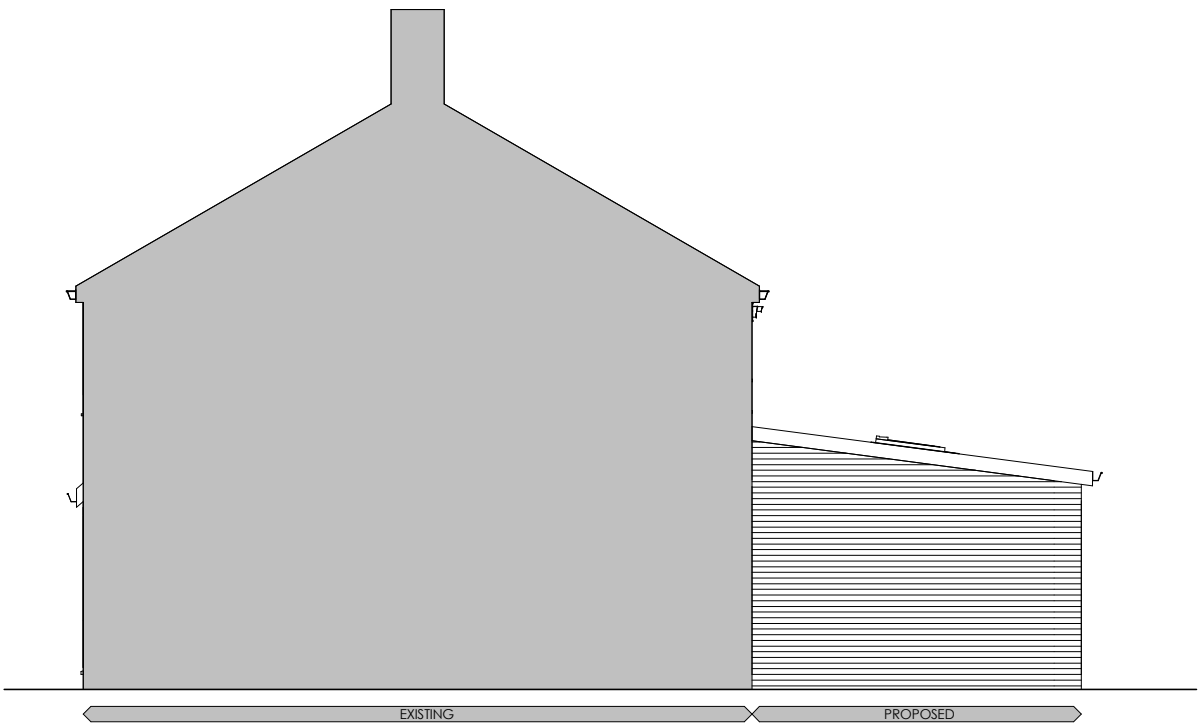

4 | GABLE ELEVATION 02 PROPOSED
SCALE: 1 : 100

 

VISUAL SCALE 1:100 @ A3

A	Additional proposed elevation added.	03.11.22	RJ
REV	DESCRIPTION	DATE	BY

CLIENT
Mr C Kieran

PROJECT	SCALE	DATE
106 Rupert Road, Knowsley, L36 9TQ	1 : 100 @A3	OCT 22
DRAWN	CHECKED	
RJ	TM	

DRAWING TITLE	PROJECT No	REVISION
PROPOSED ELEVATIONS	22-007	A
	DRAWING No	
	201	