



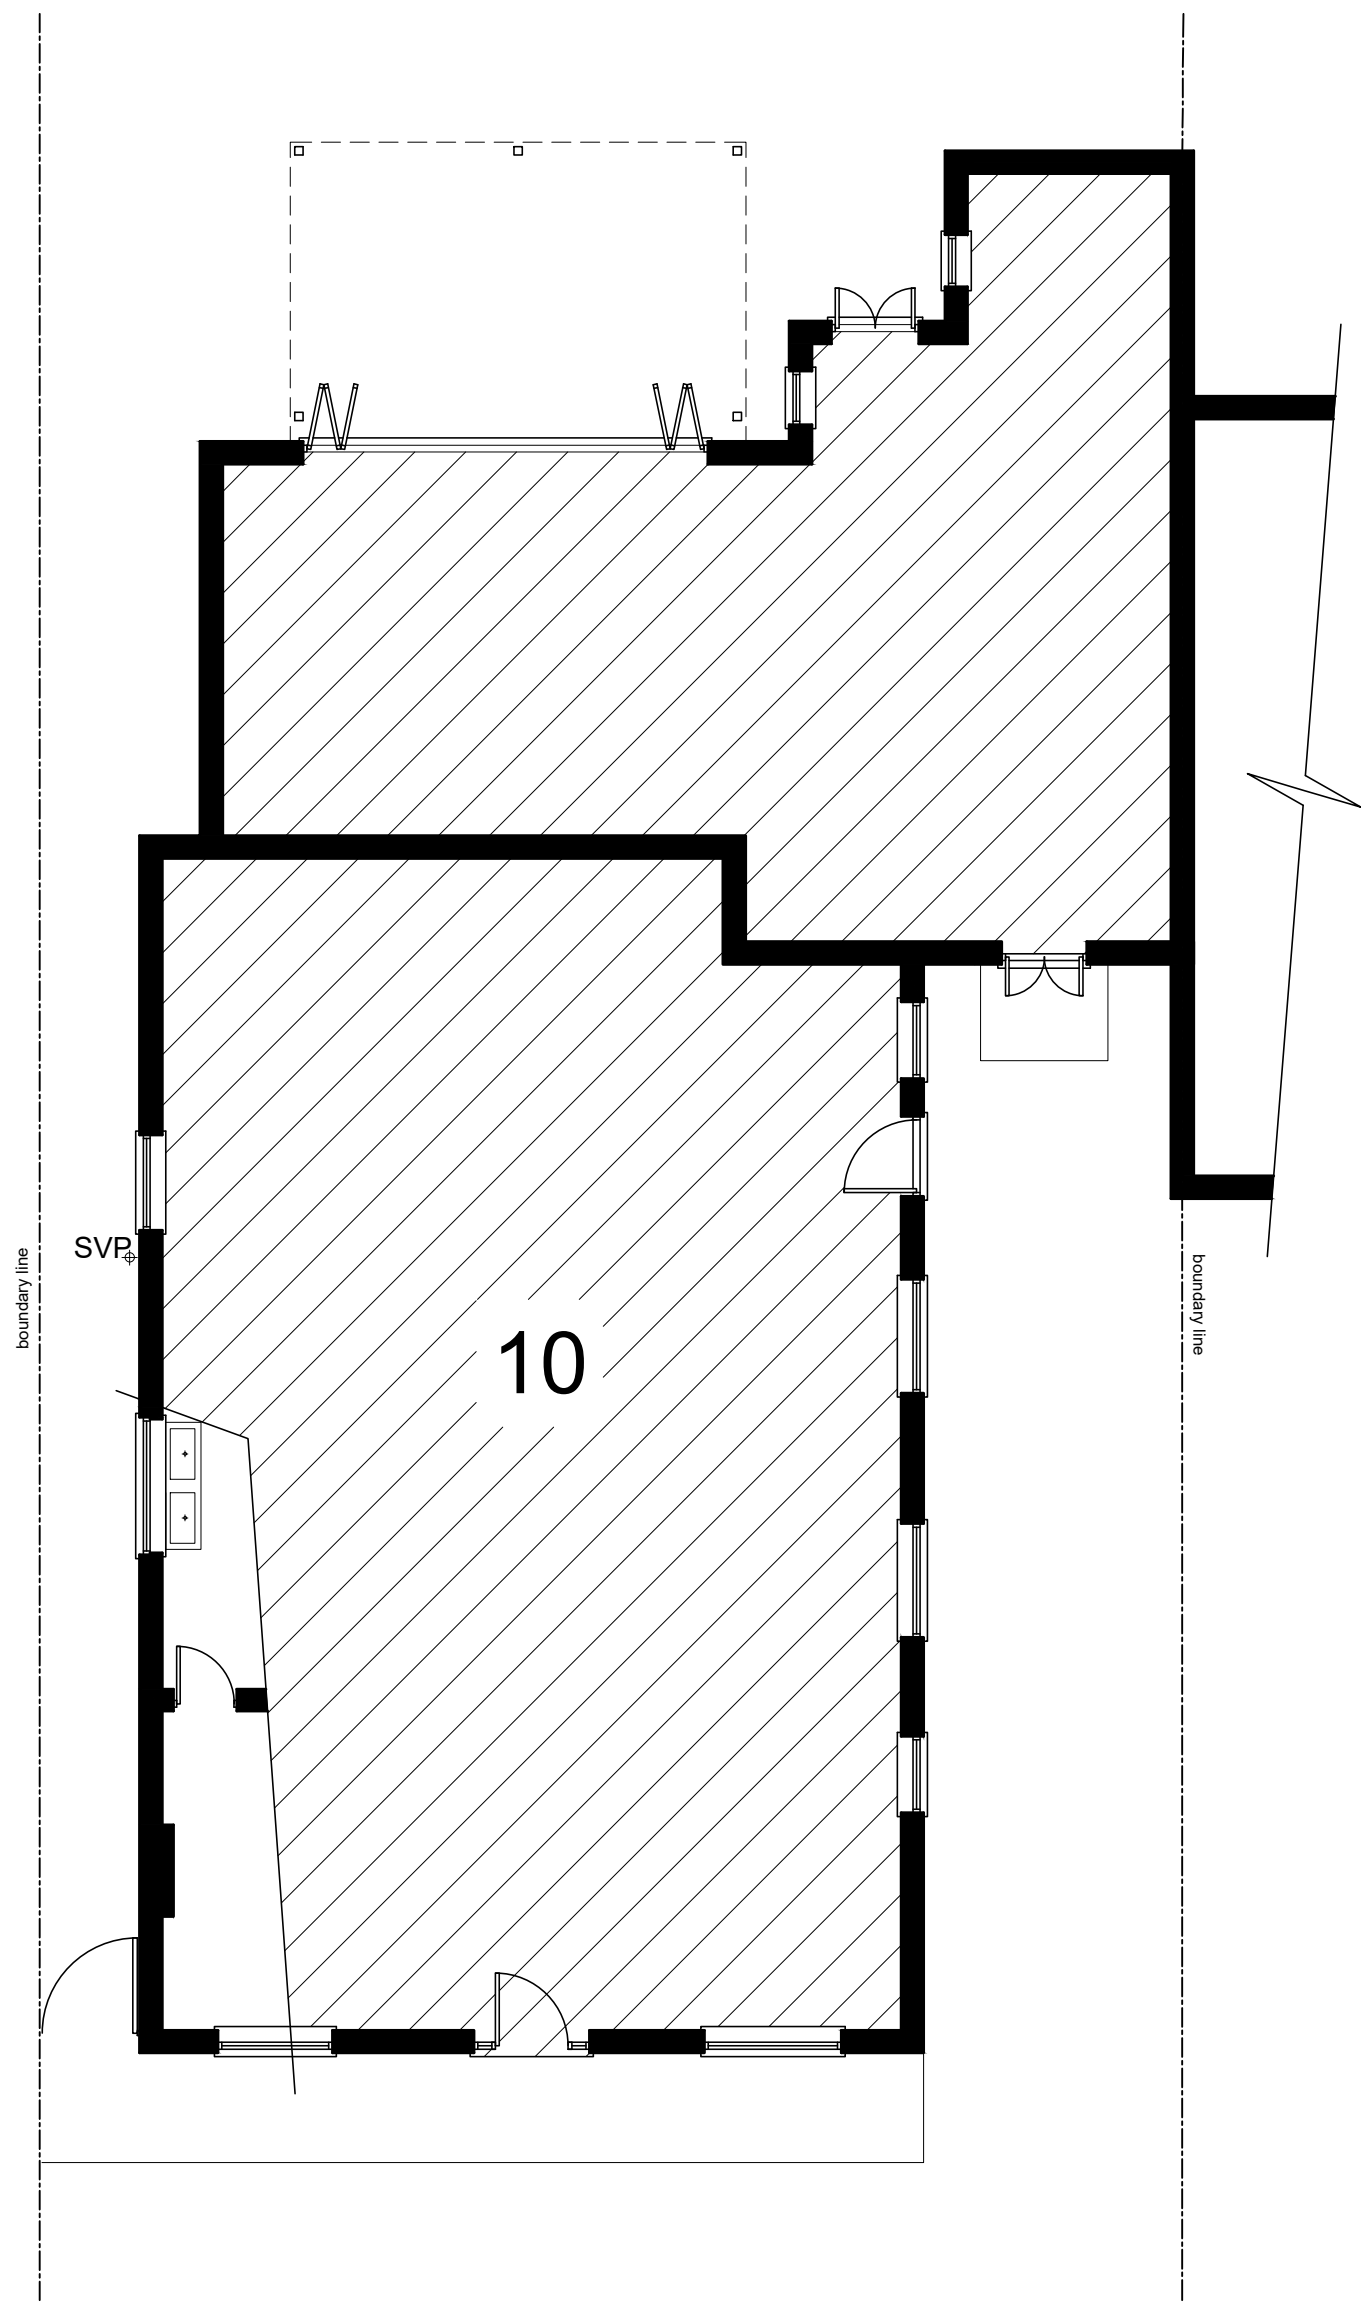

GROUND FLOOR PLAN

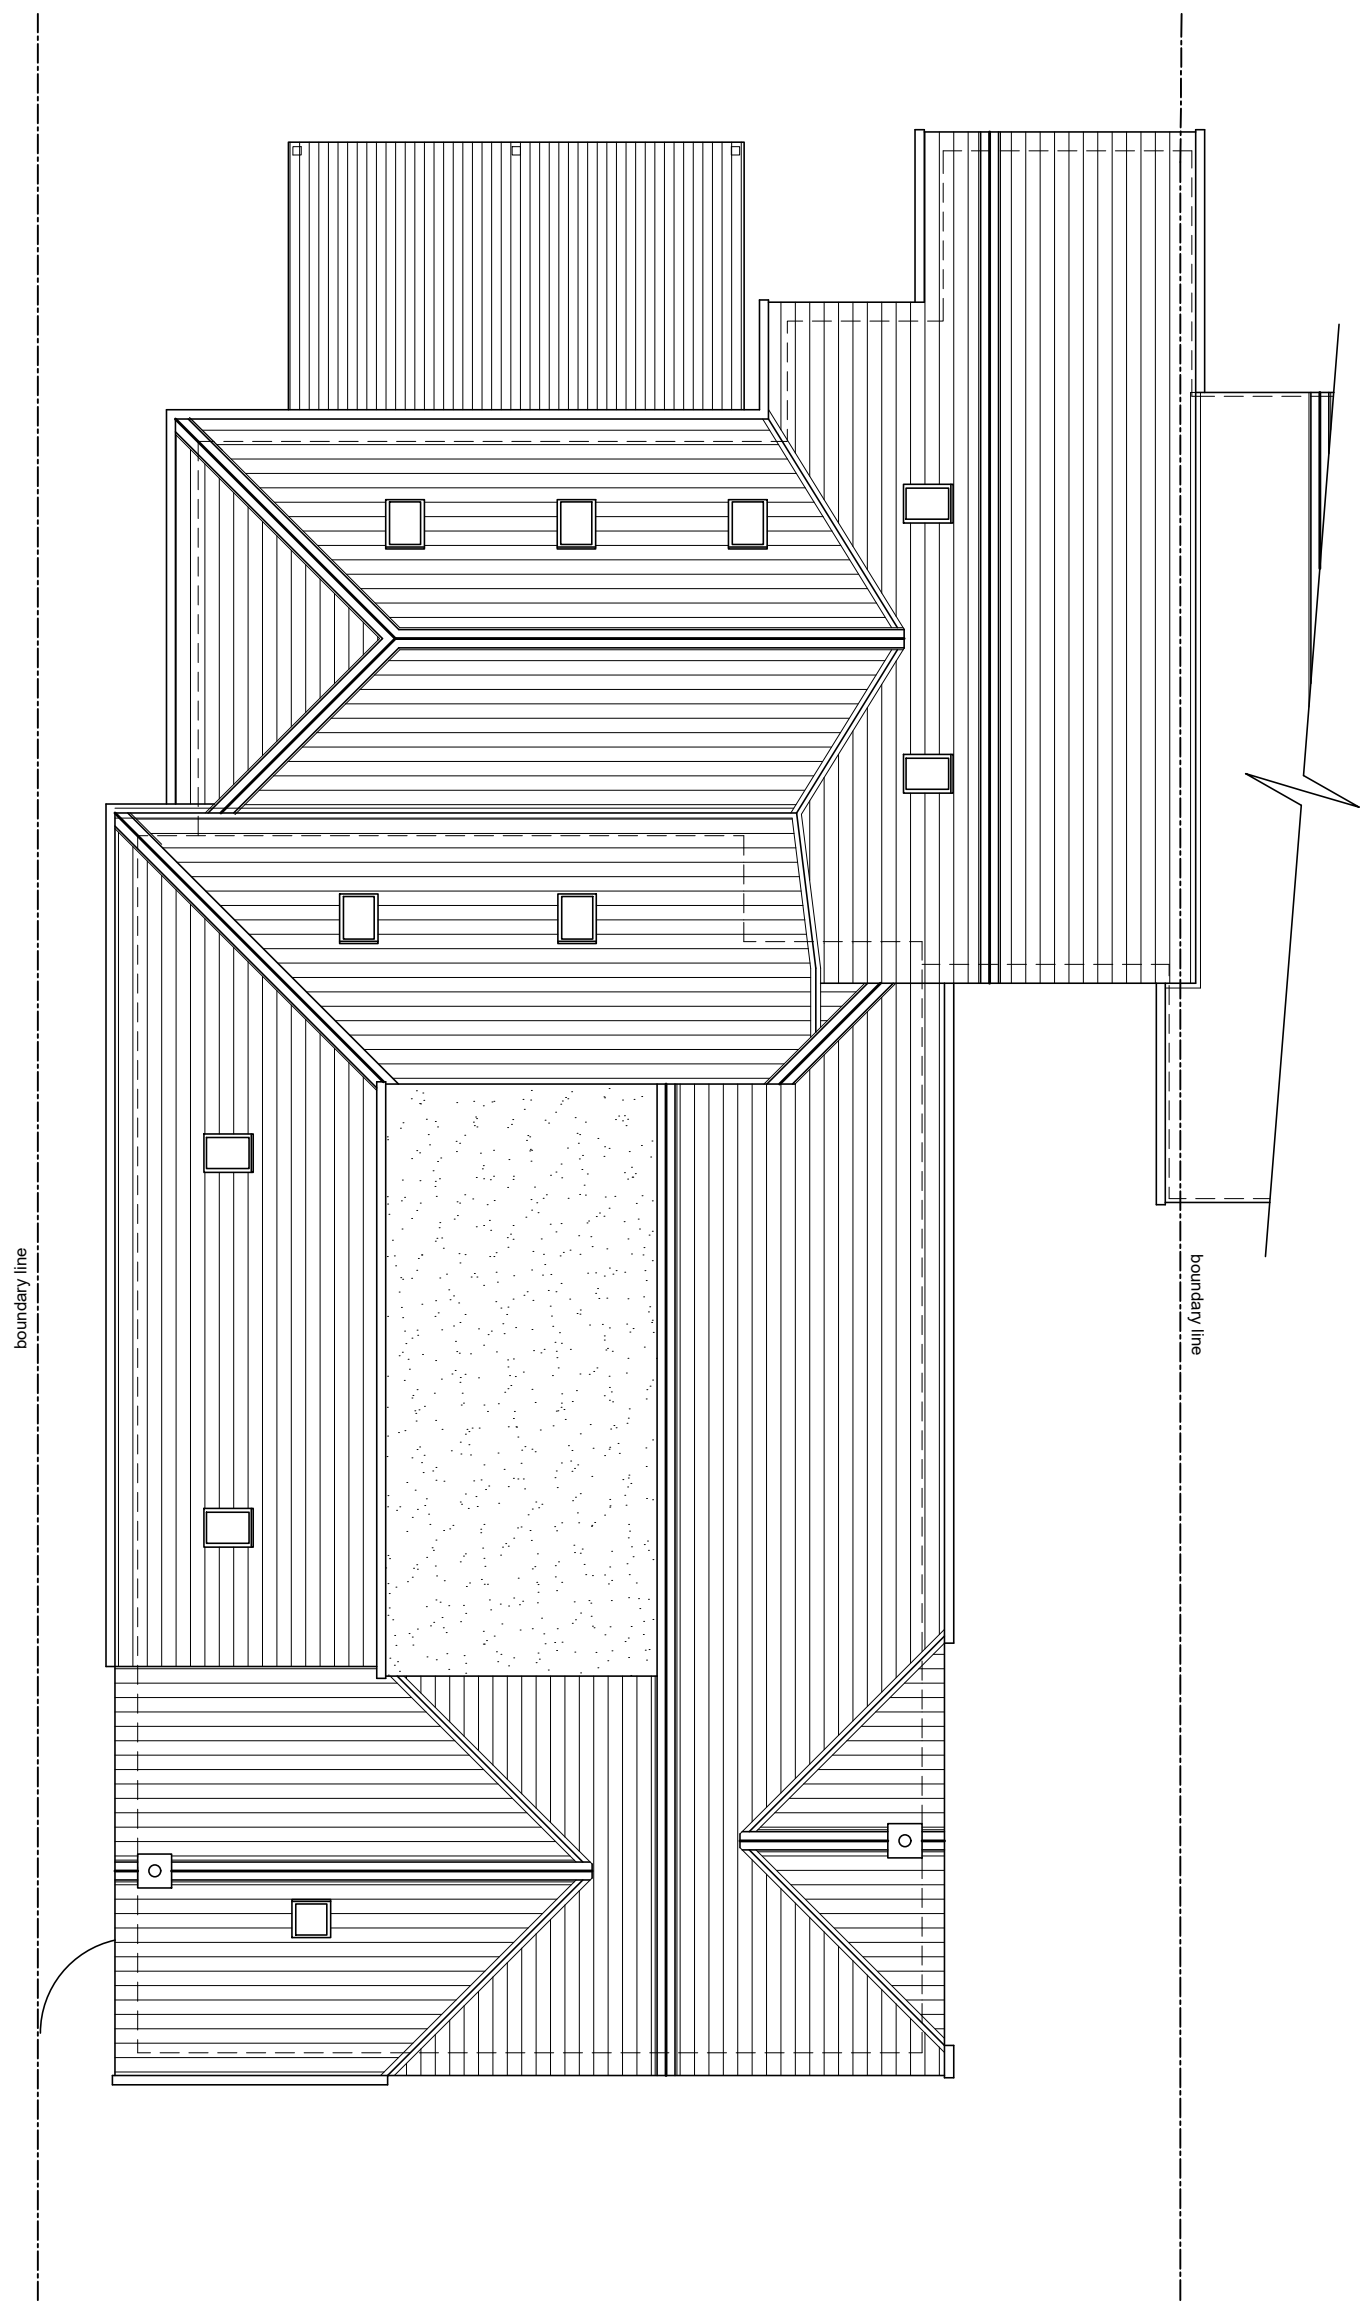

ROOF COVER



FRONT ELEVATION



REAR ELEVATION



LEFT SIDE ELEVATION

EXISTING PLANS AND ELEVATIONS

1:100 scale bar 0 1 2 3 4 Metres

RJG Architecture LTD For All Your Architectural Design Requirements		Project 12 South Park Road Kirkby Liverpool	
		Dwg Title Existing Plans & Elevation	
Tel : 07532 341 844 e-mail: info@rjgarchitecture.co.uk		Dwg No 01737/EX/03	Rev
1. Figure dimensions to be followed in preference to scale. 2. All dimensions to be rounded up. 3. This drawing remains the copyright of the architect and may not be copied without prior consent.		Drawn by O.G	Scale 1:100 Date Dec.'25