



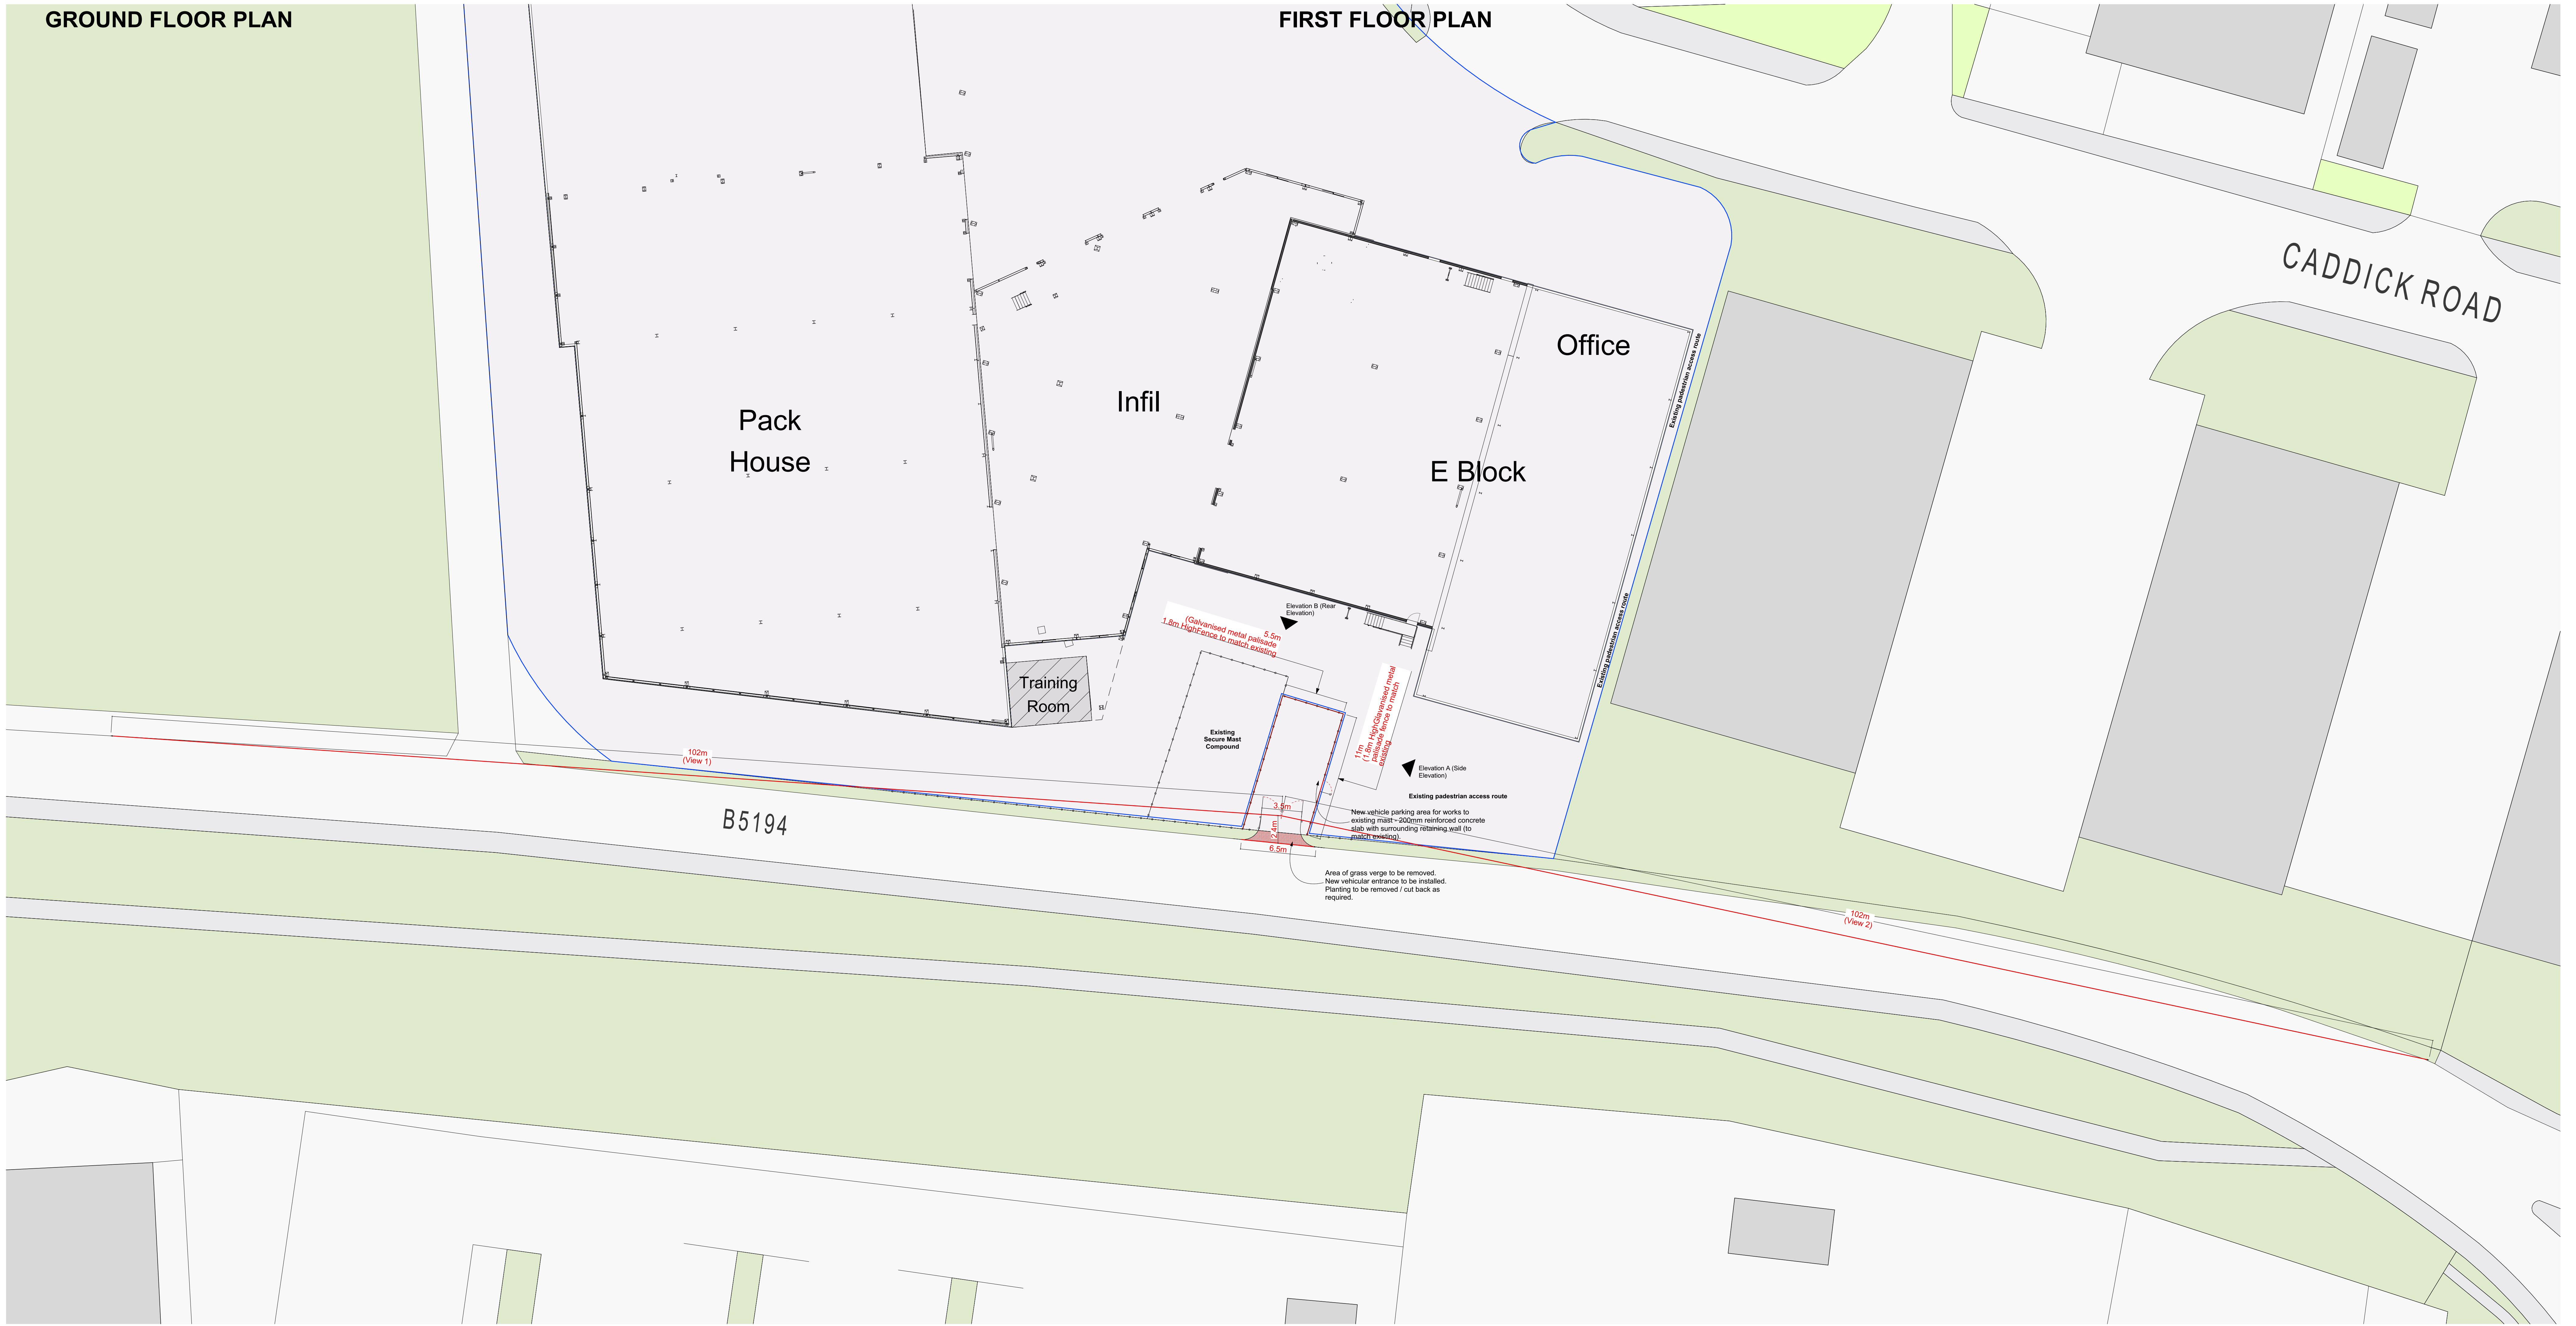

AREA OF BUSHES TO BE CUT
DOWN TO MAX 900MM HIGH
AND MAINTAINED

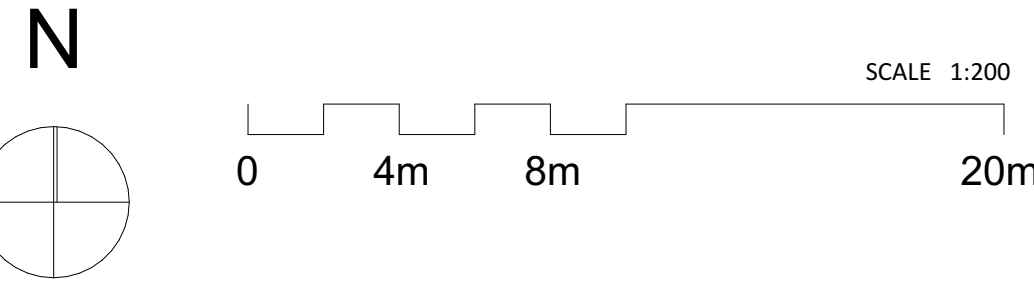

Rev.	Date	Description
Dimensions are not to be scaled from this drawing. All dimensions and sizes to be verified on site. This drawing is subject to copyright and is not to be reproduced in part or whole without approval from LBC Design.		
PLANNING ISSUE		
LBC Design Architectural Services 15 School Lane, Barnsley, Leicestershire, S70 2BT m: 07734 587386 e: lukecwing11@gmail.com		
Job: Proposed Vehicle Access Peter Gilding & Co Ltd, Caddick Road, Knowsley.		
Title: Proposed Site Plan		
Client: Peter Gilding & Co Ltd		
Scale @ A0: 1:200		
Drawn: LC	Checked: -	Date: 01/25
Job No: 2024-1089	Dwg. No: L03	Rev. -