


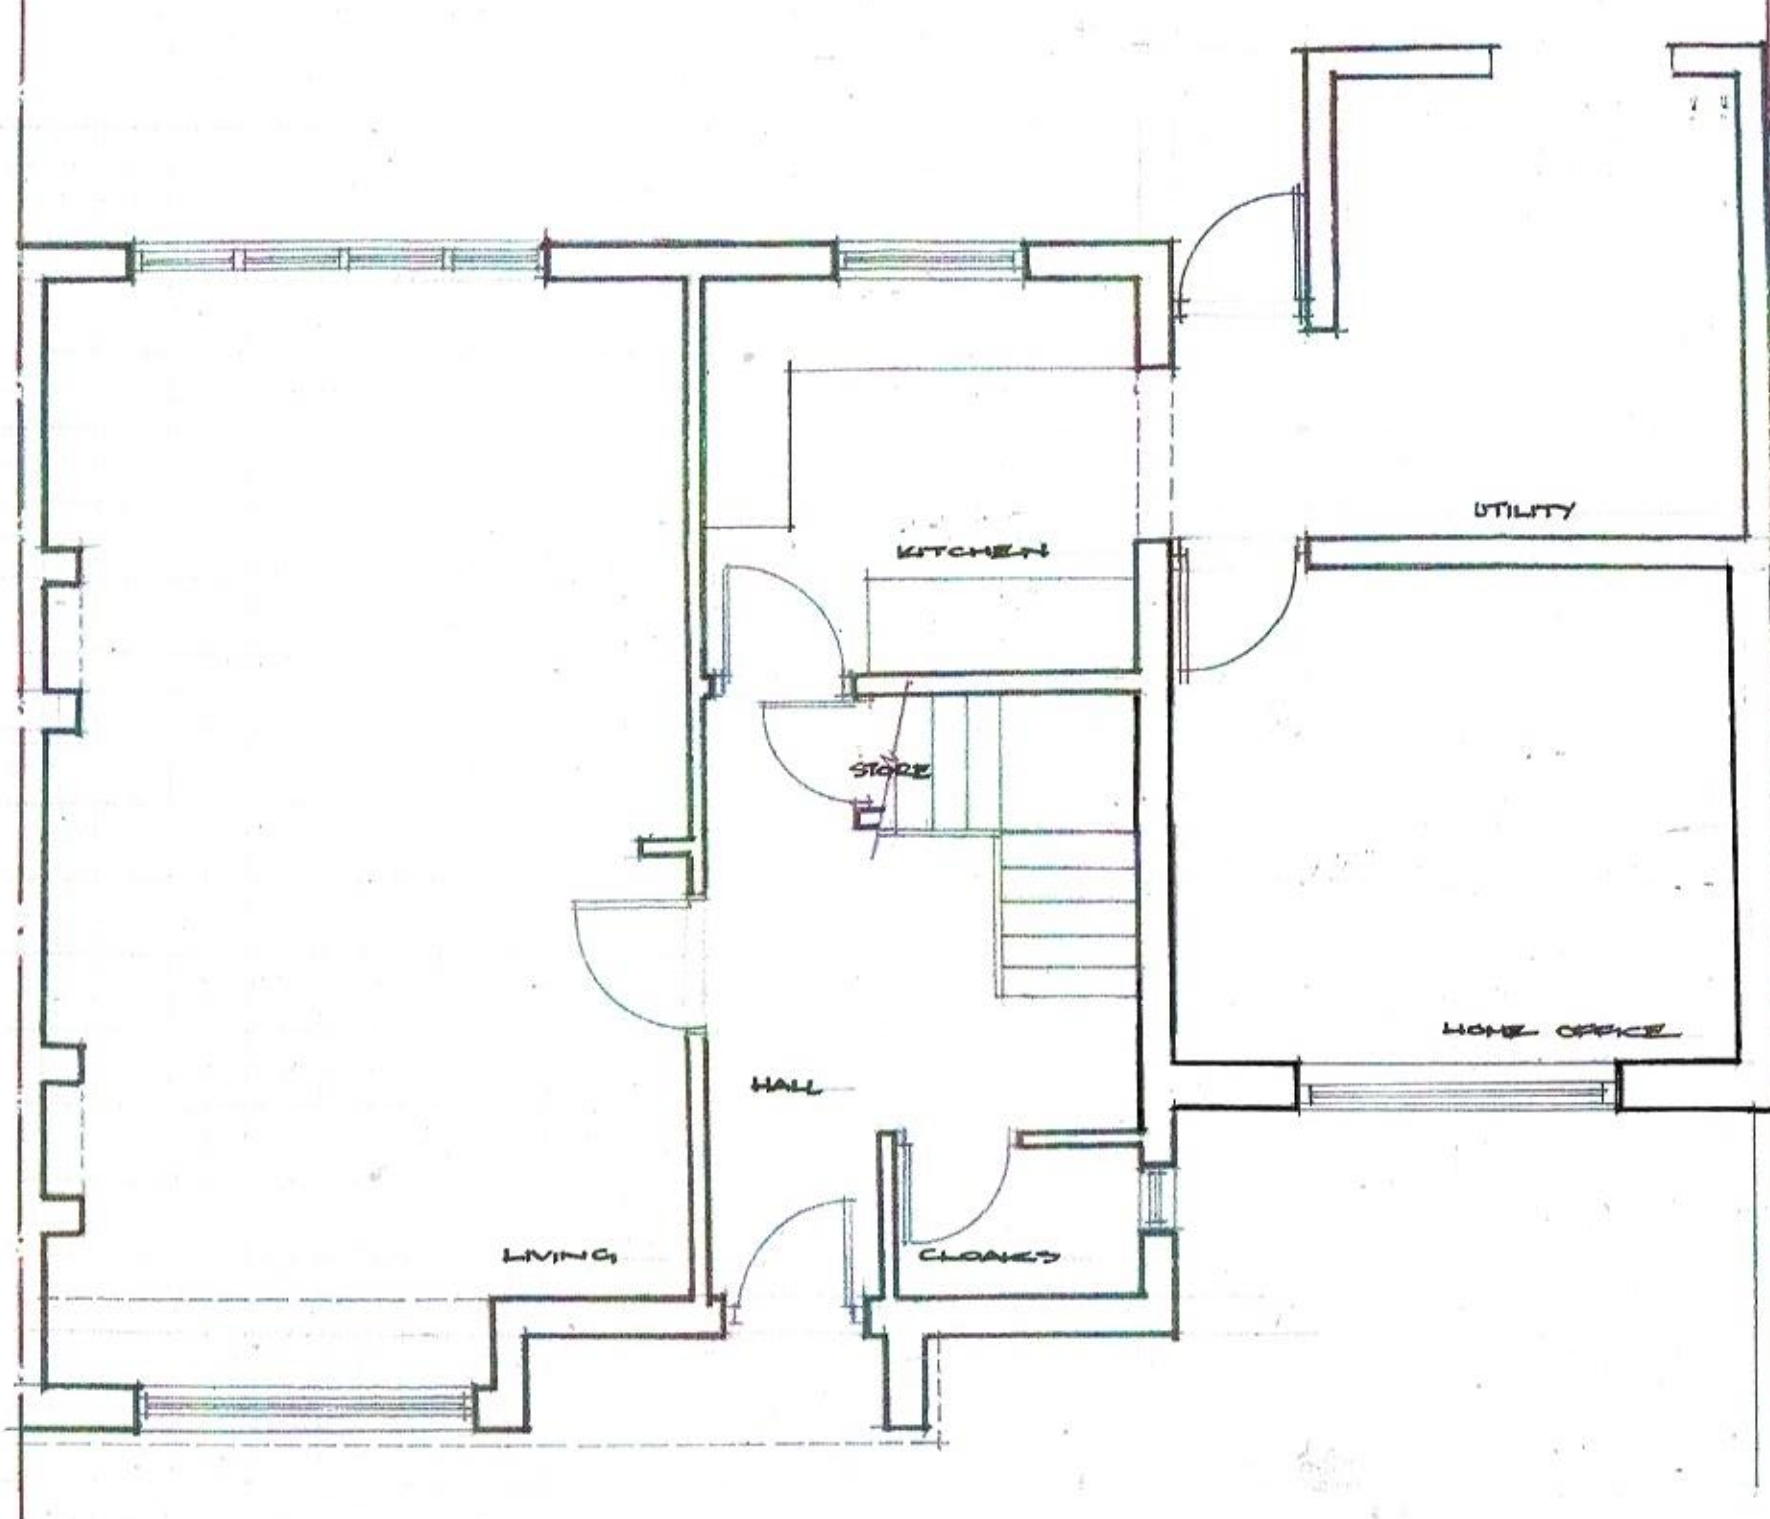

architectural	landscape	interiors	urban design	graphics	project services	SCALE	DRAWN	CHECKED	DATE	3 COLWALL WALK L33		
This drawing is copyright. Figured dimensions take precedence. All dimensions to be checked on site and any discrepancy or variation reported before proceeding.						1:50 @ A3	H. HEYES	—	FEB 2025	GROUND FLOOR PLAN AS PROPOSED		
						PRESTON 0772 331351	Cotton Court a.m.p@preston373.com	Church Street Preston PR1 3BY		53 73 Development Consultants		
										Planning + Design		