


Tracergrip Card (mm, 1 mm/1 cm) Ref. A3-1332 (Pat. No. 605807)

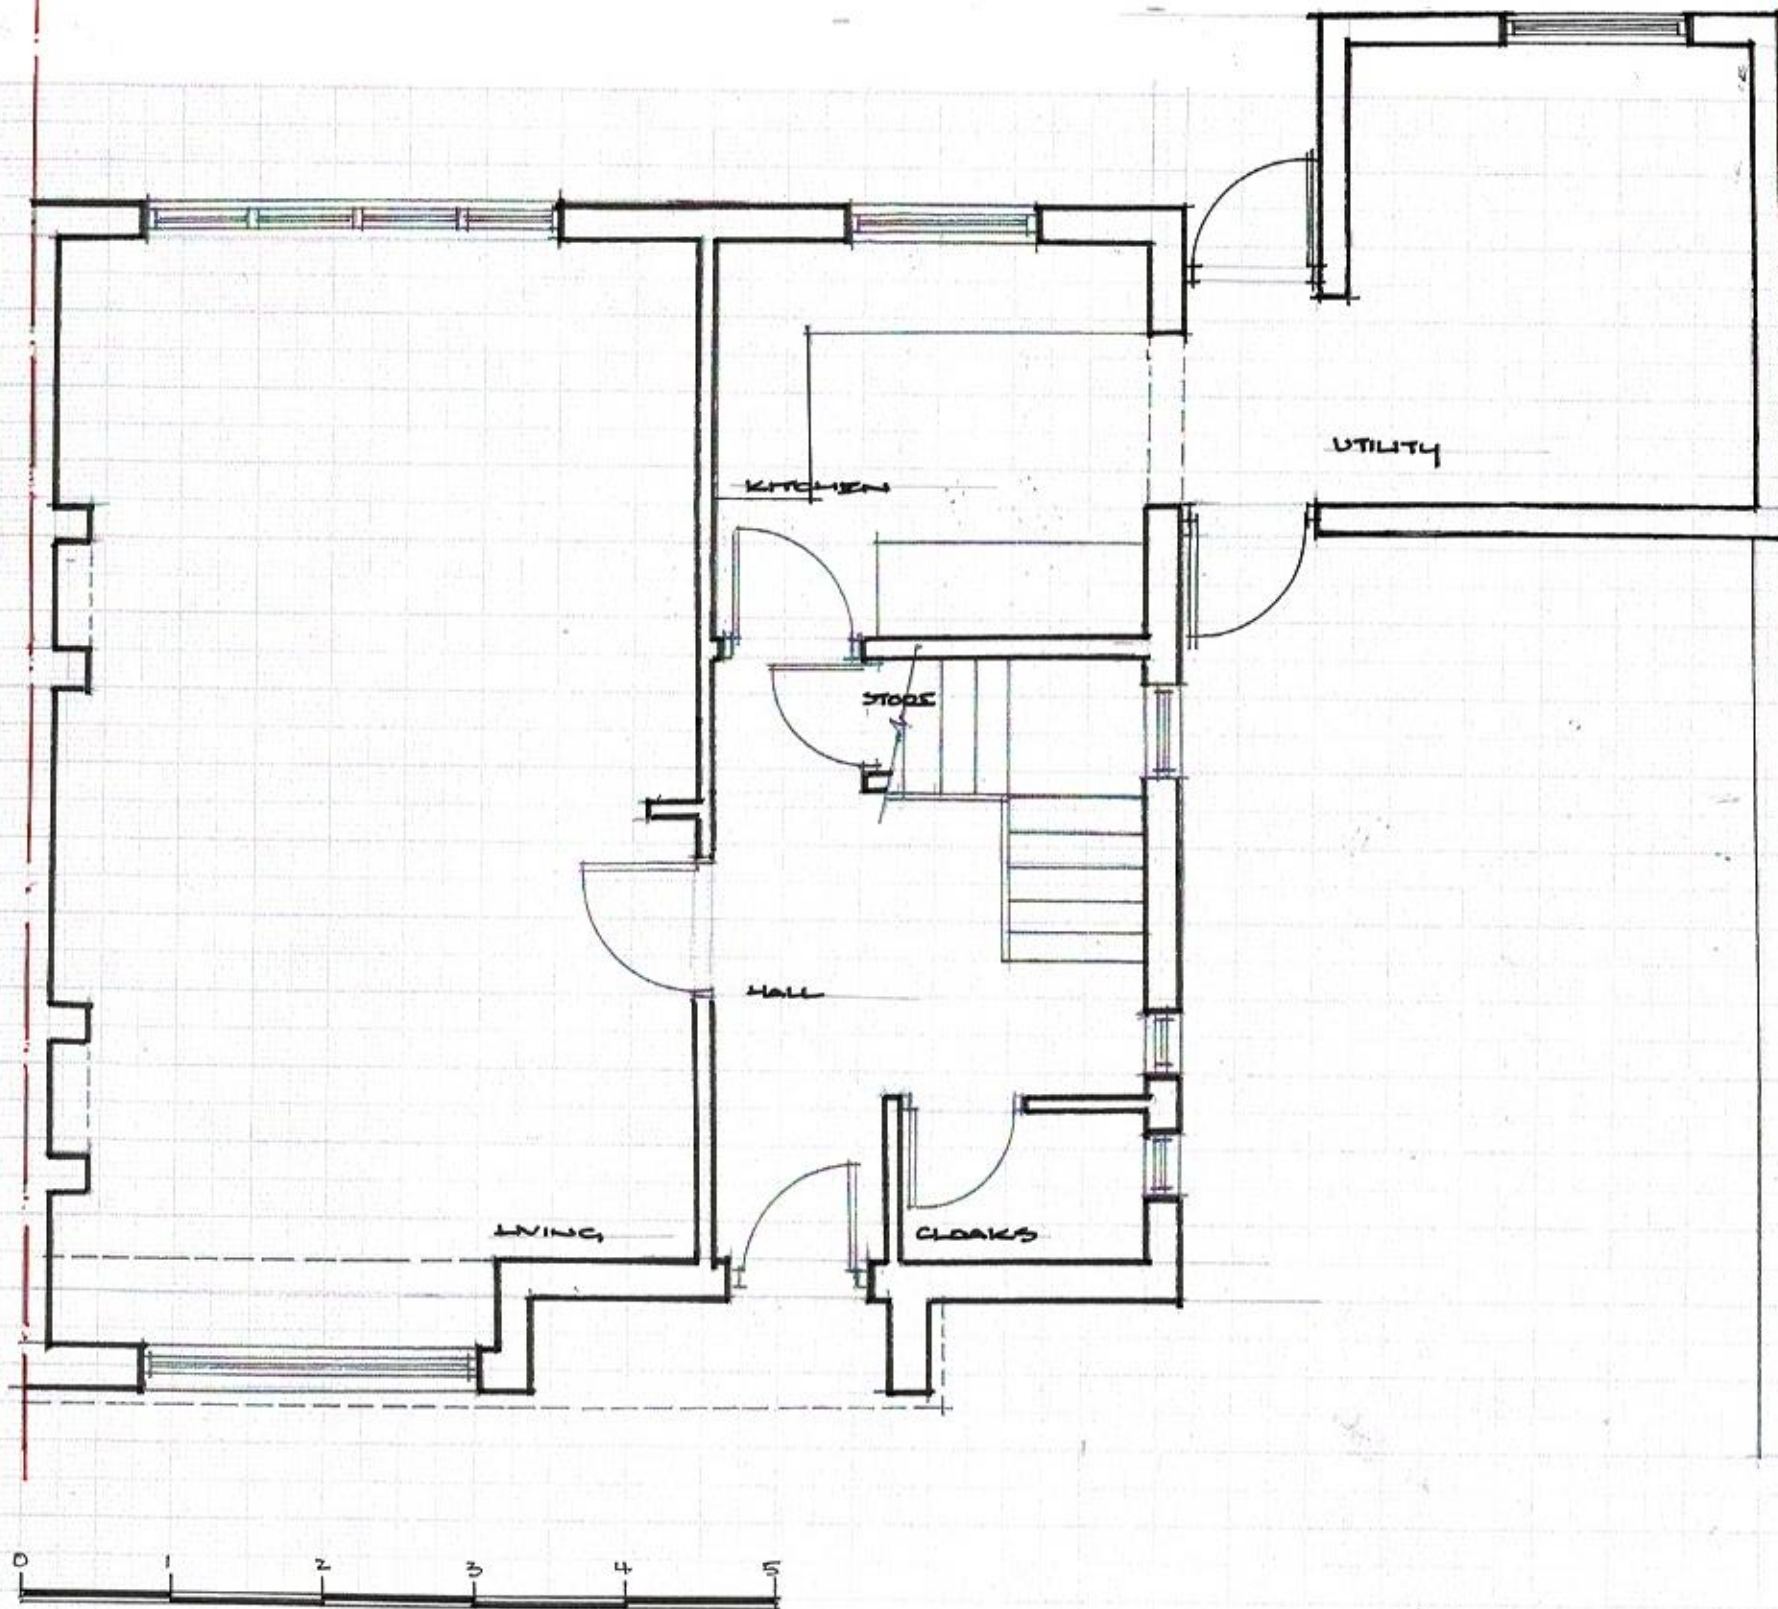

architectural	landscape	interiors	urban design	graphics	project services	SCALE	DRAWN	CHECKED	DATE	3 COLWELL WALK L 33	
This drawing is copyright. Figured dimensions take preference. All dimensions to be checked on site and any discrepancy or variation reported before proceeding.						1:50 @ A3	H. HEYLS	—	FEB 2025	GROUND FLOOR PLAN AS EXISTING	
										53 73 Development Consultants	3023 02
						Planning + Design					