



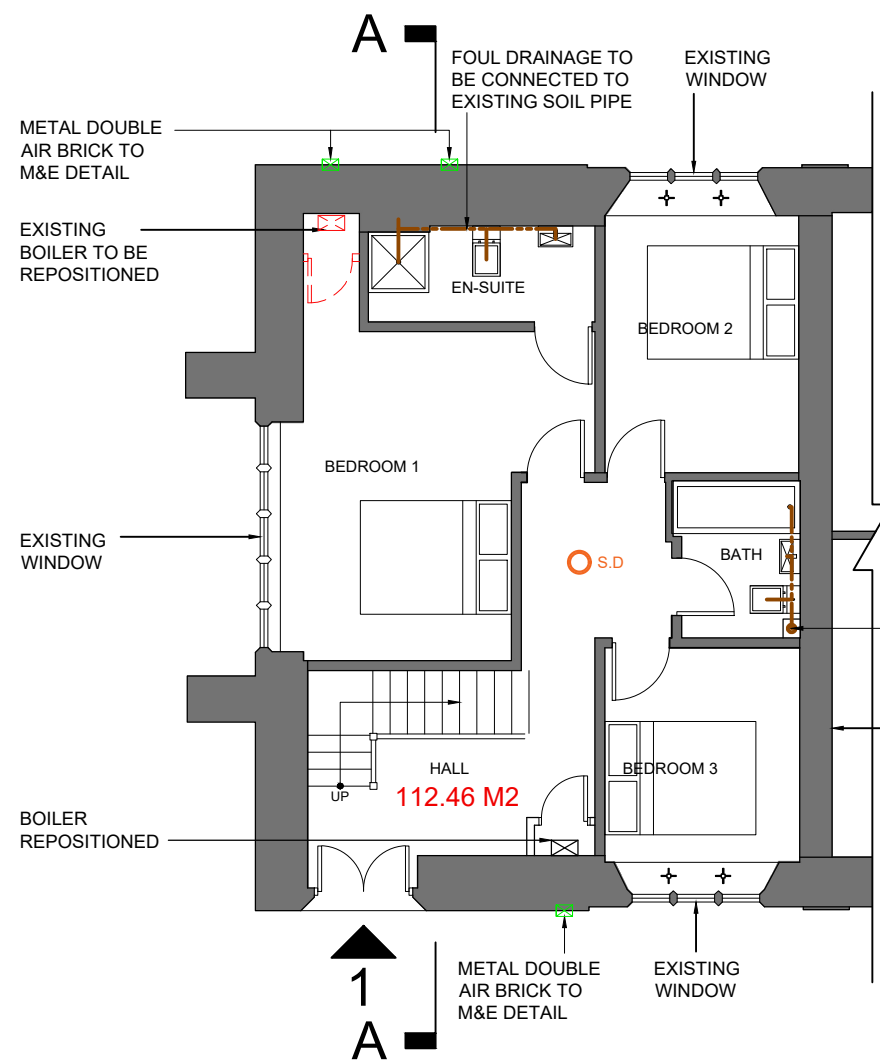


PROPOSED GROUND FLOOR PLAN

NOTE: ALL EXISTING GROUND FLOOR DOOR OPENINGS MADE WIDER

● H.D = HEAT DETECTOR
● S.D = SMOKE DETECTOR

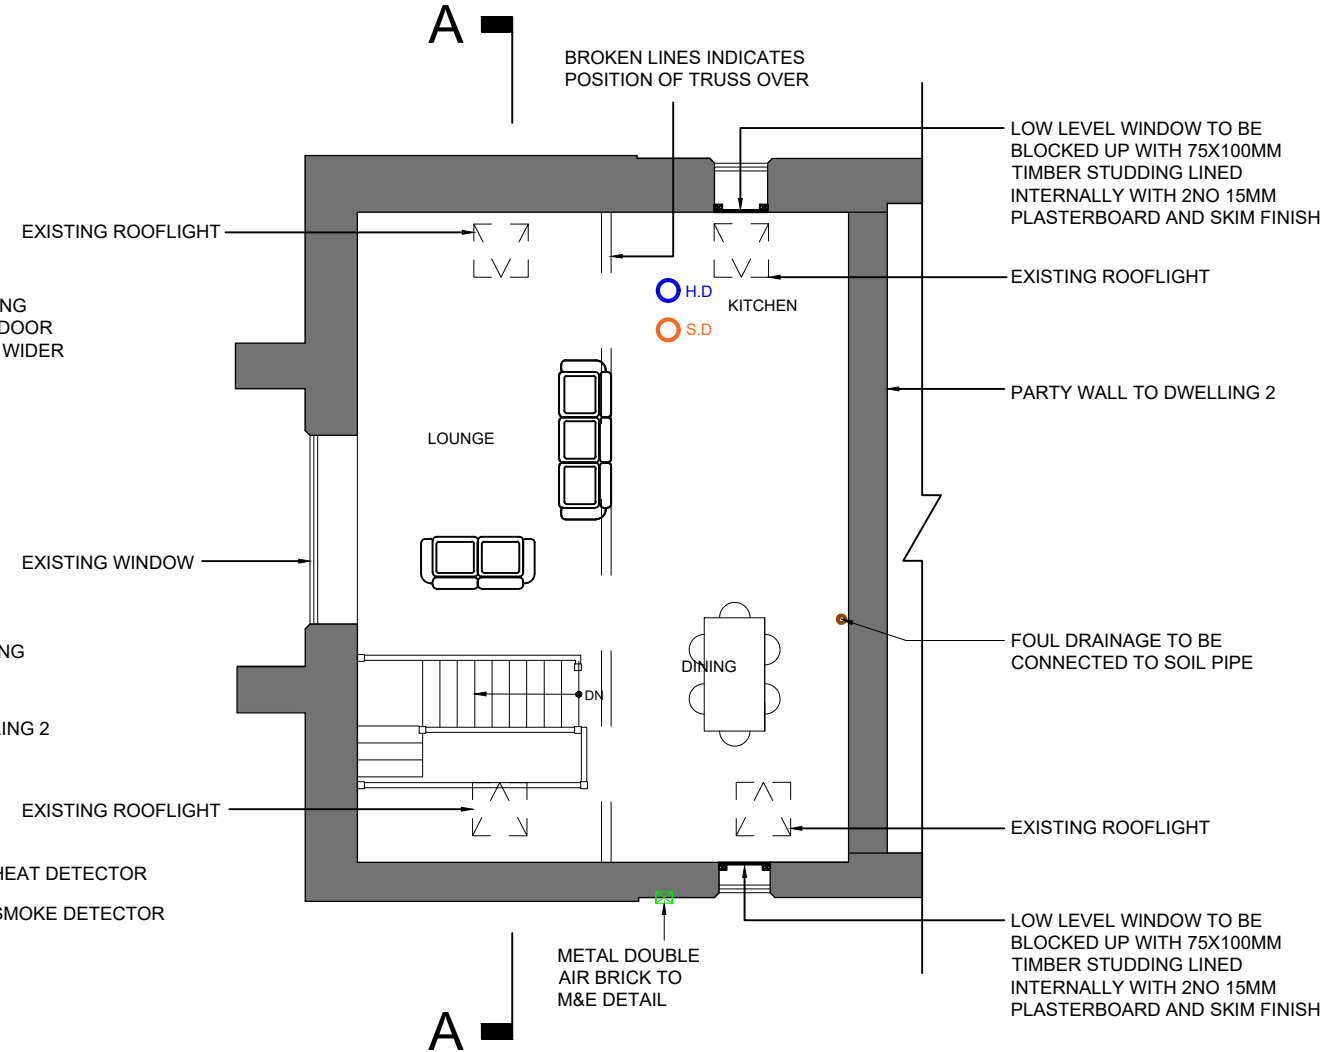

PROPOSED FIRST FLOOR PLAN

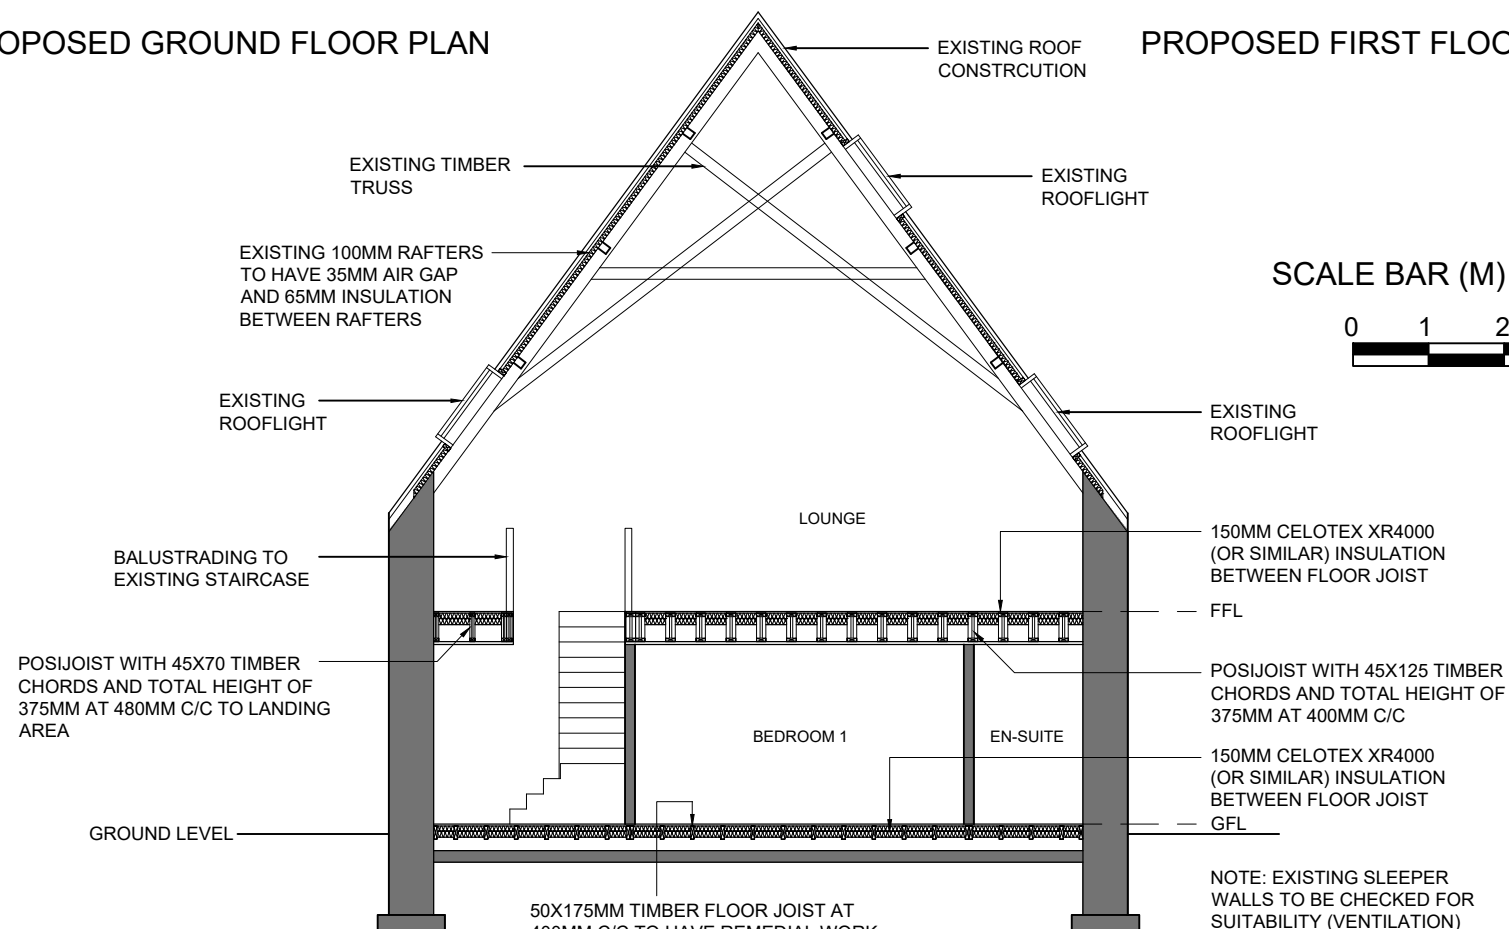

PROPOSED SECTION A-A

KEY

EXISTING WALL CONSTRUCTION

SCALE BAR (M)



REV	DESCRIPTION
UNIT 1 PROPOSED FLOOR PLAN AND SECTIONS PARK HALL, HUXTON HEY ROAD, LIVERPOOL, L36 5SE	
CLIENT:	Nextgen Coliving
DWG NO:	K1219/05
SCALE:	1/100 @ A3
DRAWN BY:	D.D.
DATE:	11/02/26
REV:	
MICHIGAN HOUSE, 17-19 CHORLEY NEW ROAD, BOLTON, BL1 4QR TEL: 01204 392233 FAX: 01204 528505 WWW.NEILPIKEARCHITECTS.CO.UK EMAIL: INFO@NEILPIKEARCHITECTS.CO.UK	
 NEIL PIKE ARCHITECTS	

COPYRIGHT OF THIS DRAWING REMAINS WITH THE ARCHITECT. DO NOT SCALE FROM THIS DRAWING. WORK TO FIGURED DIMENSIONS. CHECK ALL DIMENSIONS ON SITE. IN THE EVENT OF ANY DISCREPANCY REFER QUERY TO THE ARCHITECTS.