


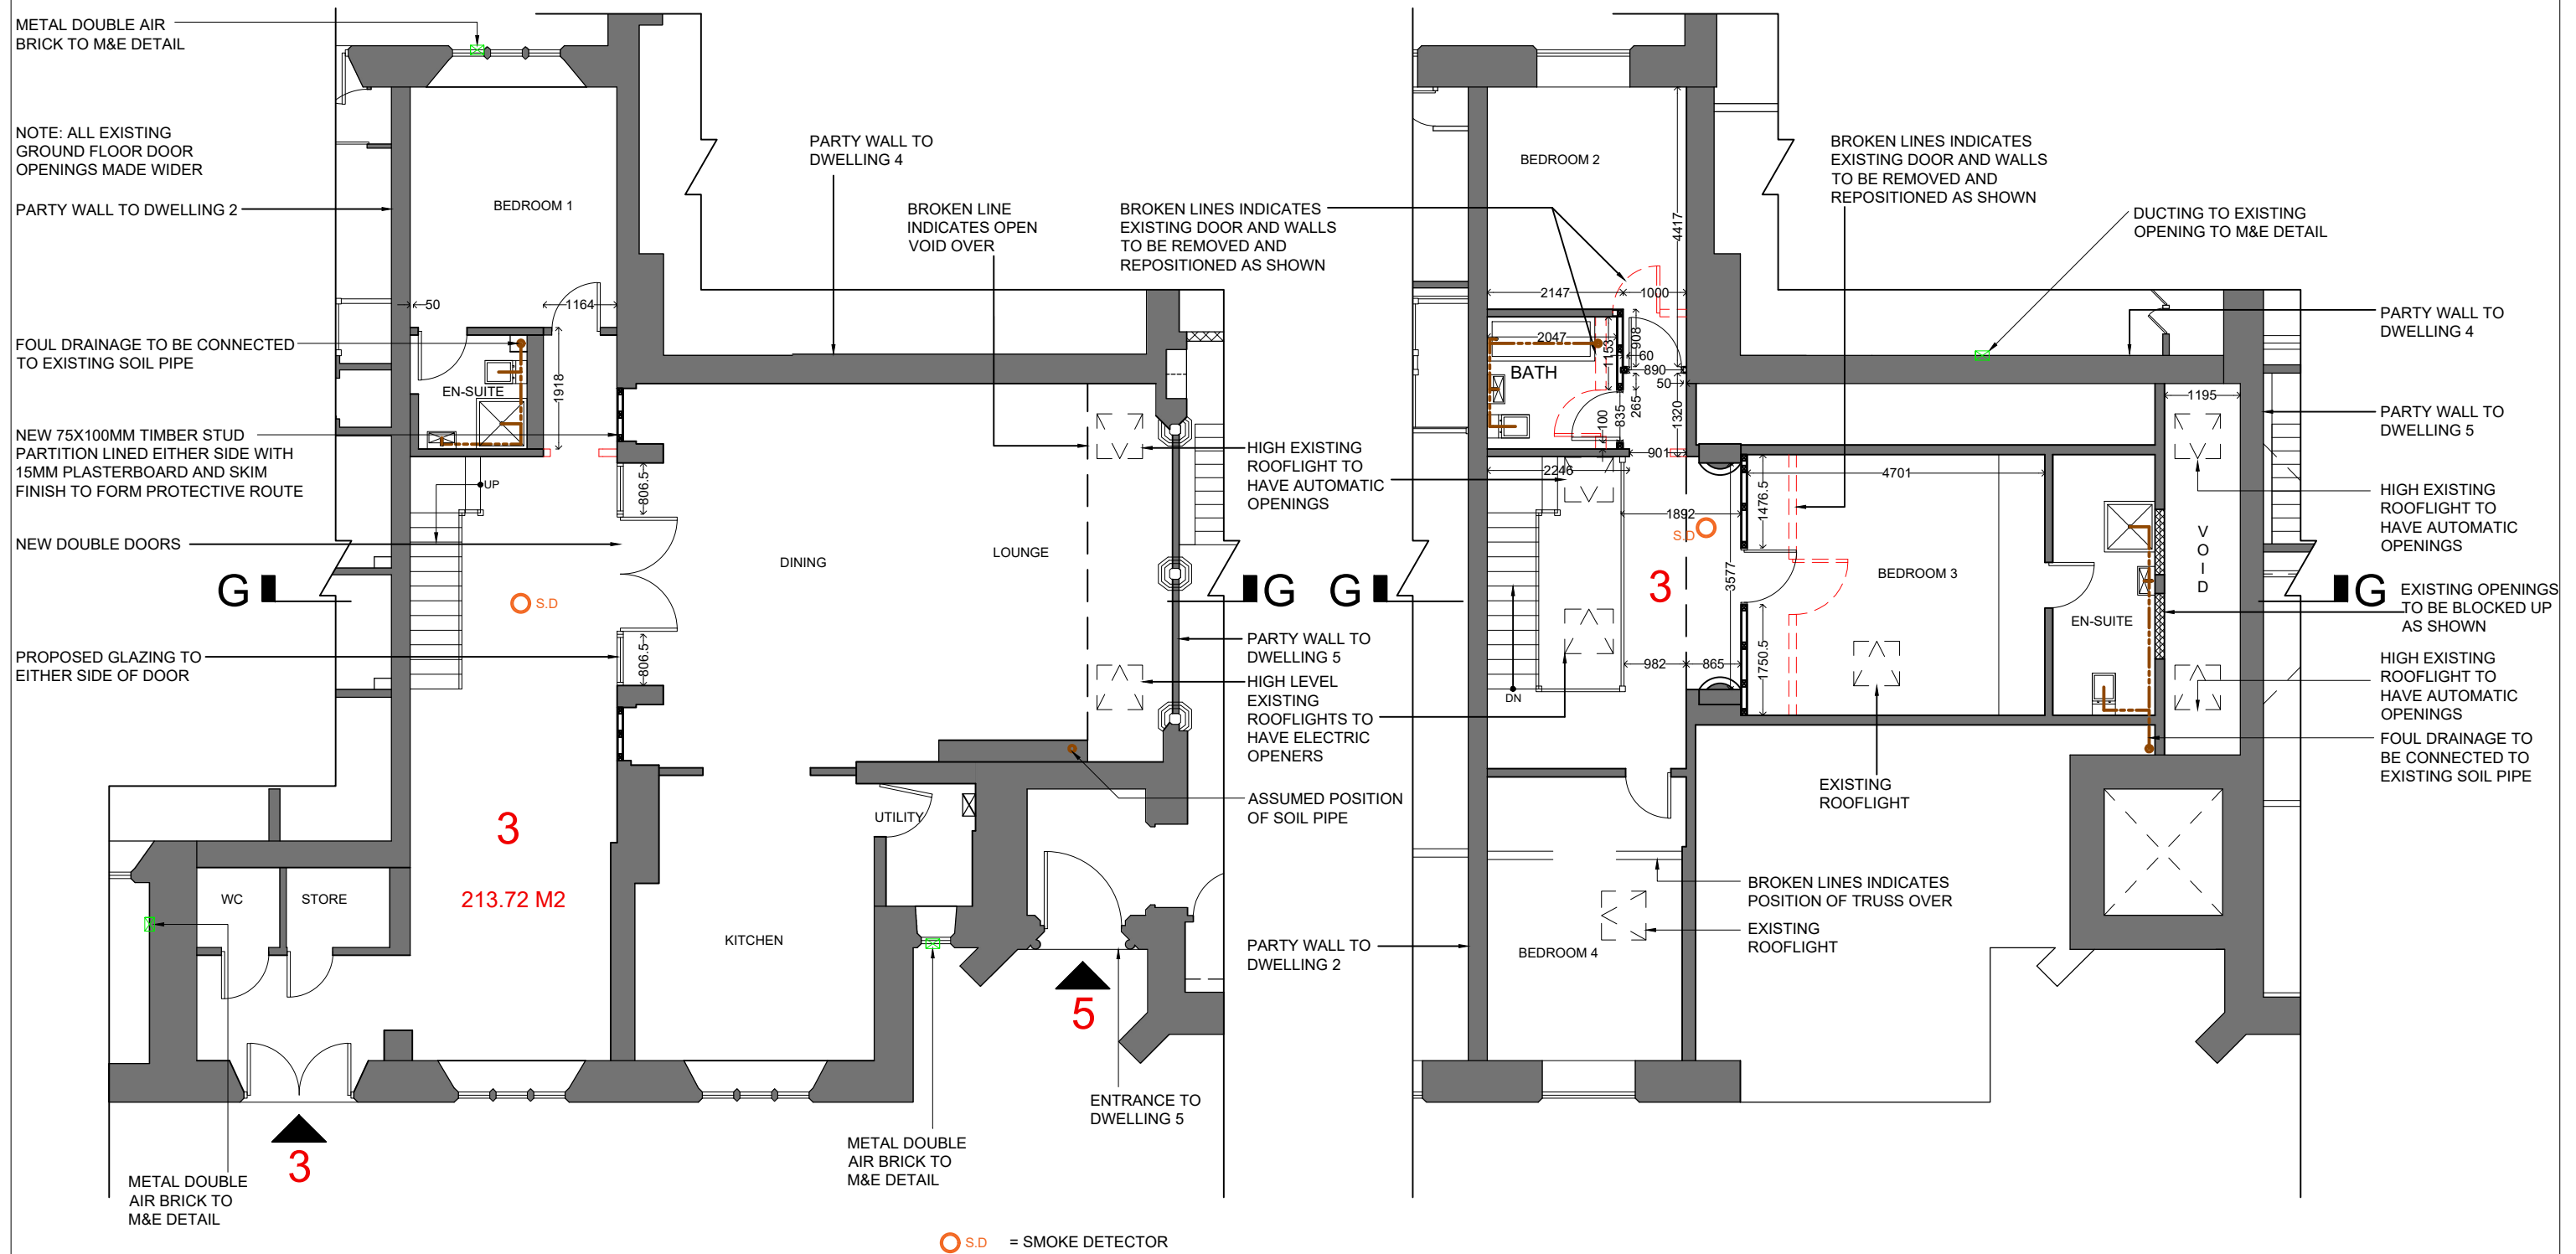


PROPOSED GROUND FLOOR PLAN

KEY

 EXISTING WALL CONSTRUCTION

PROPOSED FIRST FLOOR PLAN

 

REV	DESCRIPTION	
UNIT 3		
PROPOSED FLOOR PLAN		
PARK HALL, HUYTON HEY ROAD, LIVERPOOL, L36 5SE		
CLIENT:	Nextgen Coliving	 NEIL PIKE ARCHITECTS
DWG NO:	K1219/08	
SCALE:	1/100 @ A3	
DRAWN BY:	D.D.	
DATE:	11/02/26	
REV:		
MICHIGAN HOUSE, 17-19 CHORLEY NEW ROAD, BOLTON, BL14 4QR TEL: 01204 392233 FAX: 01204 528505 WWW.NEILPIKEARCHITECTS.CO.UK EMAIL: INFO@NEILPIKEARCHITECTS.CO.UK		
COPYRIGHT OF THIS DRAWING REMAINS WITH THE ARCHITECT. DO NOT SCALE FROM THIS DRAWING. WORK TO FIGURED DIMENSIONS, CHECK ALL DIMENSIONS ON SITE. IN THE EVENT OF ANY DISCREPANCY REFER TO THE ARCHITECTS.		