


PROPOSED GROUND FLOOR PLAN

KEY



SCALE BAR (M)

 

NOTE: ALL EXISTING
GROUND FLOOR DOOR
OPENINGS MADE WIDER

FOIL DRAINAGE TAKE ALONG AND –
TAKEN DOWN AND CONNECTED TO
SOIL PIPE BELOW

PARTY WALL TO


EXISTING ROOFLIGHT

PARTY WALL TO

EXISTING ROOFLIGHT

 H.D = HEAT DETECTOR

 S.D = SMOKE DETECTOR

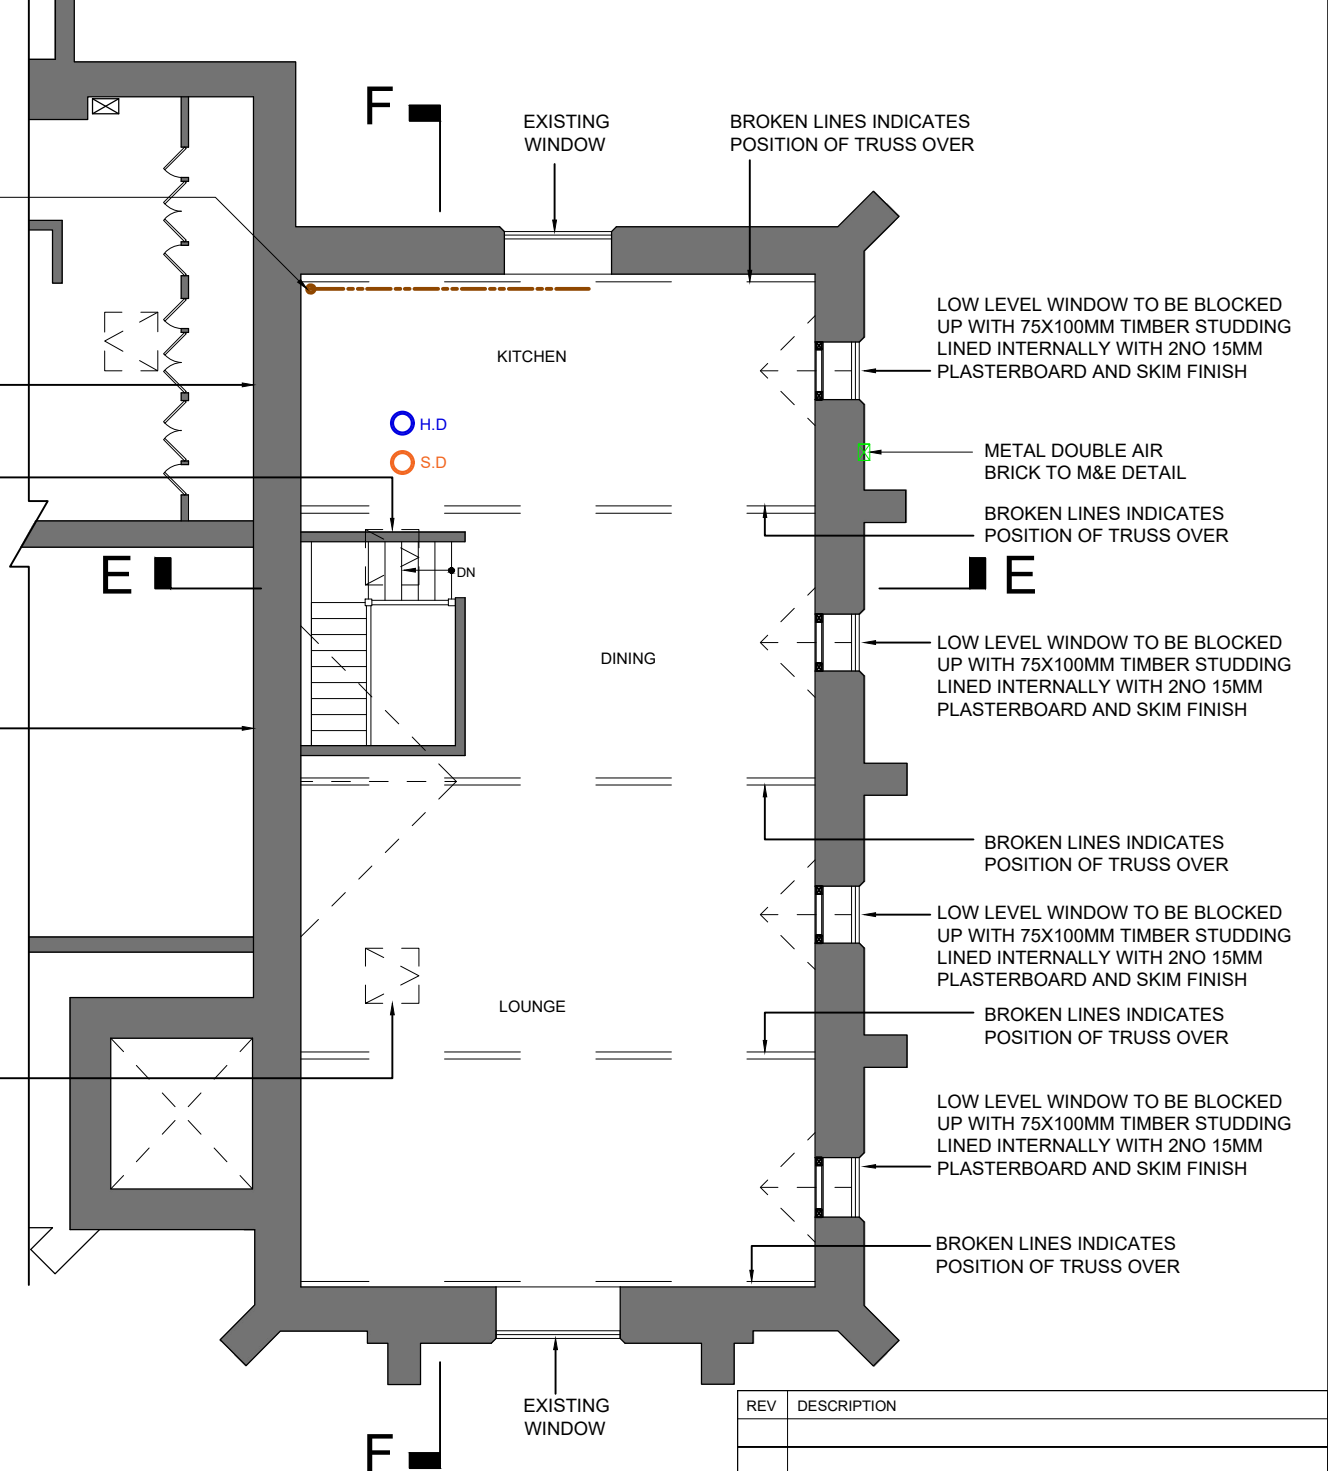

PROPOSED FIRST FLOOR PLAN

REV	DESCRIPTION
UNIT 5 PROPOSED FLOOR PLANS PARK HALL, HUYTON HEY ROAD, LIVERPOOL, L36 5SE	
CLIENT: DWG NO: SCALE: DRAWN BY: DATE: REV:	Nextgen Coliving K1219/12 1/100 @ A3 D.D. 11/02/26
 NEIL PIKE ARCHITECTS	
MICHIGAN HOUSE, 17-19 CHORLEY NEW ROAD, BOLTON, BL1 4QR TEL: 01204 392233 FAX: 01204 528505 WWW.NEILPIKEARCHITECTS.CO.UK EMAIL: INFO@NEILPIKEARCHITECTS.CO.UK	
COPYRIGHT OF THIS DRAWING REMAINS WITH THE ARCHITECT. DO NOT SCALE FROM THIS DRAWING. WORK TO FIGURED DIMENSIONS. CHECK ALL DIMENSIONS ON SITE. IN THE EVENT OF ANY DISCREPANCY REFER QUERY TO THE ARCHITECTS	