



DO NOT SCALE

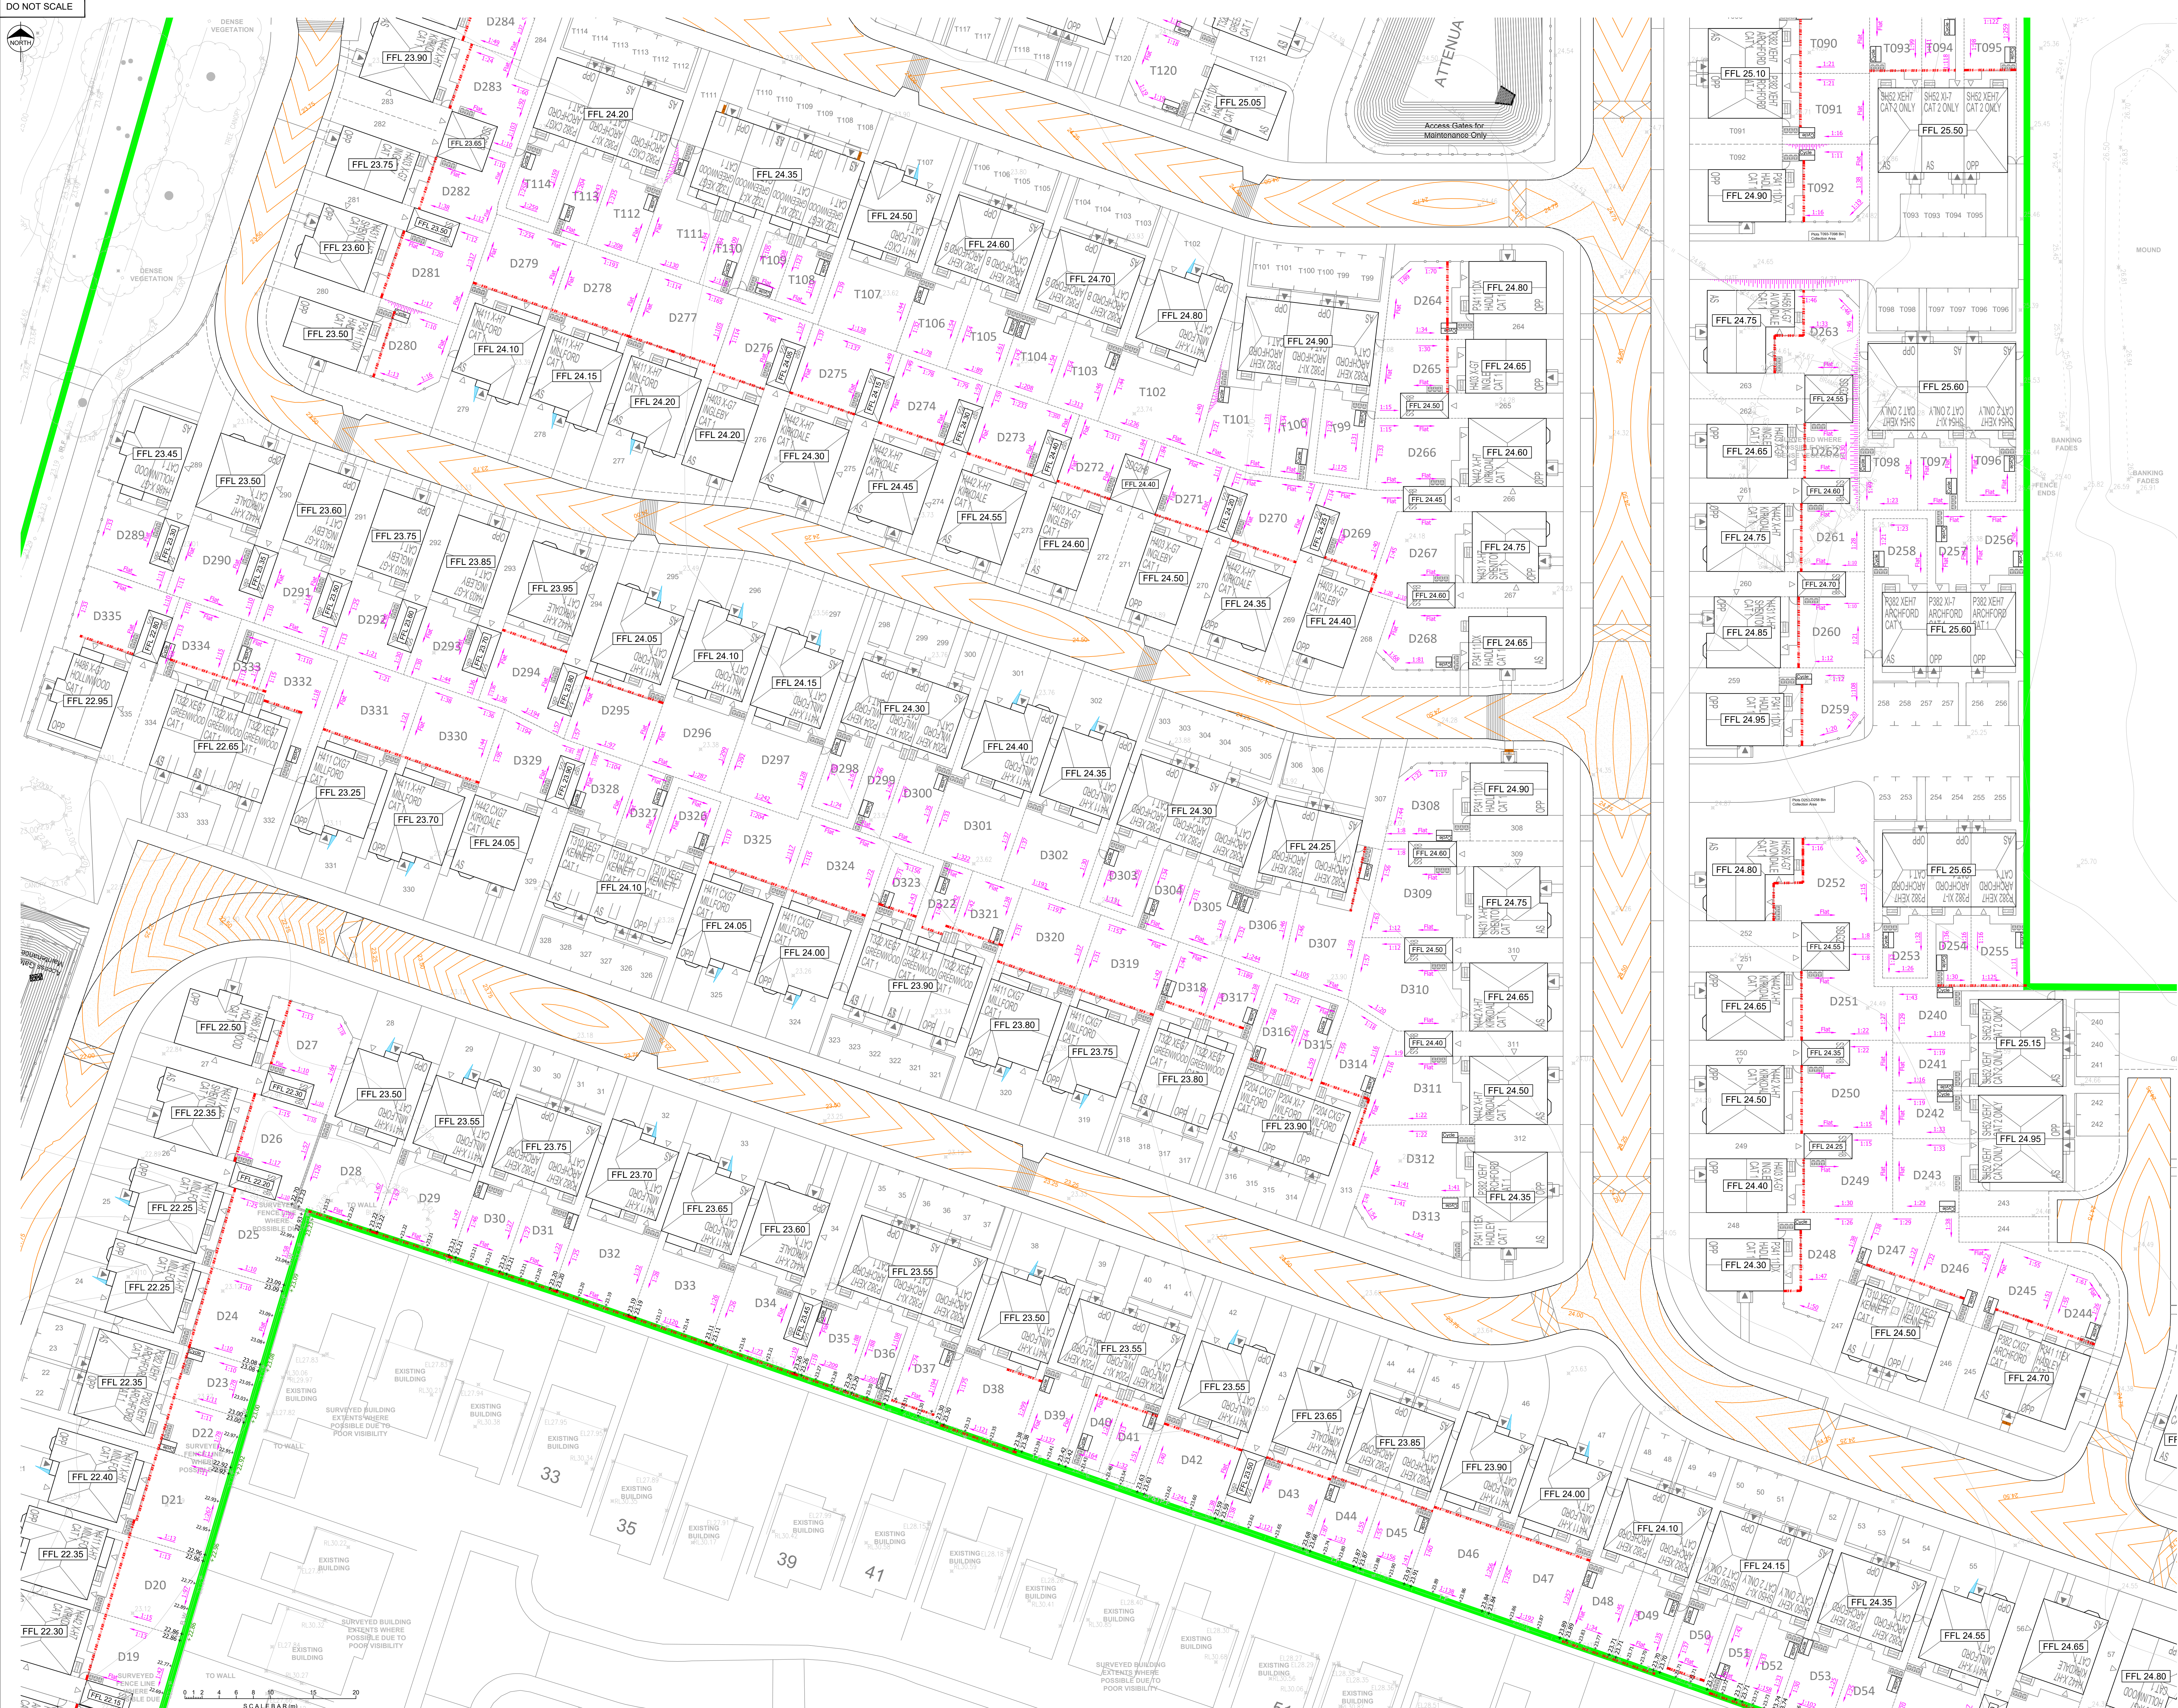


Legend

- Garden Gradient
- Land Drain
- Plot Slab Level
- Proposed Garden Level

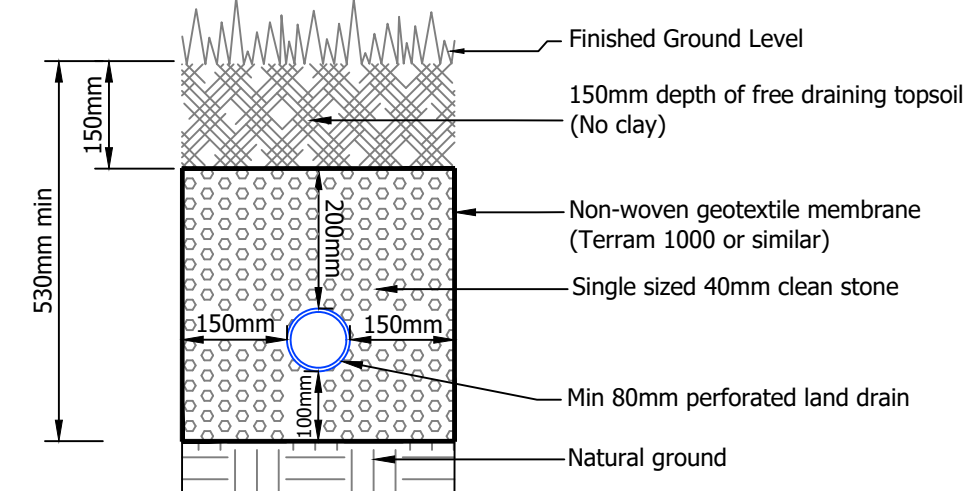

LAND DRAIN DETAIL

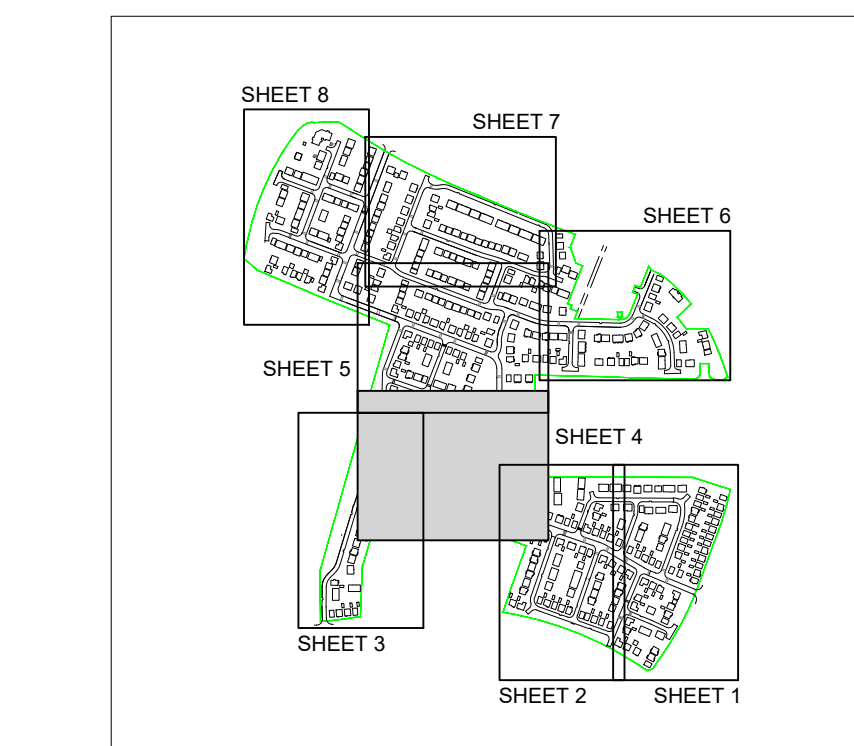

KEY PLAN

Design based on Layouts:
Cherryfield Drive, Kirkby, Planning Layout (South Parcel)
Dwg No. 203004, Dated 04 December 2025
Rev: P03

Cherryfield Drive, Kirkby, Planning Layout (North Parcel)
Dwg No. 203005, Dated 04 December 2025
Rev: P03

Grid/Level datum based on Topos:
Cherryfield Drive, Kirkby, Topographical Land Survey
Dwg No. DWH-TS 04 Sheets 1 to 3, Dated 27.04.21
Rev: -

Topographical Land Survey
Former All Saints School Cherryfield Drive, Knowsley
Dwg No. A0 14F063/001 Sheets 1 & 2, Dated July '14
Rev: -

Coopers Drawing List:

- 7778/01 Proposed S104 Drainage Layout
- 7778/02 Proposed Highway Setting Out
- 7778/03 Proposed Highway and Drainage Longsections
- 7778/04 Proposed Highway and Drainage Longsections
- 7778/05 Highway Construction Details
- 7778/06 Proposed Surface Finishes
- 7778/07 S38 Agreement Plan
- 7778/08 External Works Layout
- 7778/09 Private Drainage Layout
- 7778/10 Private Drainage Construction Details
- 7778/11 Manhole Schedules
- 7778/12 Flow Control Manhole Details
- 7778/13 Surface Water Catchment Areas
- 7778/14 Surface Water Attenuation Details
- 7778/15 Proposed Cut and Fill Earthworks
- 7778/16 Plot Setting Out
- 7778/17 Manhole Connection Plan
- 7778/18 Flood Exceedance Plan
- 7778/19 Proposed Land Drainage Plan
- 7778/20 Detail Details

TENDER

Rev.	Date	Revision	By	Appd.
A	28.04.25	Garden levels added along Pondwater Close and Whinberry Drive	PJN	JAR

coopers
chartered consulting engineers

Tel: 01244 684910
Email: admin@coopers.co.uk
Web: http://coopers.co.uk

Client: **BARRATT HOMES**
Barratt/David Wilson Homes
303 Bridgewater Place
2nd Floor
Warrington
Cheshire
WA3 6DF
TEL: 01925 546600

Project: **CHERRYFIELD DRIVE, KIRKBY.**

Title: **Proposed Land Drainage Plan Sheet 4 of 8**

DRAWING NUMBER	SCALE at A0	1:250
DATE	26.01.26	REVISION
DRAWN	MM	A
CHECKED	AJ	

7778 / 19-4