

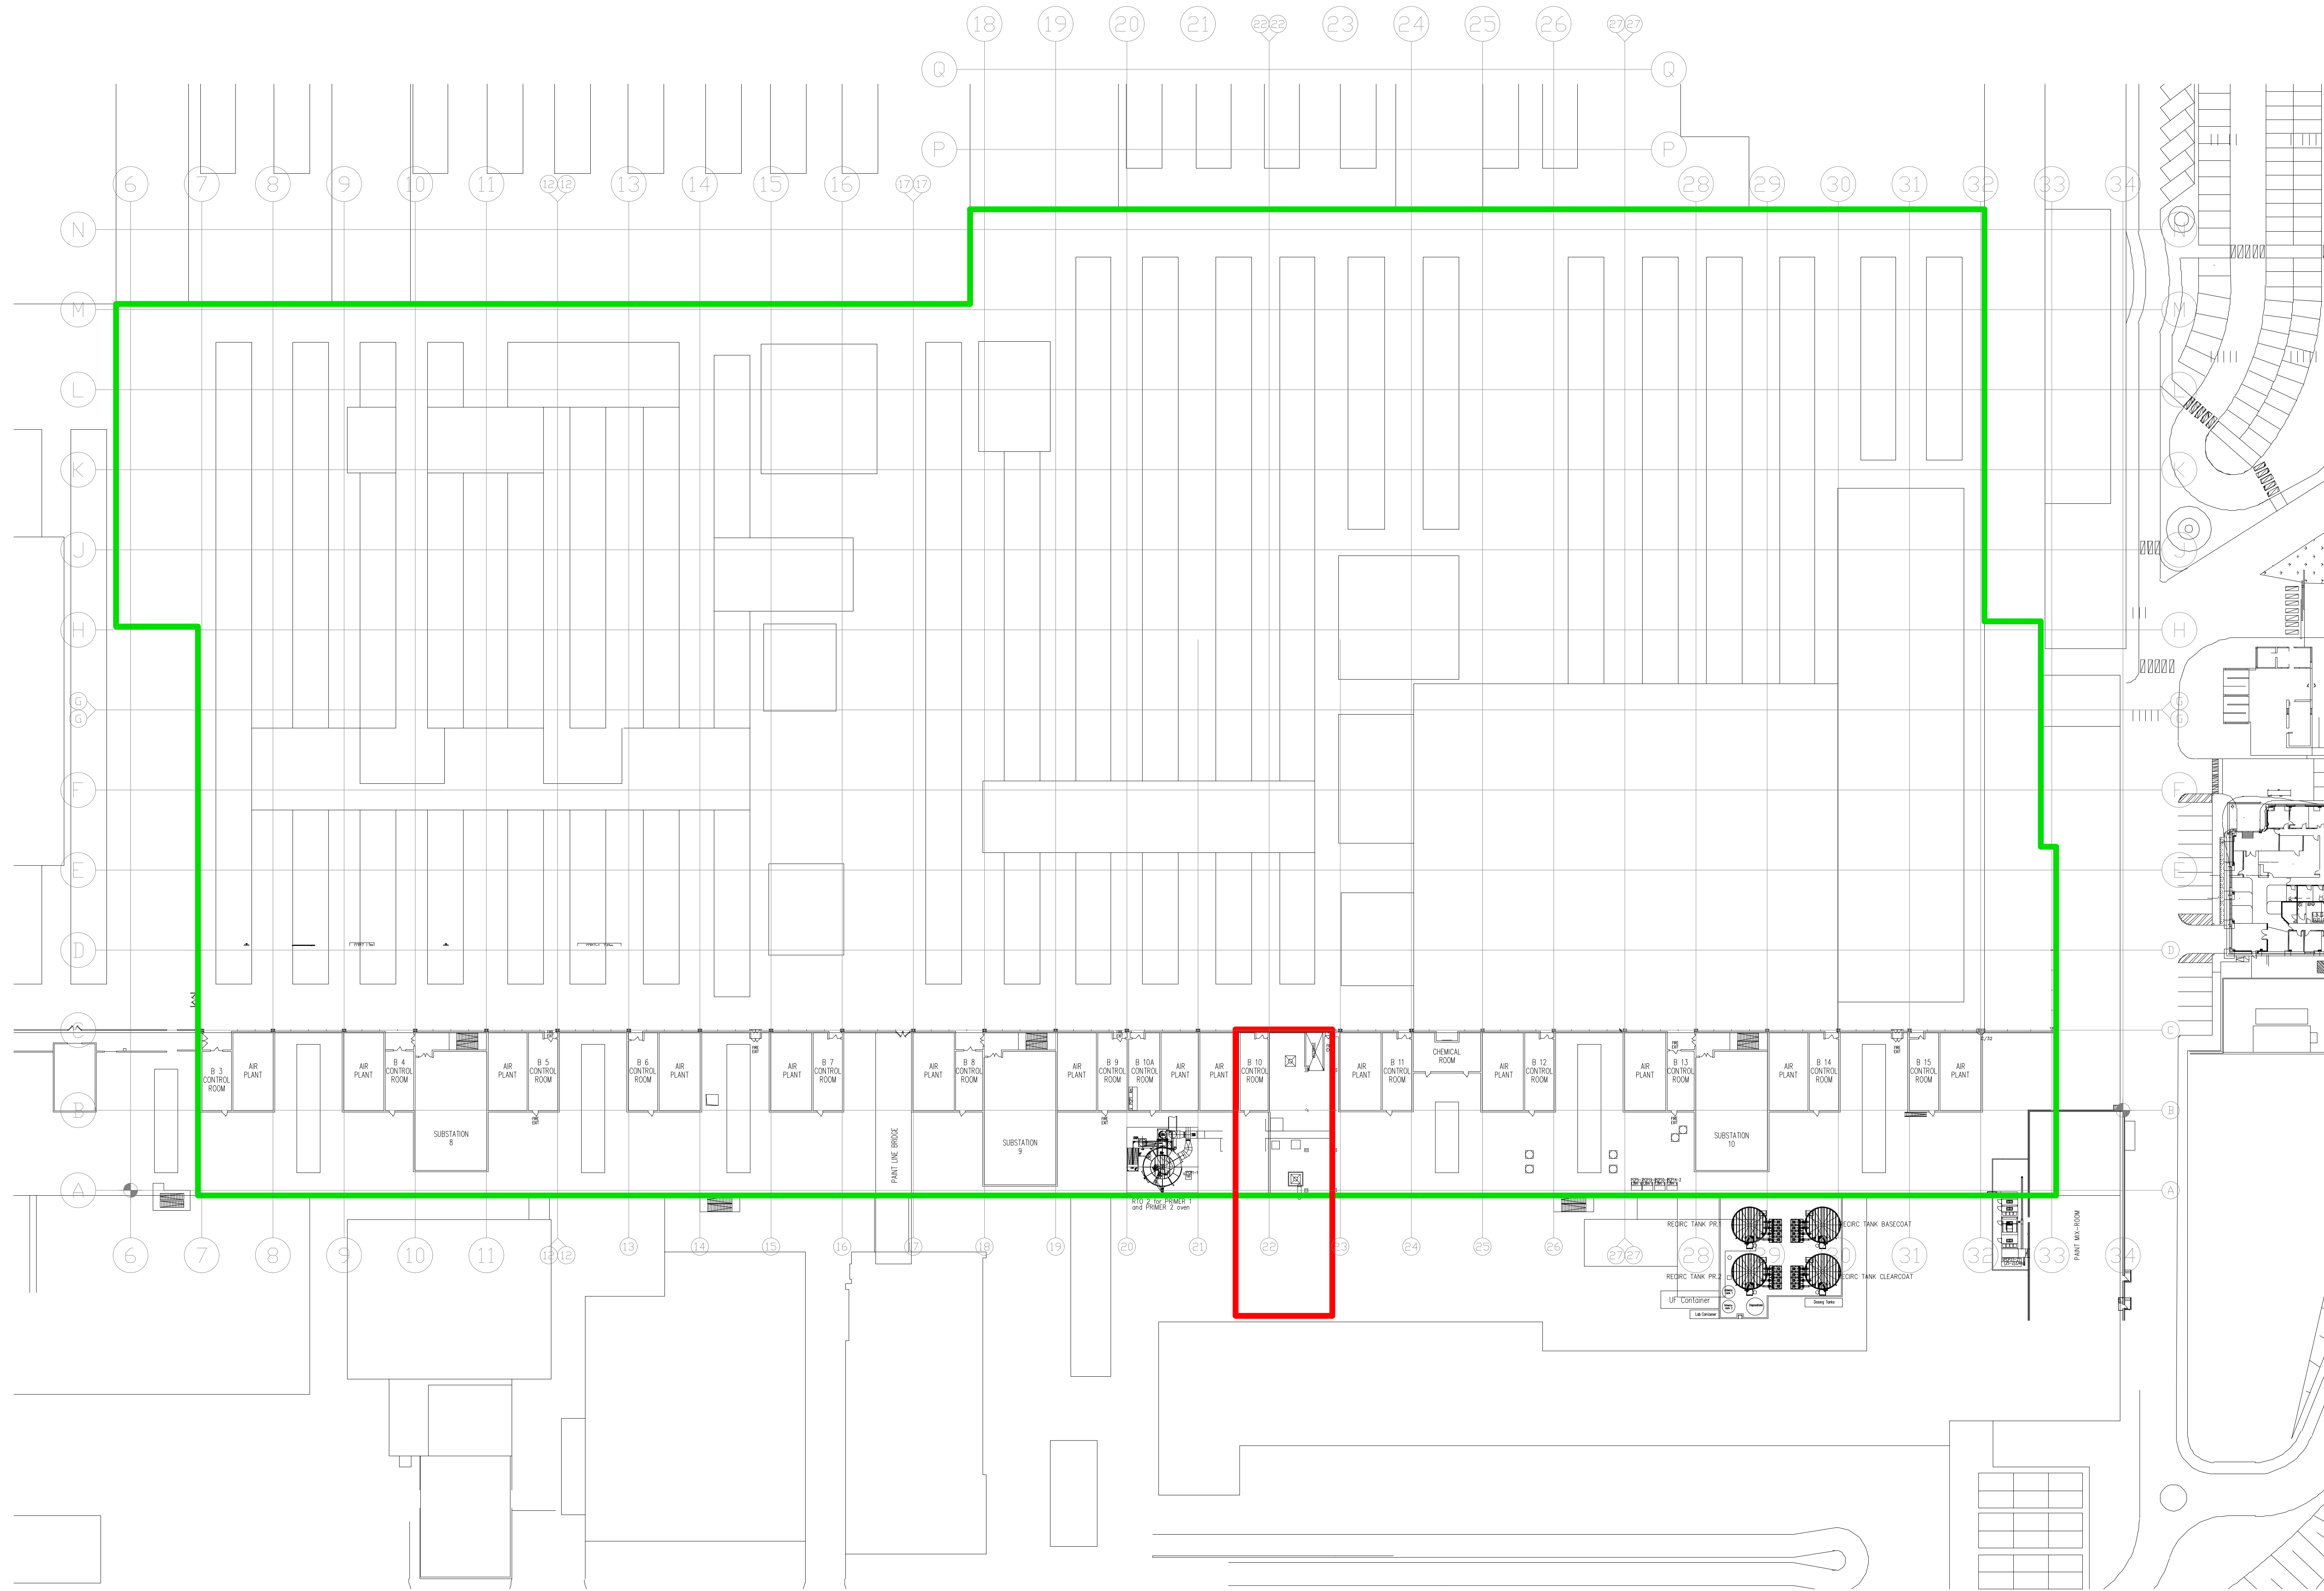


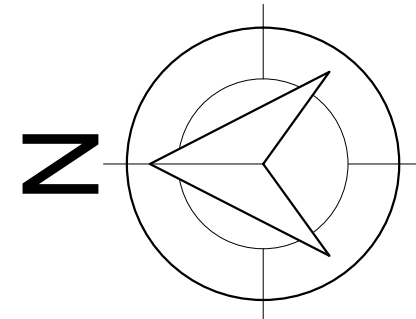

EXISTING SITE PLAN
Scale 1:500 @ A0

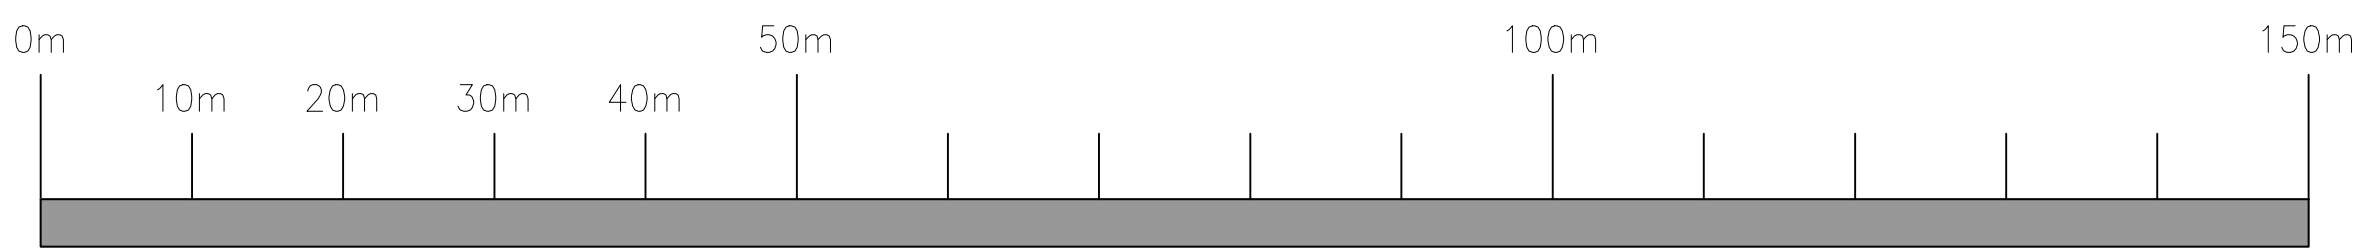

KEY :

OUTLINE OF PAINT SHOP

SITE BOUNDARY OF PROPOSED WORKS

APPROVED		NO COMMENTS			
		WITH COMMENTS			
		NOT APPROVED			
NAME		POSITION	SIGNATURE	DATE	
CLIENT					
CLIENT					
DURR LTD					
DURR LTD					
				STATE	
B		SITE BOUNDARY UPDATED	07.04.2025	GBWARFGG	ORIGINAL
A		RTO PROPOSED LOCATION UPDATED	10.03.2025	GBWARLMS	REPLACEMENT FOR
1		FIRST ISSUE - FOR PLANNING APPLICATION	14.03.2024	GBWARLMS	REPLACED WITH
ISSUE	AMENDMENT	DATE	NAME	DOCUMENT TYPE	
DRAWN	14.03.2024	GBWARLMS		MATERIAL NO.	
CHECKED	07.04.2025	GBWARGAW			
RELEASED	07.04.2025	GBWARFGG			
STATUS	RELEASED				
SCALE	1:500			DOCUMENT NO.	
	EXISTING SITE PLAN NEW TAR and RTO PAINT SHOP			20158931	
	JLR - HALEWOOD				
	GB02 - 2943524 - 001 TAR				
	A1L010				
	VERSION 01			DOC. PART 001	
	REVISION B			SHEET/TOTAL 1 / 1	
	21			A0	
22			23		