

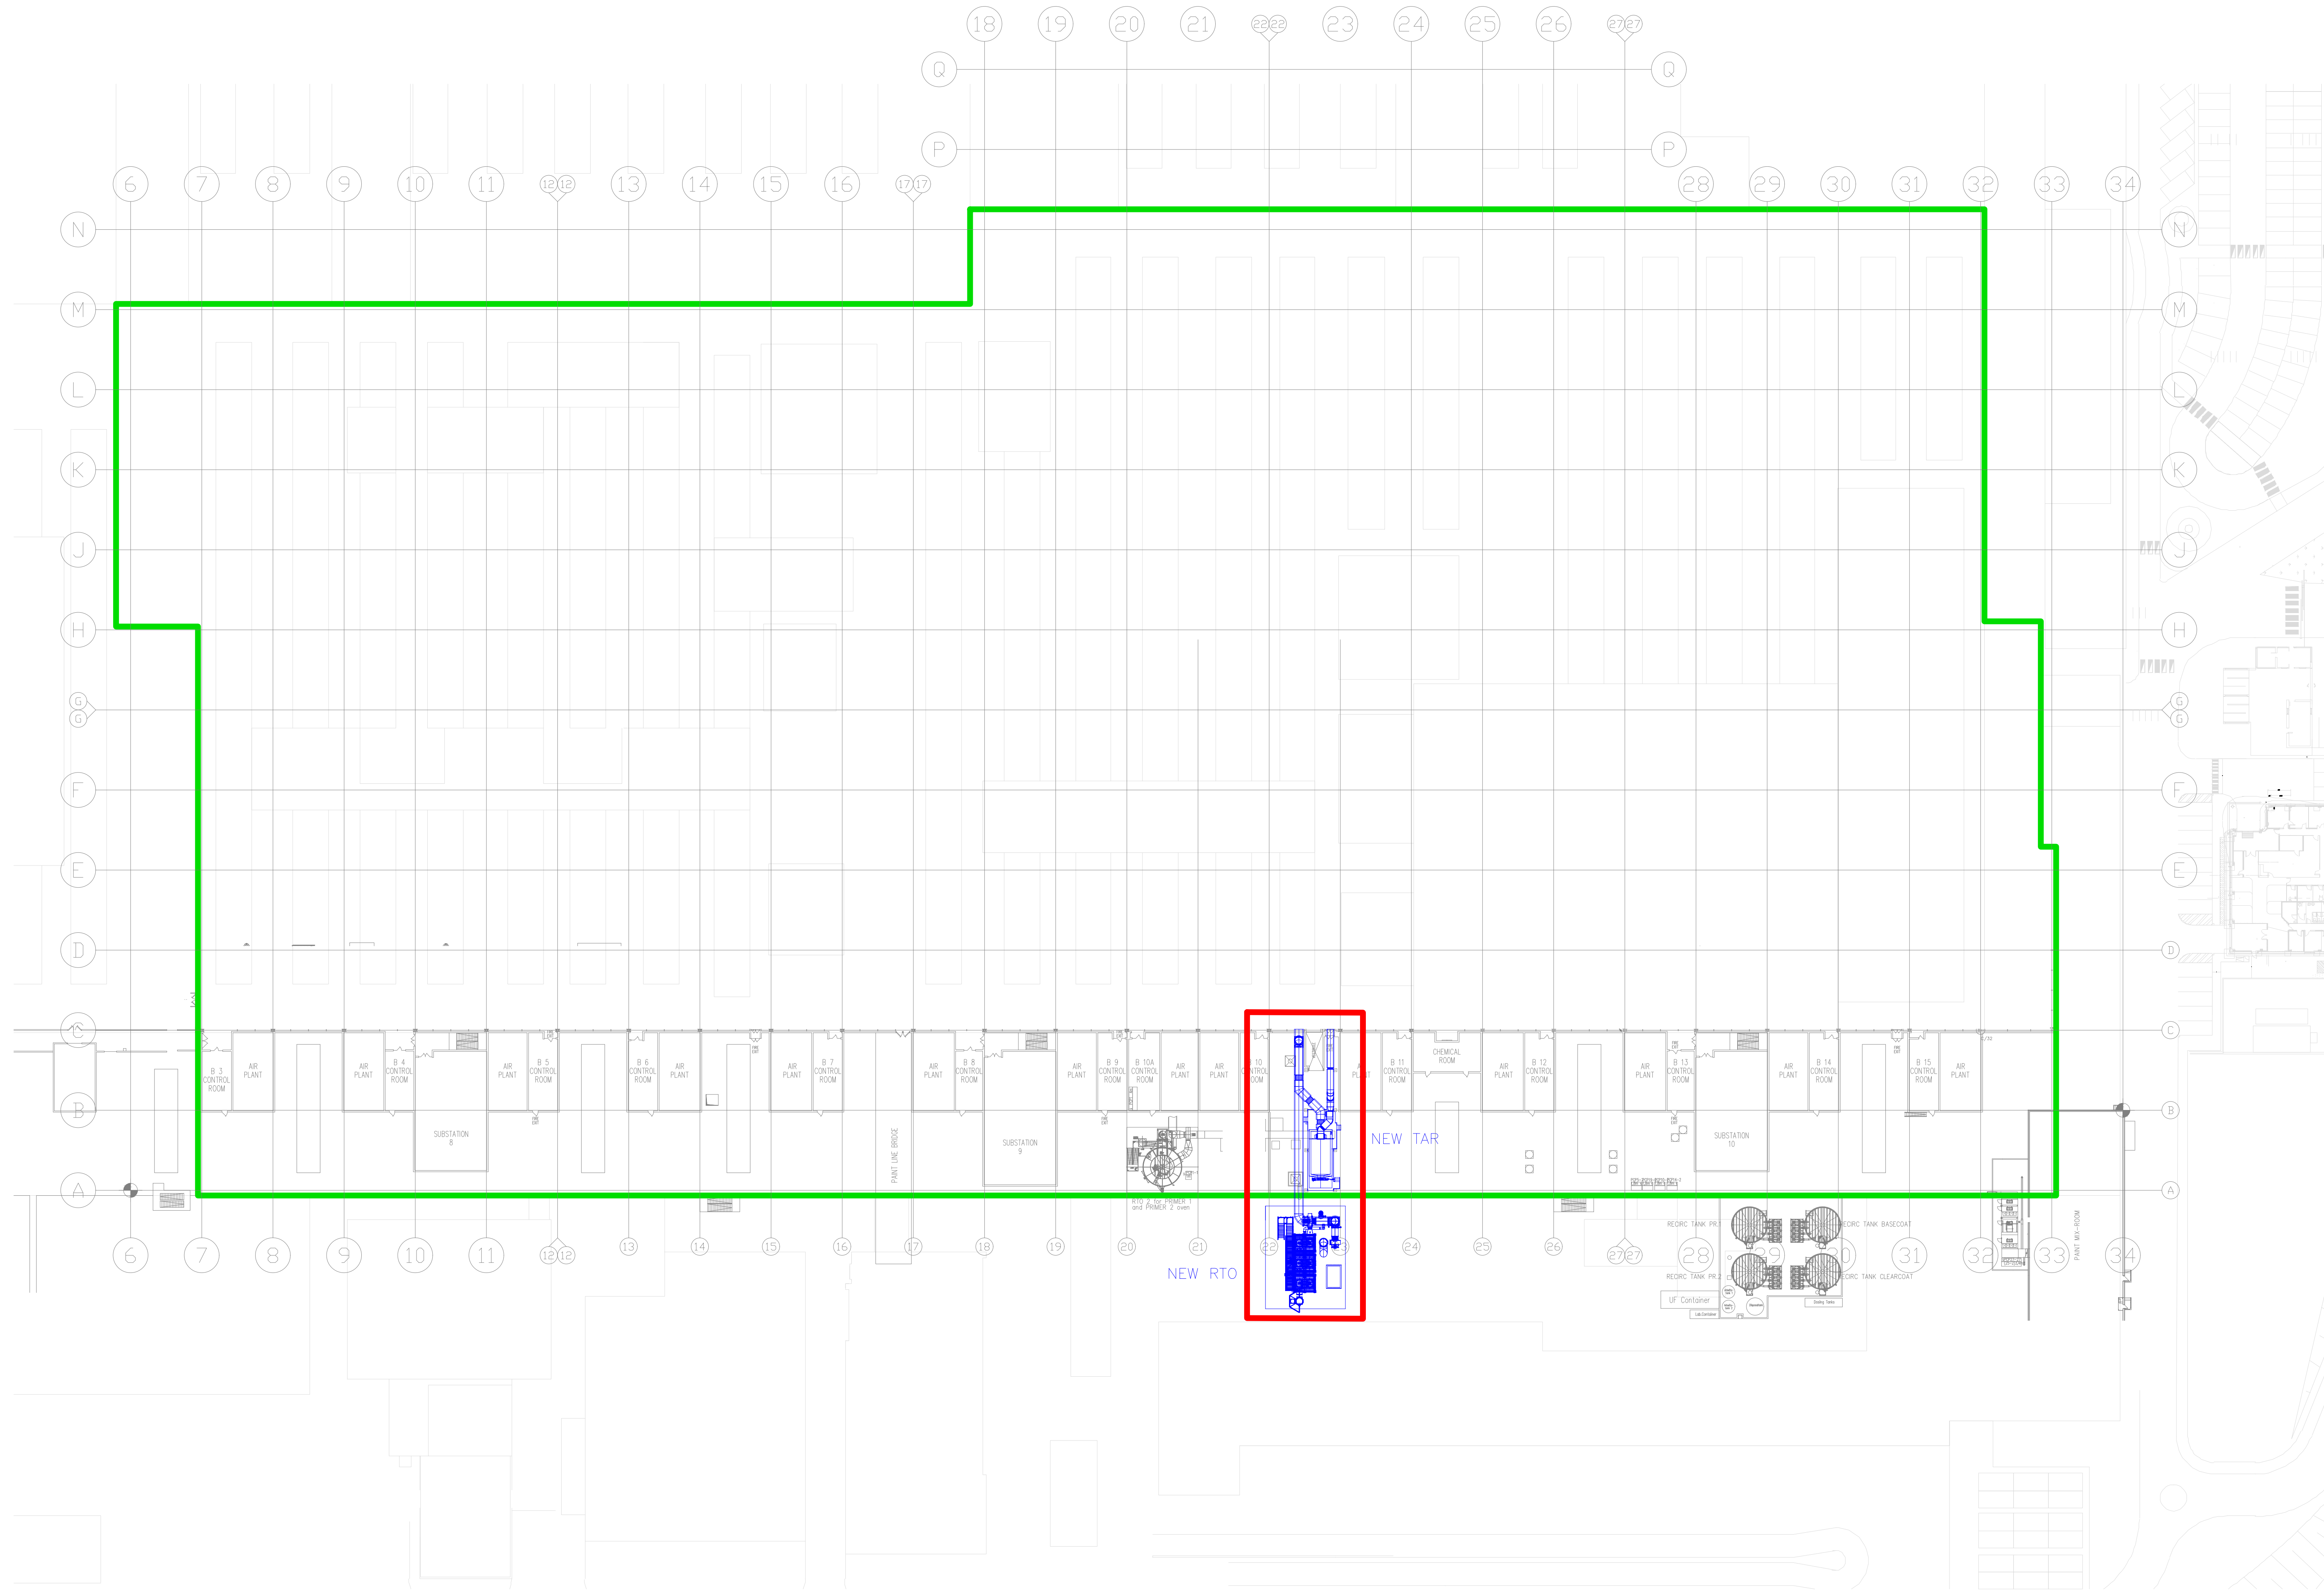


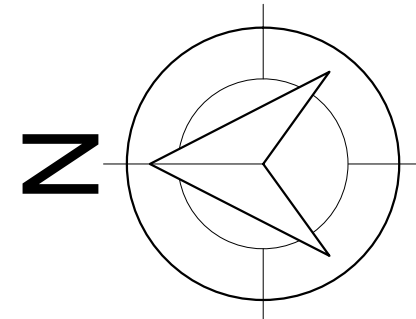

PROPOSED SITE PLAN
Scale 1:500 @ A0

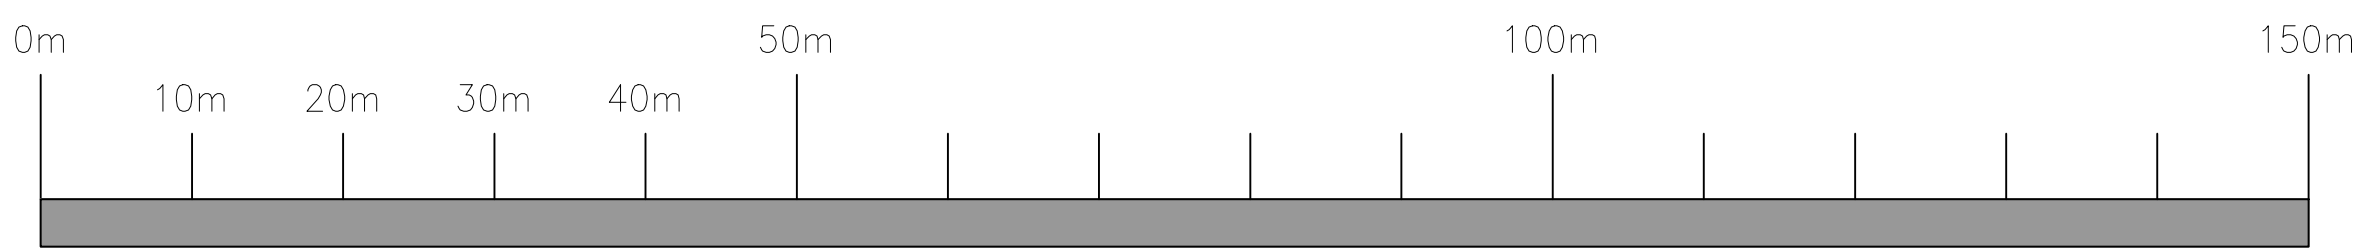


KEY :

OUTLINE OF PAINT SHOP

OUTLINE OF NEW EQUIPMENT (AT 8m LEVEL)

SITE BOUNDARY OF PROPOSED WORKS

 APPROVED		NO COMMENTS				
		WITH COMMENTS				
		NOT APPROVED				
NAME		POSITION	SIGNATURE	DATE		
CLIENT						
CLIENT						
DURR LTD						
DURR LTD						
				STATE		
B	RTO BOUNDARY UPDATED	07.04.2025		ORIGINAL		
A	RTO PROPOSED LOCATION UPDATED	10.03.2025	GBWARLMB	REPLACED FOR		
	FIRST ISSUE - FOR PLANNING APPLICATION	05.04.2024	GBWARLMB	REPLACED WITH		
ISSUE	AMENDMENT	DATE	NAME	DOCUMENT TYPE		
DRAWN	05.04.2024	GBWARLMB		MATERIAL NO.		
CHECKED	07.04.2025	GBWAR2FG				
RELEASED	07.04.2025	GBWAR2FG				
STATUS		RELEASED				
SCALE	PROPOSED SITE PLAN NEW TAR and RTO PAINT SHOP				DOCUMENT NO. 20158934	
1:500	JLR - HALEWOOD					
	GB02 - 2943524 - 001 TAR					
		A1L010				
21		22	23	24		
		VERSION 01 DOC PART 001				
		REVISION B SHEET/TOTAL 1/1				
		A0				