


PLANNING APPLICATION

These drawings have been prepared for the purposes of submission to the Local Authority as part of a Planning Application or for cost estimation. They should not be used for any other purpose without the permission of Turners Designs.


Adjacent buildings, roads, etc scaled from O.S. plans. Trees indicated for illustrative purposes only.

Rev. No.	Revision	Date :
B	Issued to Planning	27.07.25

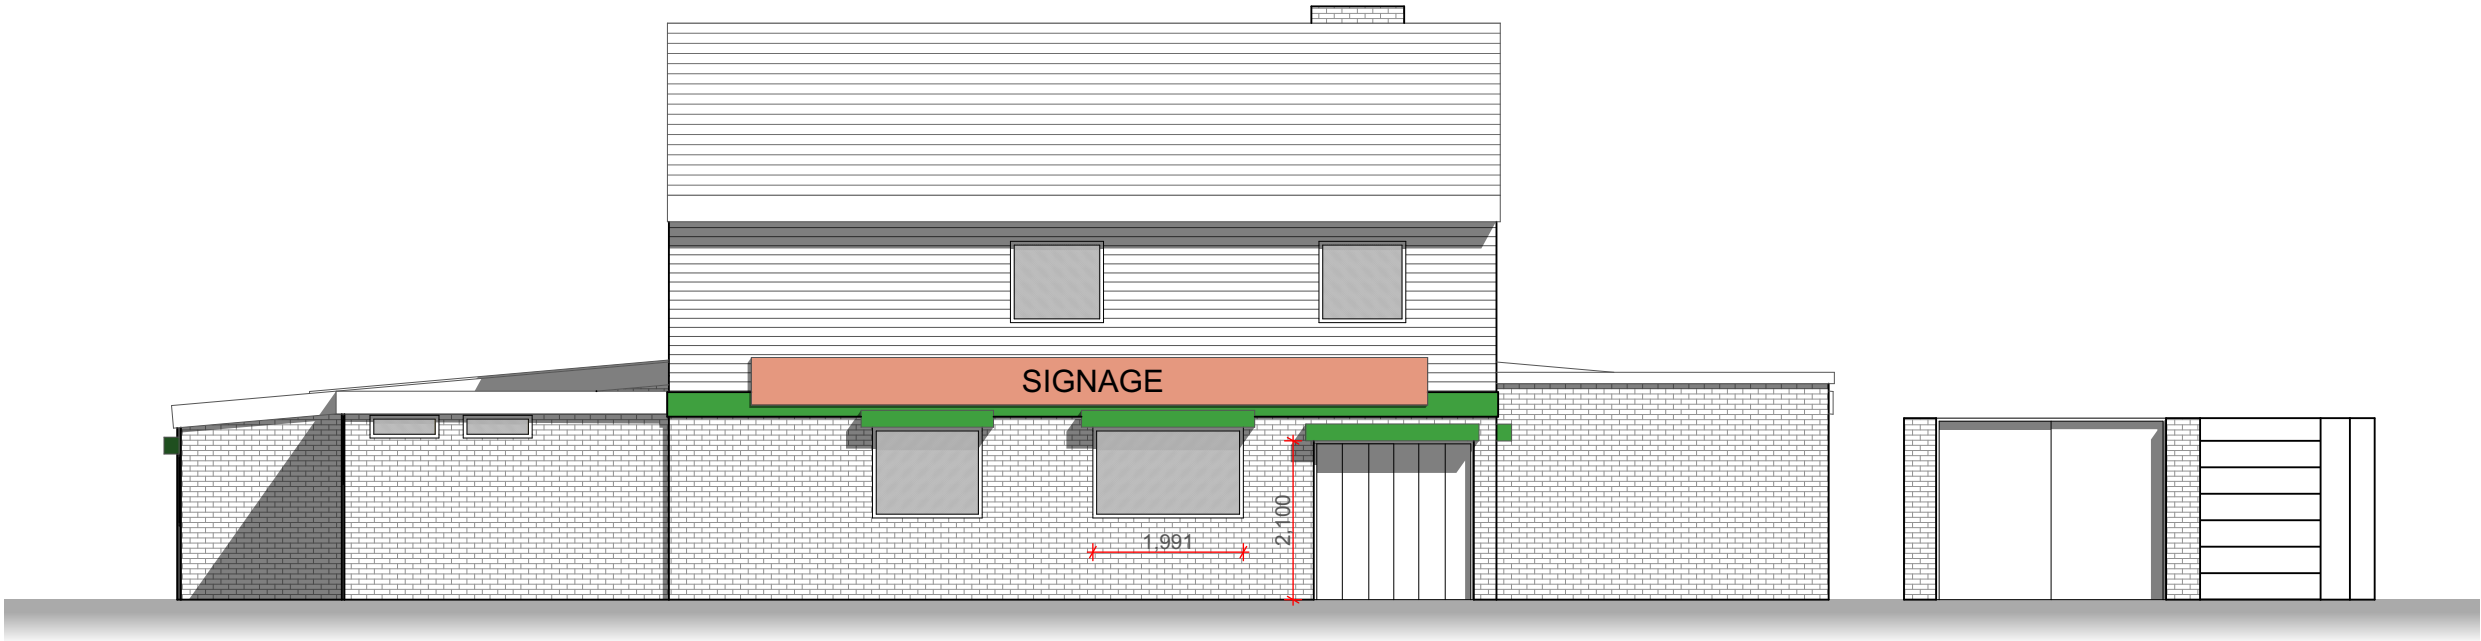

Front Elevation

1:100

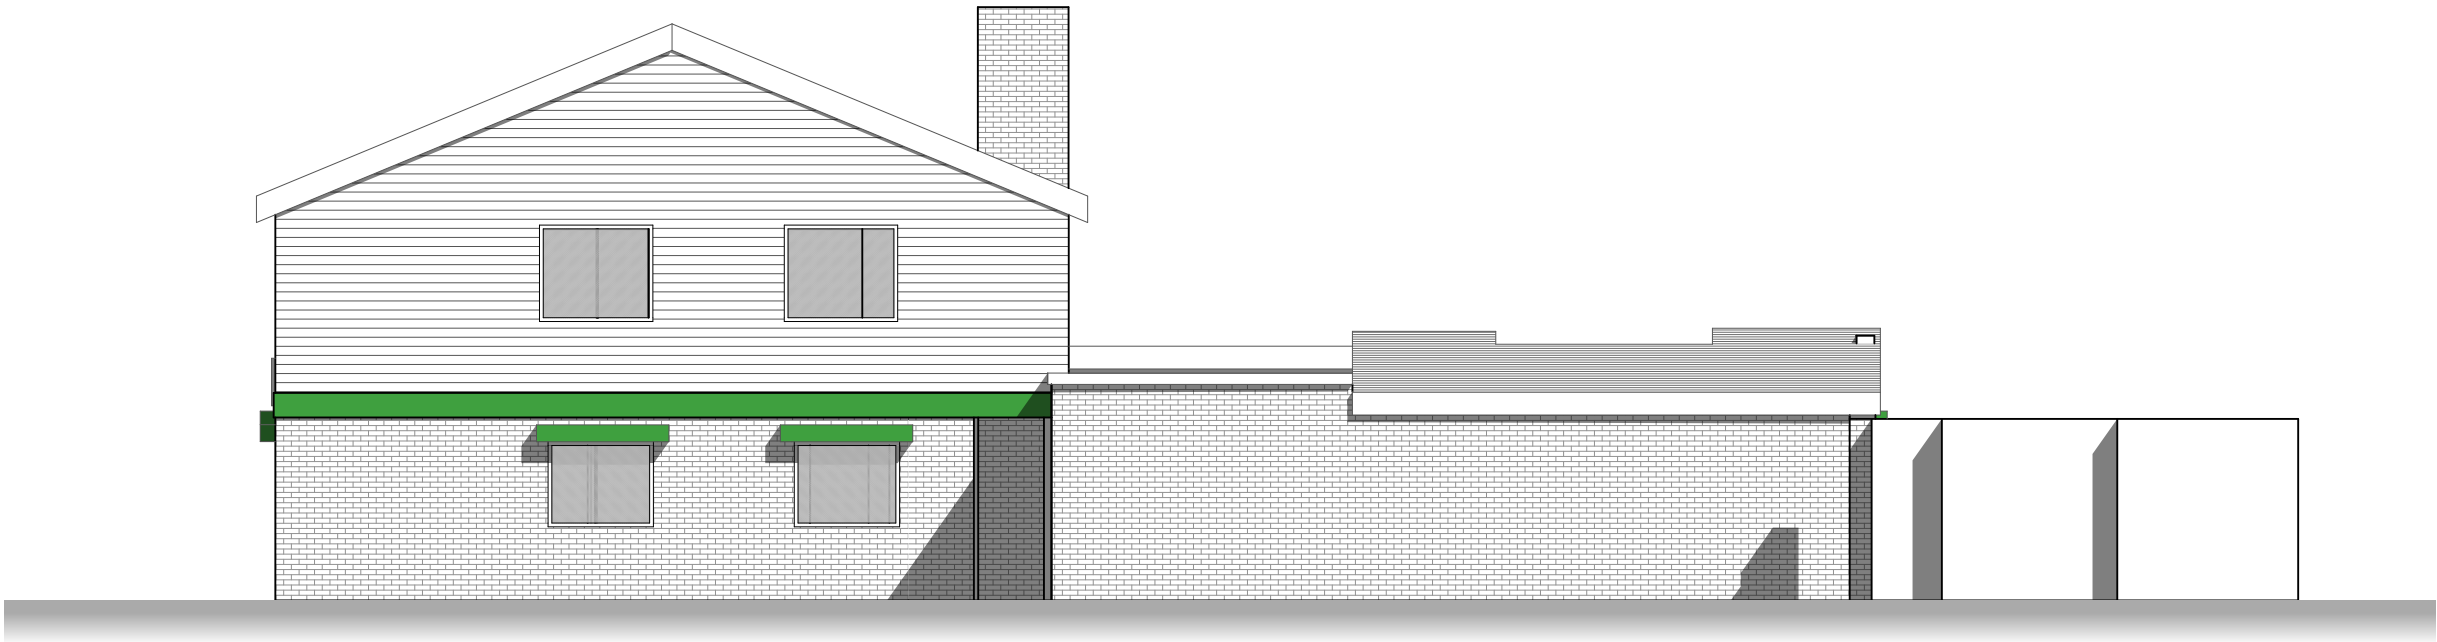

Side Elevation

1:100



Project :
44-45 Marled Hey
Liverpool
L28 0QL
Bloom Child Care

Drawing Title:
Existing Elevations Sh 1

Project No. : 226	Drawing No. : 226/PL/003	Rev No. : B
----------------------	-----------------------------	----------------

Scale : As shown	Size : A3	Date : 27 / 07 / 2025
---------------------	--------------	--------------------------

Drawn By :
PT

This Drawing is Copyright © 2025

137 Utting Avenue East, Norris Green, Liverpool, L11 5AB
Tel : 07960299727
Email : info@turnersdesigns.com

USE FIGURED DIMENSIONS ONLY
ANY DISCREPANCIES TO BE NOTIFIED IMMEDIATELY