


PLANNING APPLICATION

These drawings have been prepared for the purposes of submission to the Local Authority as part of a Planning Application or for cost estimation. They should not be used for any other purpose without the permission of Turners Designs.


Adjacent buildings, roads, etc scaled from O.S. plans. Trees indicated for illustrative purposes only.

Rev. No.	Revision	Date :
B	Issued to Planning	27.07.25

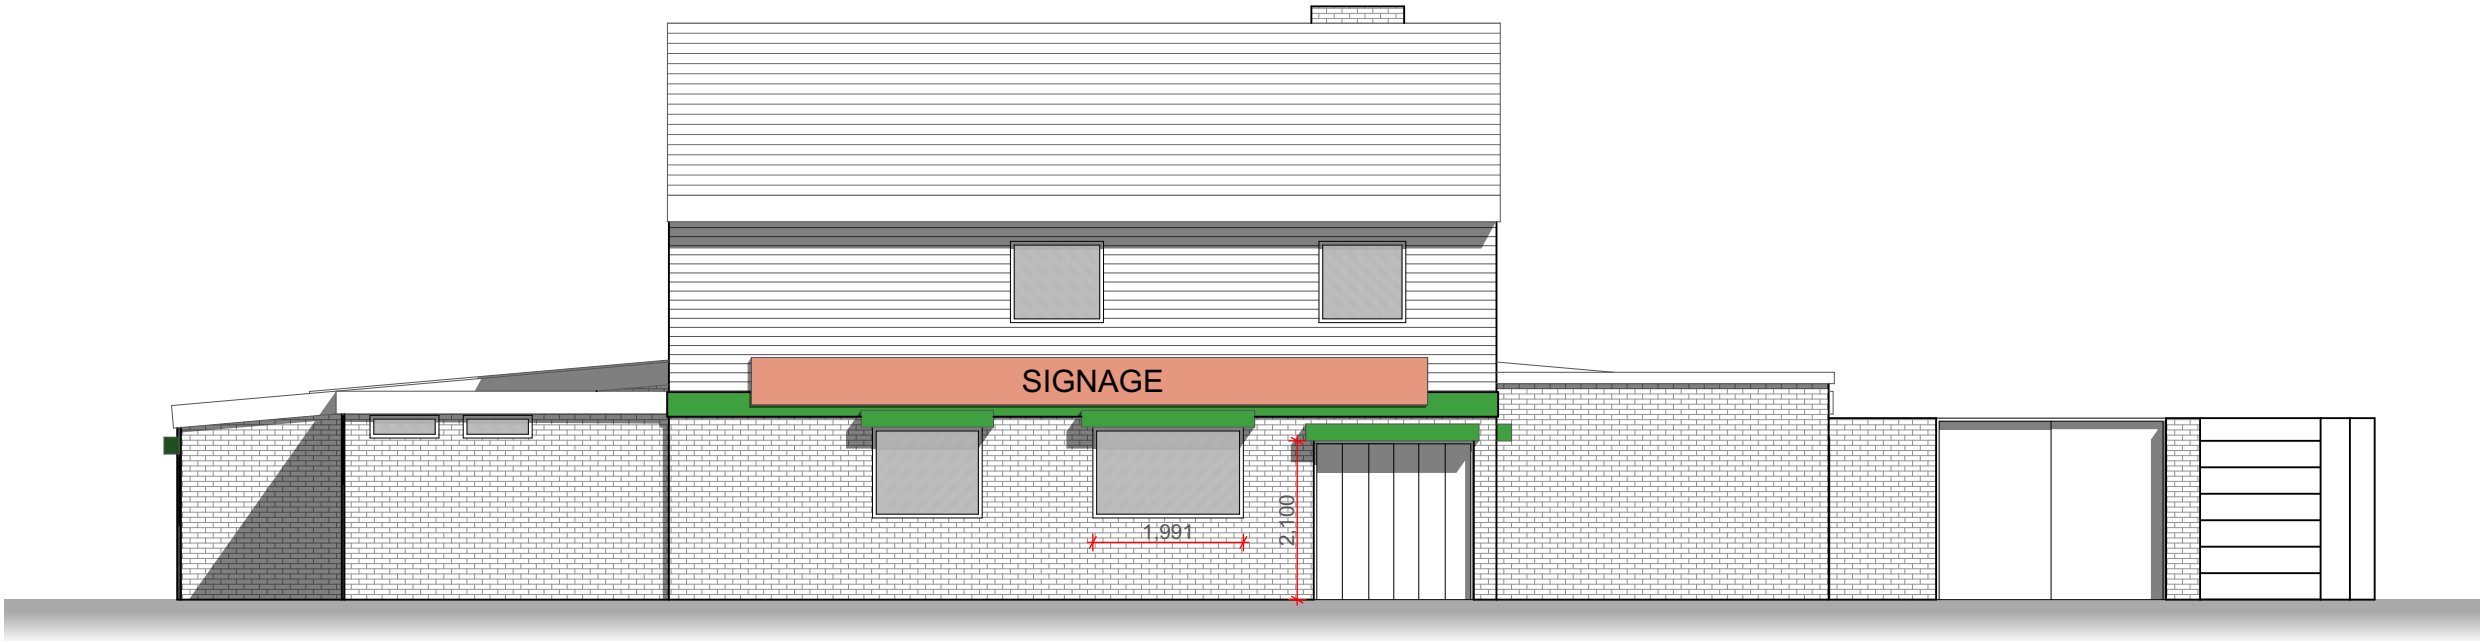

Front Elevation

1:100

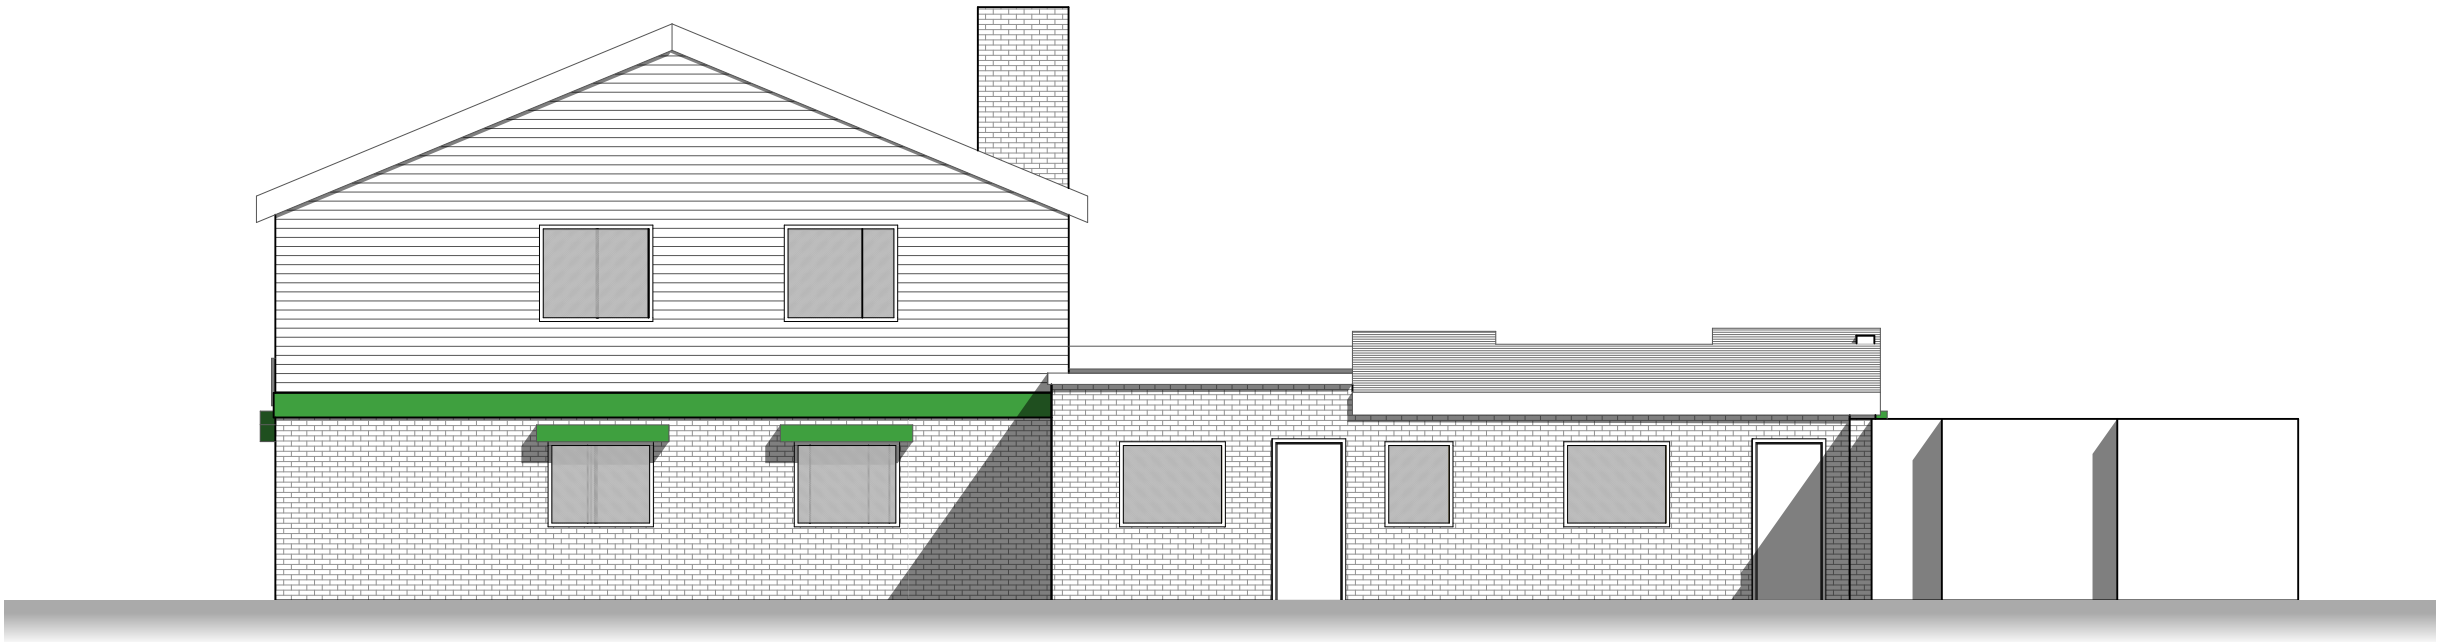

Side Elevation

1:100



Project :	44-45 Marled Hey Liverpool L28 0QL Bloom Child Care
Drawing Title:	Proposed Elevations Sh 1

Project No. : 226	Drawing No. : 226/PL/009	Rev No. : B
Scale : As shown	Size : A3	Date : 28 / 07 / 2025
Drawn By : PT		
This Drawing is Copyright © 2025		
137 Utting Avenue East, Norris Green, Liverpool, L11 5AB Tel : 07960299727 Email : info@turnersdesigns.com		
USE FIGURED DIMENSIONS ONLY ANY DISCREPANCIES TO BE NOTIFIED IMMEDIATELY		