



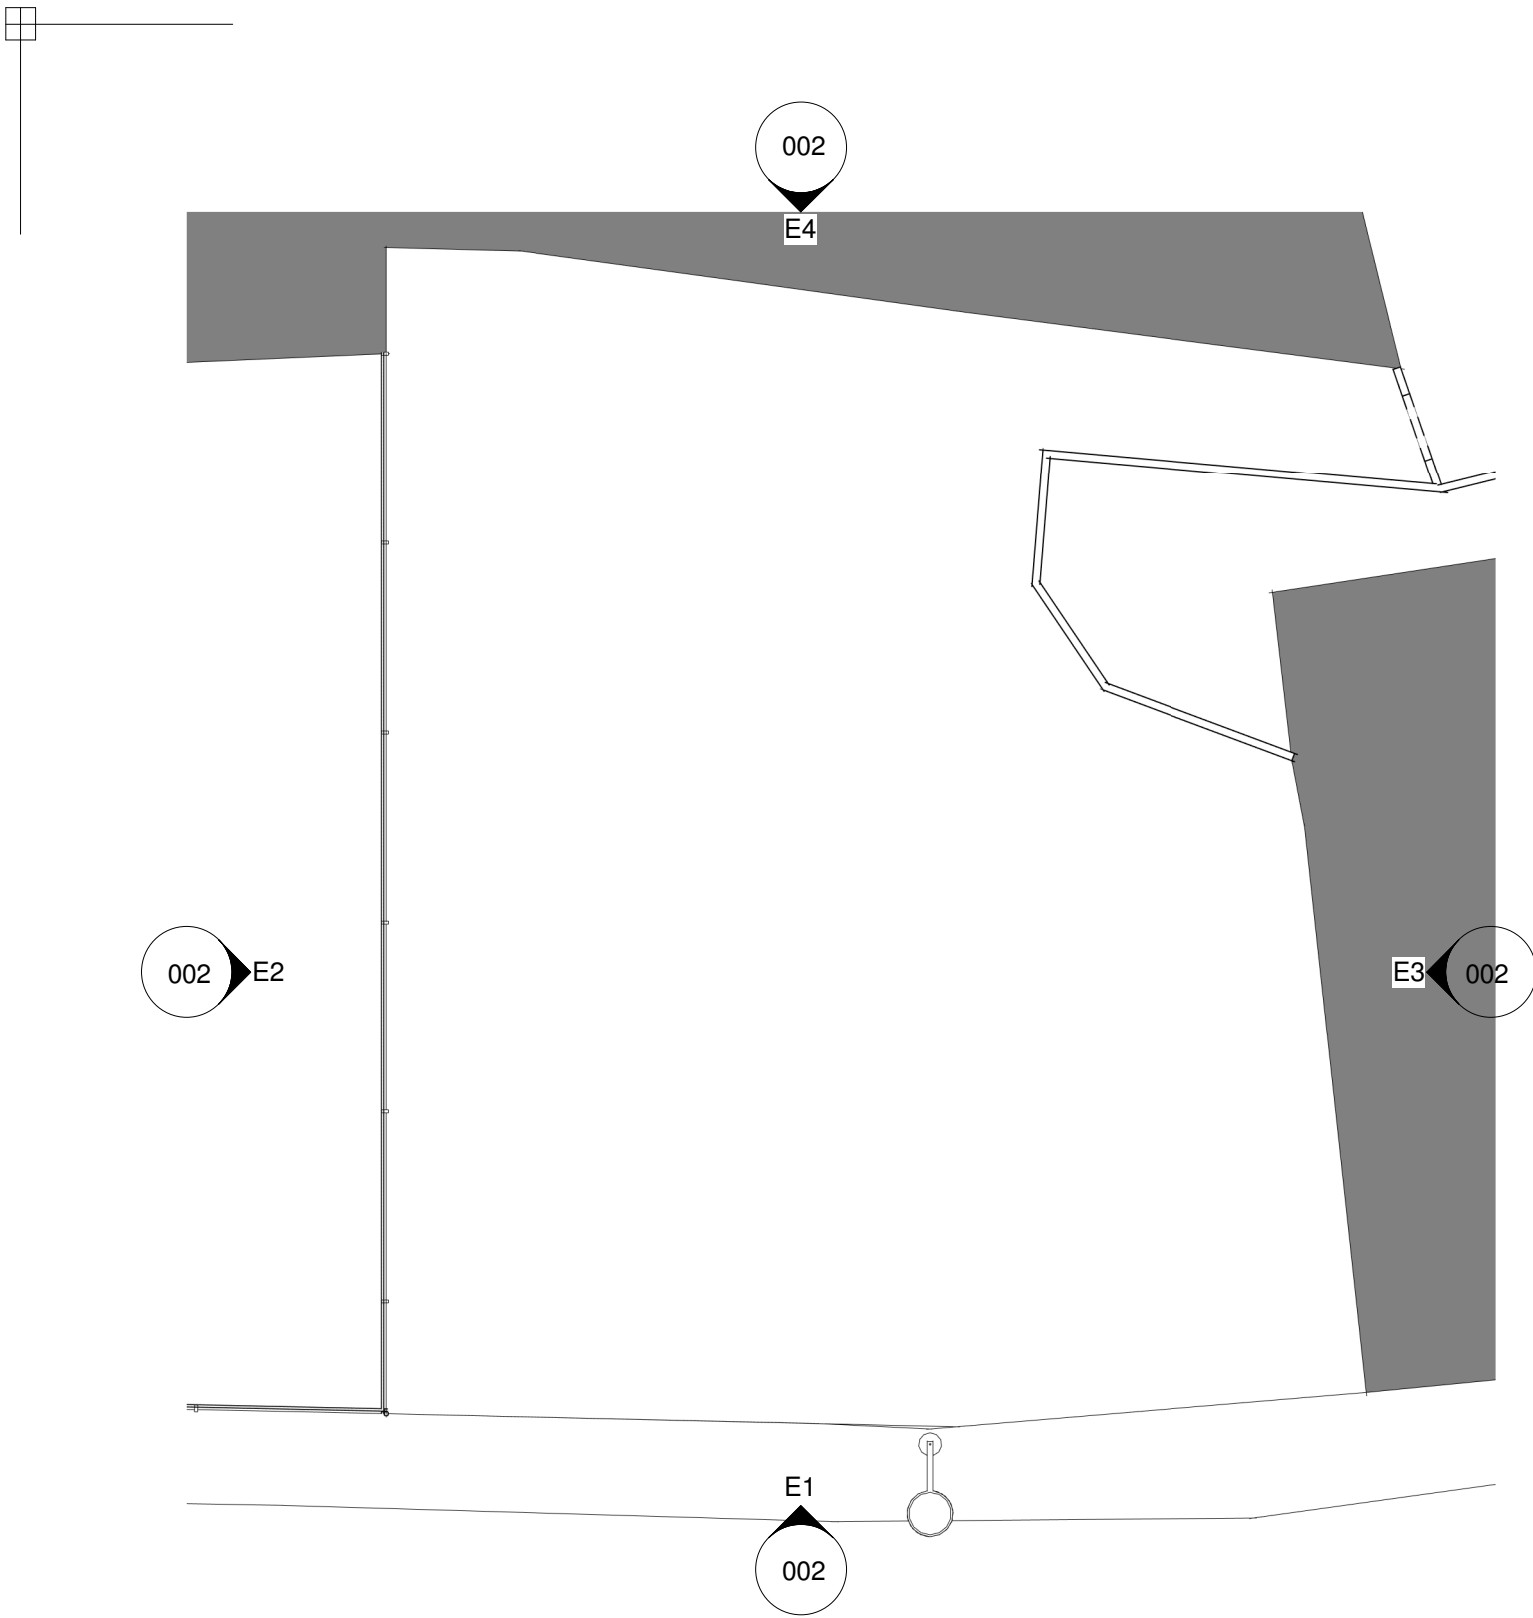


E1 Existing Ground Floor Plan
1 : 100

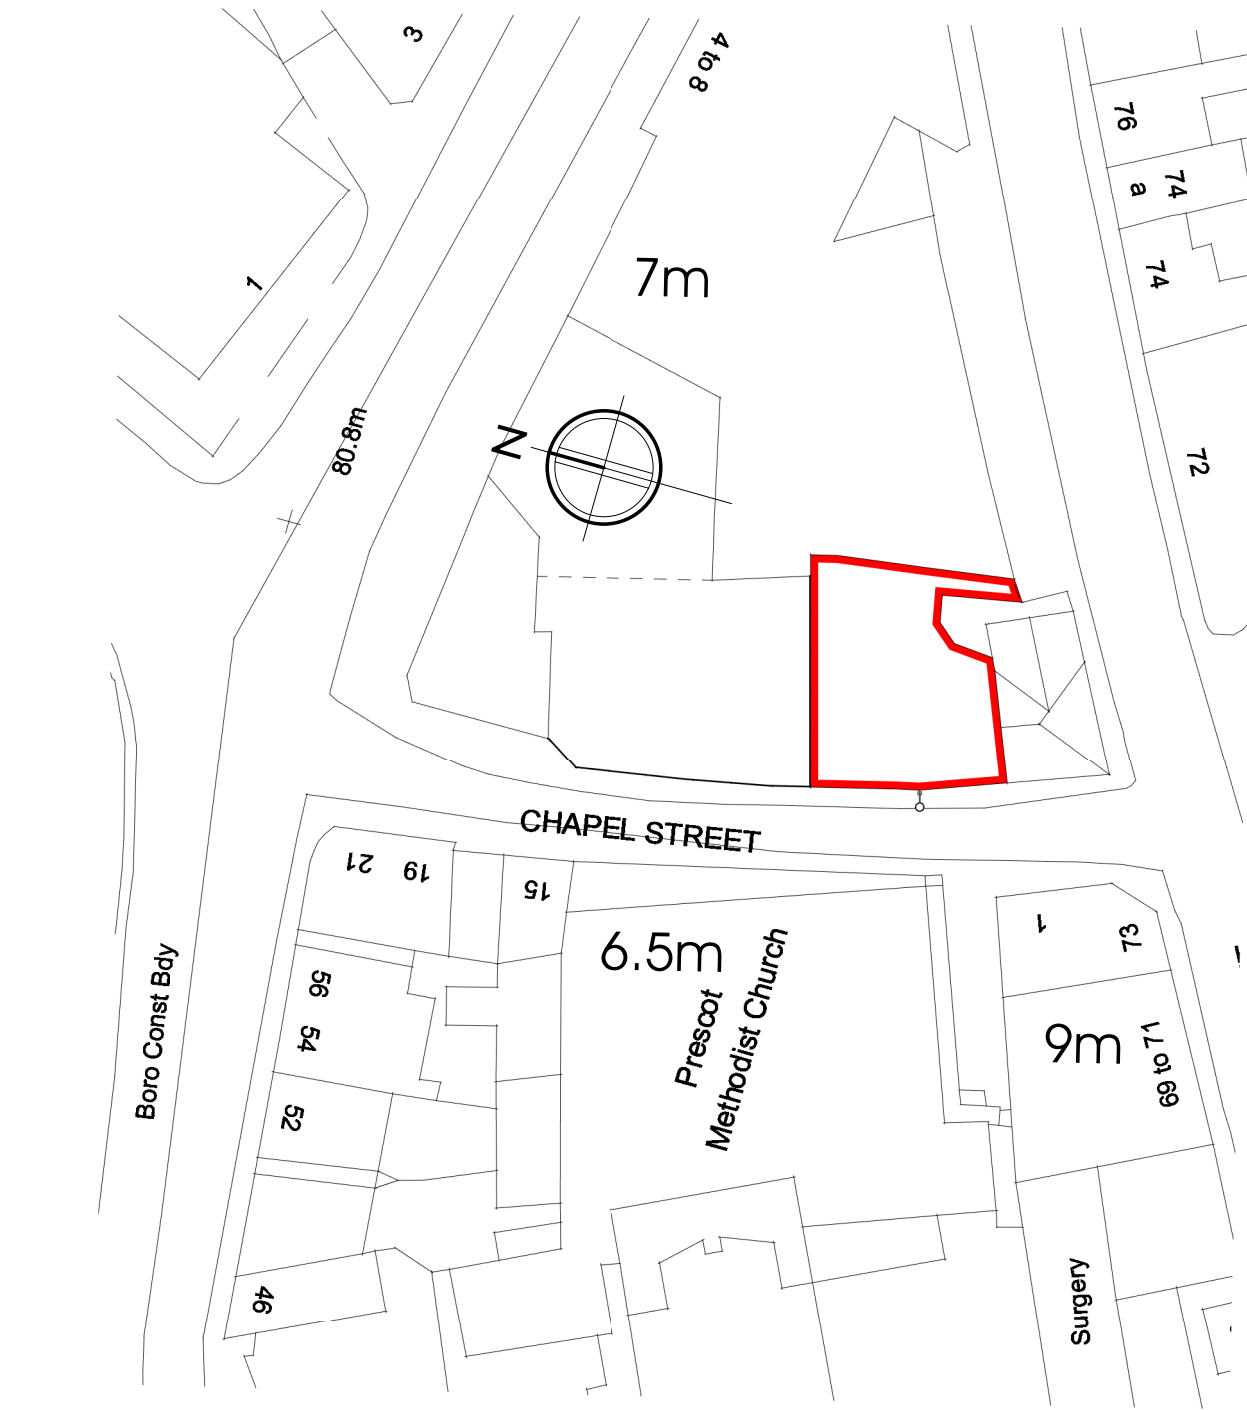


E2 Existing Site Plan
1 : 500




P4 Proposed Site Plan
1 : 500

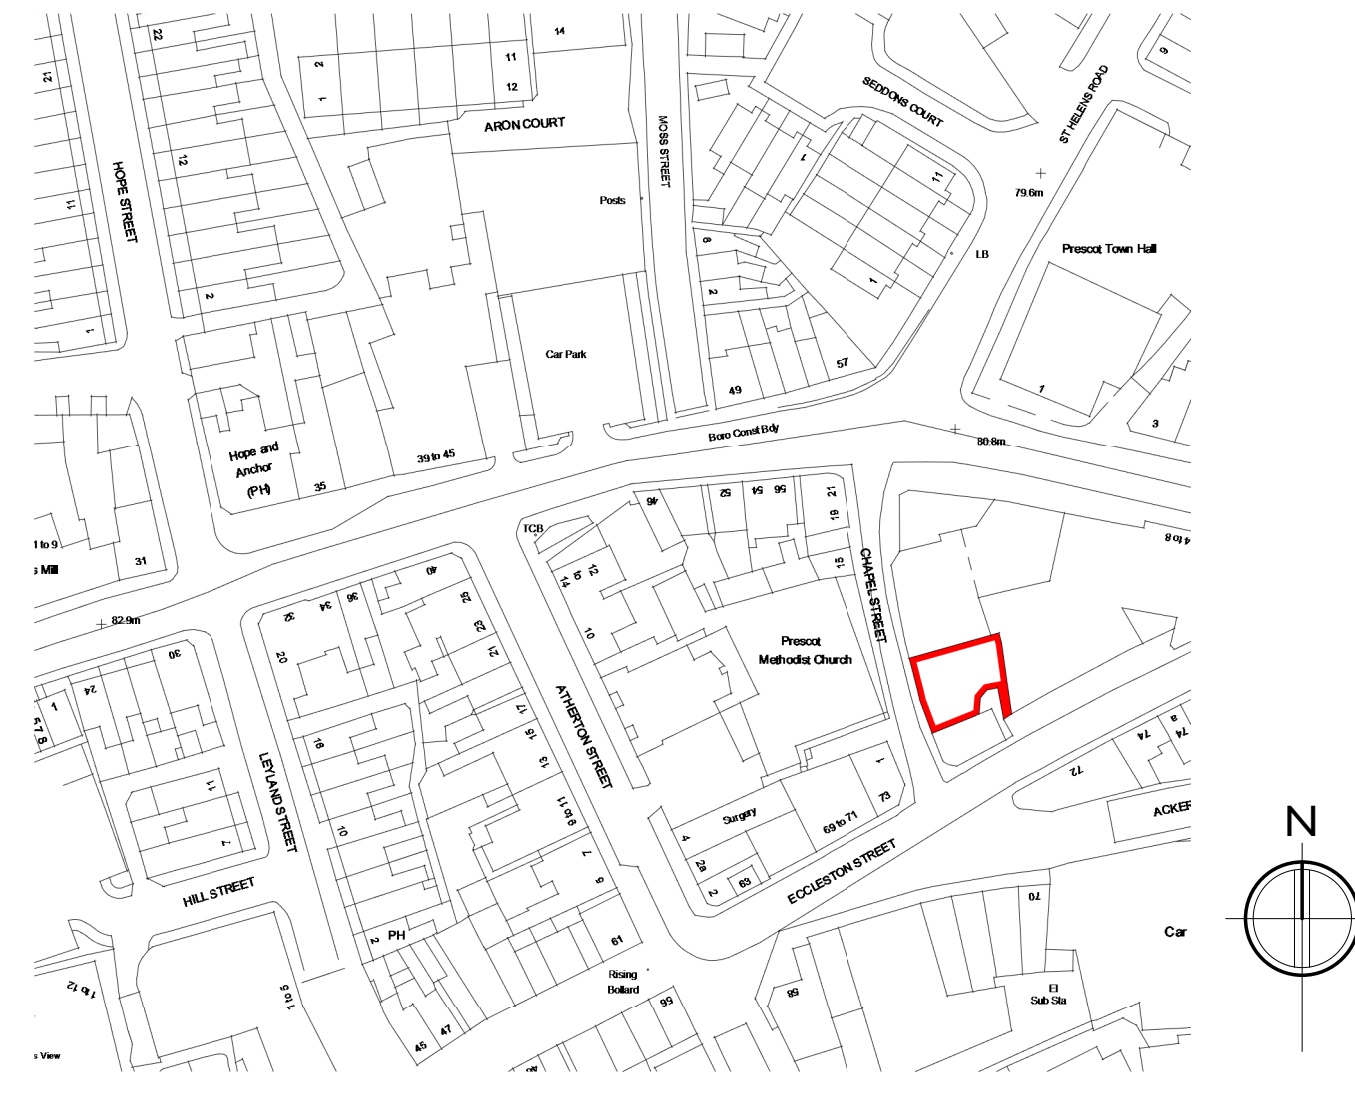


E3 Location Plan
1 : 1250

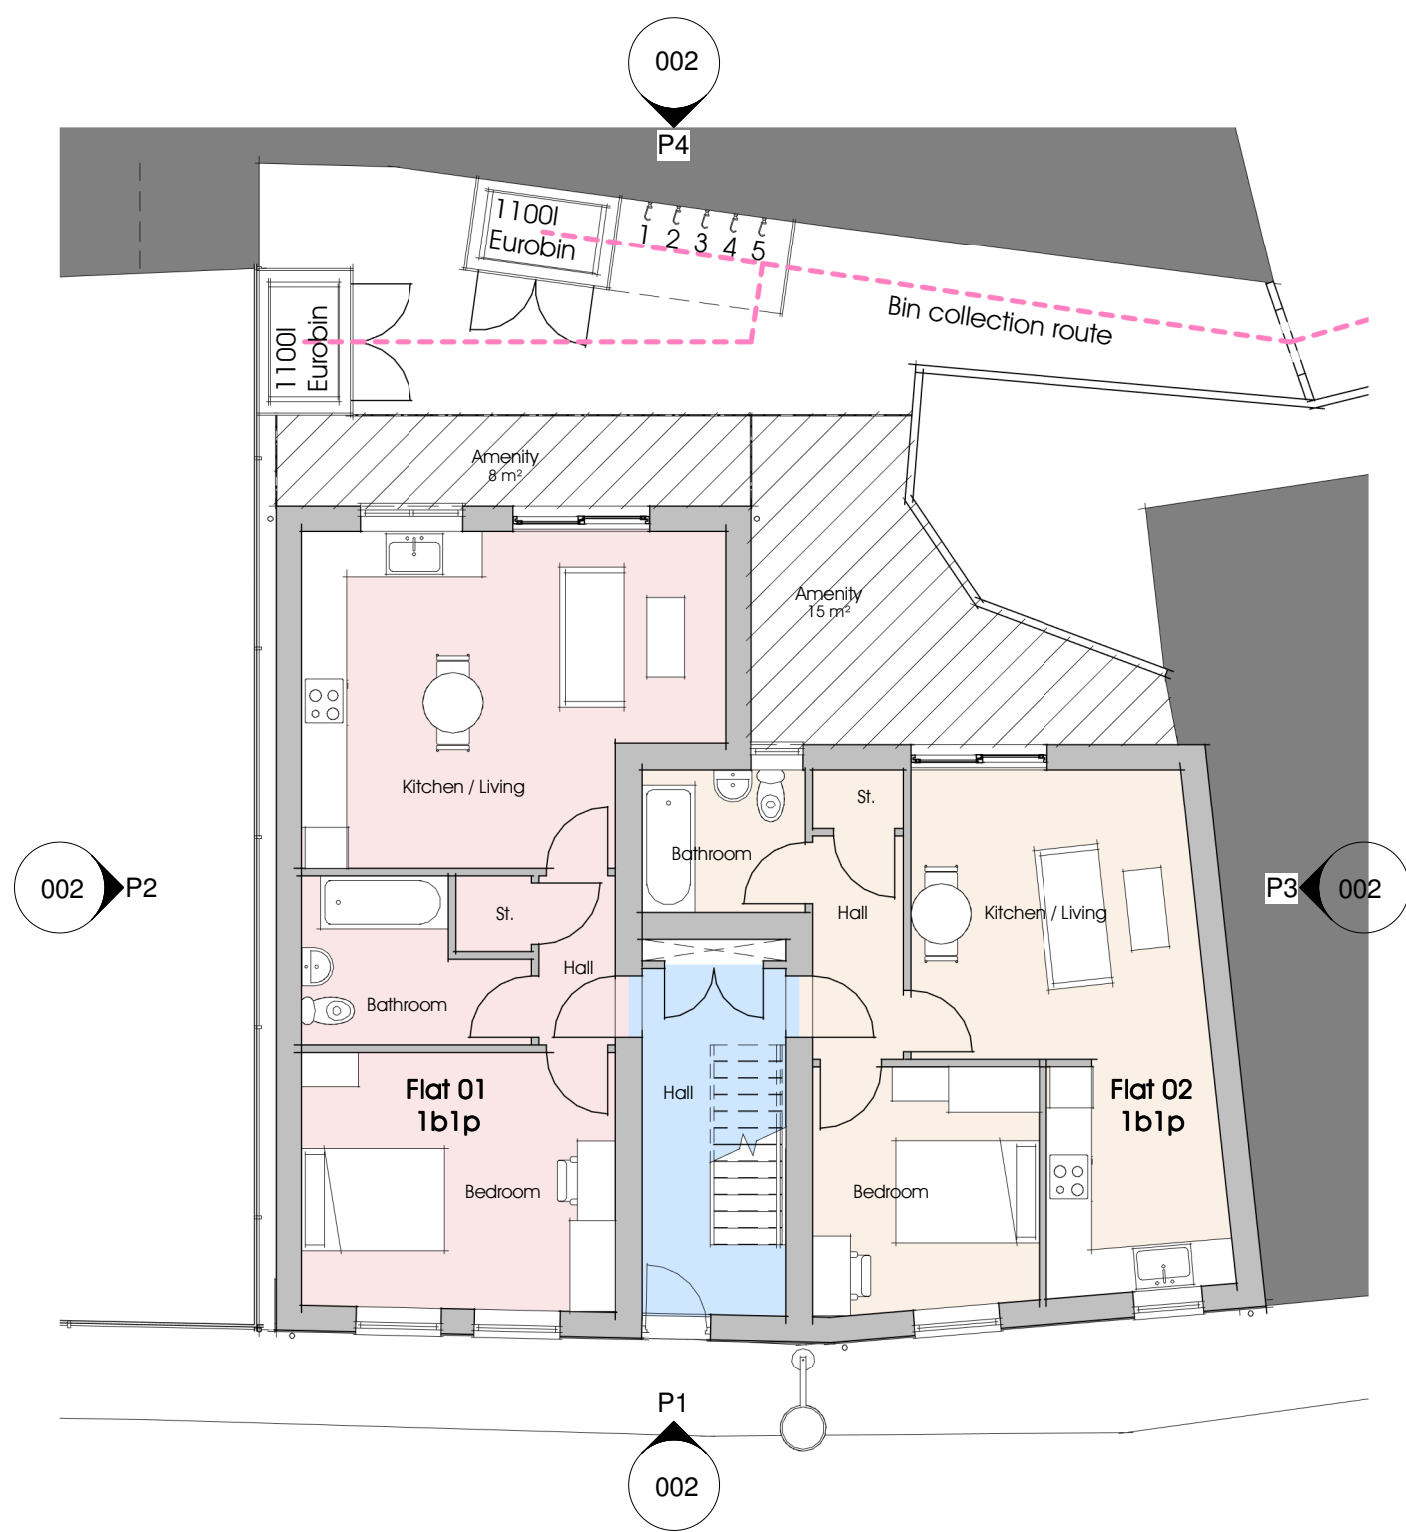

P1 Proposed Ground Floor Plan
1 : 100

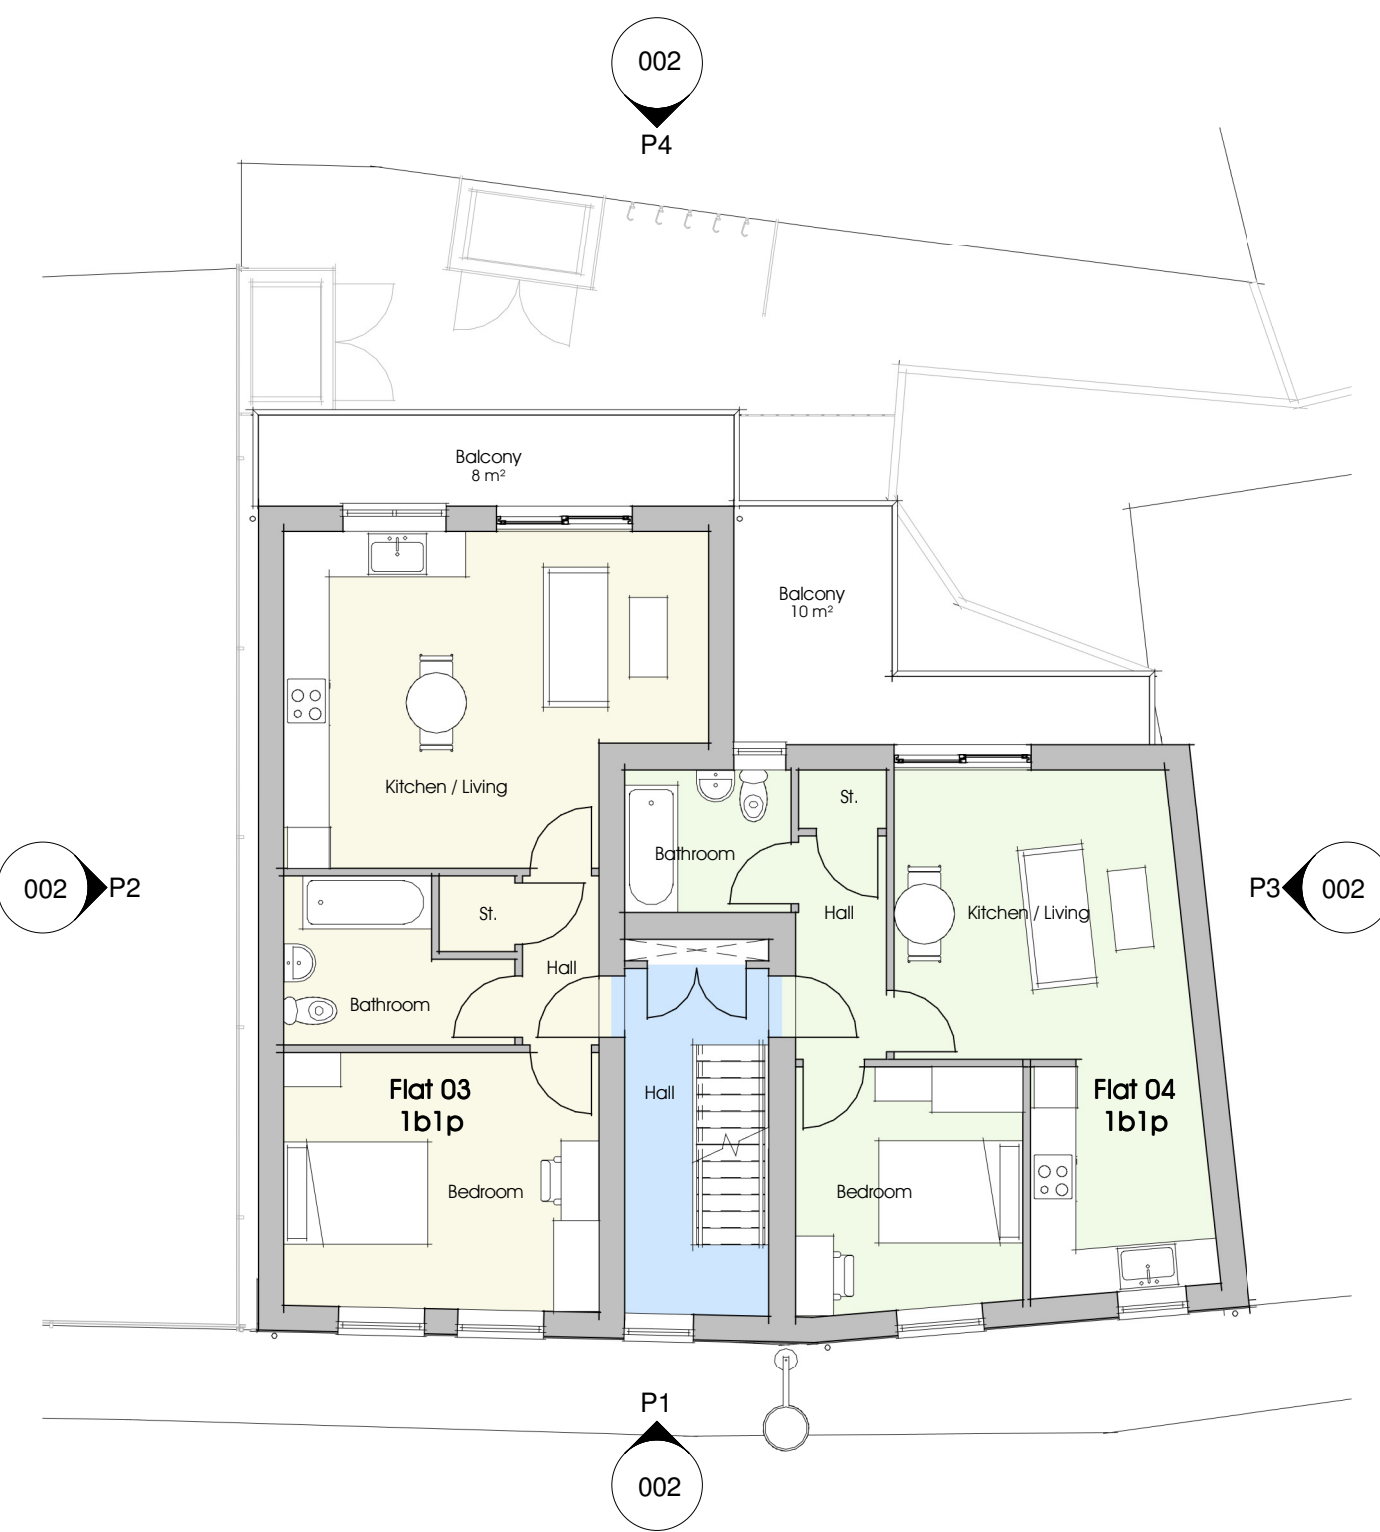

P2 Proposed First Floor Plan
1 : 100

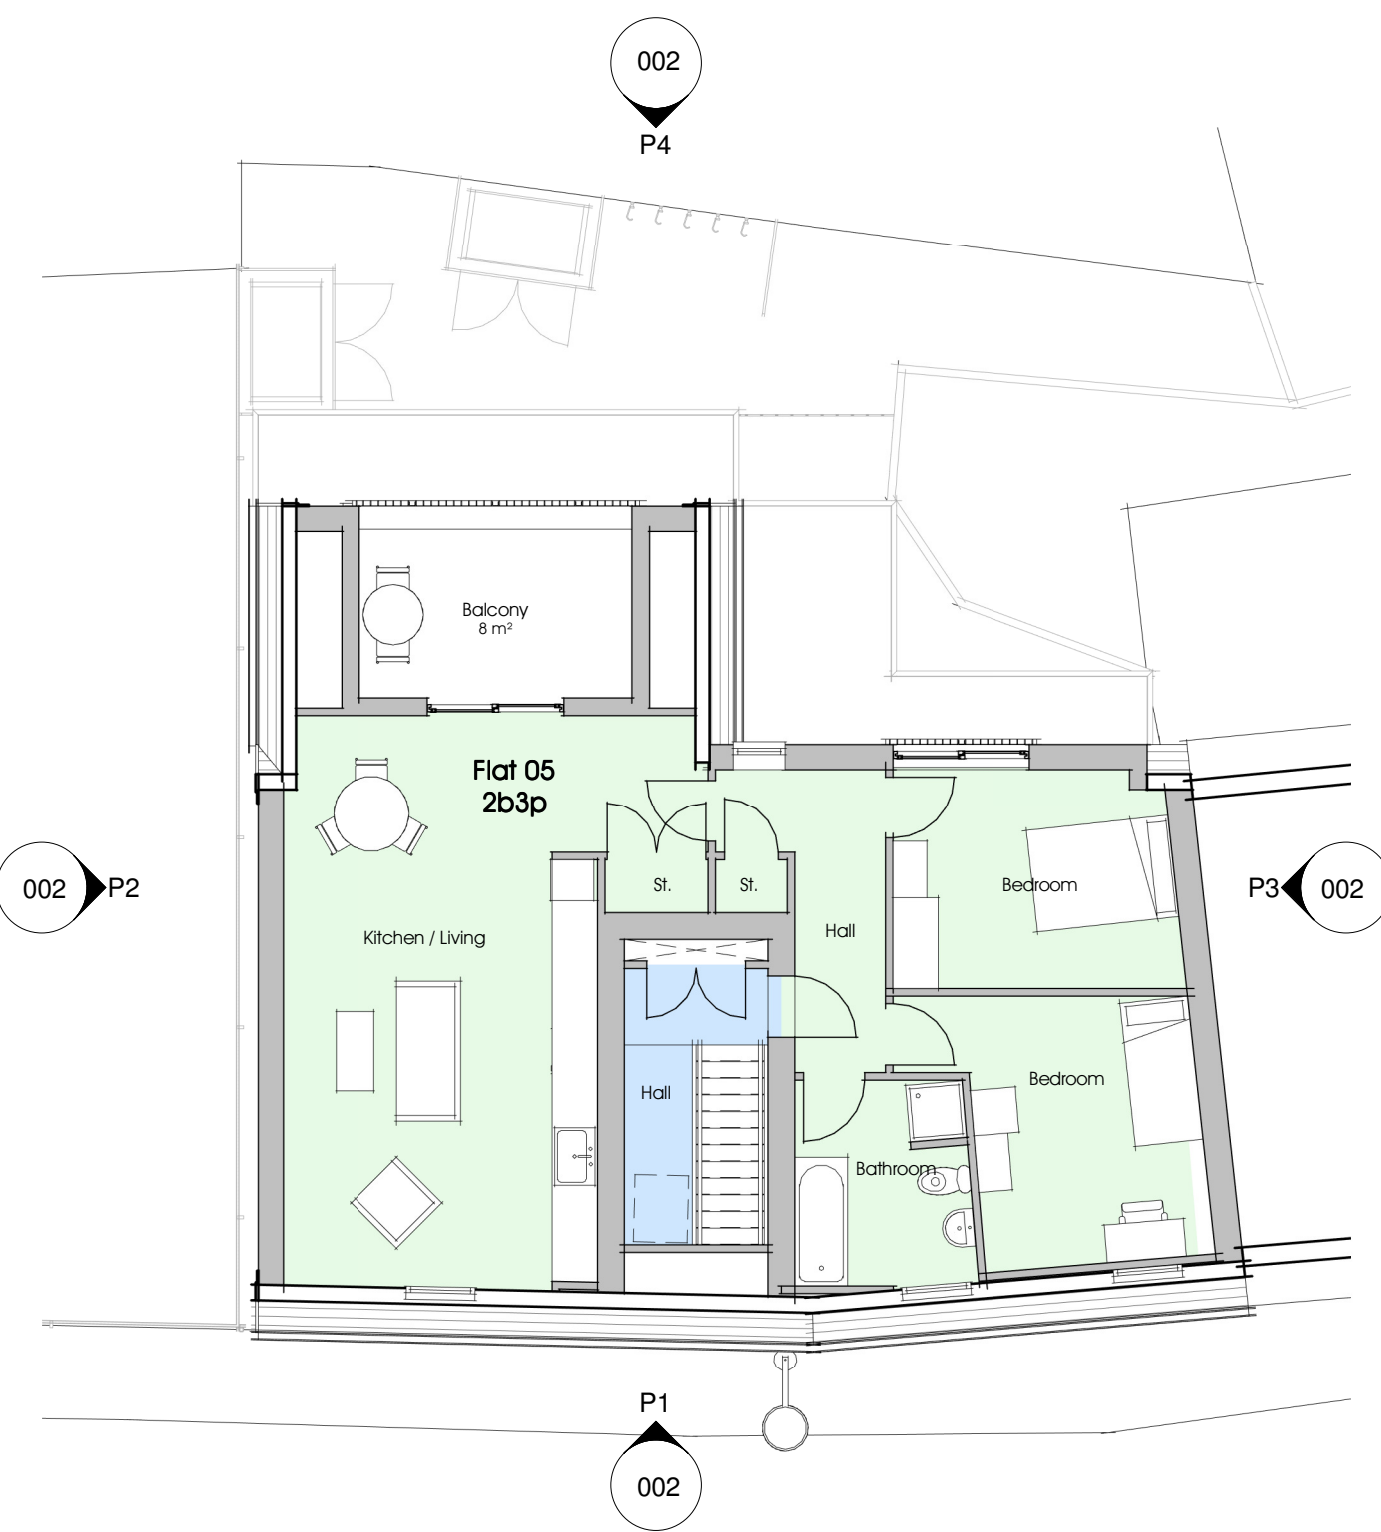

P3 Proposed Second Floor Plan
1 : 100

Area Schedule (GIA)

Name	Area	Area SF
Flat 01	47 m ²	505 ft ²
Flat 02	41 m ²	444 ft ²
Flat 03	47 m ²	505 ft ²
Flat 04	41 m ²	444 ft ²
Flat 05	63 m ²	681 ft ²
	240 m ²	2578 ft ²

Area Schedule (Gross Building)

Area	Area SF
119 m ²	1276 ft ²

Note:
Do not scale drawing. All dimensions and levels to be checked on site and any discrepancies to be reported immediately before the commencement of work. Drawing to be read in conjunction with all relevant drawings and specifications.



PROJECT NAME & LOCATION 2-4 Chapel Street, Prescott, L34 5QH	
DRAWING TITLE Existing and Proposed Plans	

PROJECT NO.	DWG NO.	REV.	DRAWN.	CHECK.
AN48	001	A		
SCALE: As indicated		@ A1		

UNIT 5 CUNNINGHAM COURT
LIONS DRIVE
SHADSWORTH BUSINESS PARK
BLACKBURN
BB1 2GX
T: +44 (0) 1254 774943
E: INFO@ALDROCK.CO.UK

STATUS Planning	DATE 06/07/23
--------------------	------------------