


REV.	DATE	DESCRIPTION
A	08/12/23	Existing street light to remain, entrance door and stairs flipped. Proposed dormers reduced in scale, pushed back from front wall and reduced in height. Dormer material changed from lead to slate.

Material Palette

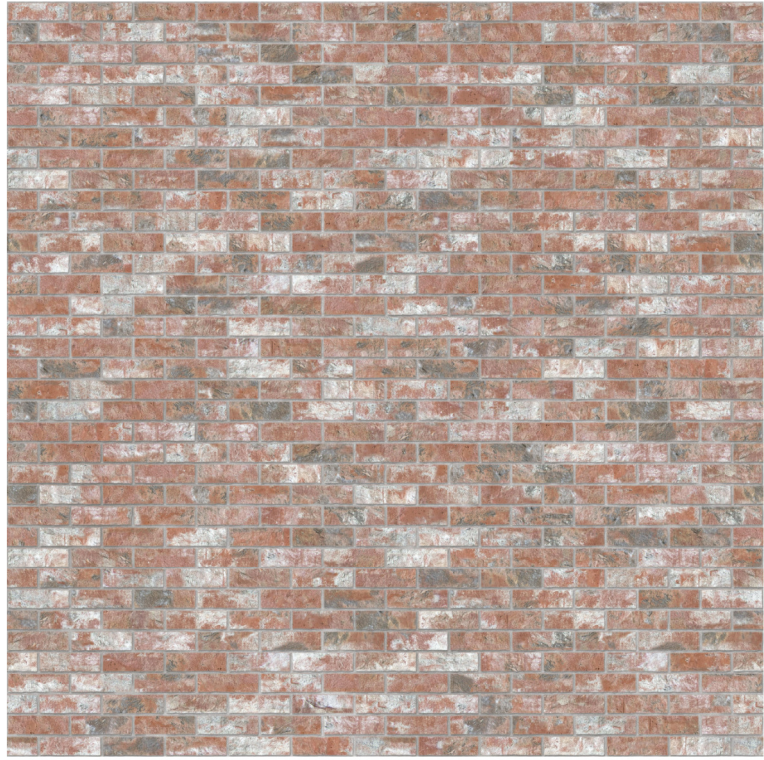

1



5



9

Note:
Do not scale drawing. All dimensions and levels to be checked on site and any discrepancies to be reported immediately before the commencement of work. Drawing to be read in conjunction with all relevant drawings and specifications.

aldrack
architecture • surveying • energy



PROJECT NAME & LOCATION 2-4 Chapel Street, Prescott, L34 5QH	
DRAWING TITLE Existing and Proposed Elevations	


PROJECT NO. AN48	DWG NO. 002	REV. A	DRAWN. LB	CHECK. GW
SCALE 1 : 100		@ A1		

UNIT 5 CUNNINGHAM COURT
LIONS DRIVE
SHADSWORTH BUSINESS PARK
BLACKBURN
BB1 2GX


T: +44 (0) 1254 774943
E: INFO@ALDRACK.CO.UK

STATUS Planning	DATE 06/07/23
--------------------	------------------


WWW.ALDROCK.CO.UK

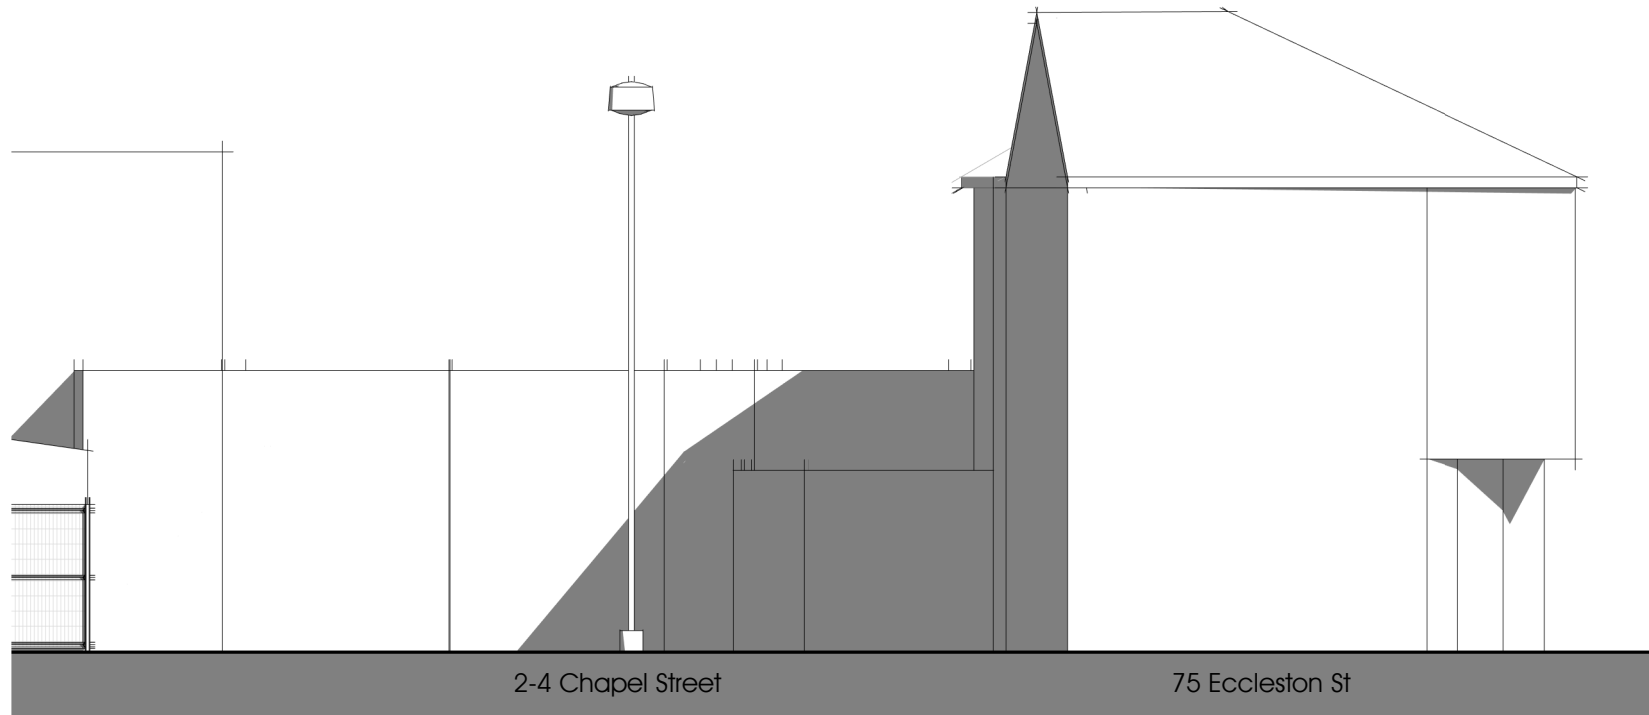


E1 Existing Front Elevation
1 : 100

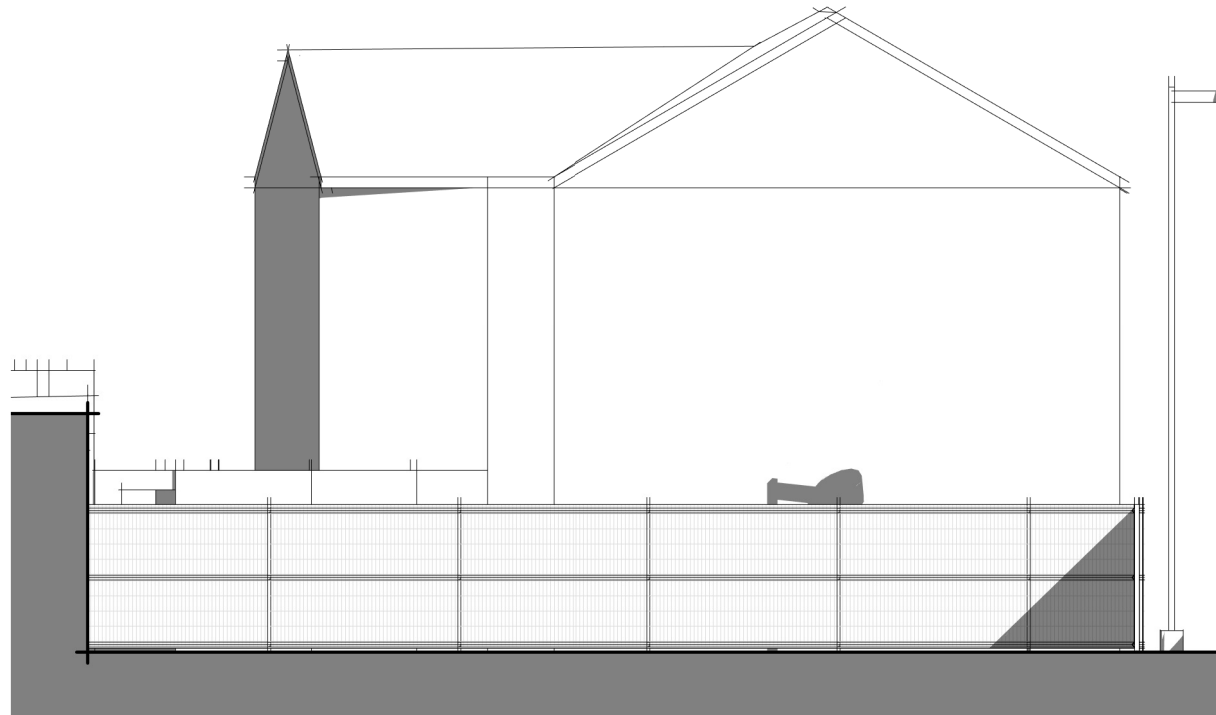


E2 Existing Side Elevation
1 : 100

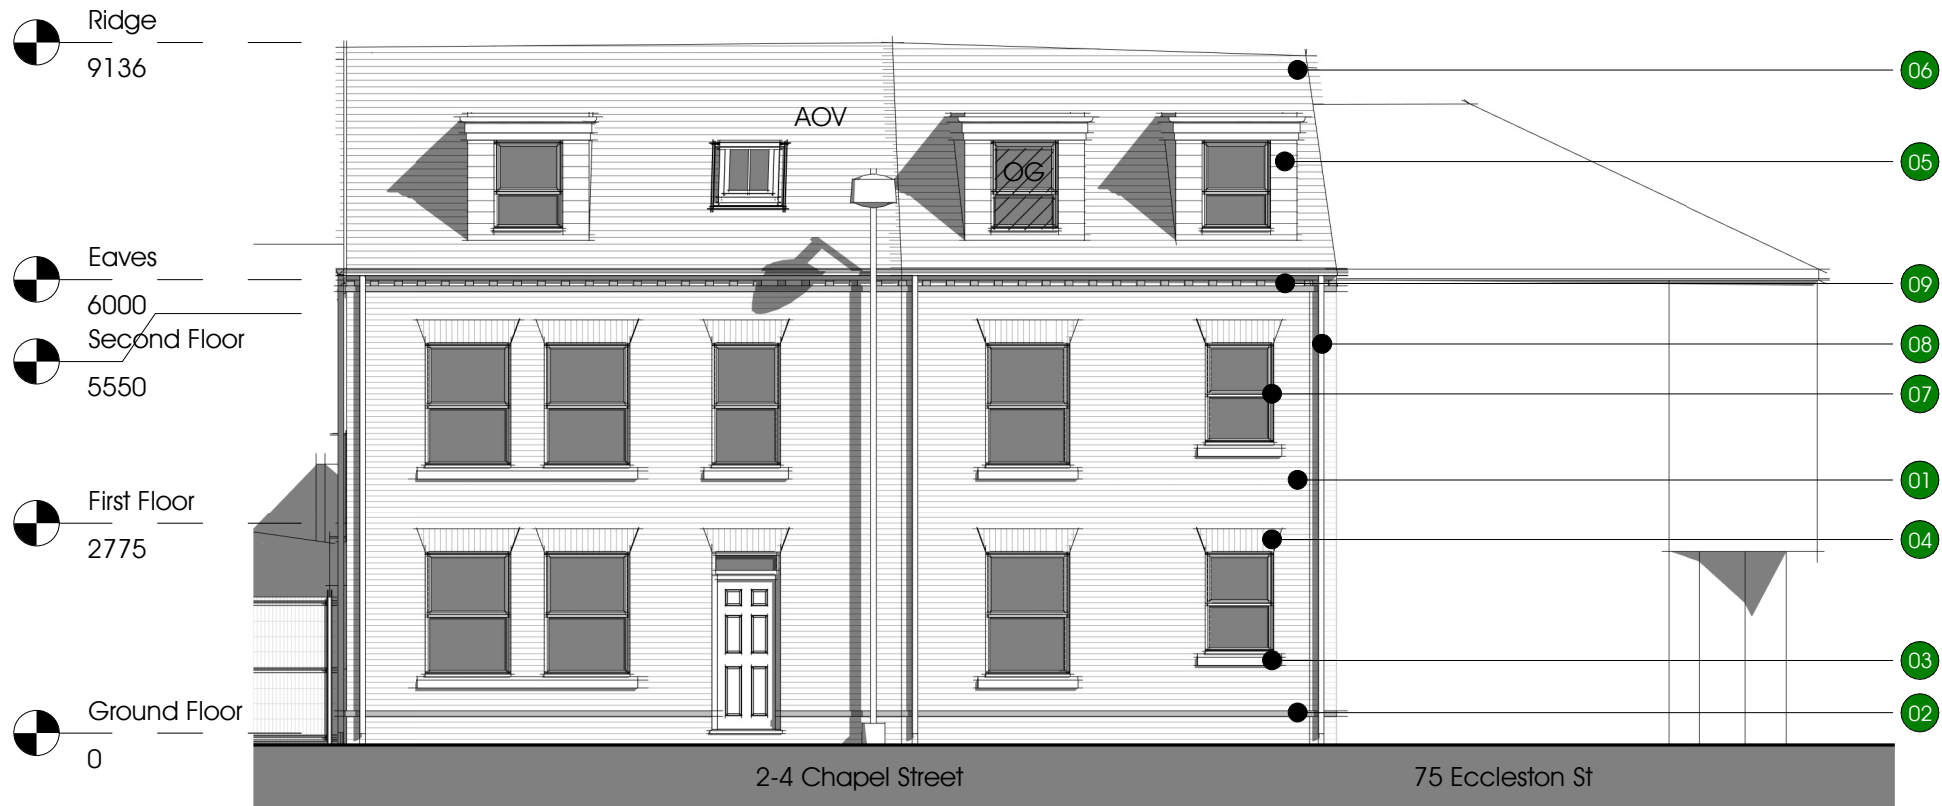


P1 Proposed Front Elevation
1 : 100

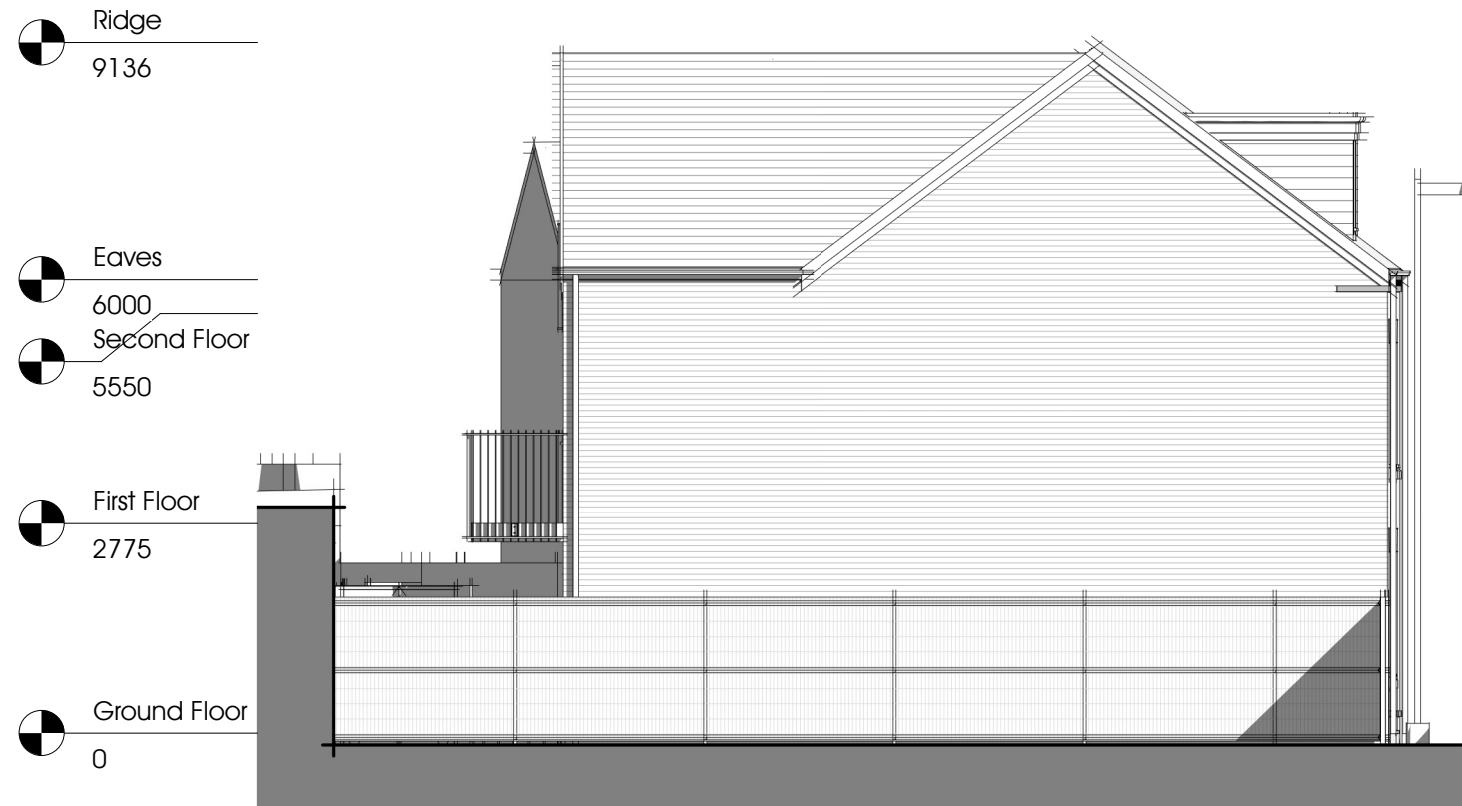


P2 Proposed Side Elevation
1 : 100

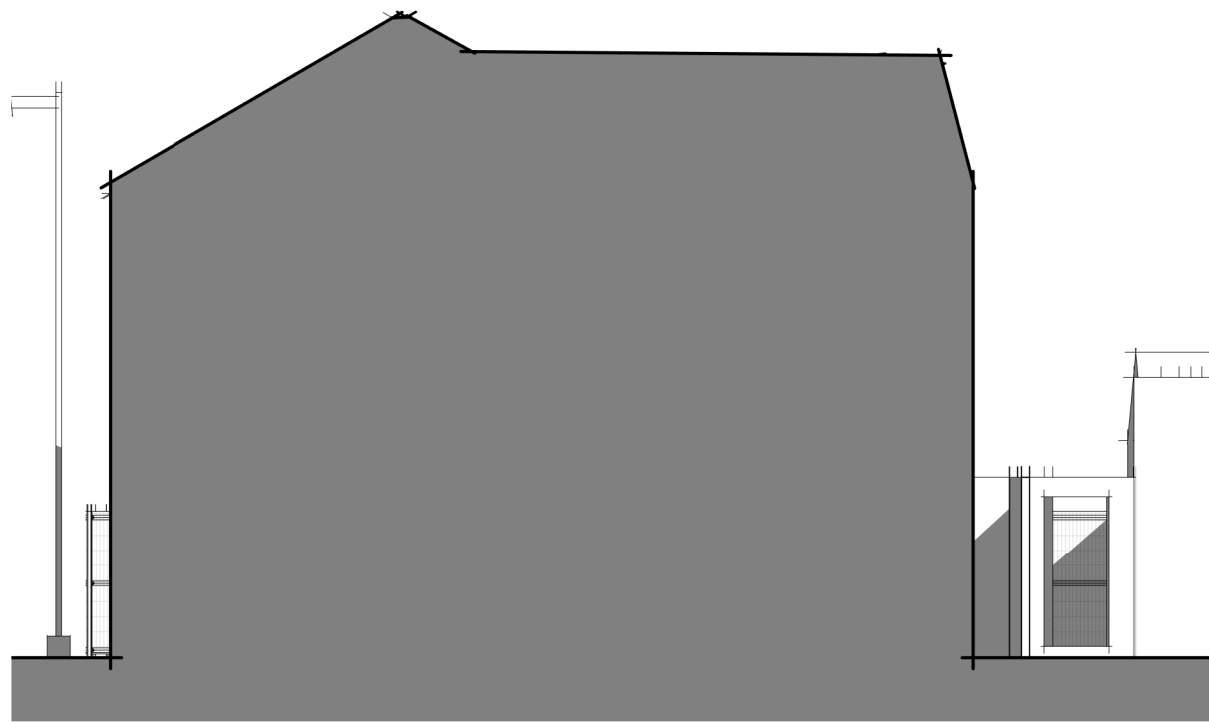

E3 Existing Side Elevation
1 : 100

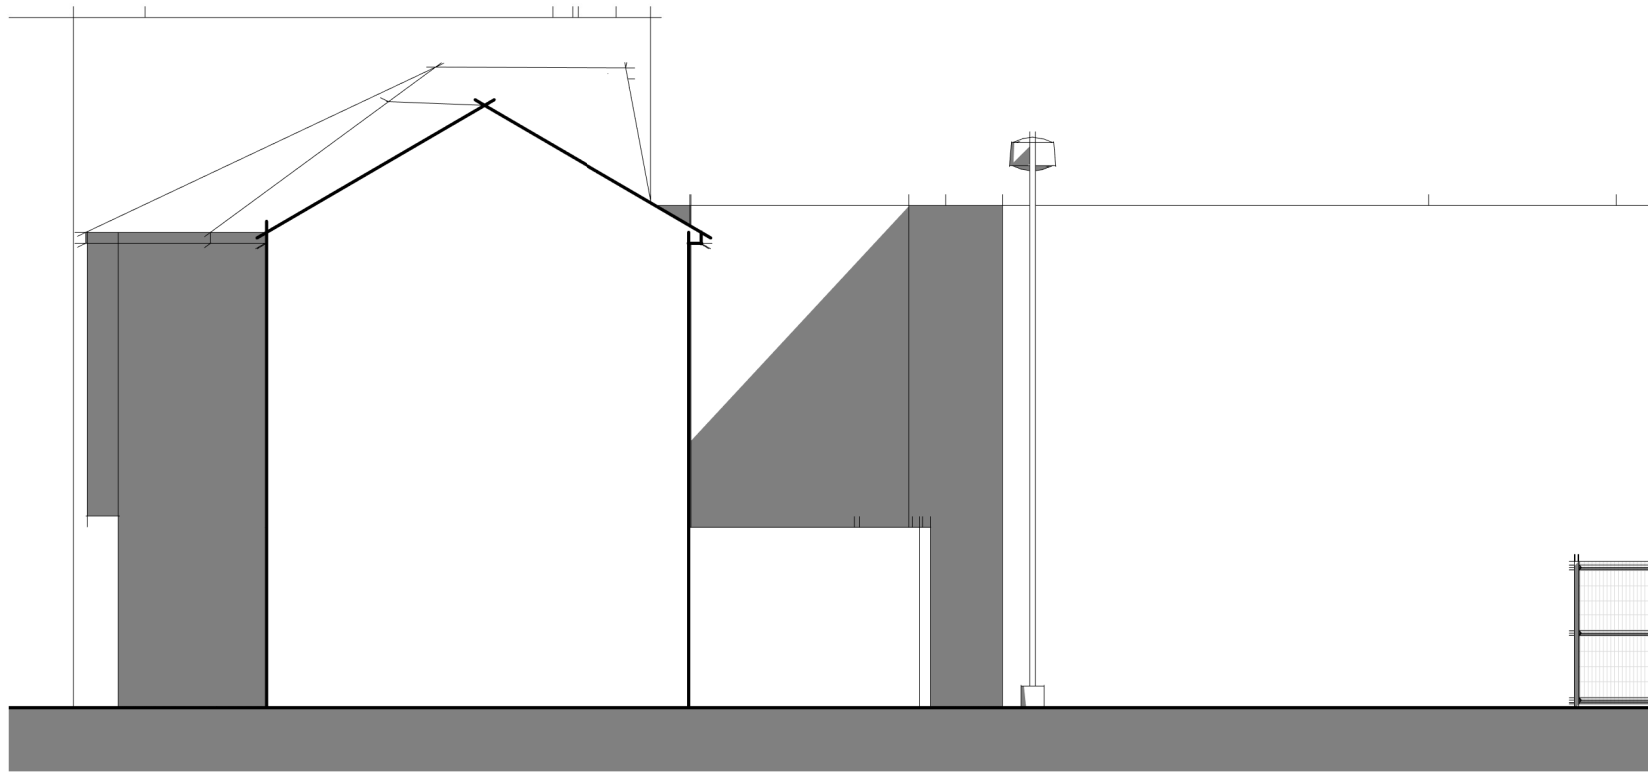

E4 Existing Rear Elevation
1 : 100

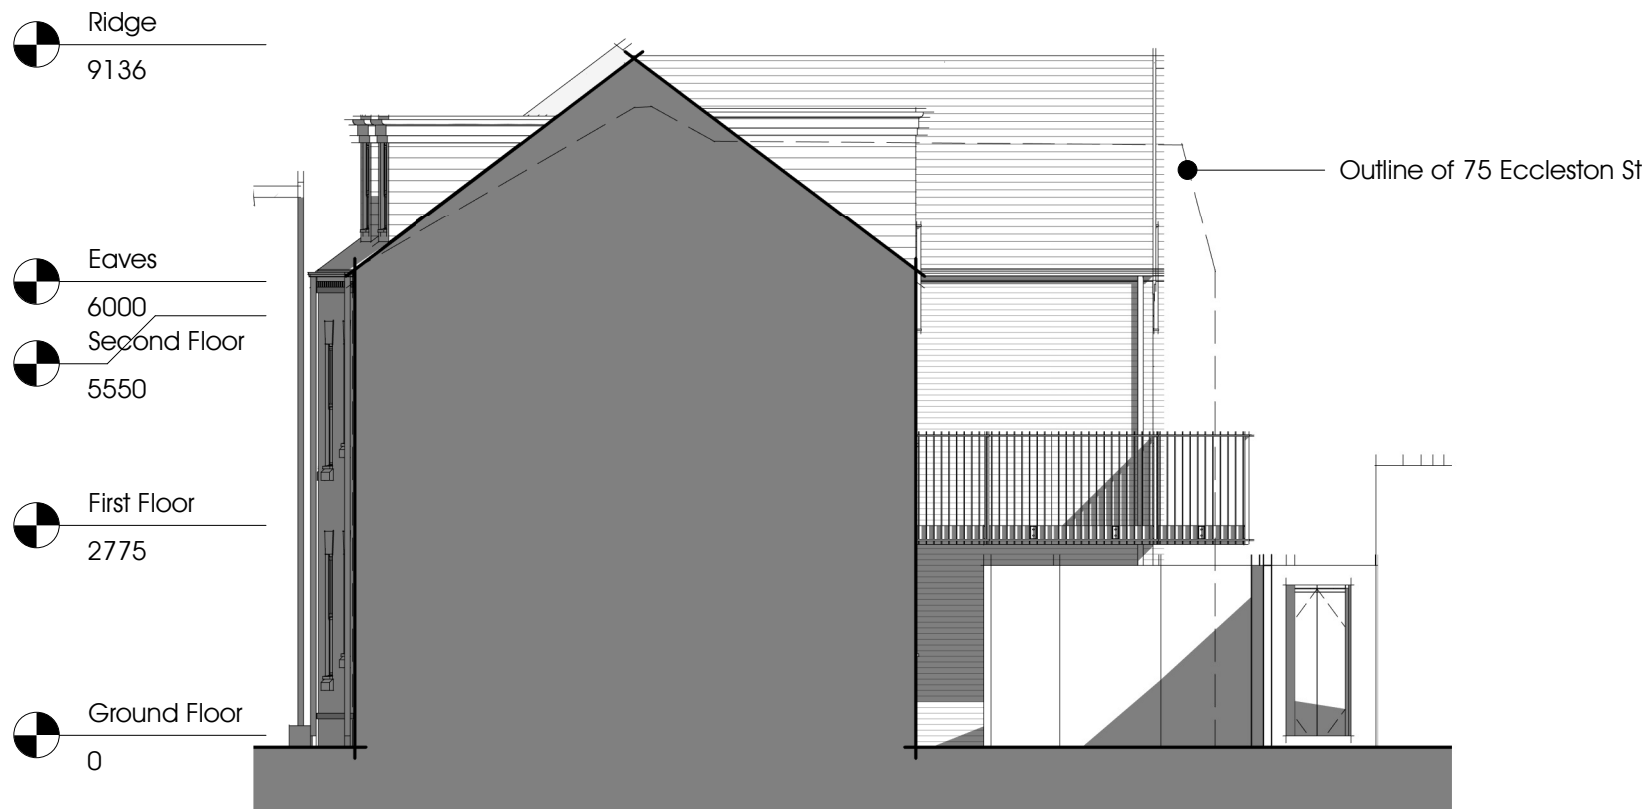

P3 Proposed Side Elevation
1 : 100



P4 Proposed Rear Elevation
1 : 100

Material Key

1. Rustic brick
2. Plinth course
3. Sandstone cill
4. Soldier course played lintel
5. Slate dormer
6. Slate roof
7. uPVC - White
8. Rainwater goods - Black
9. Dentil course
10. Aluminium balustrade - Black

