
 


Sweet Temptations - Site Plan

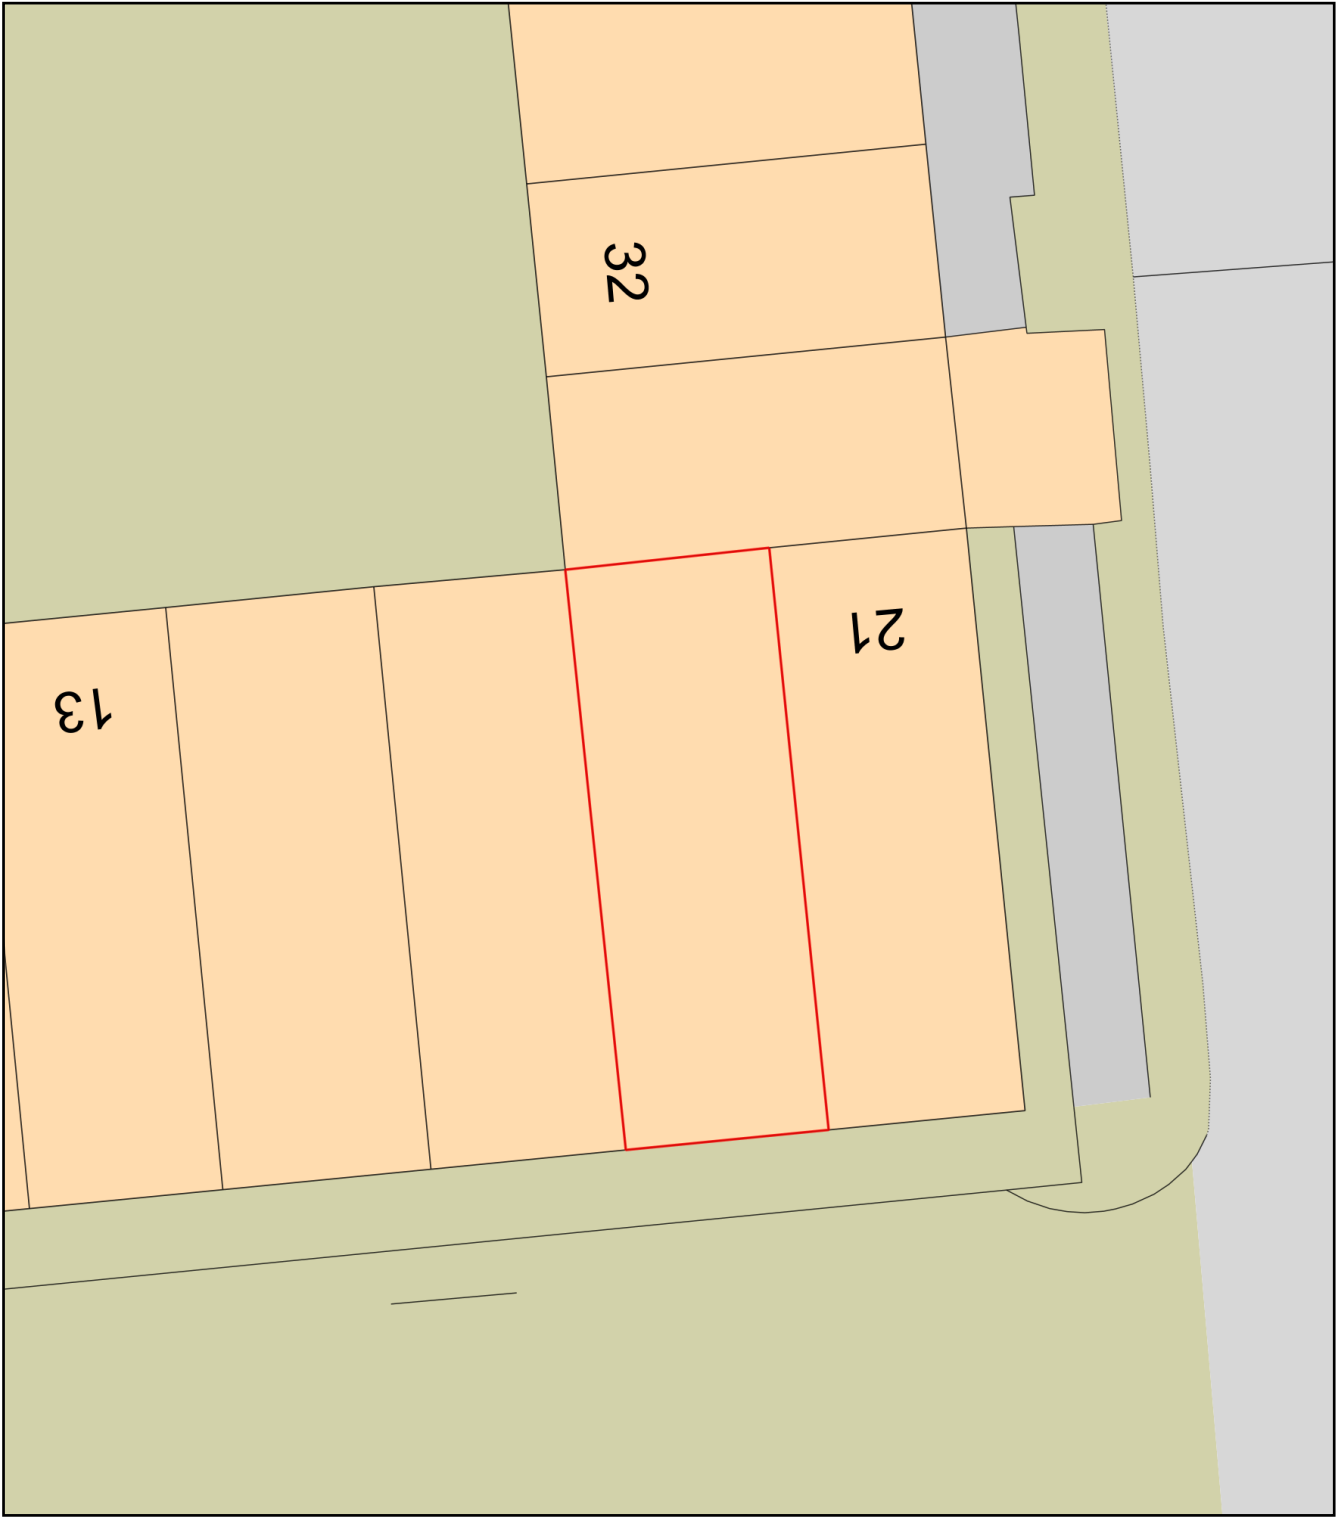

Plan Produced for: Barry McCormac

Date Produced: 23 Mar 2021

Plan Reference Number: TQRQM21082182926786

Scale: 1:200 @ A4