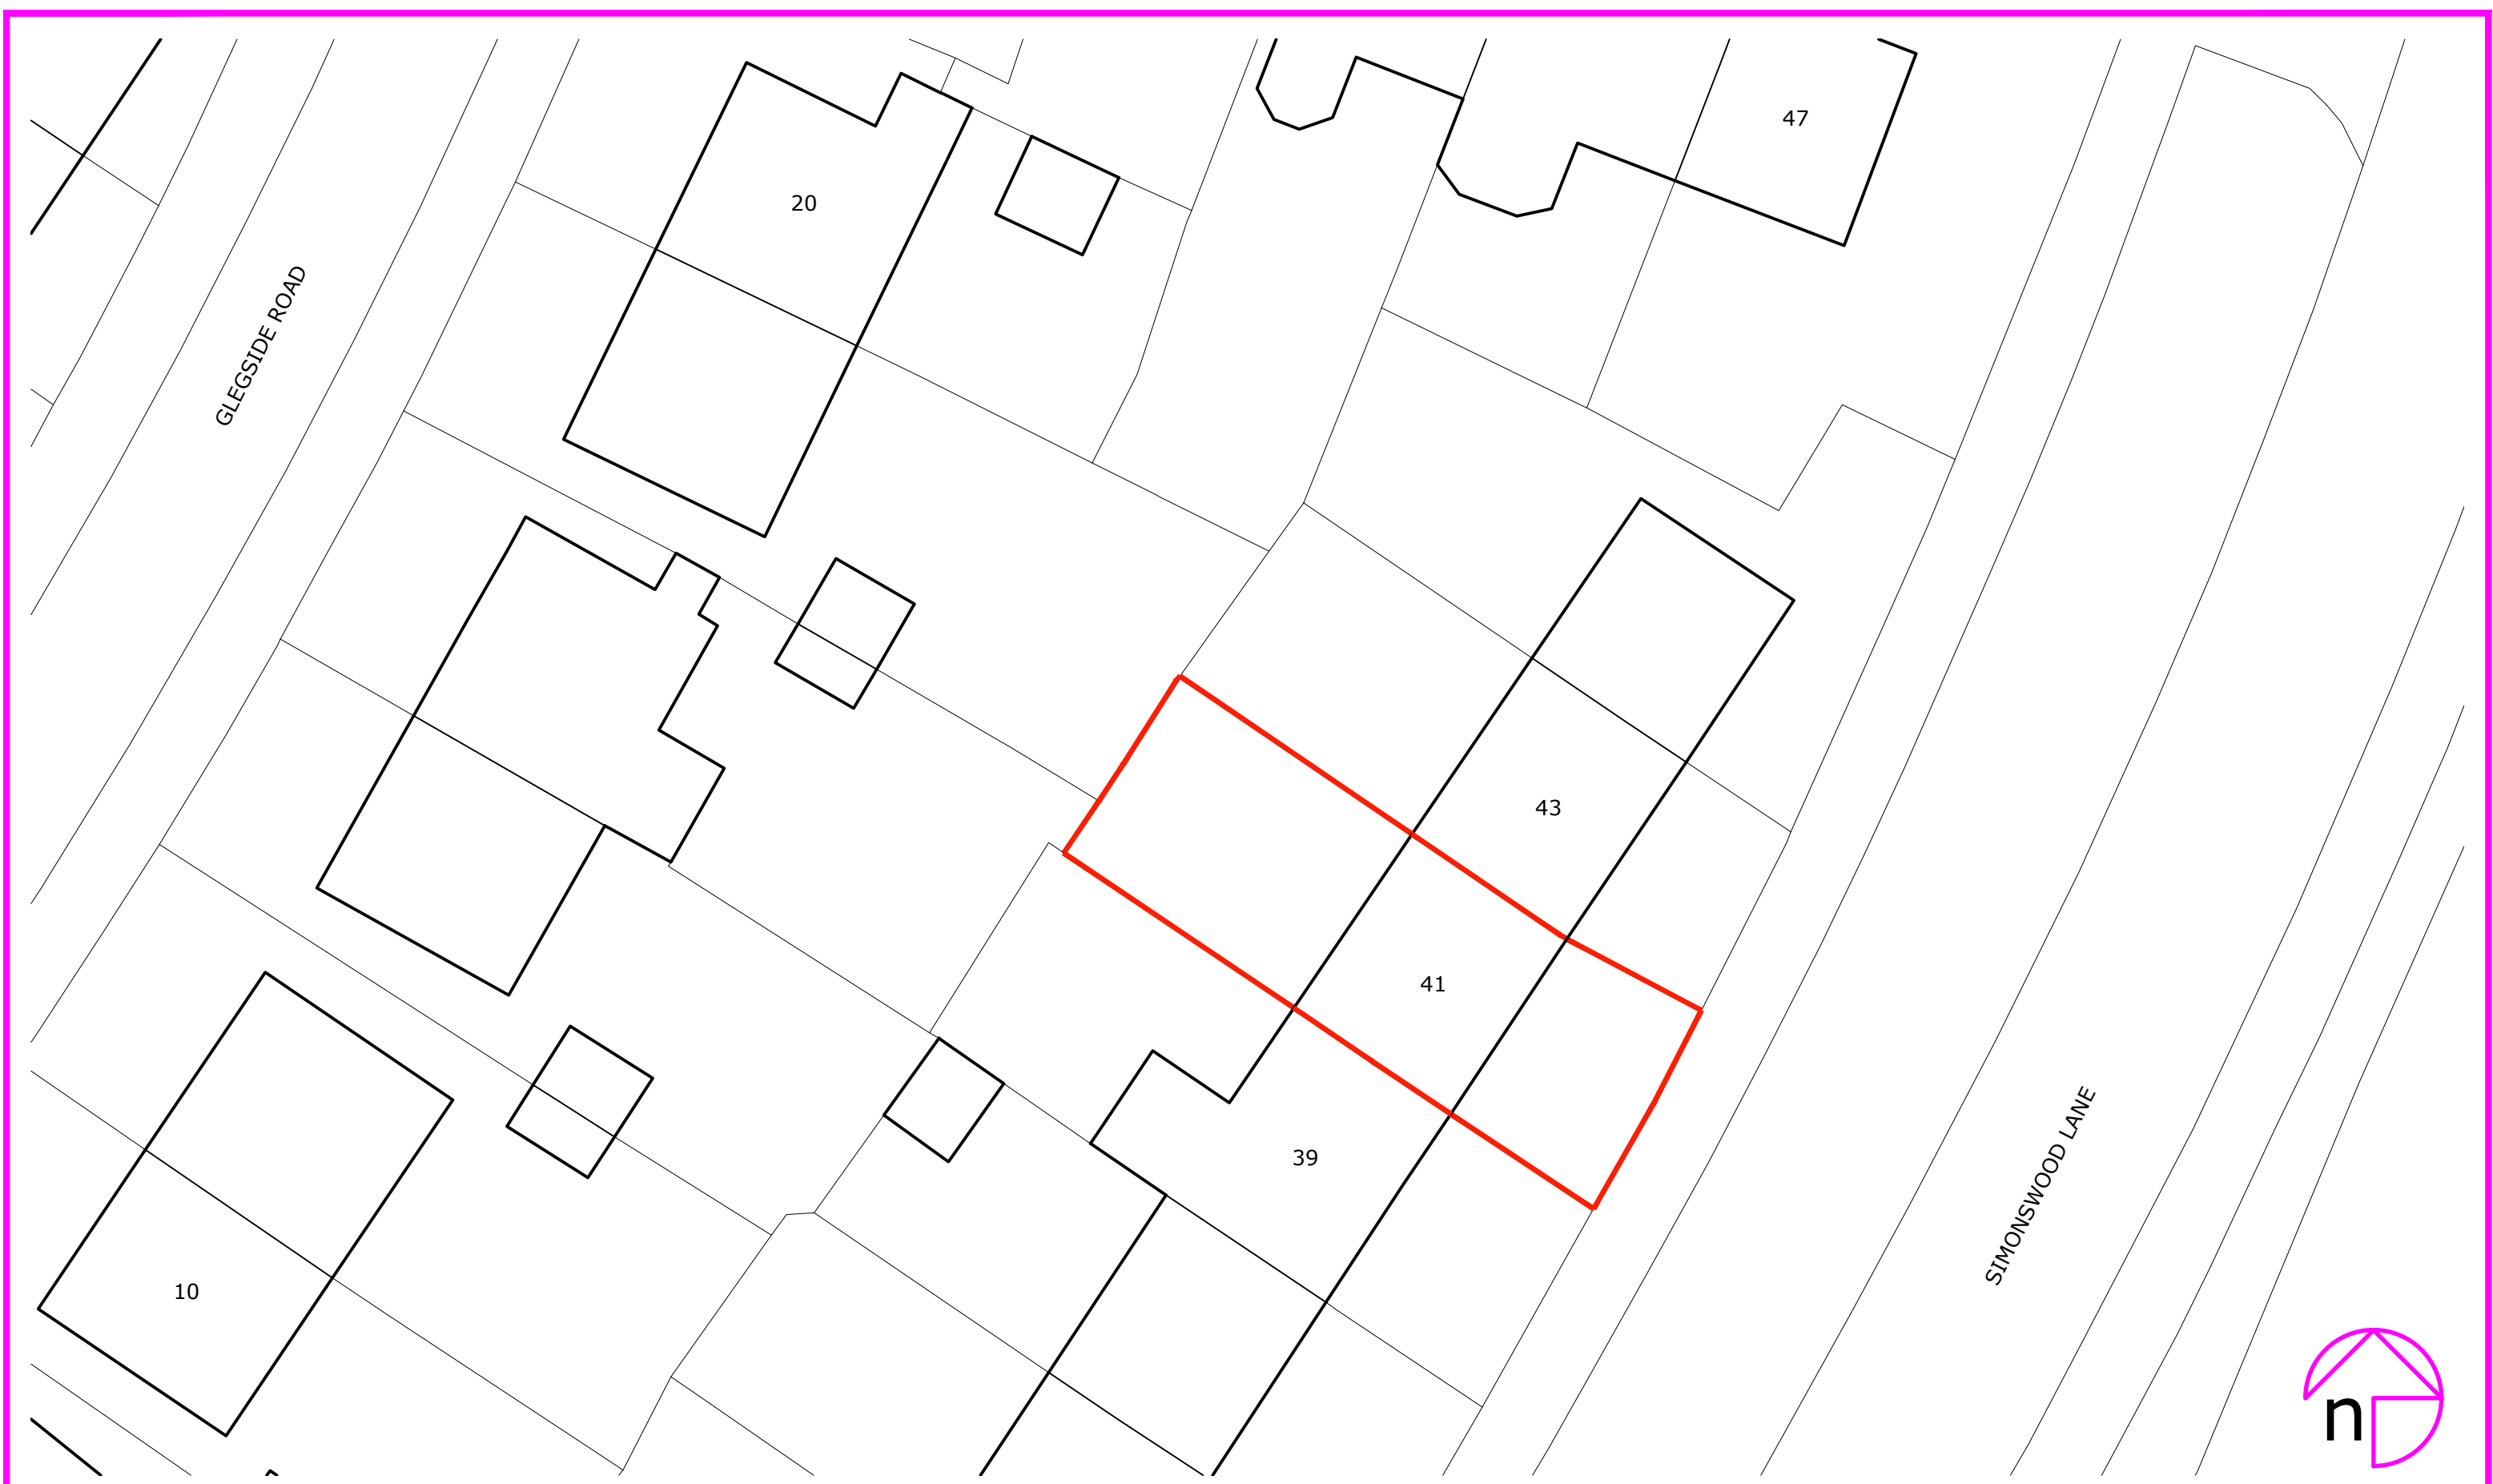


Client/Project:
Detelin Dimitrov,
41, Simonswood Lane,
Northwood, Kirkby, L33 5XB

Project status:
PLANNING (installation of air source heat pump)

Drawing title:
Site plan as existing

Scale: 1:200	Paper Size: A3	Drawn: A Walton	Checked: ...
Project ID: J-98C9C2C3	Drawing No: 01	Revision:	Date: 14.07.2026