






front elevation (east facing) as proposed 1:50

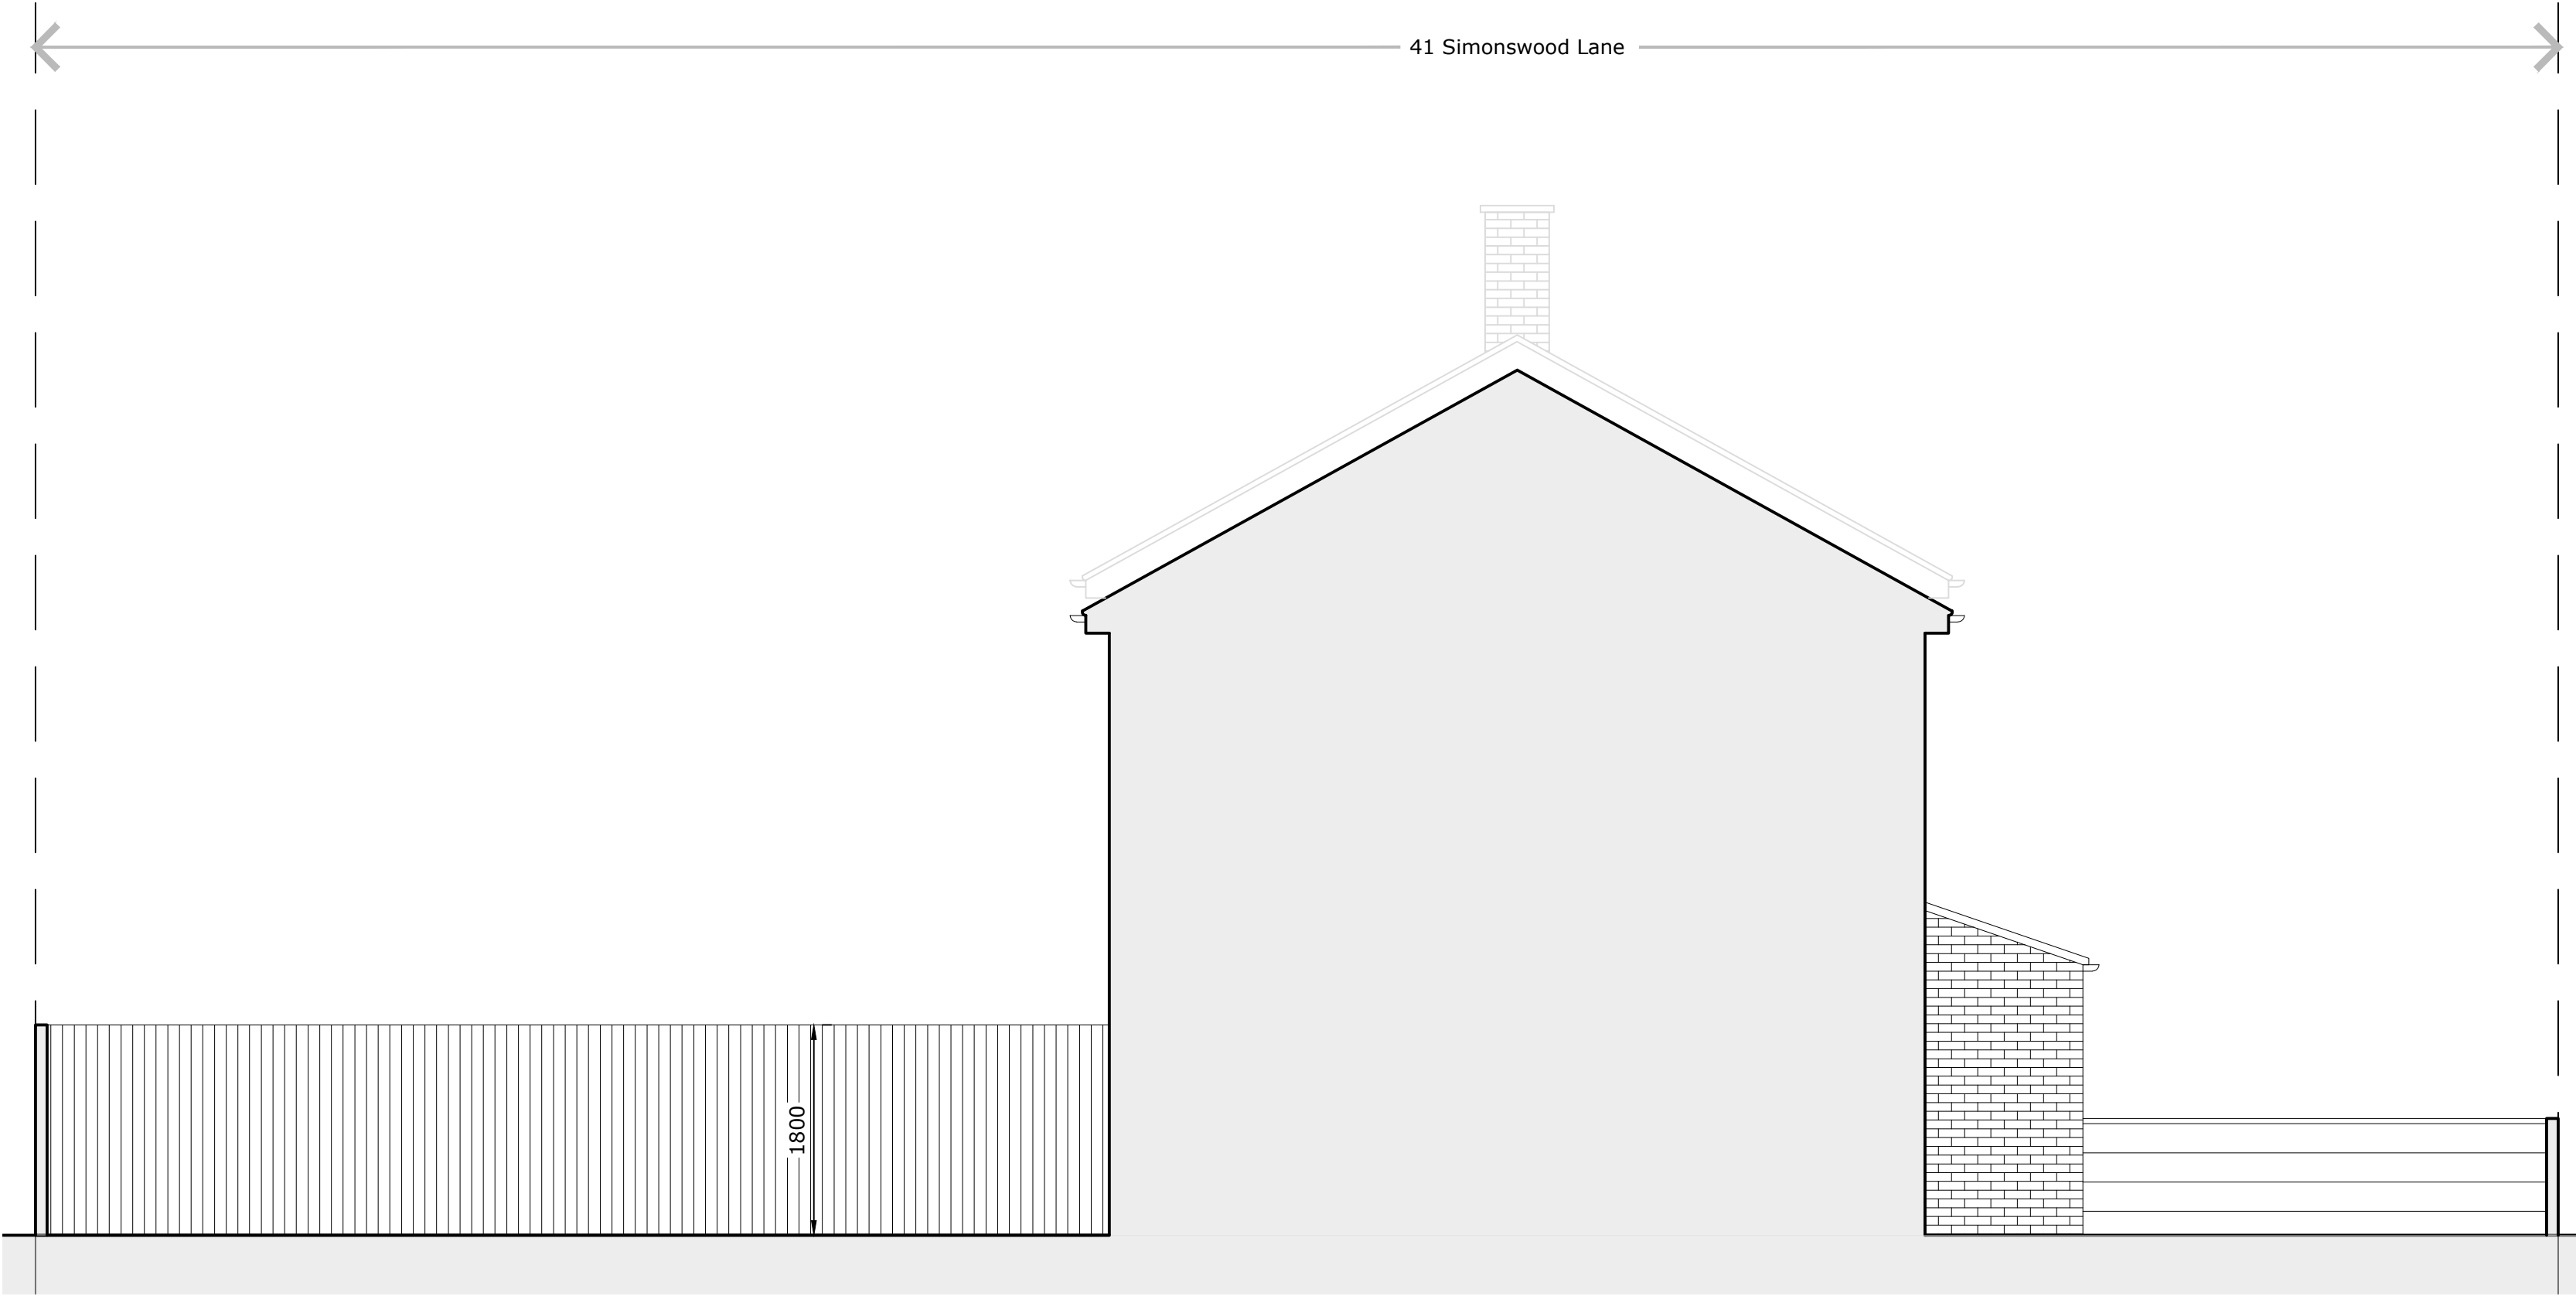

side elevation (south facing) as proposed 1:50

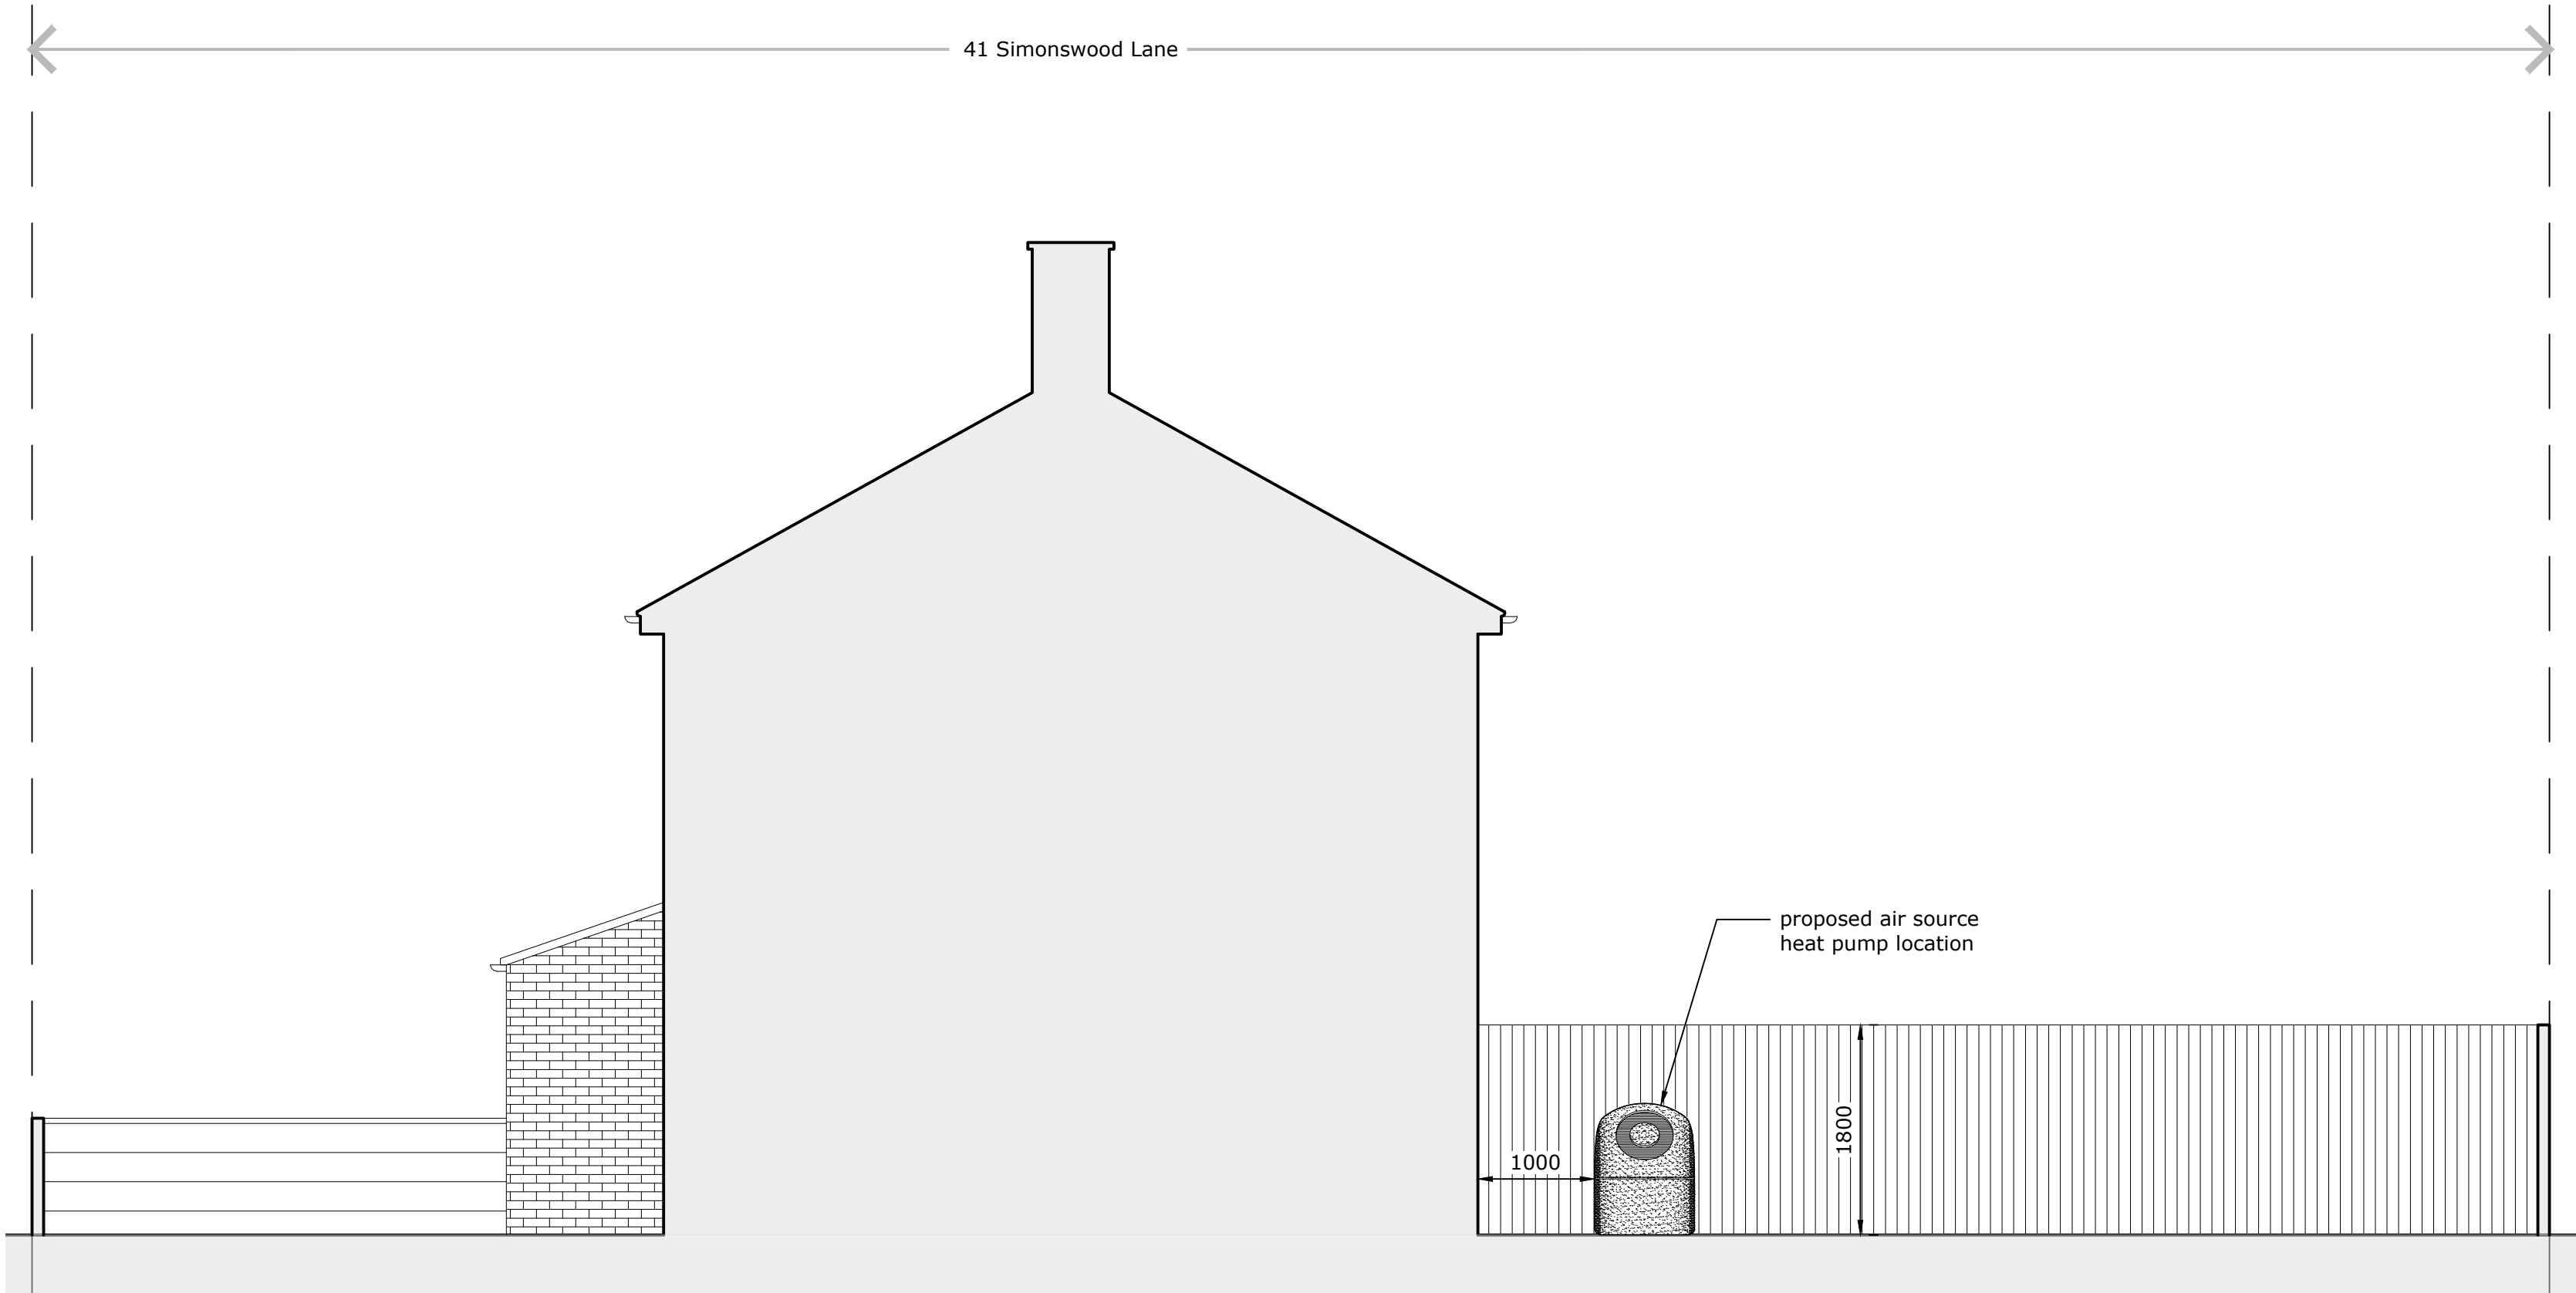

side elevation (north facing) as proposed 1:50

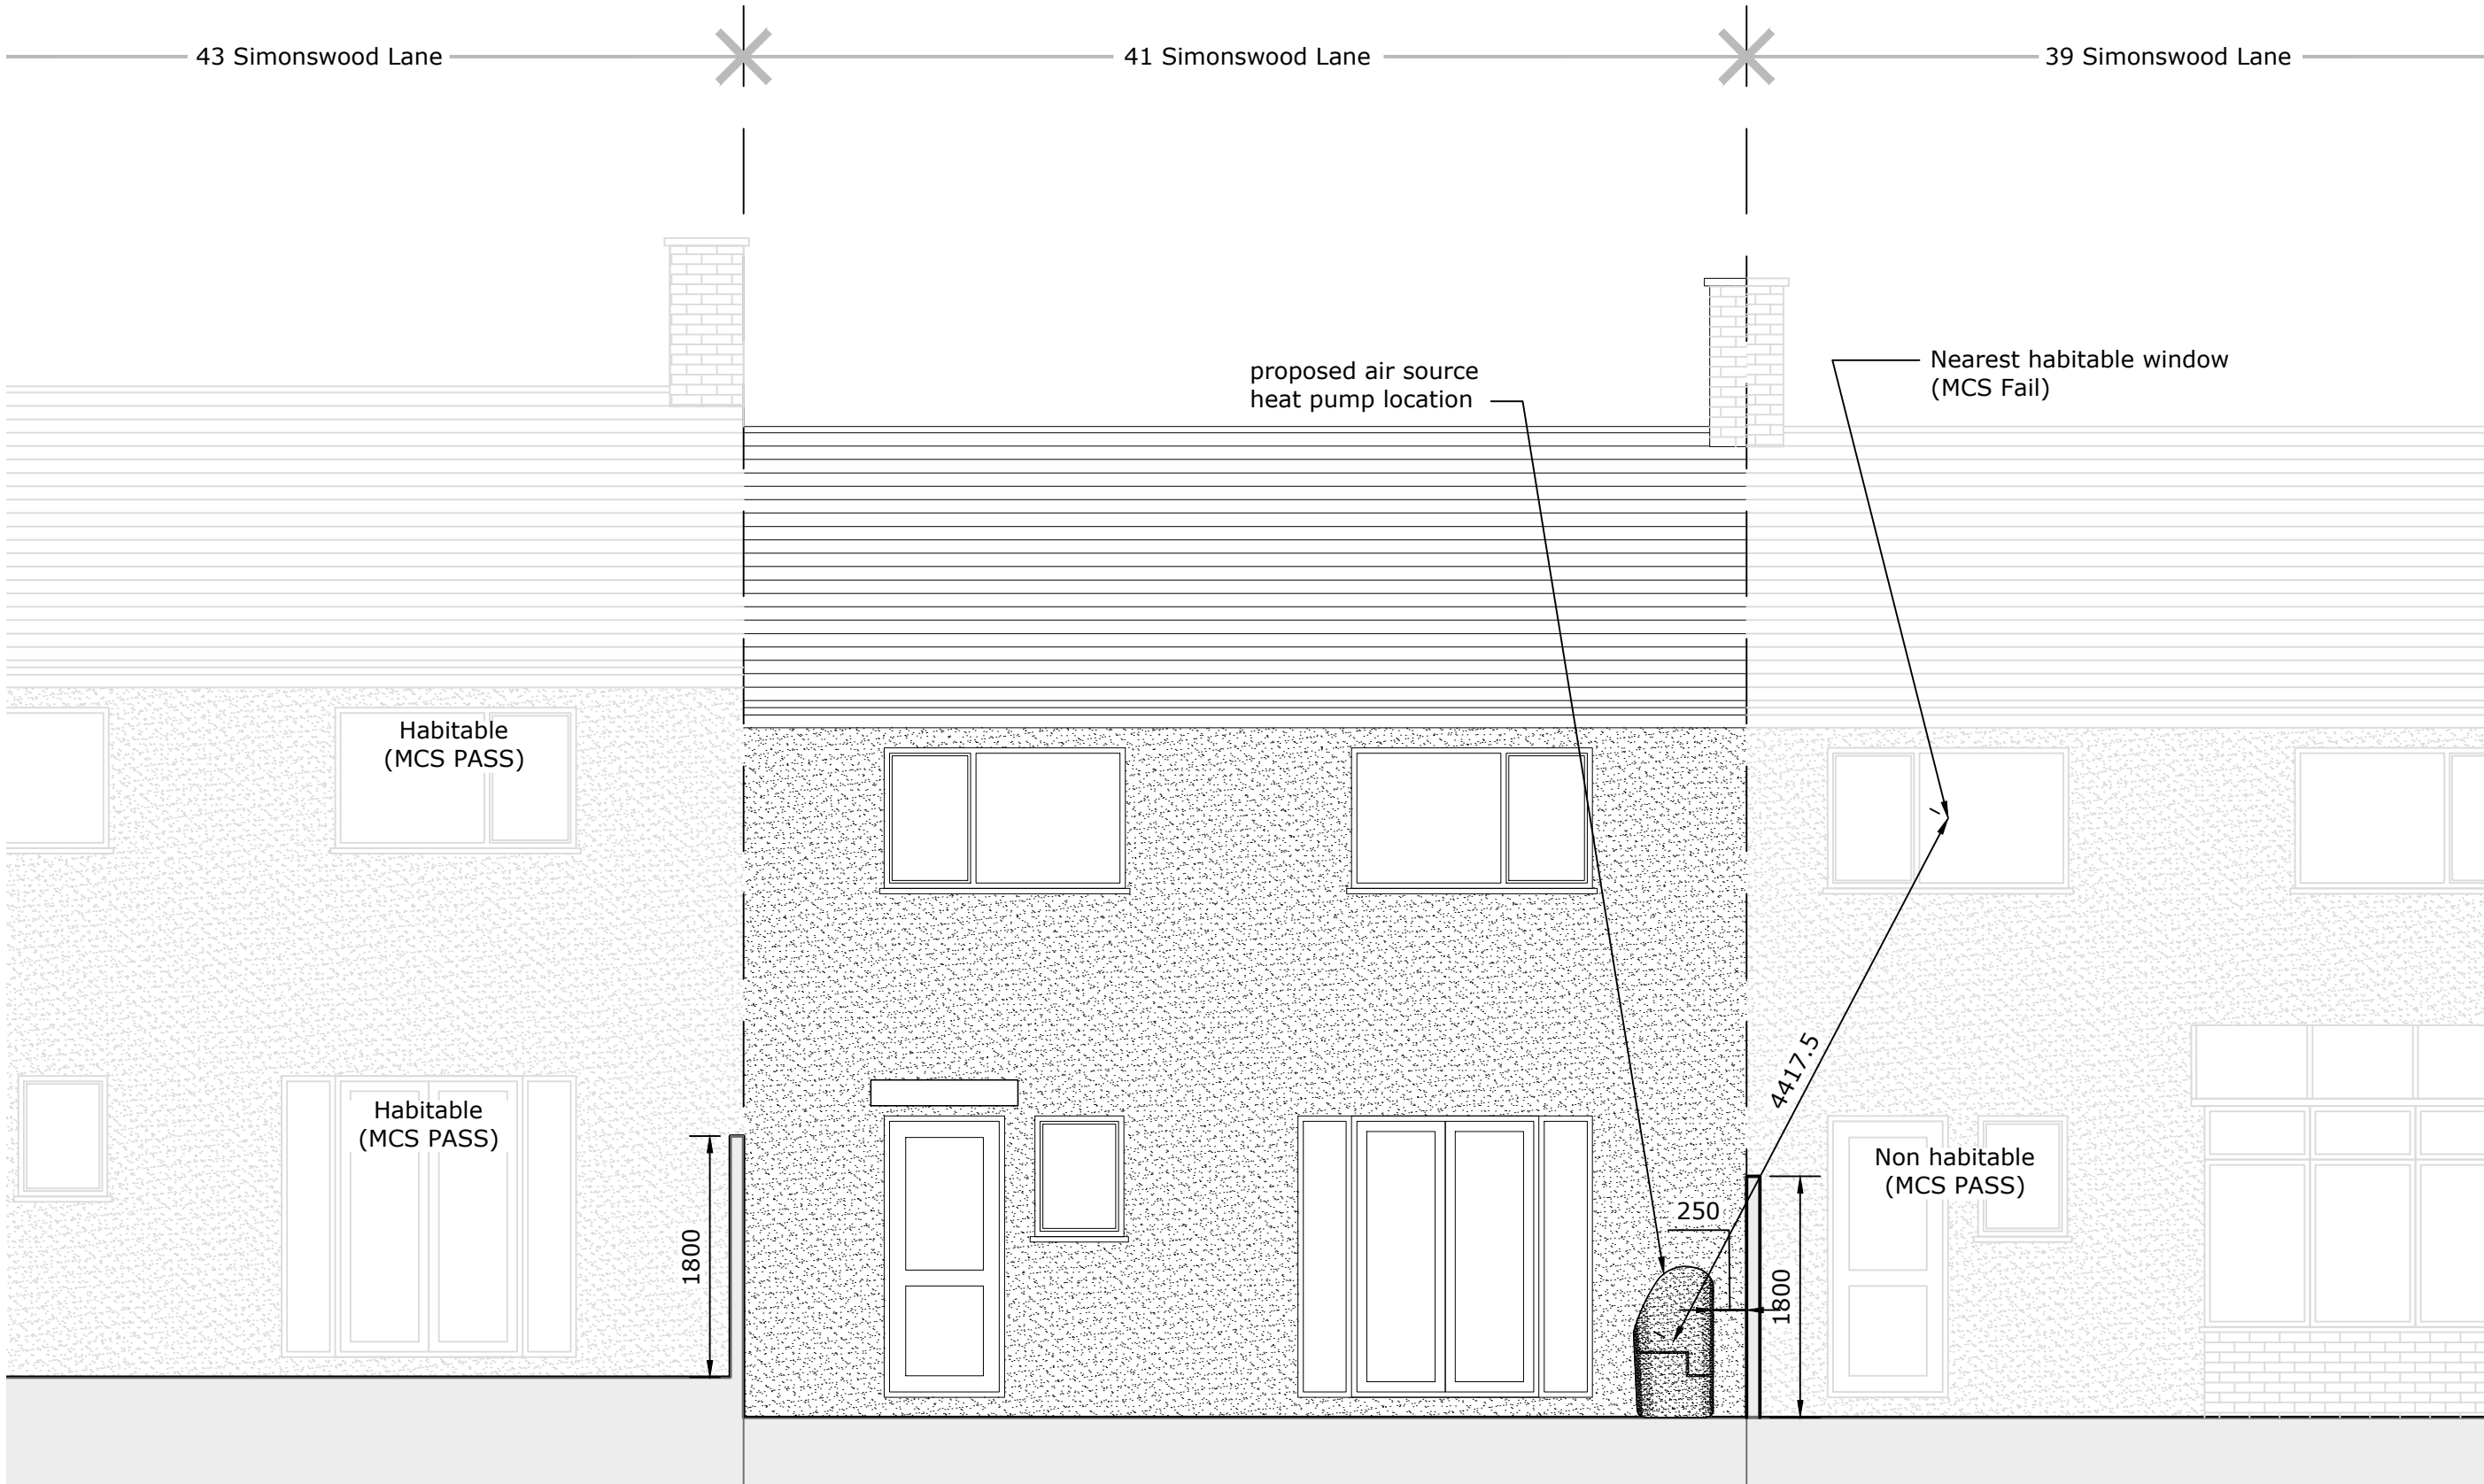


rear elevation (west facing) as proposed 1:50



Client/Project:
Detelin Dimitrov,
41, Simonswood Lane,
Northwood, Kirkby, L33 5XB

Project status:
PLANNING (installation of air source heat pump)
Drawing title:
Elevations as proposed

Rev:	Description:	By:	Date:

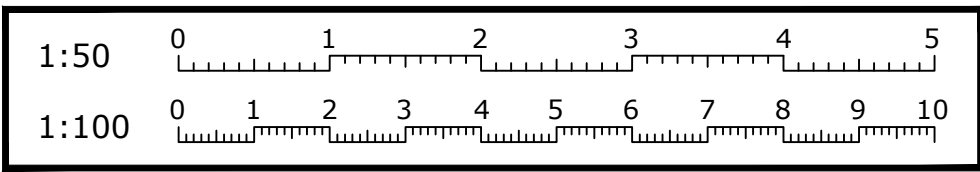

Scale: 1:50	Paper Size: A1	Drawn: A Walton	Checked: ...
Project ID: J-98C9C2C3	Drawing No: 04	Revision:	Date: 14.07.2026