


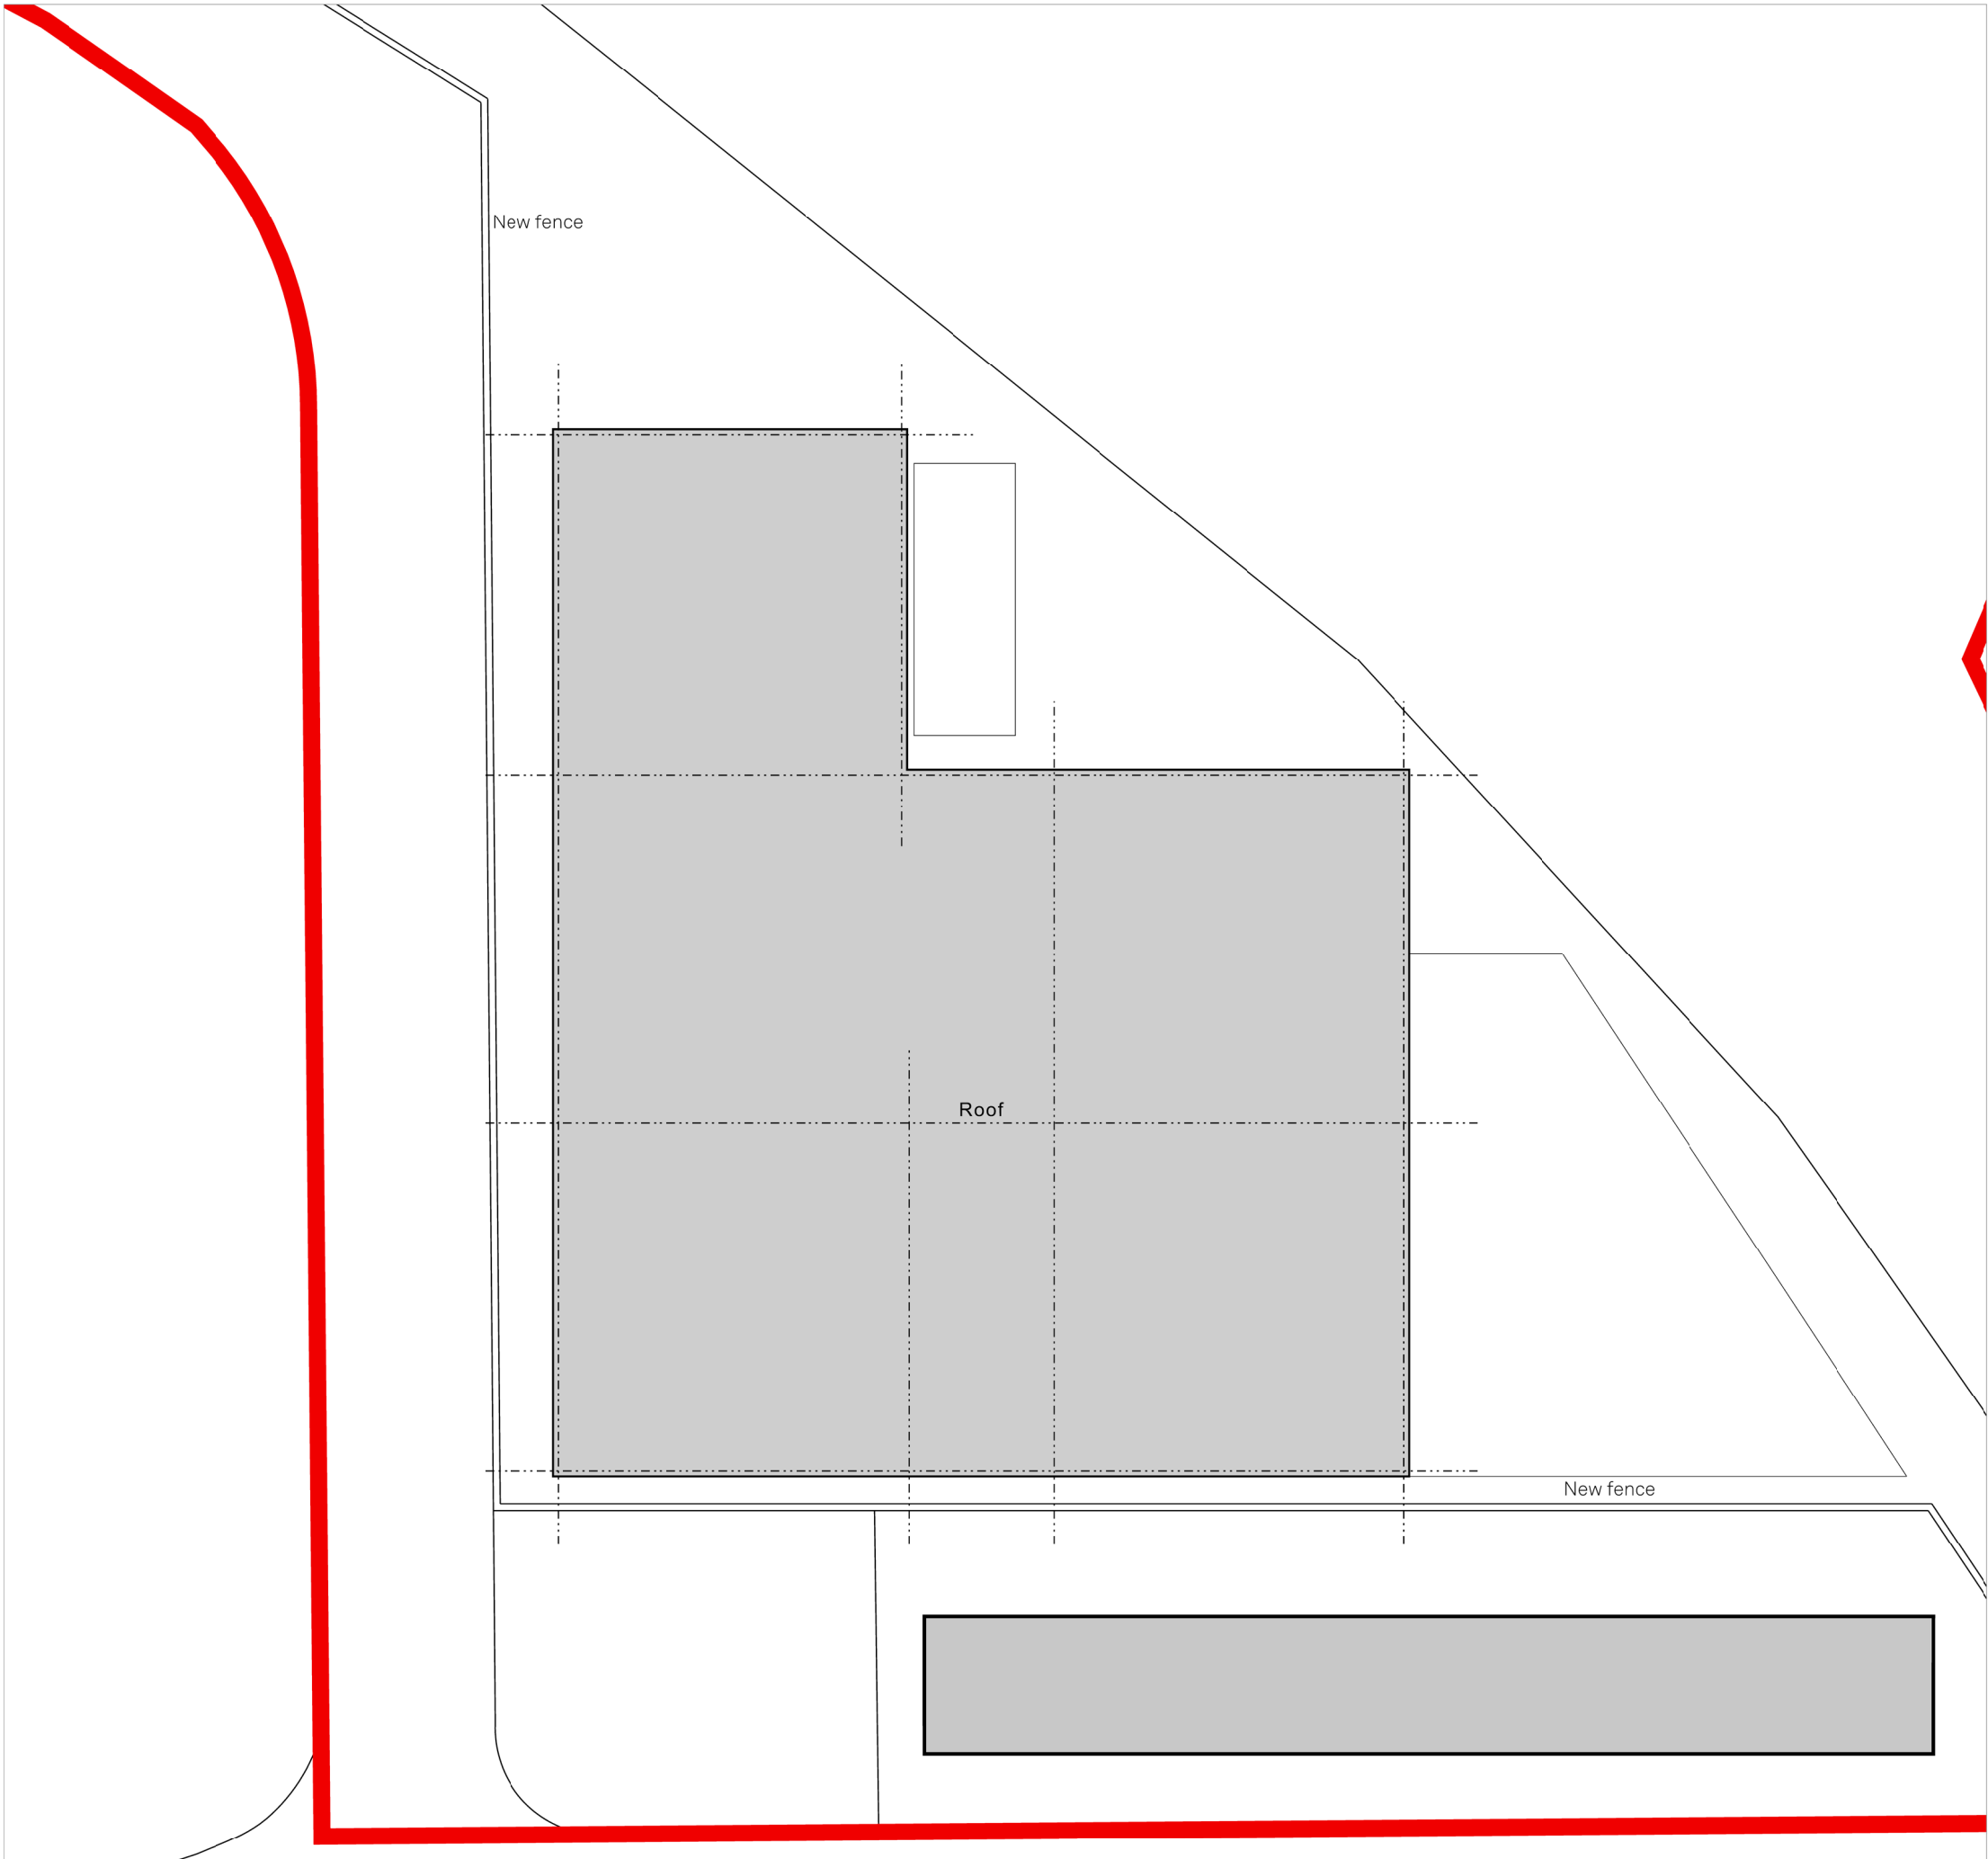

Notes

This document is © Falconer Chester Hall Limited.
All drawing measurements shall not be obtained by scaling. Any discrepancies on this document to be immediately reported to the Architect. Verify all dimensions and levels prior to construction. This Document shall be read in conjunction with related documents, specifications and associated models.



P01	27.05.26	AM	MG	First Issue
Rev:	Date:	By:	Chk By:	Rev Note:

FALCONER
CHESTER
HALL

London | Liverpool | Manchester | www.fcharchitects.com | +44(0)151 243 5800

FCH

Project Title				Rev
Yew Tree Academy, Halewood				
Client				P01
Wade Deacon Trust				
Drawing Title				Drawn By
Proposed Roof Plan				
Drawing No.				Checked By
P23093-FCH-XX-RF-DR-A-1301				
Status	Issue suitable for:	Date	Drawn By	AM
S2	Information	26.05.26		
Job No.	Drawing Stage	Scale	Checked By	MG
P23-093	Planning	1:100 @ A3		